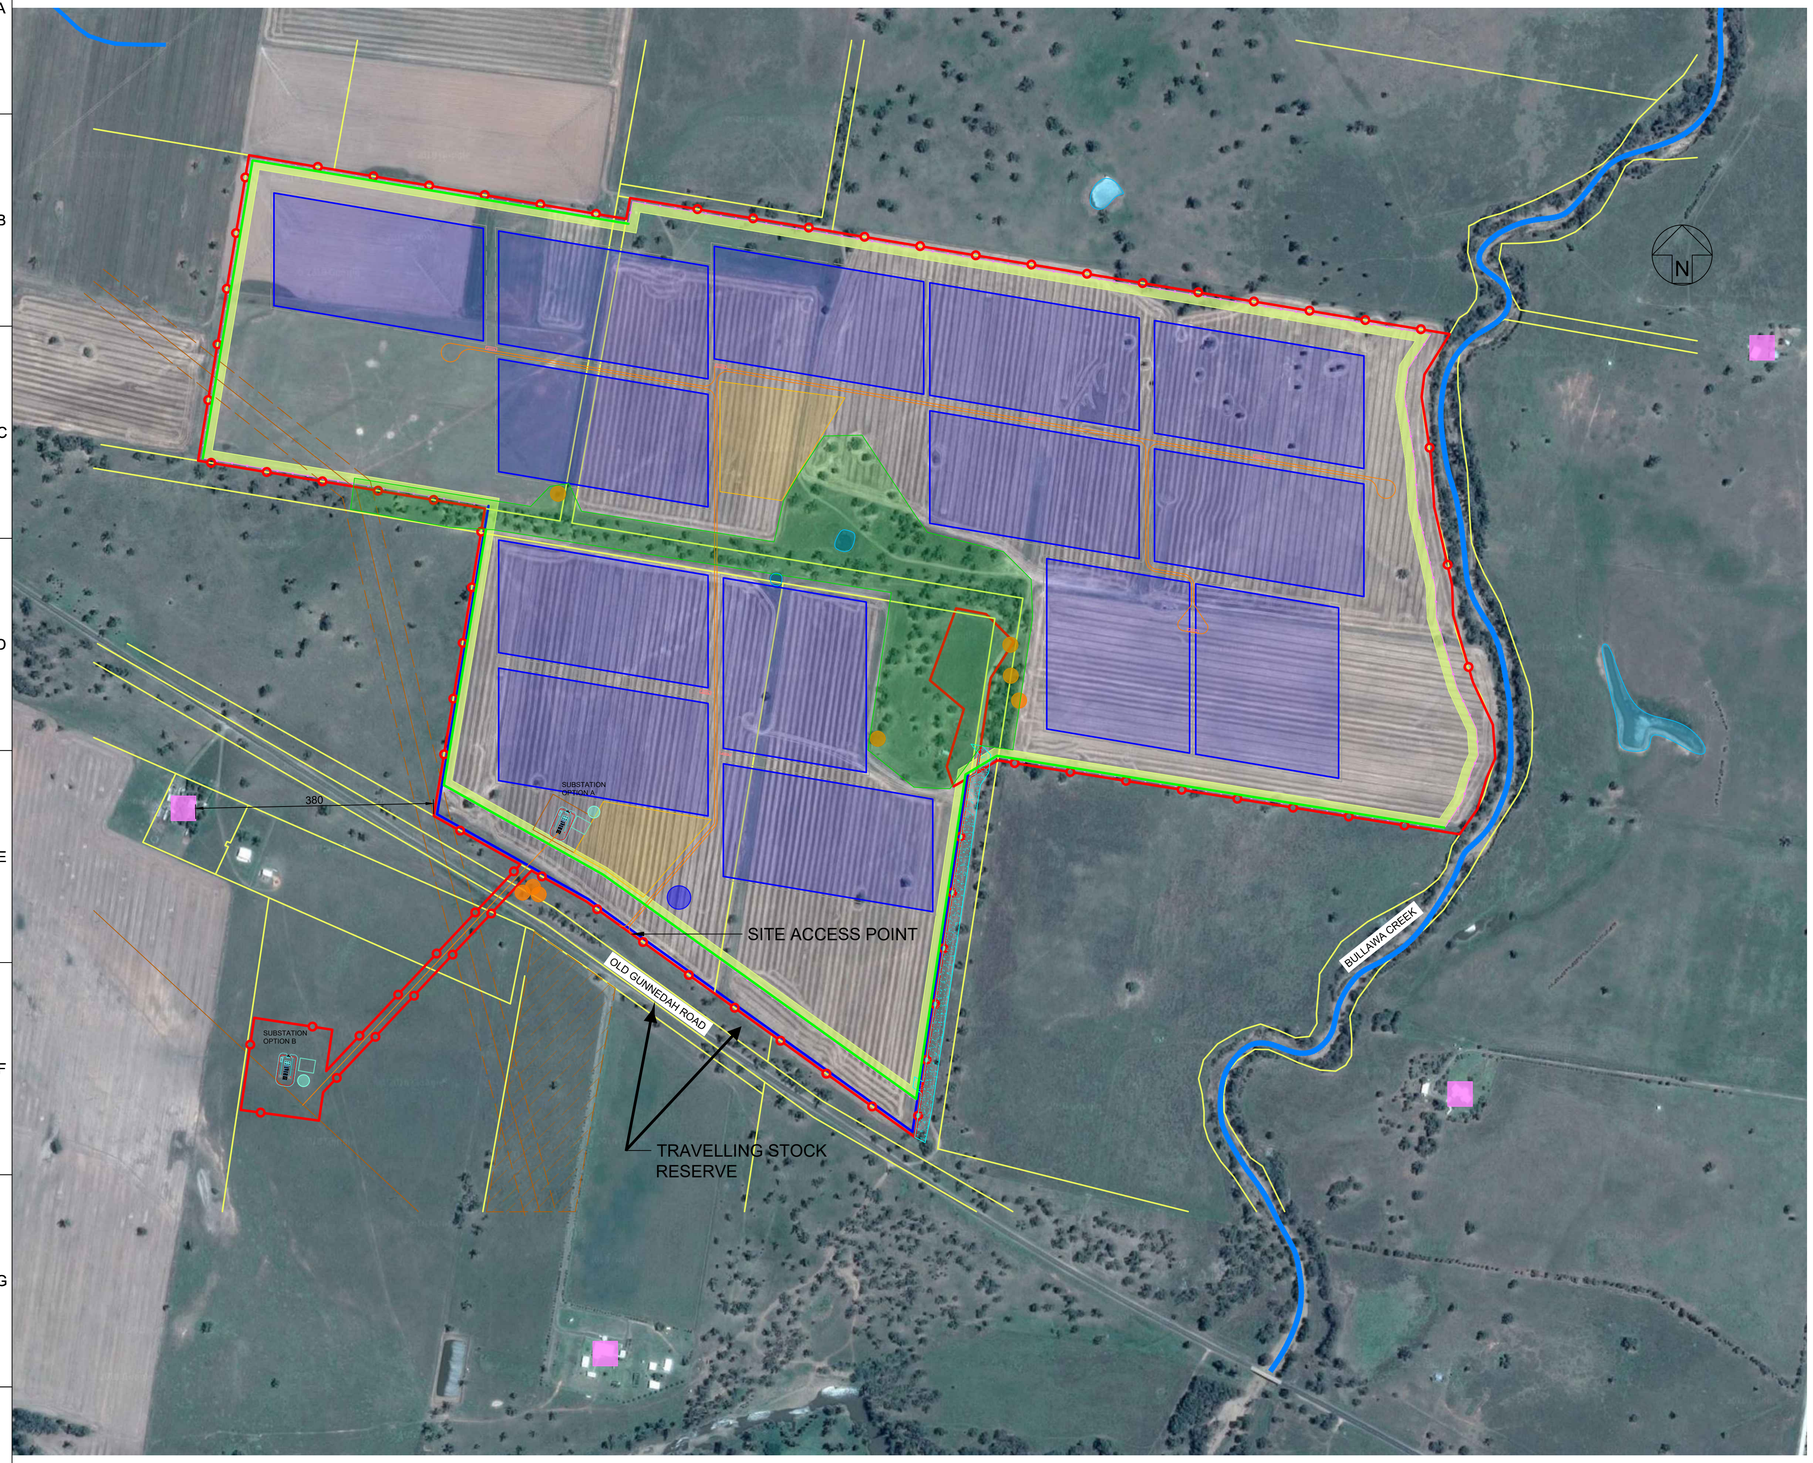

LEGEND

- SITE BOUNDARY
- SOLAR FIELDS
- FENCE
- PROPOSED ROAD
- RETAINED VEGETATION
- LANDSCAPE SCREEN
- ABORIGINAL CULTURAL HERITAGE SITES
- O&M BUILDING
- POWERLINE
- POWERLINE EASEMENT
- NEW POWERLINE
- LAYDOWN AREA
- EXISTING DWELLING
- EXISTING DAM
- INVERTER STATION
- 15m TRAFFICABLE DEFENDABLE SPACE
- 20,000L WATER TANK WITH 65mm STORS FITTING
- 5,000L POTABLE WATER TANK
- WATERWAY

0m 200m 500m 1000m

SCALE

FOR DEVELOPMENT APPROVAL ONLY

CanadianSolar

THIS DOCUMENT IS THE PROPERTY OF ZAPD ENERGY AND NEITHER THIS DOCUMENT NOR ANY INFORMATION CONTAINED HEREIN MAY BE RELEASED OR TRANSFERRED WITHOUT THE WRITTEN CONSENT OF ZAPD ENERGY.

LOCATION:
AUSTRALIA
-30.381593, 149.866262

EGANS SOLAR FARM
PROPOSED SITE LAYOUT

REV. NO.	REVISION DESCRIPTION	DATE

APPROVALS

DESIGNED ALAN WEST
DRAWN ALAN WEST
CHECKED ANWAR MOHAMMED
APPROVED

ZAPD ENERGY

DRAWING SCALE NTS
SHEET SIZE A1
PROJECT NO. CSEGA
DRAWING NO. G1