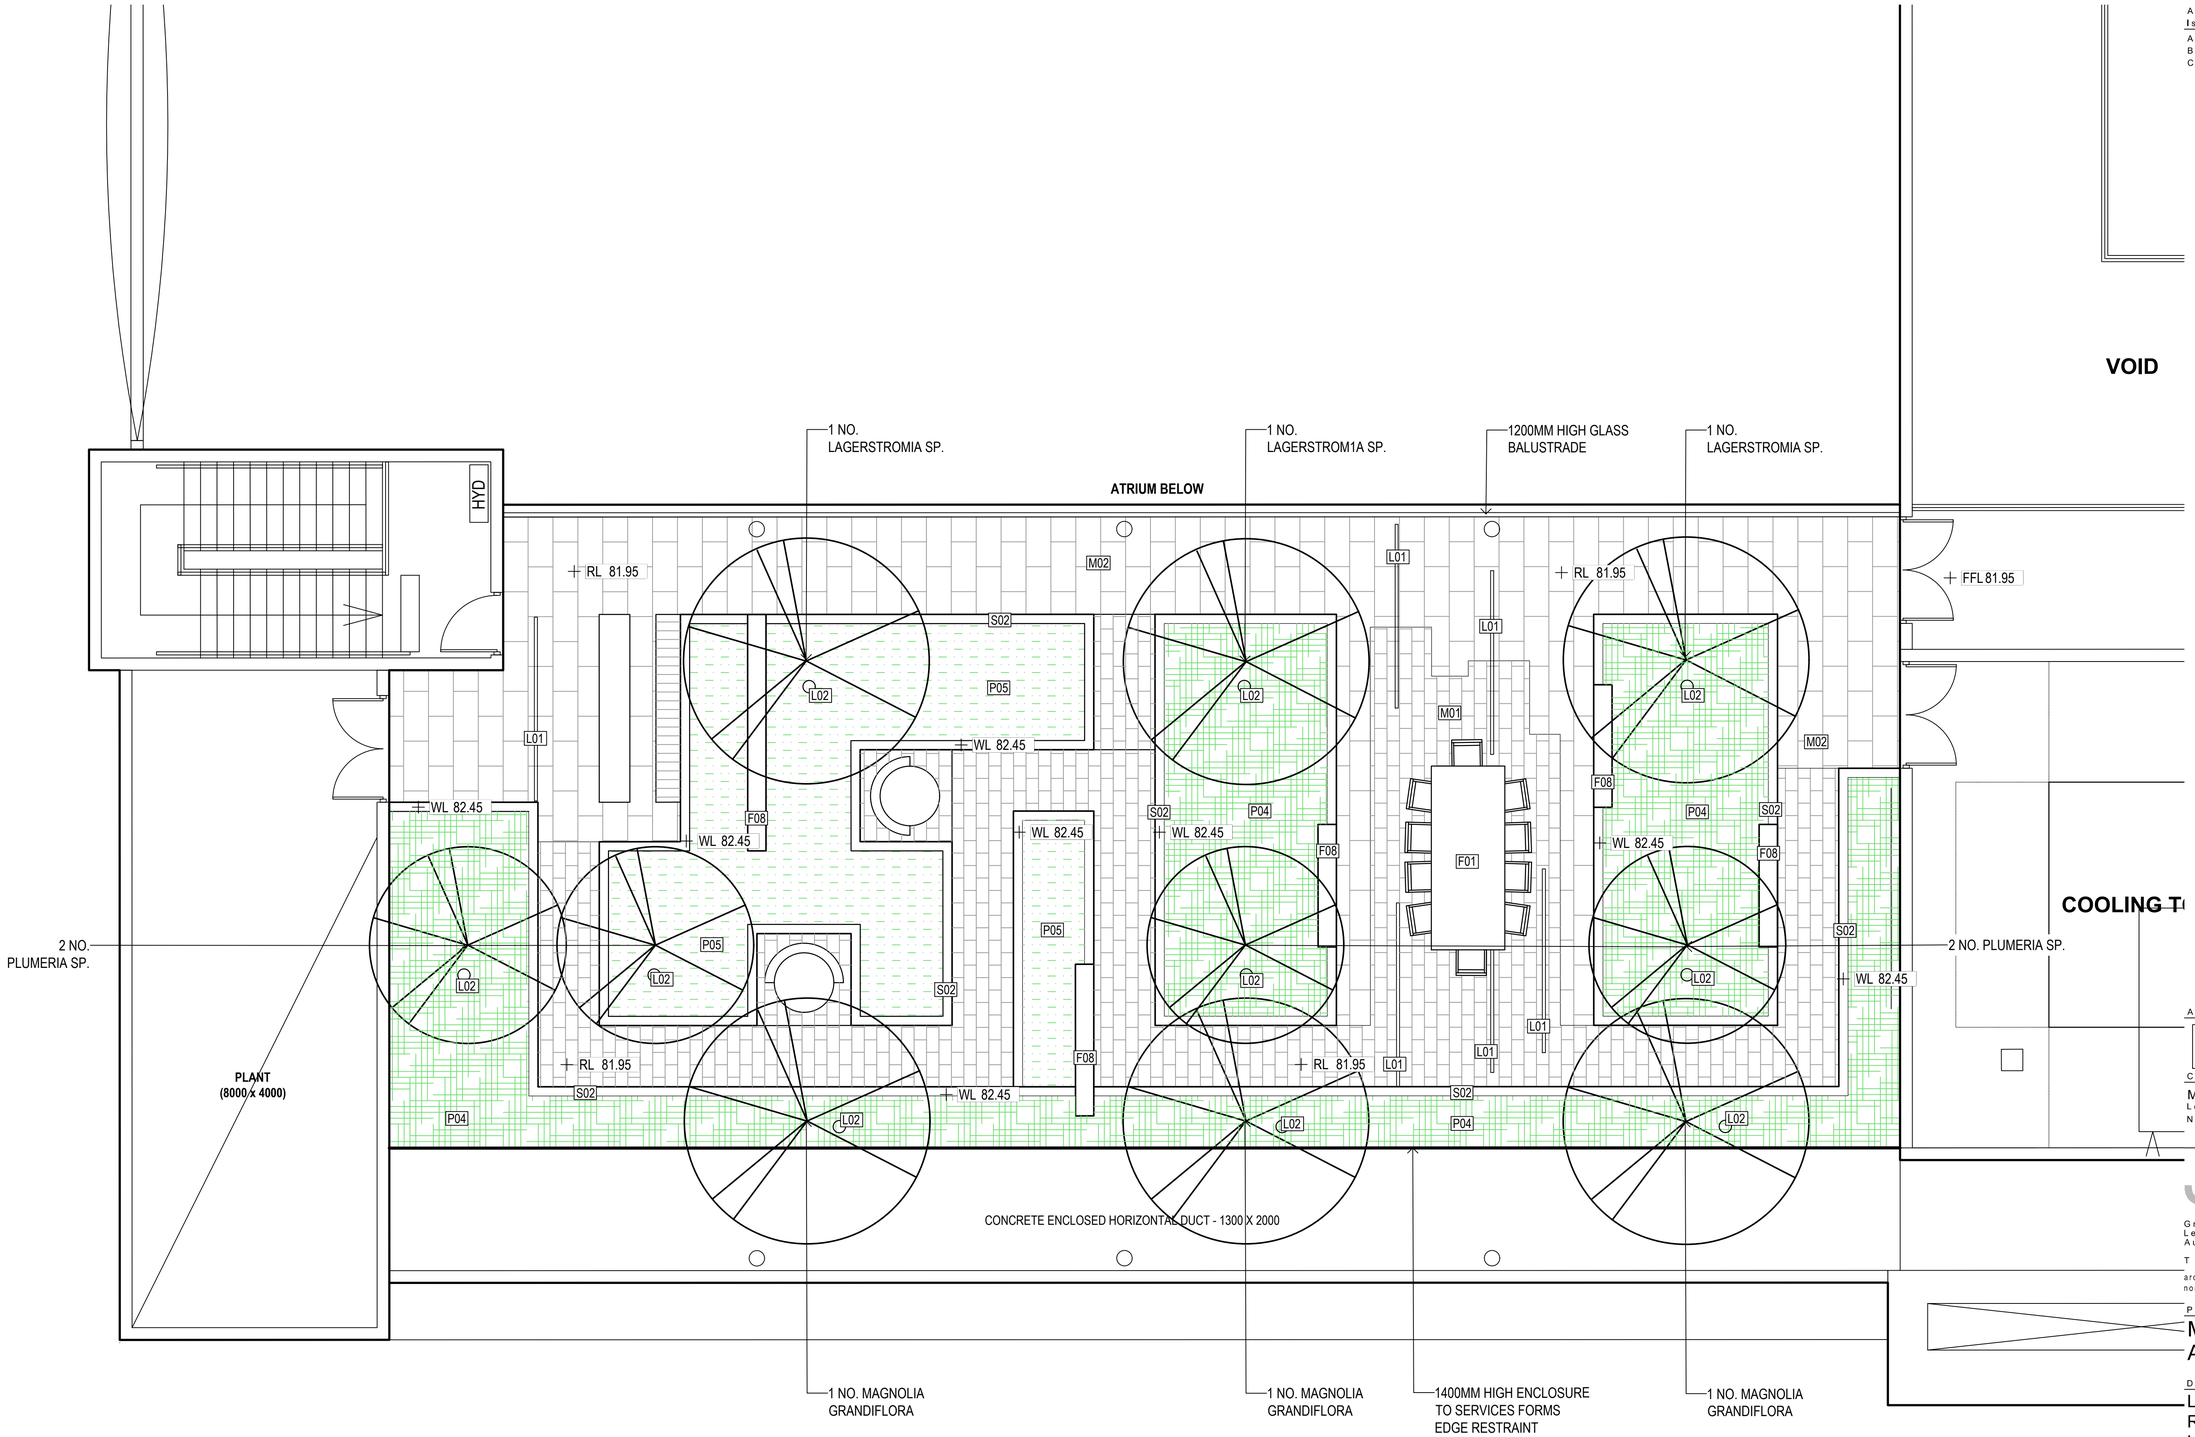

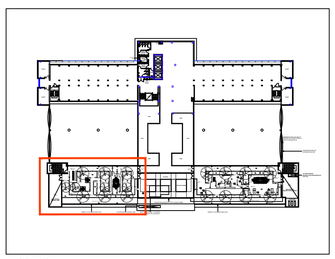

LOCATION PLAN [1:1000]

Amendments

Issue	Description	Date
A	50% DD	15/08/2017
B	ISSUED FOR PTE	07/09/2017
C	SSD DA	28/09/2017

ROOFTOP LEGEND (WEST)

SURFACE MATERIALS

- M01 SMALL CONCRETE PAVERS — REFER MATERIALS SCHEDULE
- M02 MEDIUM CONCRETE PAVERS — REFER MATERIALS SCHEDULE
- M03 TIMBER DECK
- M05 ASTROTURF
- SLATE GRAVEL
- GRAVEL PAVING
- RED SOIL

SOFTWORKS

- PROPOSED TREE — Refer to plan for species
- P04 ROOFTOP PLANTING MIX — REFER PLANTING SCHEDULES
- P05 ANCIENT SPICE PLANTING MIX — Species to be confirmed by university
- GROUNDCOVER AND SHRUB PLANTING MIX — Species to be confirmed by university

FURNISHINGS

- F01 BENCH SEATING — STEEL FRAME, TIMBER BATTEN SEAT
- F04 MEDIUM TABLE (6-8 PPL) — STEEL FRAME, CONCRETE TOP
- F05 LARGE TABLE (10-14 PPL) — STEEL FRAME, CONCRETE TOP
- F07 LOUNGE TABLE — STEEL, POWDER COATED
- F14 DISPLAY SCREENS — POWDER COATED STEEL & TIMBER
- F17 FEATURE SEAT — REFER TO FURNISHINGS SCHEDULE

LIGHTING

- L01 IN GROUND STRIP LIGHT — REFER LIGHTING ENGINEER DWGS
- L02 UPLIGHTER — REFER LIGHTING ENGINEER DWGS
- L04 BOLLARD LIGHT — REFER LIGHTING ENGINEER DWGS

Architects

BUDDEN NANGLE MICHAEL & HUDSON ARCHITECTS

architectus

Client

Macquarie University
Level 6, 77 Berry Street
North Sydney Australia

GROUP GSA

Group GSA Pty Ltd ABN 76 002 113 779
Level 7, 80 William St East Sydney NSW
Australia 2011 www.groupgsa.com

T +612 9361 4144 F +612 9332 3458

architecture interior design urban design landscape
nom architect M. Sheldon 3990

Project Title

MACQUARIE UNIVERSITY ARTS PRECINCT

Drawing Title

LEVEL 6 ROOF GARDEN (WEST) LANDSCAPE PLAN

Scale	1:50 @A1
Drawing created (date)	15/08/2017
By	MG
Plotted and checked by	MG
Verified	FR
Approved	FR
Drawing No	25WWB-LND 1410
Issue	C
File	P:\170186 Macquarie Uni Arts Precinct\2 Design
Plot Date	13/06/2017

0 0.5 1 2 3 4 5

1:50 METRES

This drawing is the copyright of Group GSA Pty Ltd and may not be altered, reproduced or transmitted in any form or by any means in part or in whole without the written permission of Group GSA Pty Ltd.
All levels and dimensions are to be checked and verified on site prior to the commencement of any work, making of shop drawings or fabrication of components.
Do not scale drawings. Use figured Dimensions.