

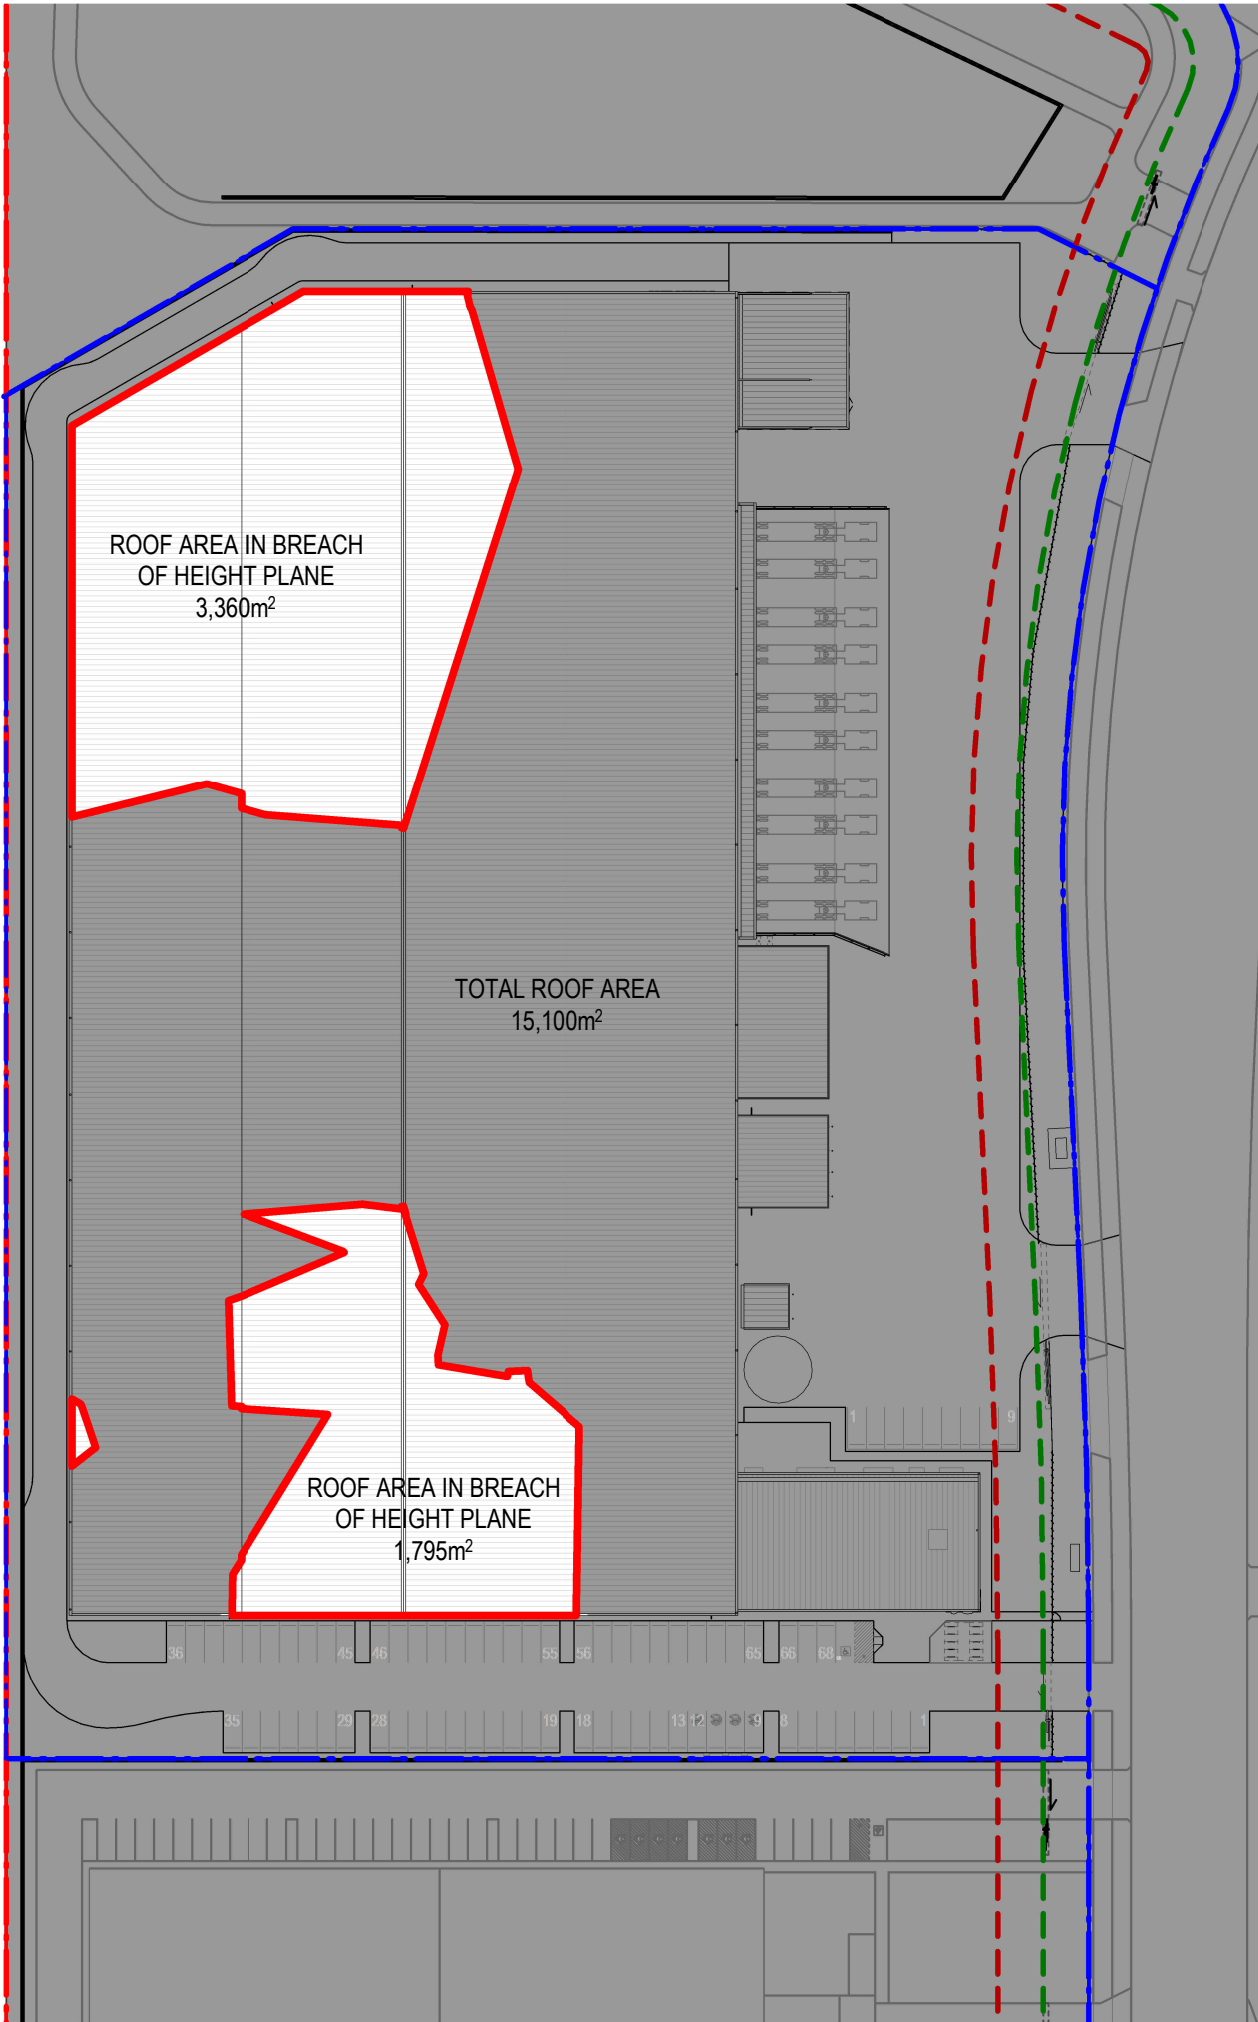


REVISIONS		
REV	DESCRIPTION	DATE
A	ISSUE FOR APPROVAL	09/03/2026

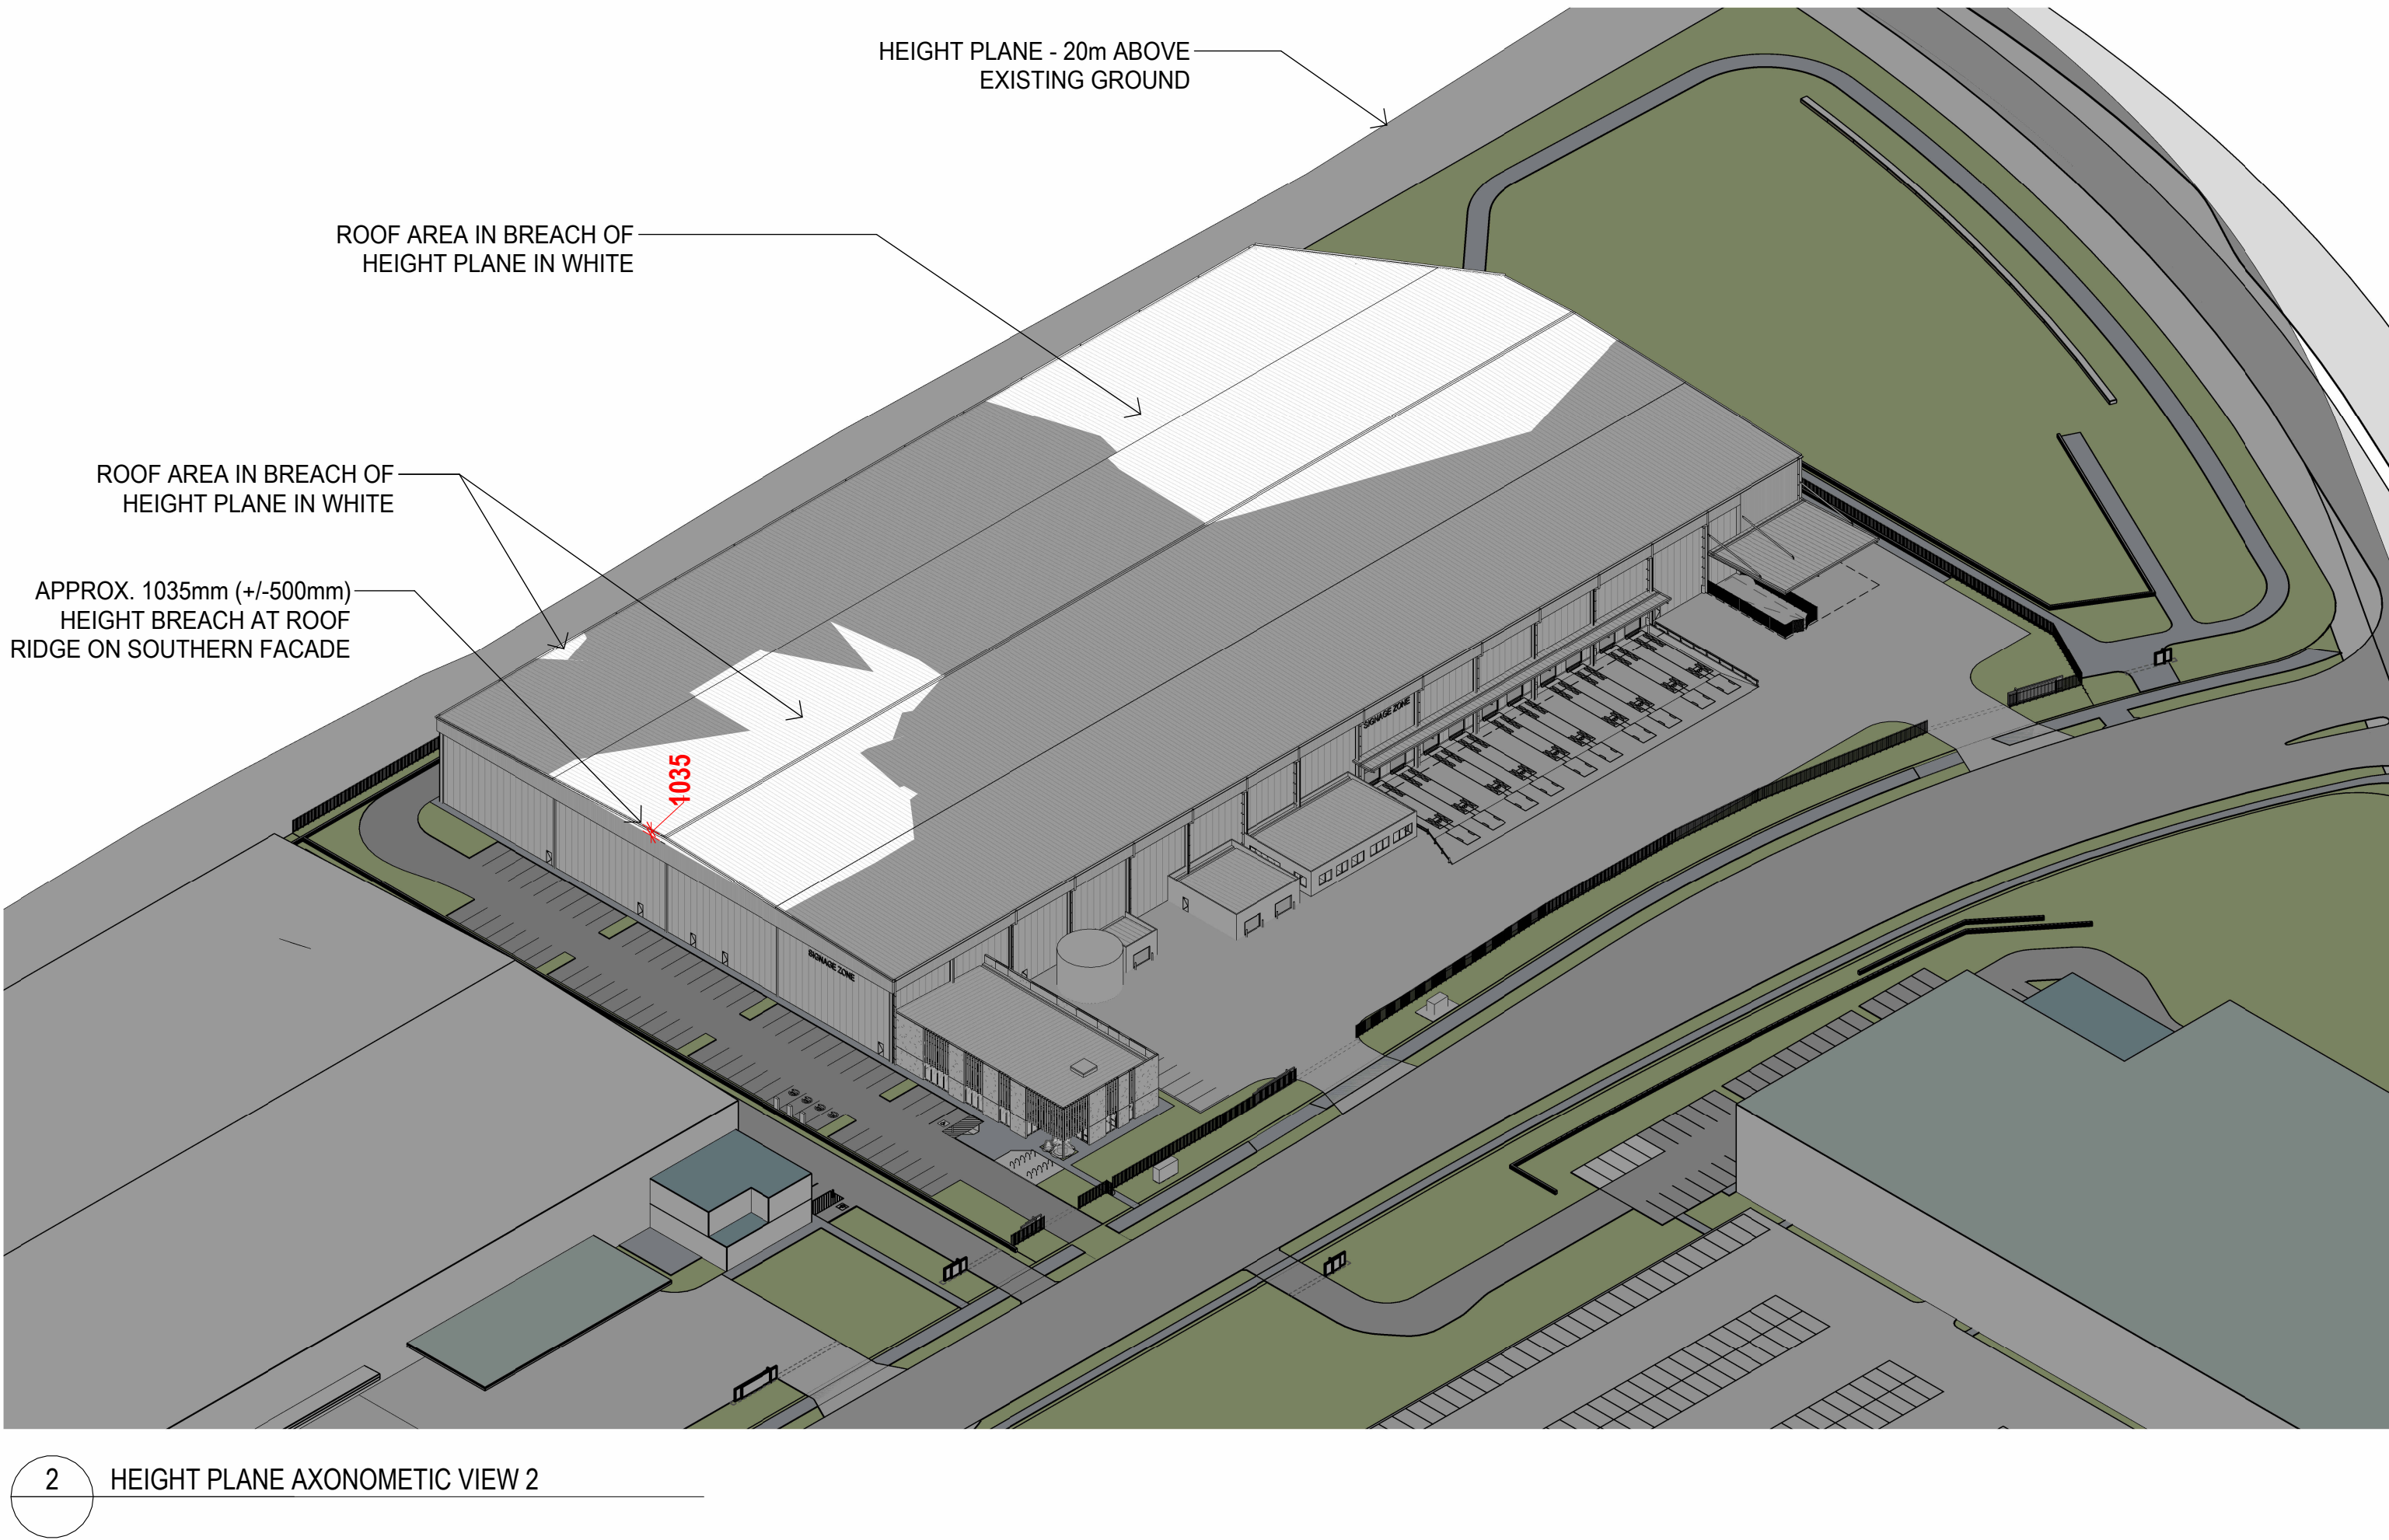


AREA OF ROOF IN BREACH OF 20m HEIGHT PLANE	PERCENTAGE OF WAREHOUSE ROOF AREA
5,155m²	34% of 15,100m²

FOR APPROVAL

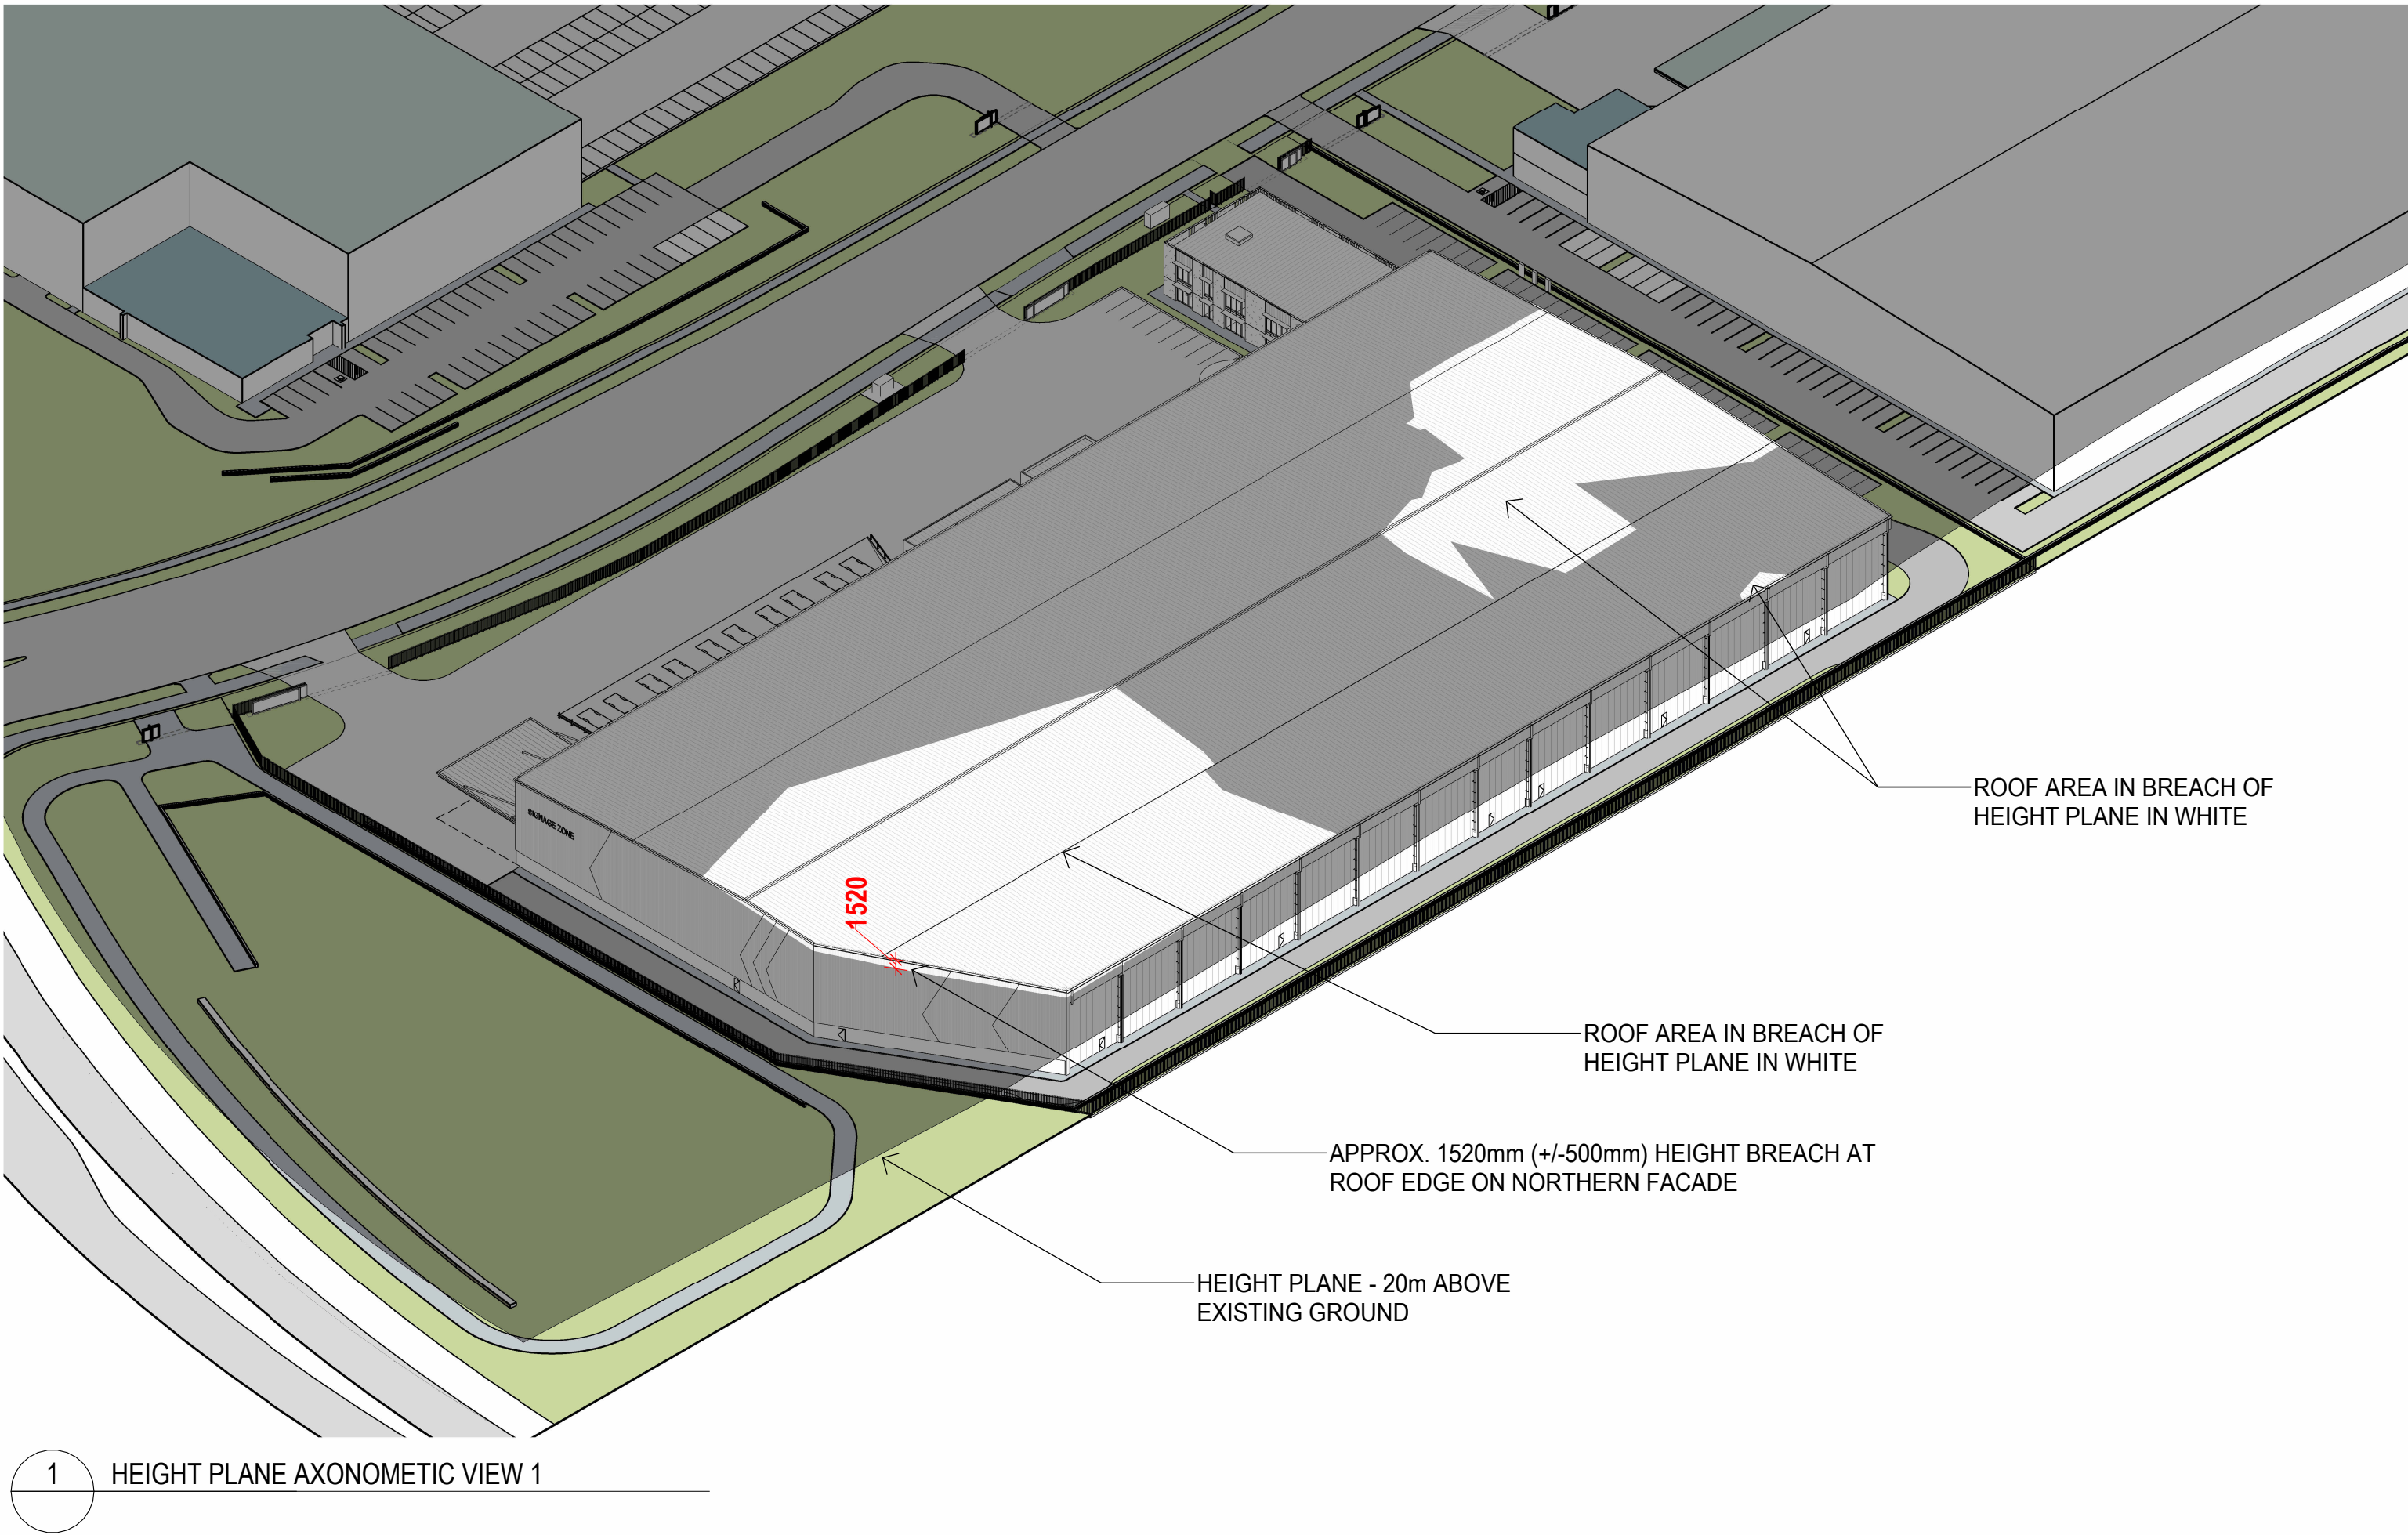

ALDINGTON ROAD INDUSTRIAL ESTATE - LOT M
200 Aldington Road, Kemps Creek, NSW

0m 12.5 25 50m

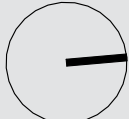

LOT M - HEIGHT PLANE DIAGRAM

Date 09/03/2026


Scale As indicated@A1

Project No 25280

DA90.00 A


REVISIONS		
REV	DESCRIPTION	DATE
A	ISSUE FOR APPROVAL	09/03/2026

EXTENT OF WINTER OVERSHADOWING
CAUSED BY LOT M PROPOSAL

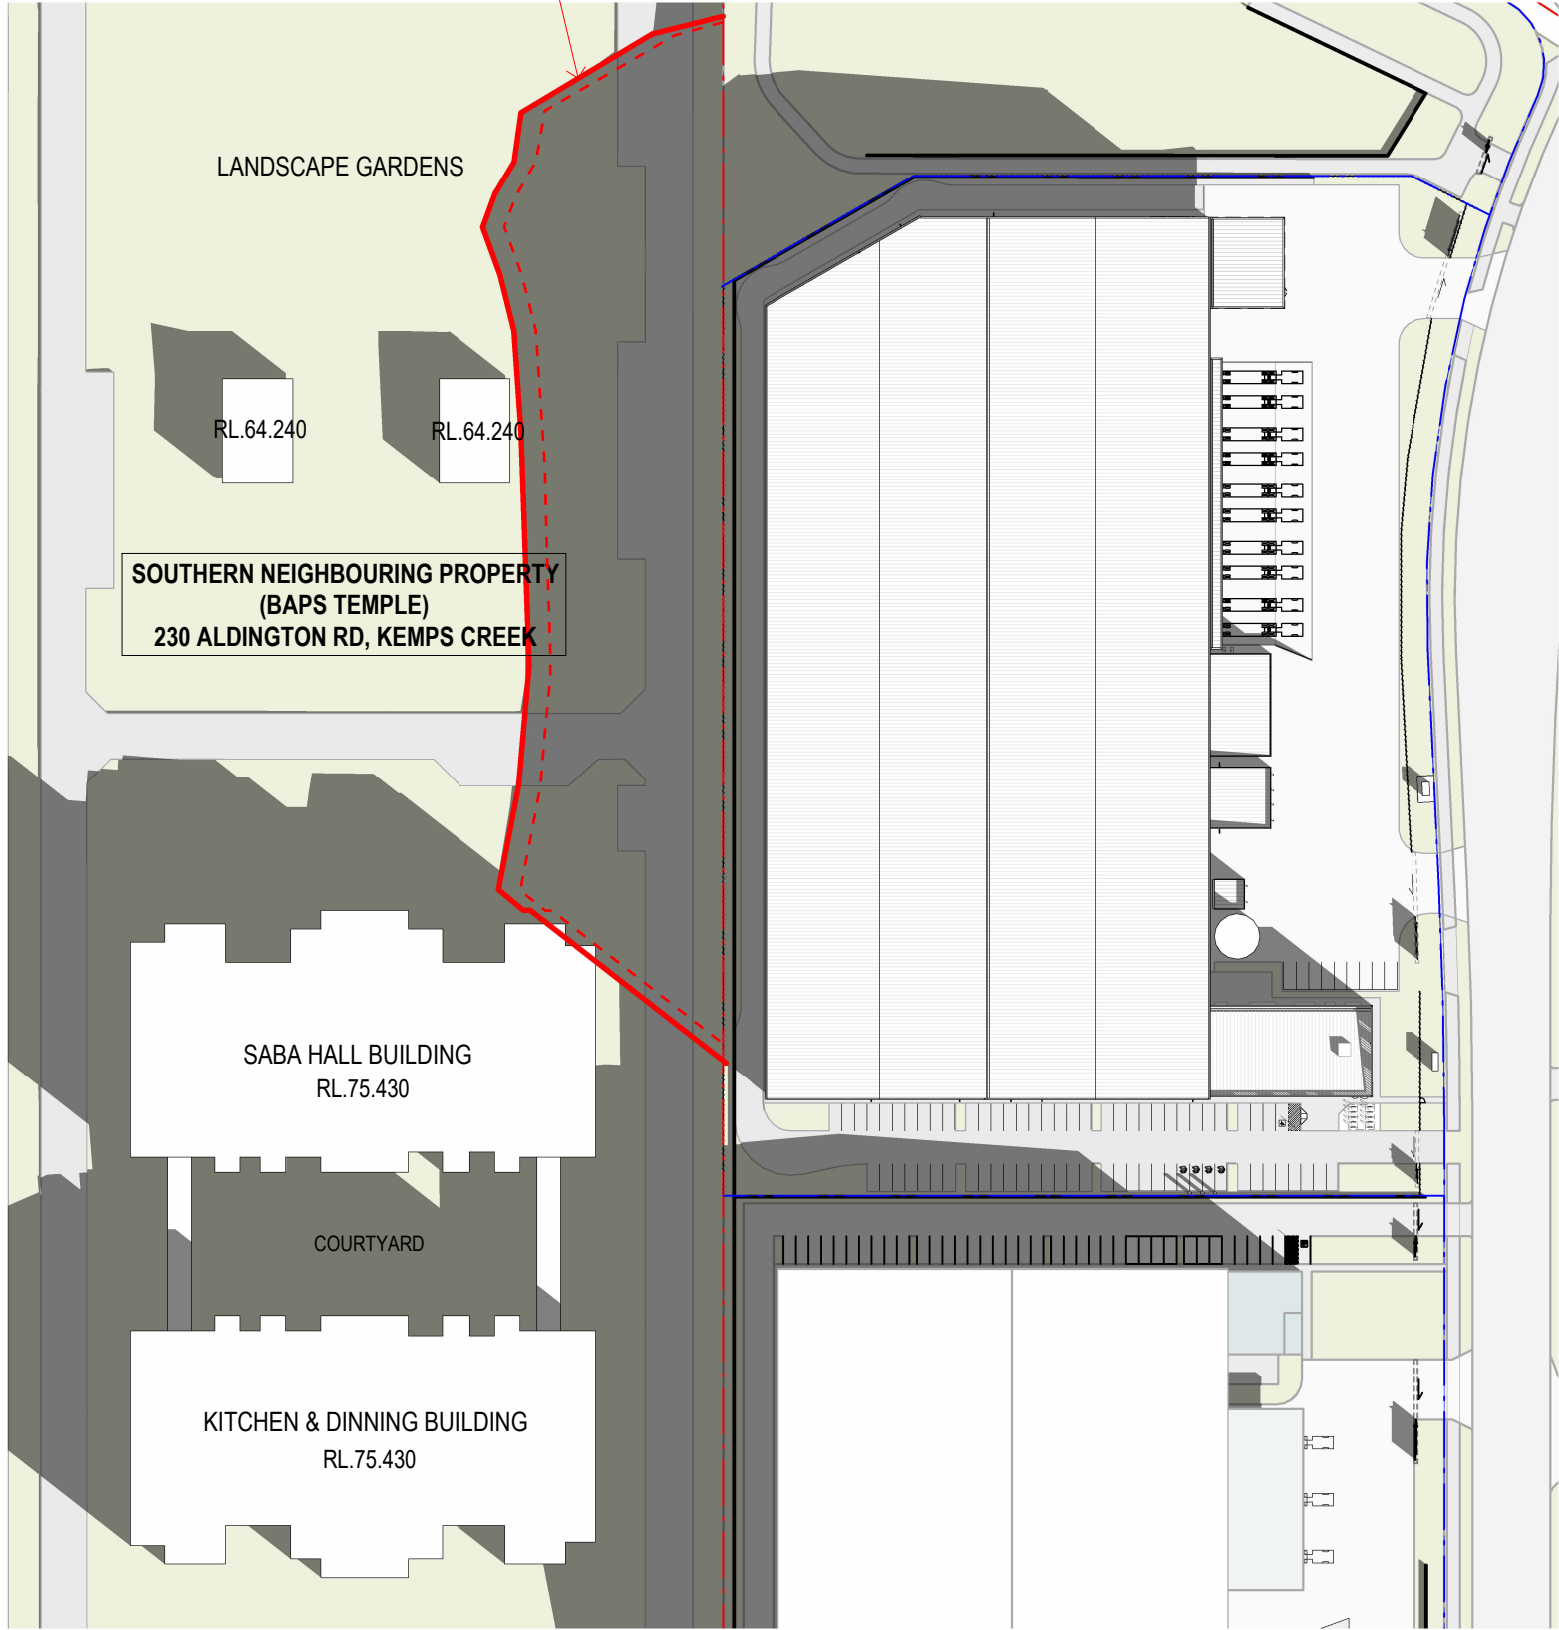


1 SHADOW 9AM WINTER SOLSTICE 1 : 1500

EXTENT OF WINTER OVERSHADOWING
CAUSED BY LOT M PROPOSAL

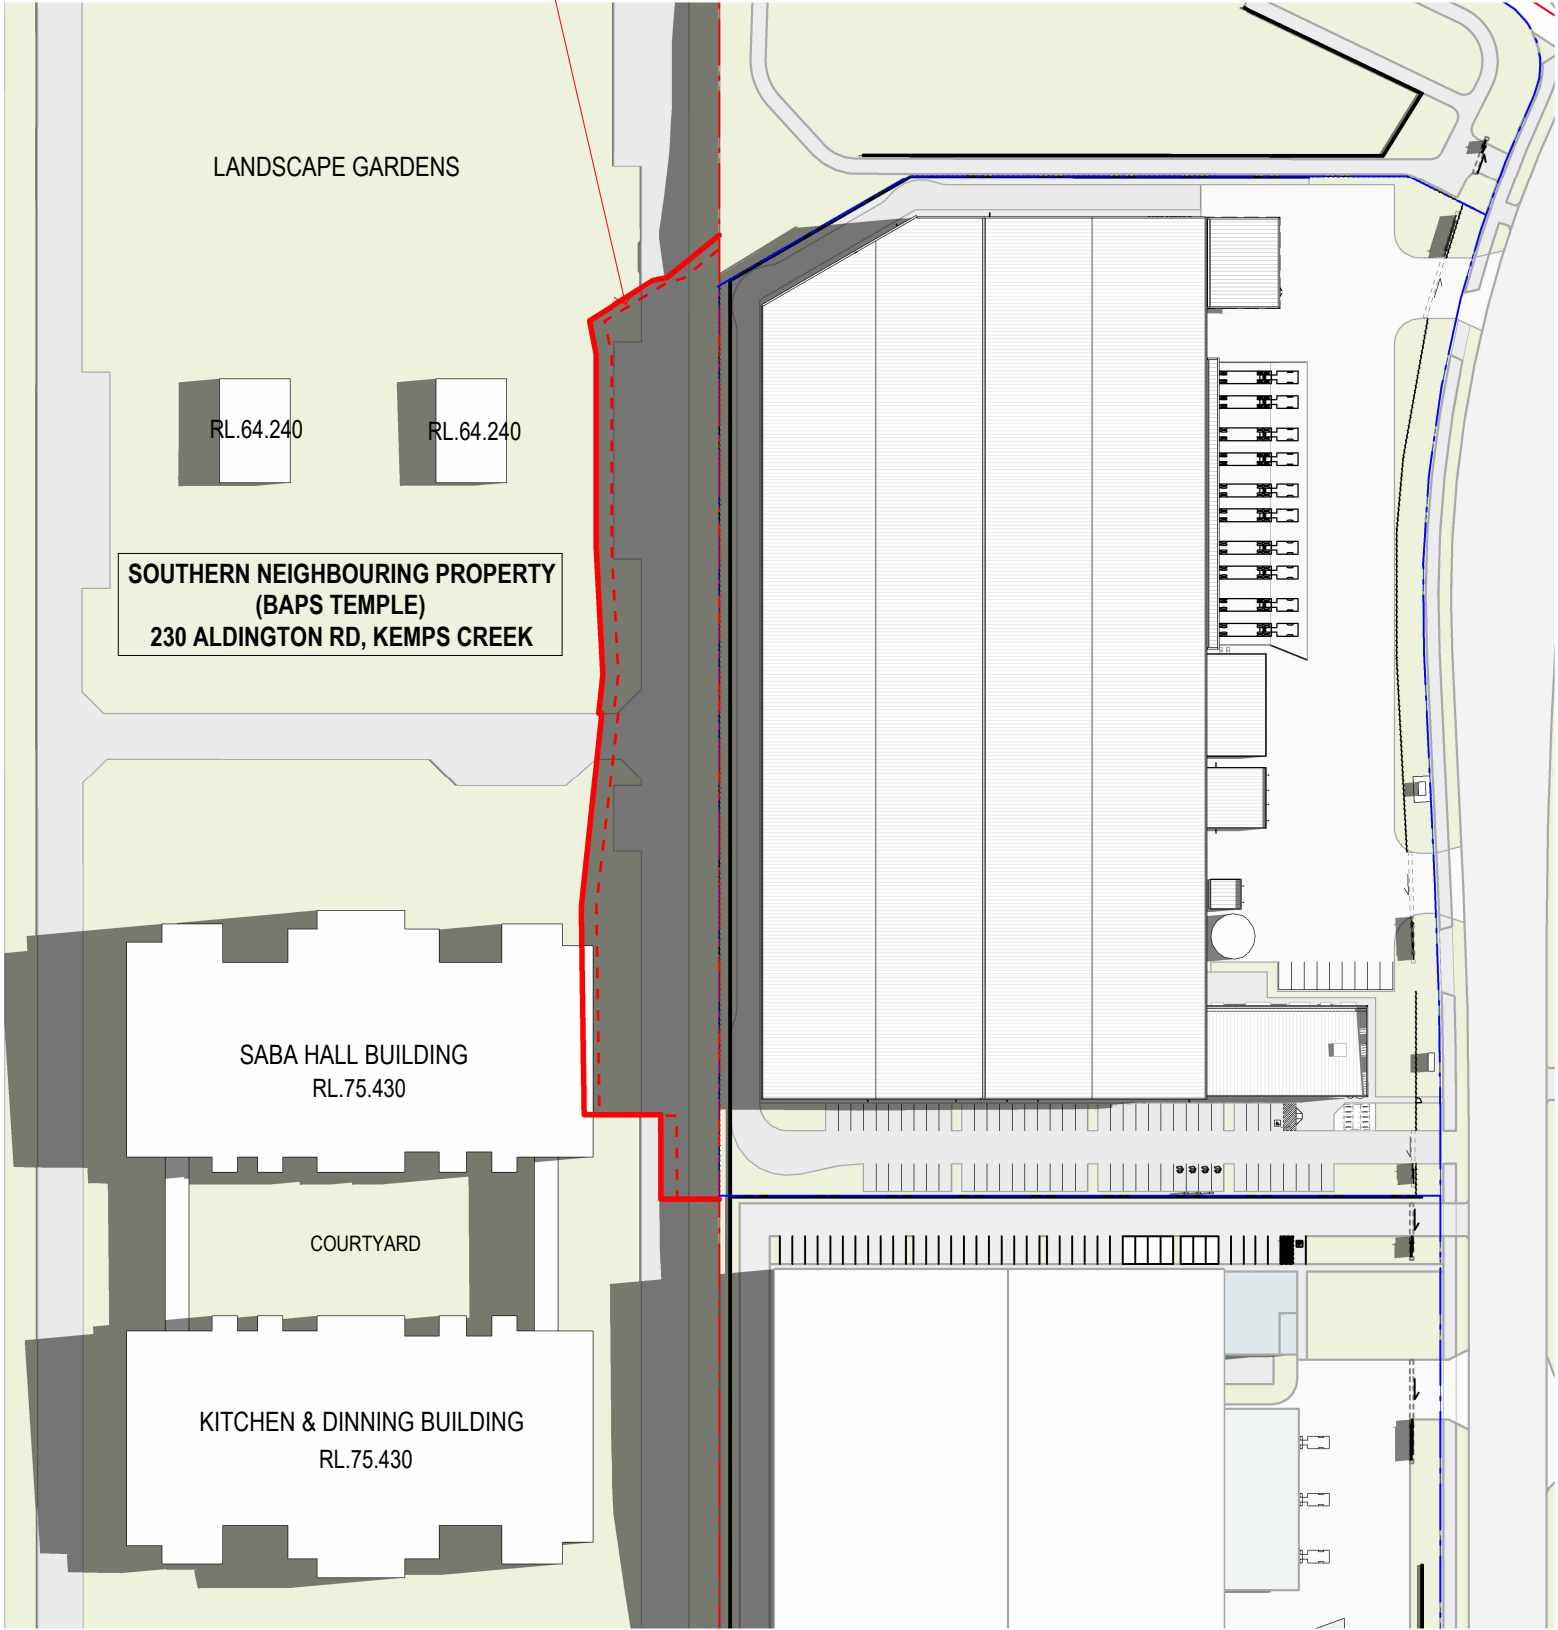


2 SHADOW 12PM WINTER SOLSTICE 1 : 1500


EXTENT OF WINTER OVERSHADOWING
CAUSED BY LOT M PROPOSAL

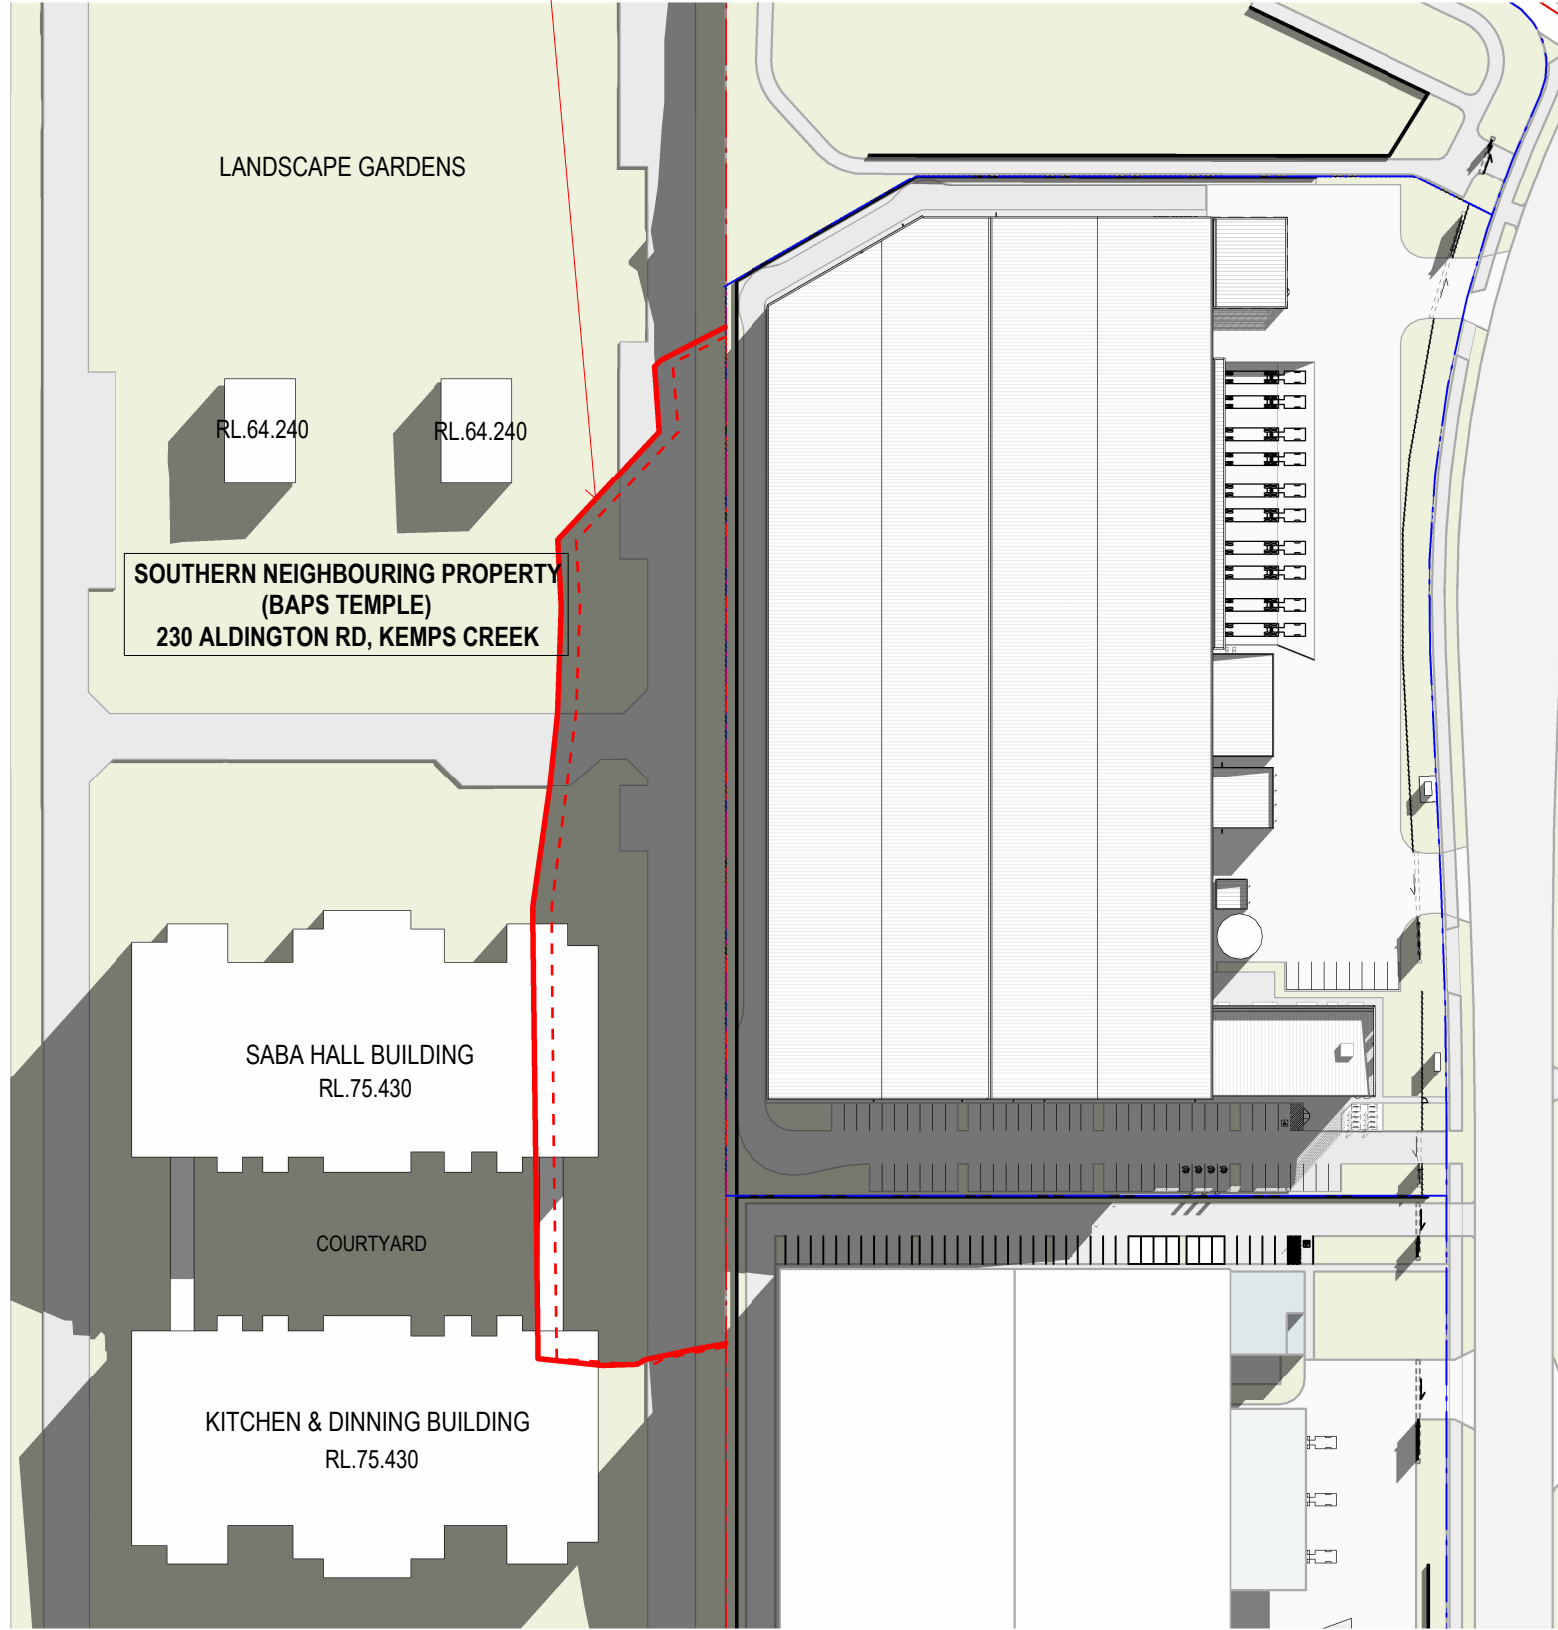


3 SHADOW 3PM WINTER SOLSTICE 1 : 1500

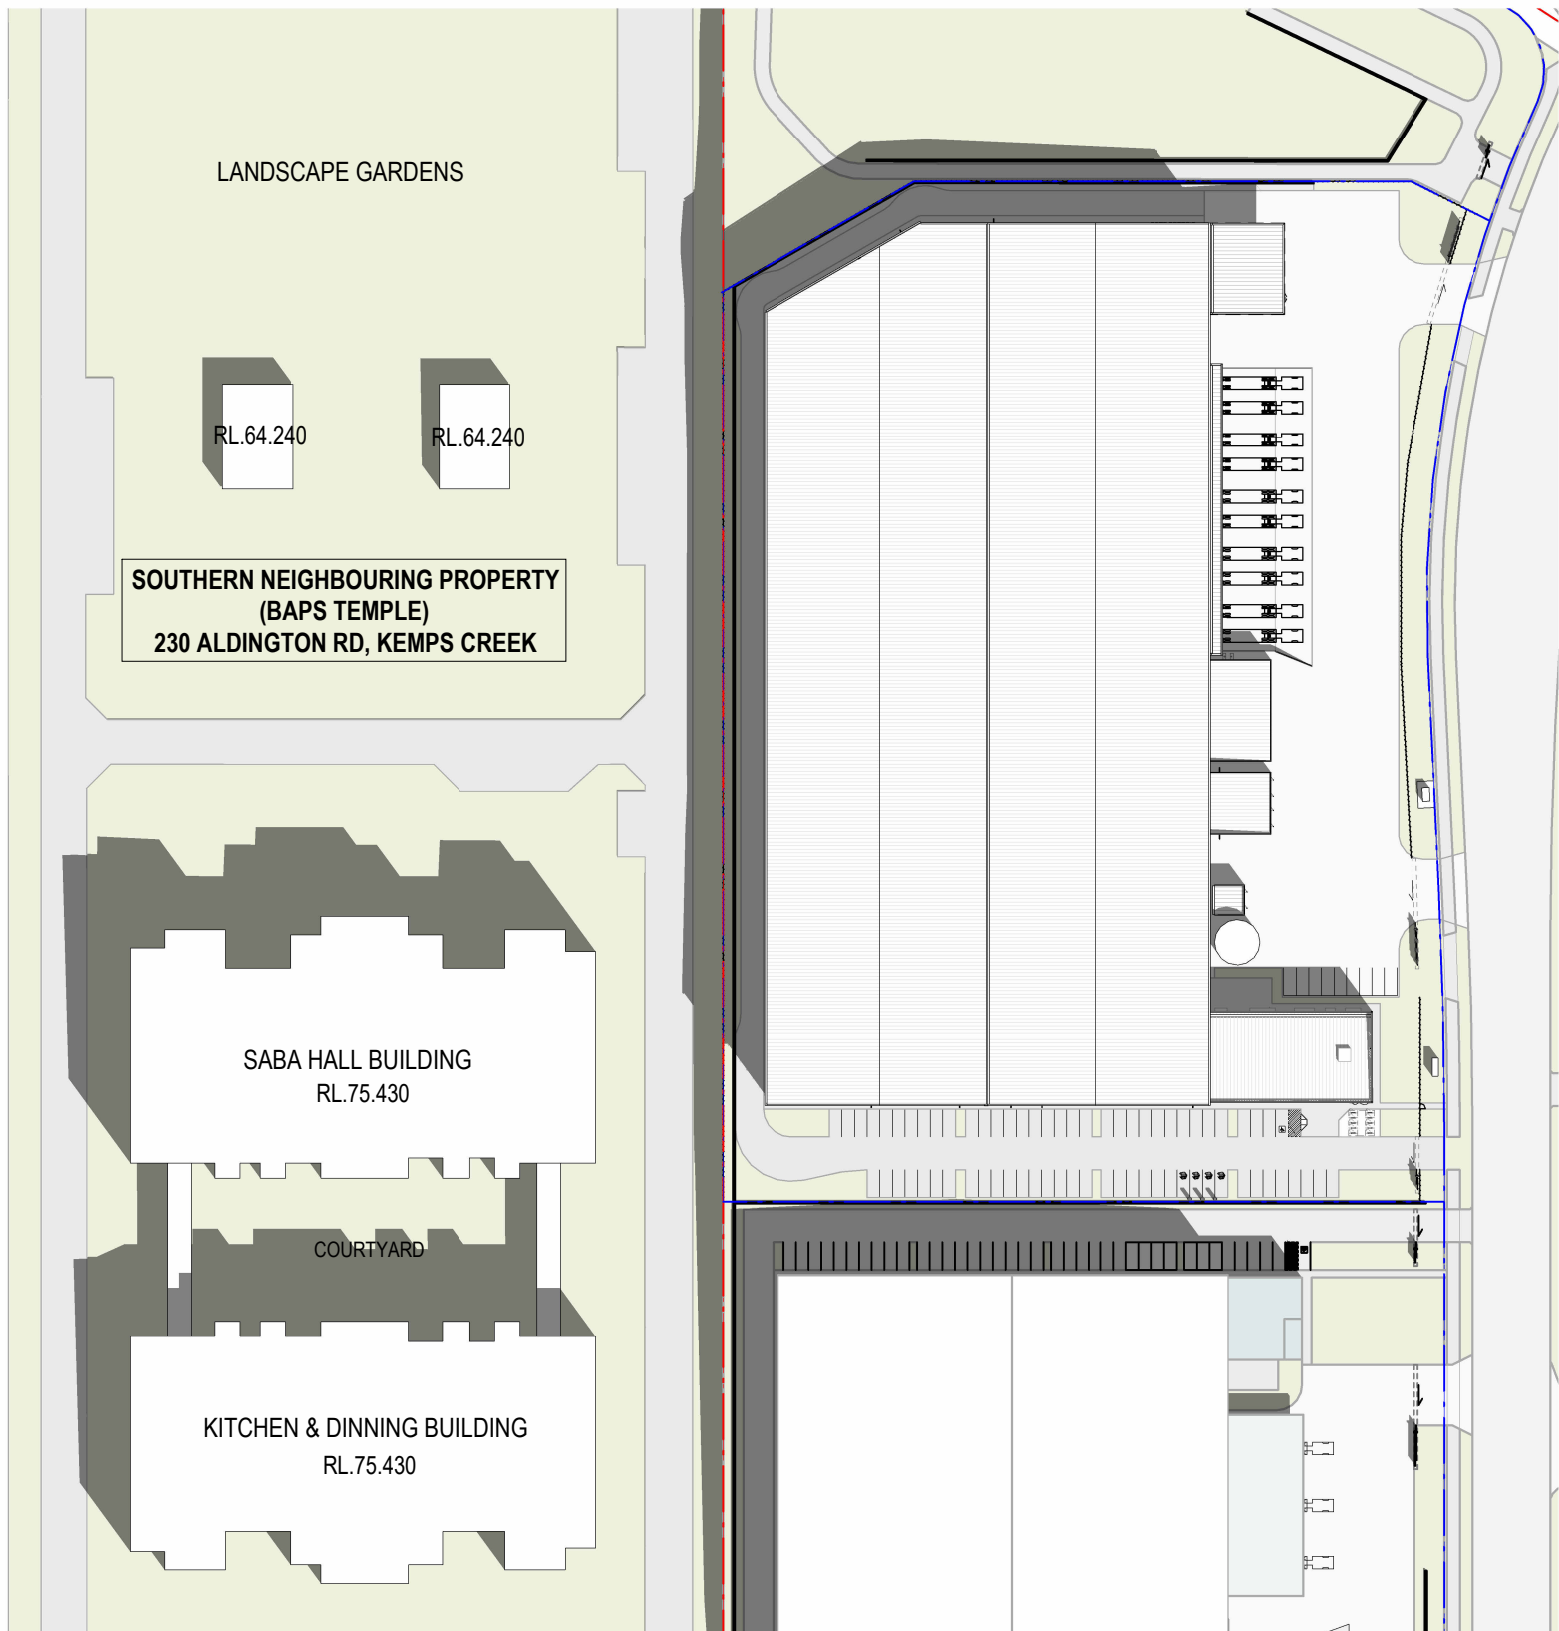

4 SHADOW 9AM EQUINOX 1 : 1500

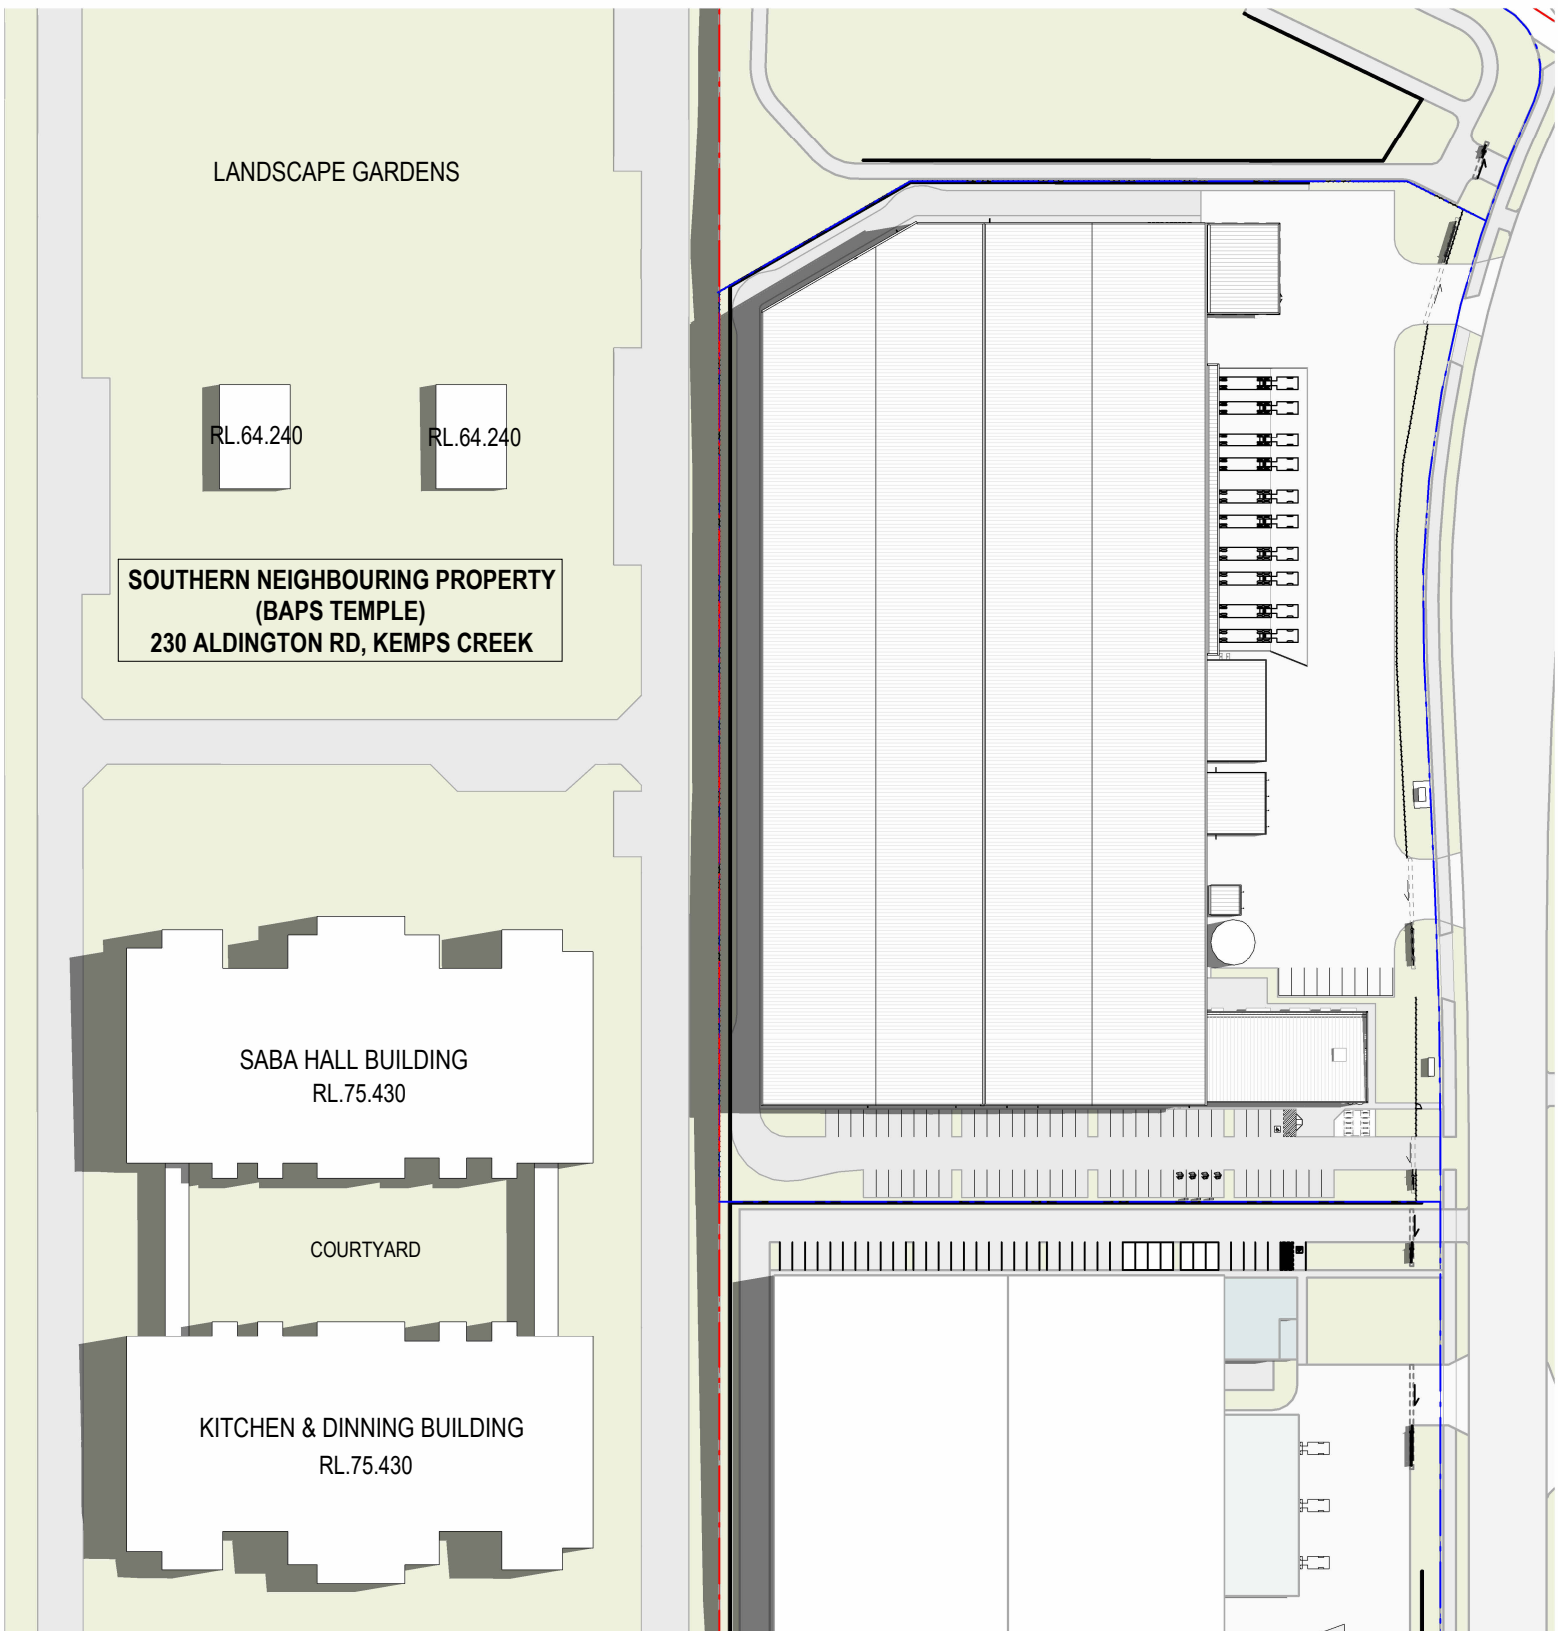

5 SHADOW 12PM EQUINOX 1 : 1500

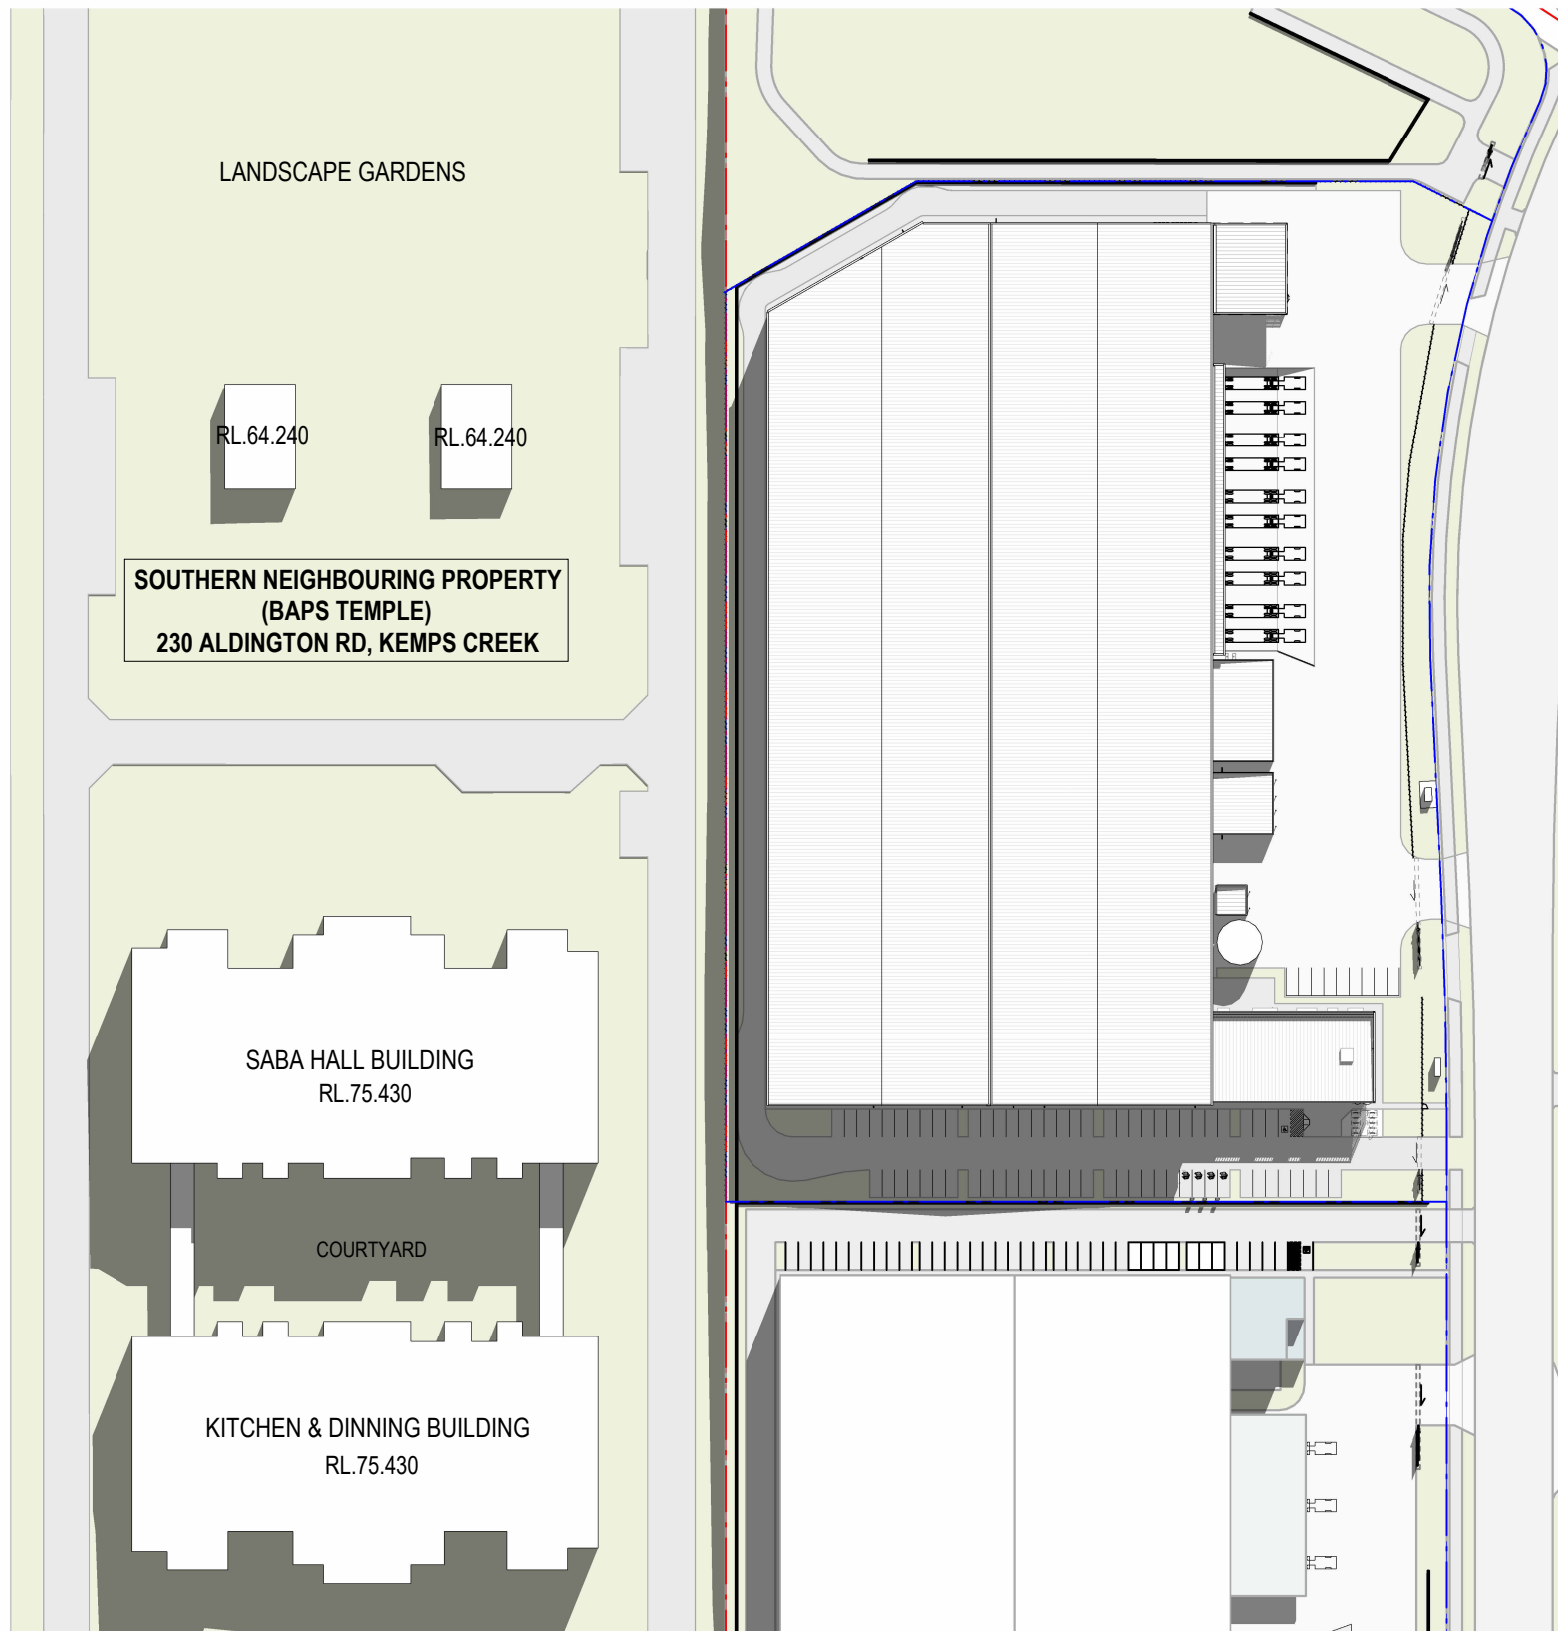

6 SHADOW 3PM EQUINOX 1 : 1500


NOTE:
- NEIGHBOURING BUILDING FORMS SIMPLIFIED FOR SHADOW CASTING PURPOSES ONLY
- NEIGHBOURING TOPOGRAPHY AND BUILDING FORMS APPROXIMATED FROM APPROVED DEVELOPMENT APPLICATION DRAWINGS
(REF NUMBER: MOD22/0106 - PENRITH CITY COUNCIL) - INCLUDING ARCHITECTURAL AND CIVIL DRAWINGS

FOR APPROVAL



ALDINGTON ROAD INDUSTRIAL ESTATE - LOT M
200 Aldington Road, Kemps Creek, NSW

0m 18.75 38 75m

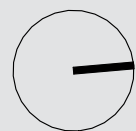

LOT M - SHADOW DIAGRAMS

Date 09/03/2026

Scale 1 : 1500@A1

Project No 25280

DA90.01 A