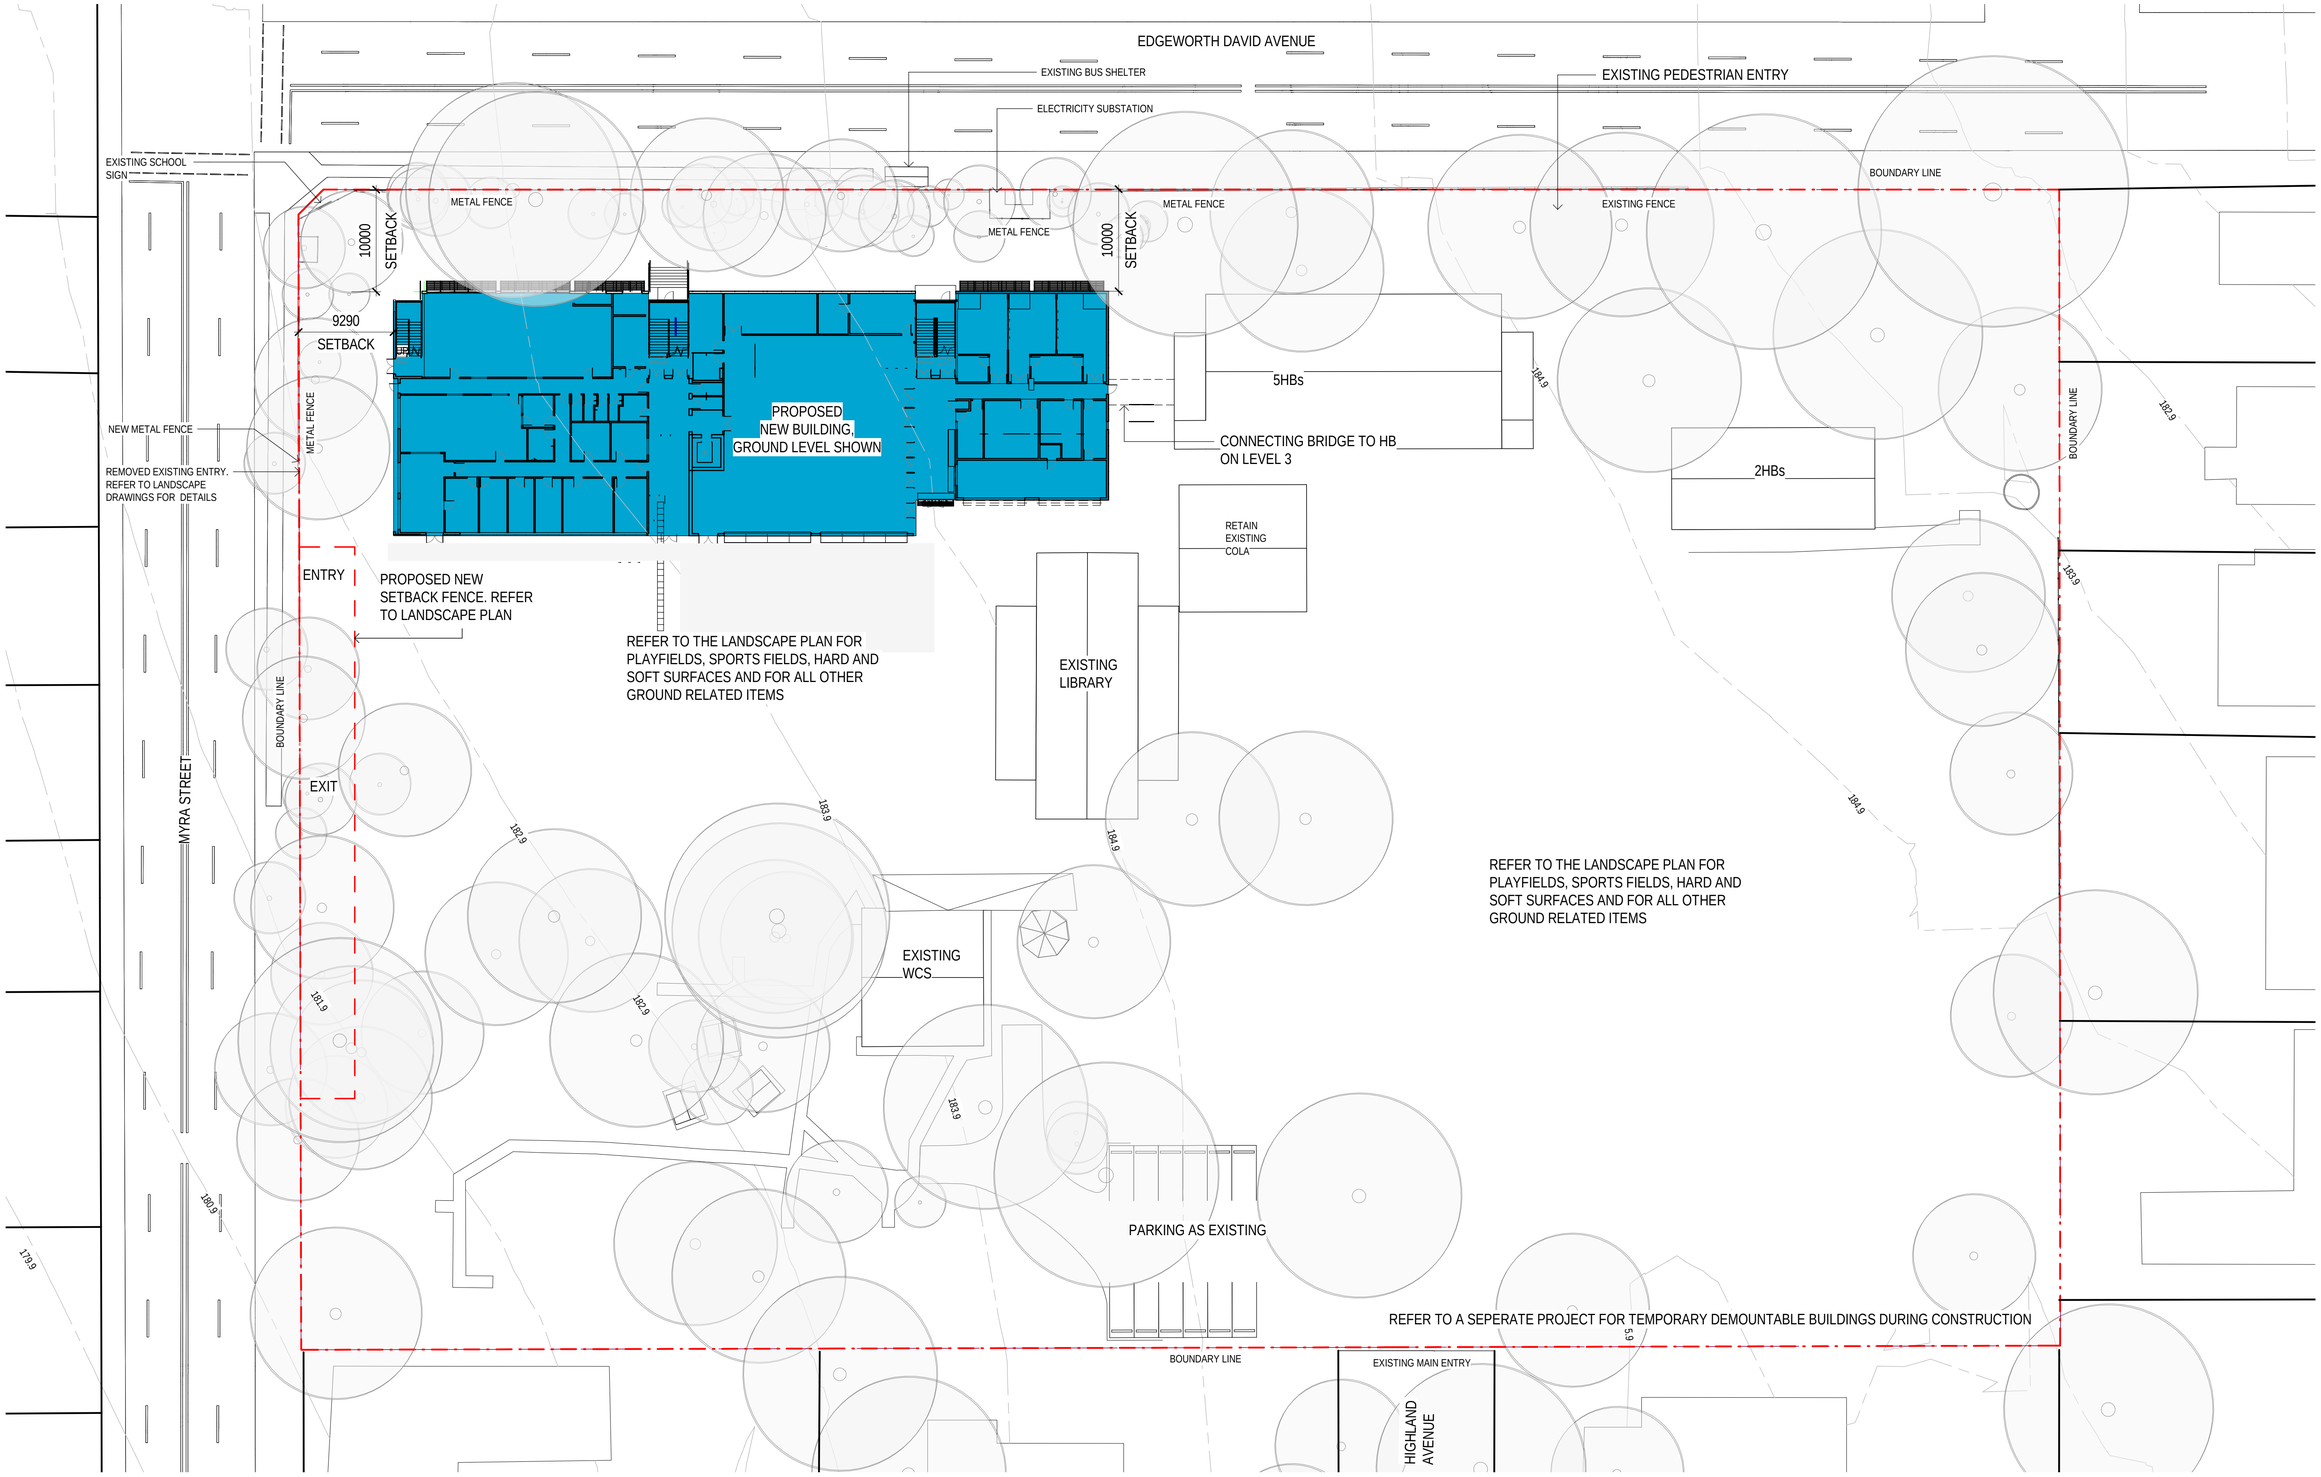

SITE PLAN/SET OUT PLAN

SCALE 1 : 300

DEVELOPMENT APPLICATION

No	Revision Note: * indicates signatures on original issue of drawing or last revision of drawing	Drawn	Job Manager	Project Director	Date
D	FINAL DEVELOPMENT APPLICATION FOR SUBMISSION	AA	MD*	BM*	20.02.2018
C	UPGRADE DEVELOPEMENT APPLICATION ISSUE	AA	MD*	BM*	21.12.2017
B	ISSUED FOR DEVELOPMENT APPLICATION	AA	MD*	BM*	19.09.2017
A	PRELIMINARY ISSUE TO CLIENT	AA	MD*	BM*	28.08.2017

0 3 6 9 12 15 m
SCALE 1: 300 AT ORIGINAL SIZE

N

NSW GOVERNMENT | Education

TSA MANAGEMENT

GHDWOODHEAD

Level 15, 133 Castlereagh St Sydney NSW 2000 Australia
T 61 2 9239 7100 F 61 2 9239 7199
E sydmail@ghd.com W www.ghd.com

DO NOT SCALE

Conditions of Use.
This document may only be used by GHD's client (and any other person who GHD has agreed can use this document) for the purpose for which it was prepared and must not be used by any other person or for any other purpose.

Drawn	A. ARIMADO	Designer	S. BUZGAN
Drafting Check	S. BEATON*	Design Check	A. MILLER*
Approved (Project Director)			
Nominated / Responsible Architect	A. MILLER		
Scale	1 : 300	This Drawing must not be used for Construction unless signed as Approved	

Client **NSW DEPARTMENT OF EDUCATION**

Project **WAITARA PUBLIC SCHOOL REDEVELOPMENT**

ARCHITECTURAL

Title **SITE PLAN / SET OUT PLAN**

Original Size **A1** **Drawing No: 21-26108 - WA- DA-AR-1000** **Rev: D**

Plot Date: 20/02/2018 11:46:33 AM

Cad File No: C:\Users\Acarimado\Documents\2126108-WA-AR New Building_Acarimado.rvt