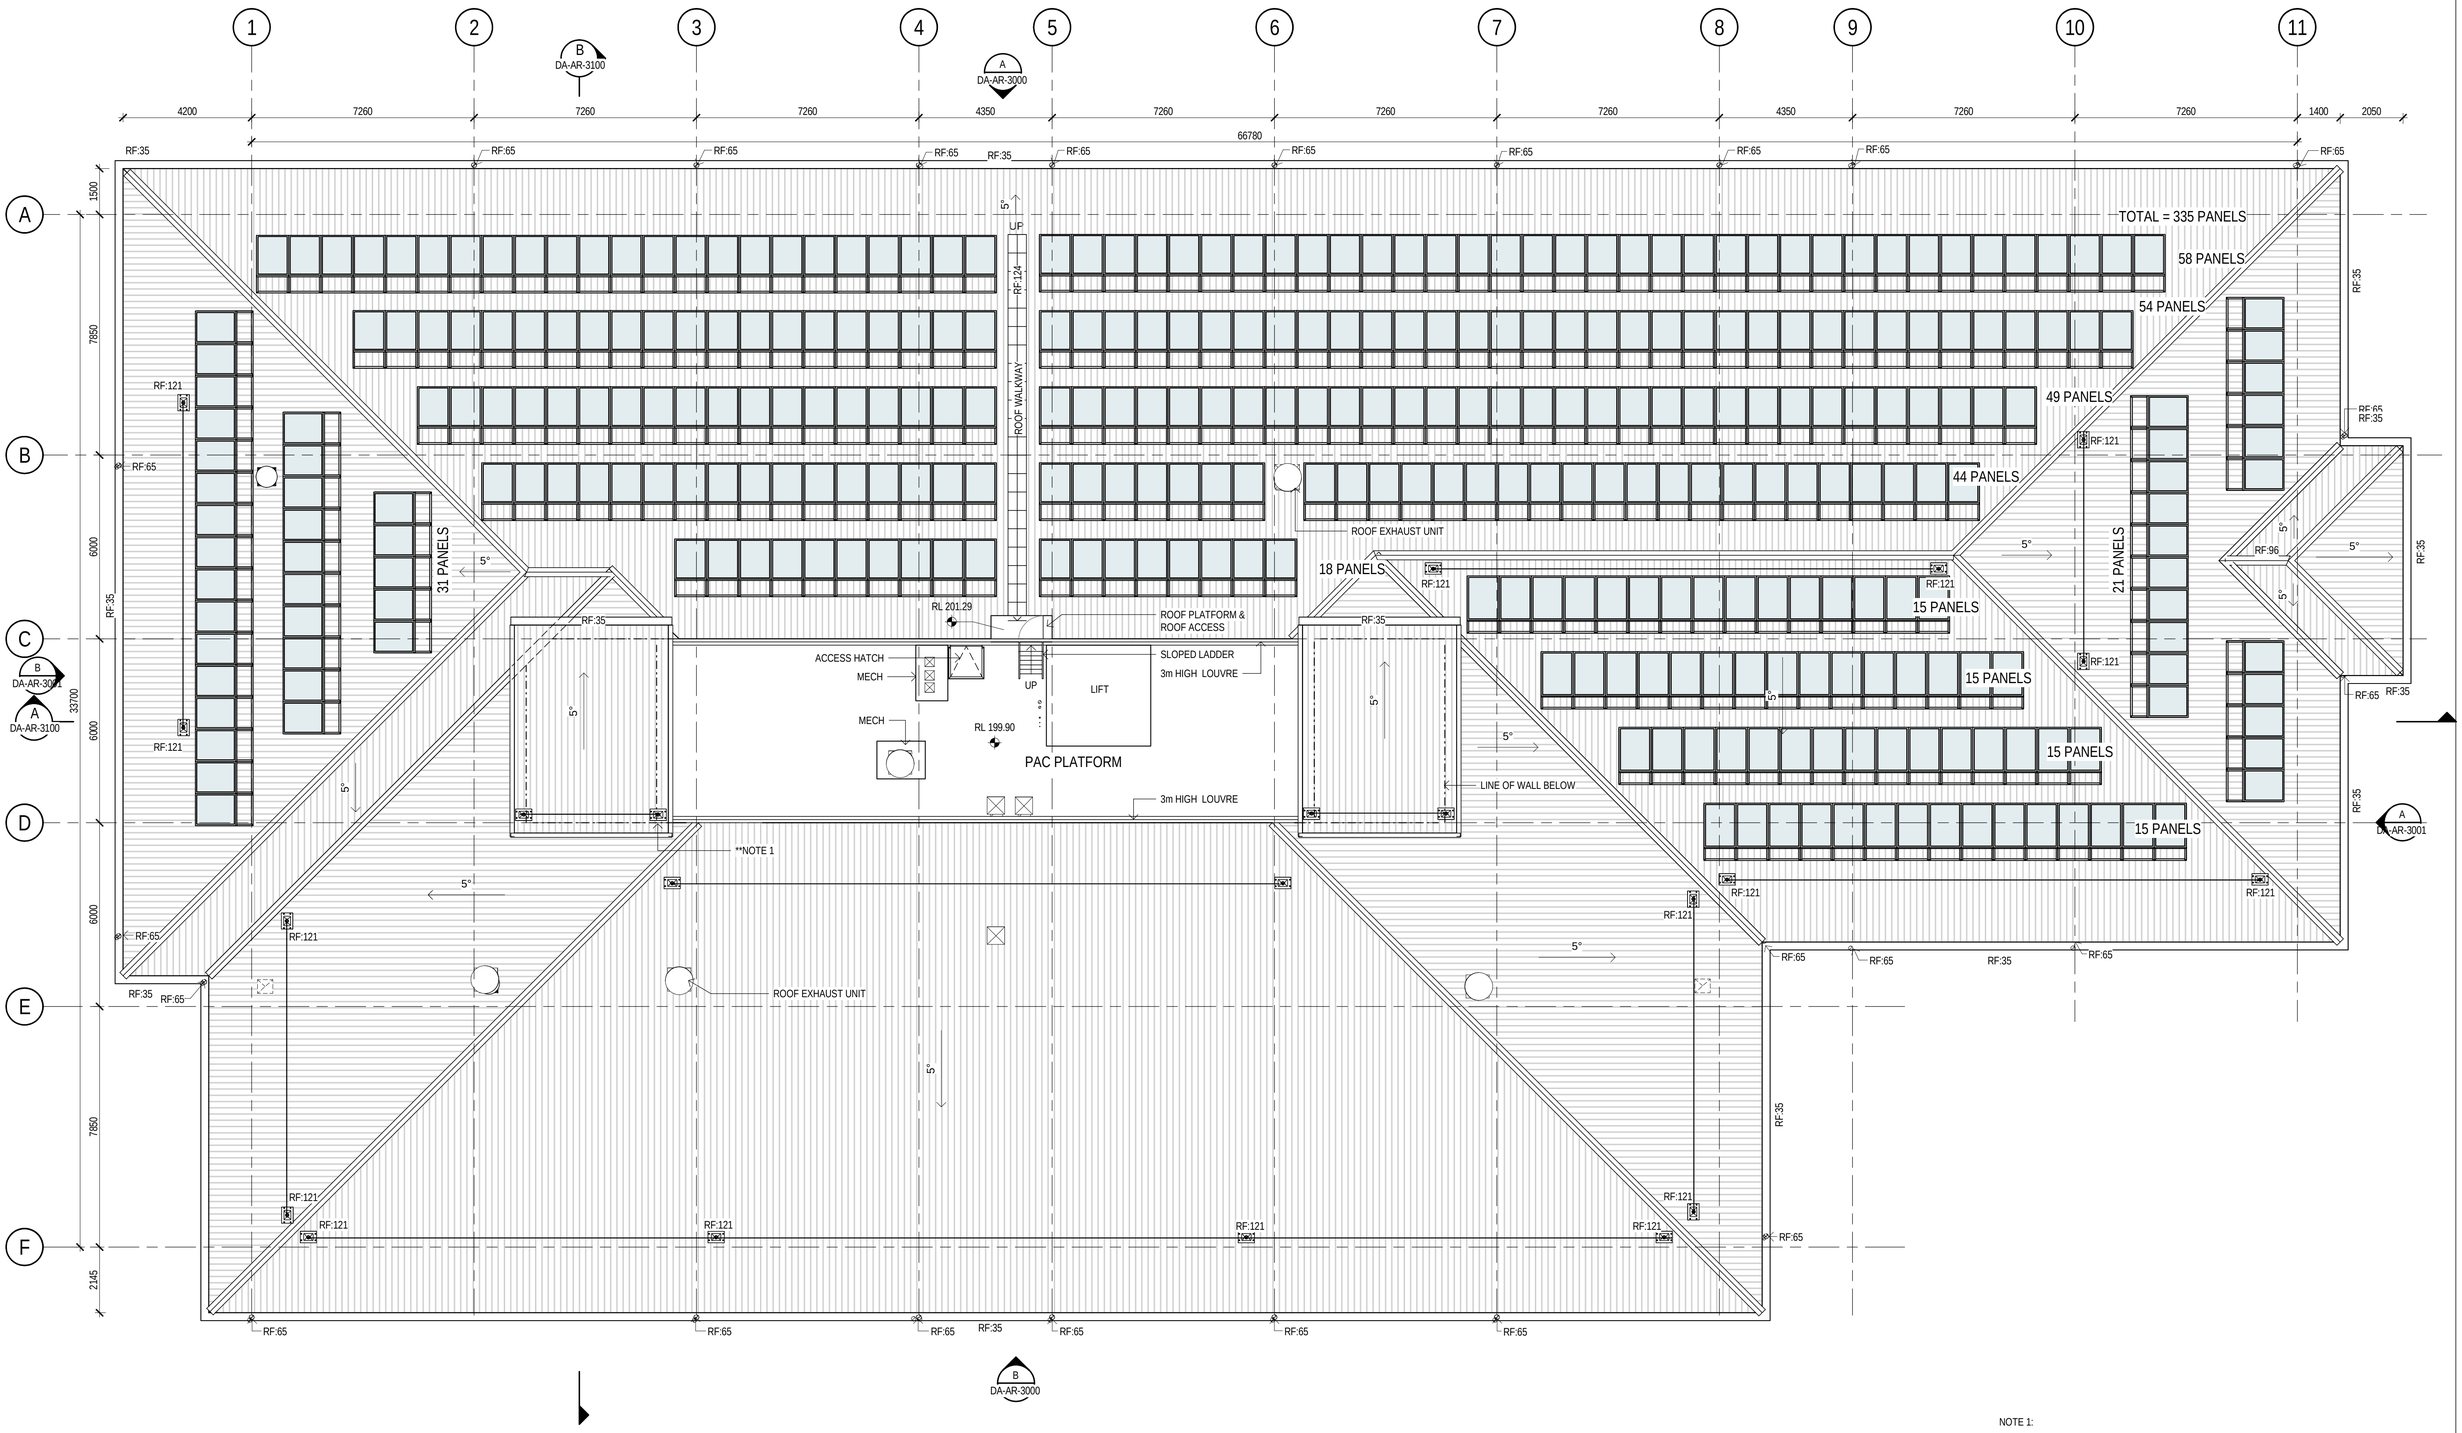

NOTE 1:

- FALL ARREST SYSTEM IS INDICATIVE ONLY
- PROVIDE A FALL ARREST SYSTEM WITH SAFETY LINE AS SPECIFIED IN ACCORDANCE WITH AS1891

GENERAL ARRANGEMENT - ROOF

SCALE 1 : 100

DEVELOPMENT APPLICATION

No	Revision	Drawn	Job Manager	Project Director	Date
D	FINAL DEVELOPMENT APPLICATION FOR SUBMISSION	AA	MD*	BM*	20.02.2018
C	UPGRADE DEVELOPEMENT APPLICATION ISSUE	AA	MD*	BM*	21.12.2017
B	ISSUED FOR DEVELOPMENT APPLICATION	AA	MD*	BM*	19.09.2017
A	PRELIMINARY ISSUE TO CLIENT	AA	MD*	BM*	28.08.2017

Note: * indicates signatures on original issue of drawing or last revision of drawing

0 1000 2000 3000 4000 5000mm
SCALE 1:100 AT ORIGINAL SIZE

NSW GOVERNMENT | Education
TSA MANAGEMENT

GHDWOODHEAD
Level 15, 133 Castlereagh St Sydney NSW 2000 Australia
T 61 2 9239 7100 F 61 2 9239 7199
E sydmail@ghd.com W www.ghd.com

DO NOT SCALE

Conditions of Use.
This document may only be used by GHD's client (and any other person who GHD has agreed can use this document) for the purpose for which it was prepared and must not be used by any other person or for any other purpose.

Drawn	A. ARIMADO	Designer	S. BUZGAN
Drafting Check	S. BEATON*	Design Check	A. MILLER*
Approved (Project Director)			
Nominated / Responsible Architect	A. MILLER		
Scale	1 : 100	This Drawing must not be used for Construction unless signed as Approved	

Client **NSW DEPARTMENT OF EDUCATION**
Project **WAITARA PUBLIC SCHOOL REDEVELOPMENT ARCHITECTURAL**
Title **GENERAL ARRANGEMENT - ROOF**

Original Size **A1** **Drawing No: 21-26108 - WA- DA-AR-2010** **Rev: D**

Plot Date: 20/02/2018 1:18:14 PM Cad File No: C:\Users\Acarimado\Documents\2126108-WA-AR New Building_Acarimado.rvt