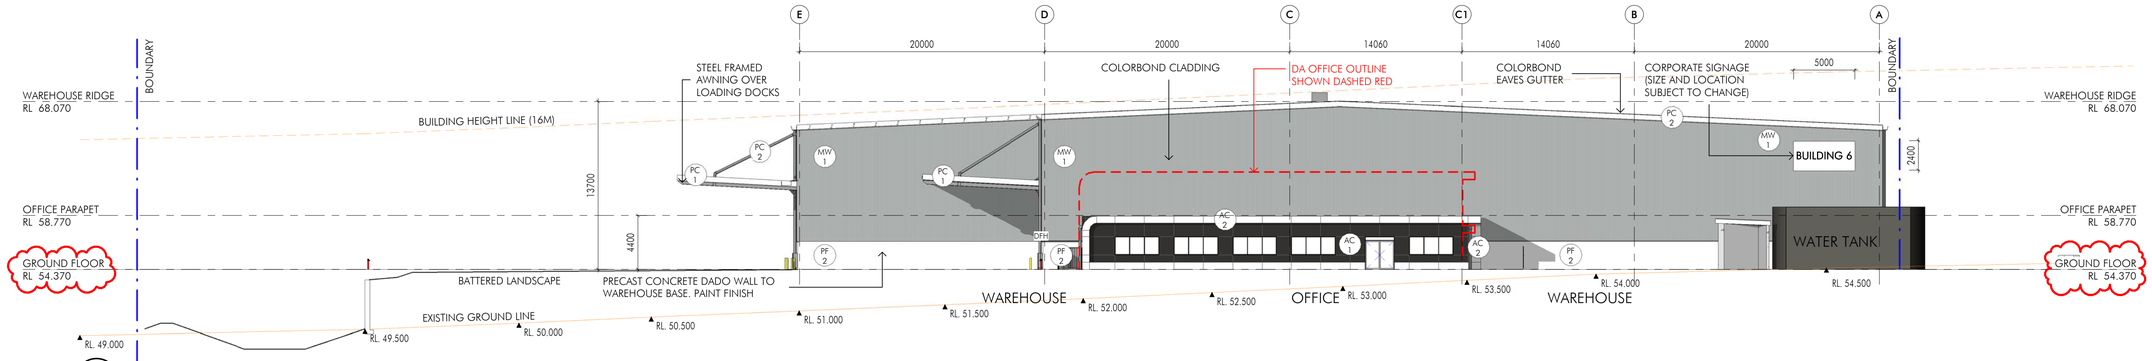

1 Northern Elevation
1 : 250

MATERIALS KEY

	MW1	METAL WALL CLADDING - COLORBOND WINDSPRAY
	PC1	POWDERCOAT FINISH - COLORBOND SURFMIST
	PC2	POWDERCOAT FINISH - COLORBOND WINDSPRAY
	PF1	PAINT FINISH - TO MATCH COLORBOND SURFMIST
	PF2	PAINT FINISH - TO MATCH COLORBOND NIGHT SKY
	AC1	ALUMINIUM CLADDING (PREFINISHED) - DARK GREY
	AC2	ALUMINIUM CLADDING (PREFINISHED) - WHITE

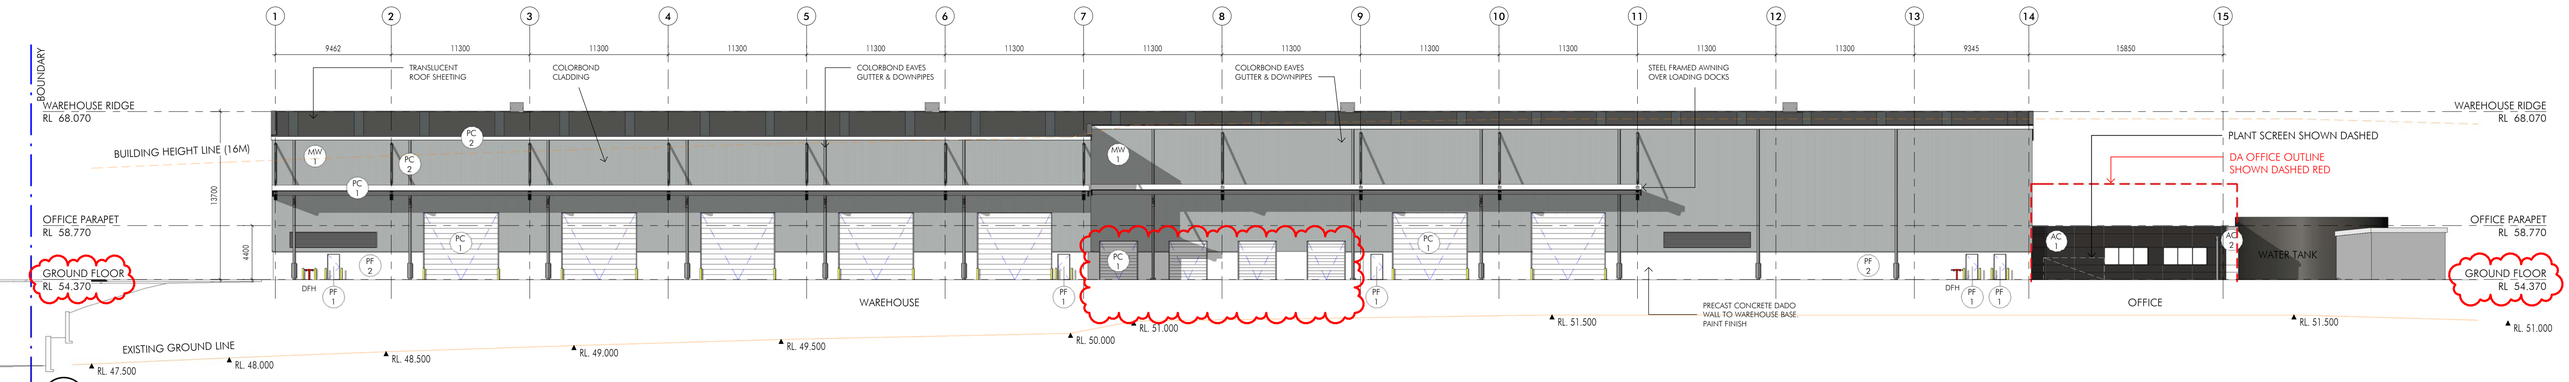

2 Eastern Elevation
1 : 250

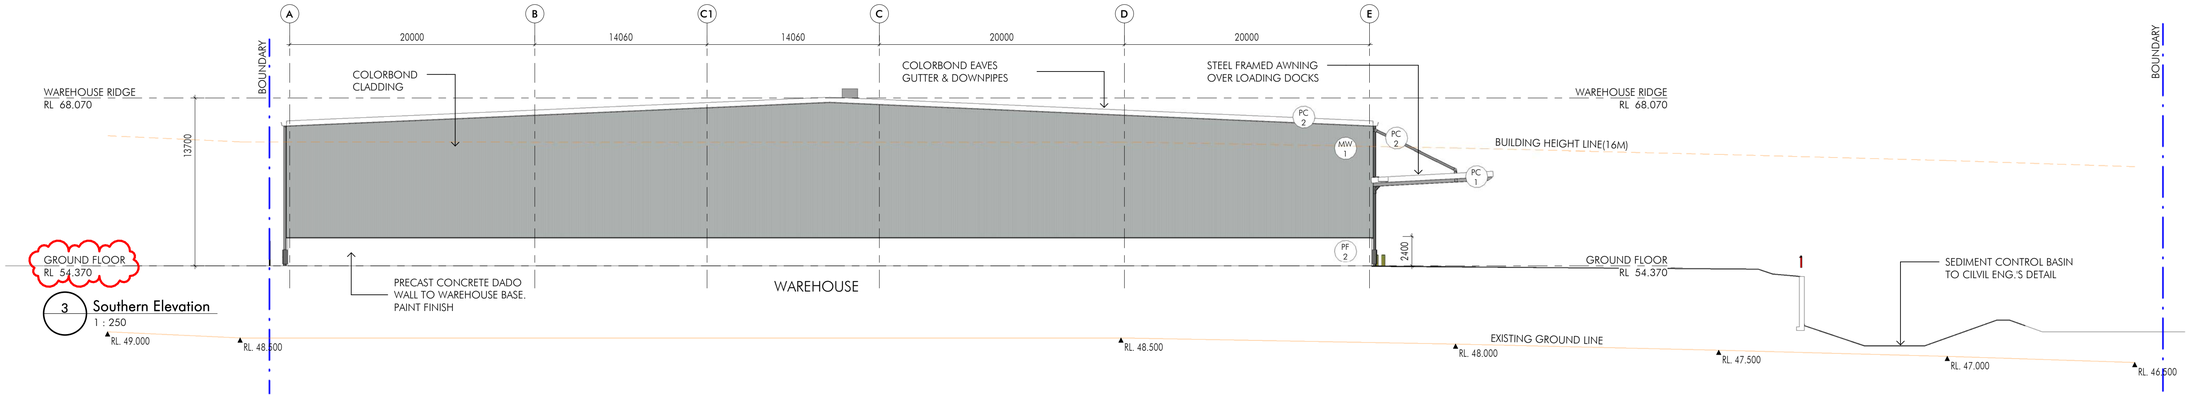

3 Southern Elevation
1 : 250

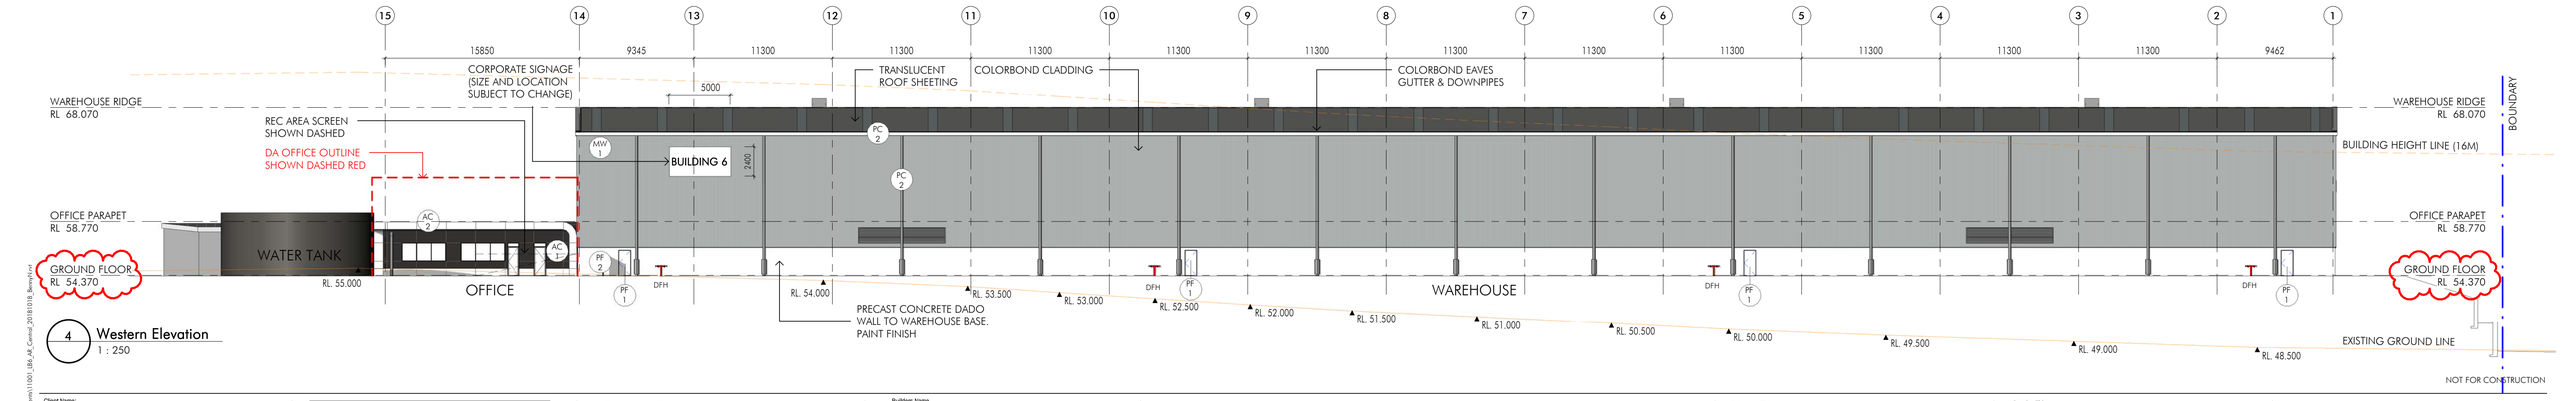

4 Western Elevation
1 : 250

NOT FOR CONSTRUCTION

Client Name:
LOGOS

Issue	Description	Date
A	ISSUED FOR DA APPROVAL BY OTHER	
B	ISSUE FOR S4.55 APPROVAL	08.11.18

Builder and/or subcontractors shall verify all project dimensions before commencing on-site work or off-site fabrication. Figured dimensions shall take precedence over scaled dimensions. This drawing is copyright and cannot be reproduced in whole or in part or by any medium without the written permission of Nettleton Tribe Partnership Pty Ltd.

Builders Name
FDC Construction & Fitout

Project Name
LOGOS BUILDING 6

Project Address
Lot 23 & 24 Hollinsworth Road, Marsden Park NSW 2765

Key Plan
0 2000 5000

Drawing Title:
Building Elevations

Author: KW Checker: MA A1 As indicated@A1

Sheet Number:
11001_DA21 B

nettletontribe

nettleton tribe partnership pty ltd ABN 58 161 683 122

117 Willoughby Road, Crows Nest, NSW 2065
t +61 2 9431 6131
e: sydney@nettletontribe.com.au w: nettletontribe.com.au

12/11/2018 4:49:07 PM C:\Users\BennyH\Documents\11001_LBB_AR_Central_20181018_Benny.rvt