



TITLE: GINDURRA ROAD
SOMERSBY, NSW
CONCEPT PLAN AERIAL OVERLAY

CLIENT: SECA SOLUTIONS


SECAsolution

Suite 1, 161 Scott Street, Newcastle NSW 2300
Ph (02) 40327979 Mb 0425 250 031


High Definition
Design Pty Ltd

KEVIN URANE 0412009891

NOTE:
ALL EXISTING UNDERGROUND SERVICES MUST BE LOCATED
AND EXPOSED PRIOR TO EARTHWORKS COMMENCING AND IT IS
RESPONSIBILITY OF THOSE PERSONS USING THIS PLAN TO
CONFIRM BOTH POSITION AND LEVEL OF THESE UTILITIES IN
CONJUNCTION WITH THE APPROPRIATE AUTHORITY.

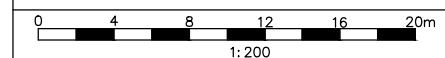


Date: 12.02.18		Scale: 1:300 A1		Designed: KU		Project No	
Cad Ref: HD196 r1						HD196	
						Drawing No	Revision
1	CONCEPT INTERSECTION DESIGN	KU		12.02.18	HD01		
No	Amendment	Drawn		Date	1		

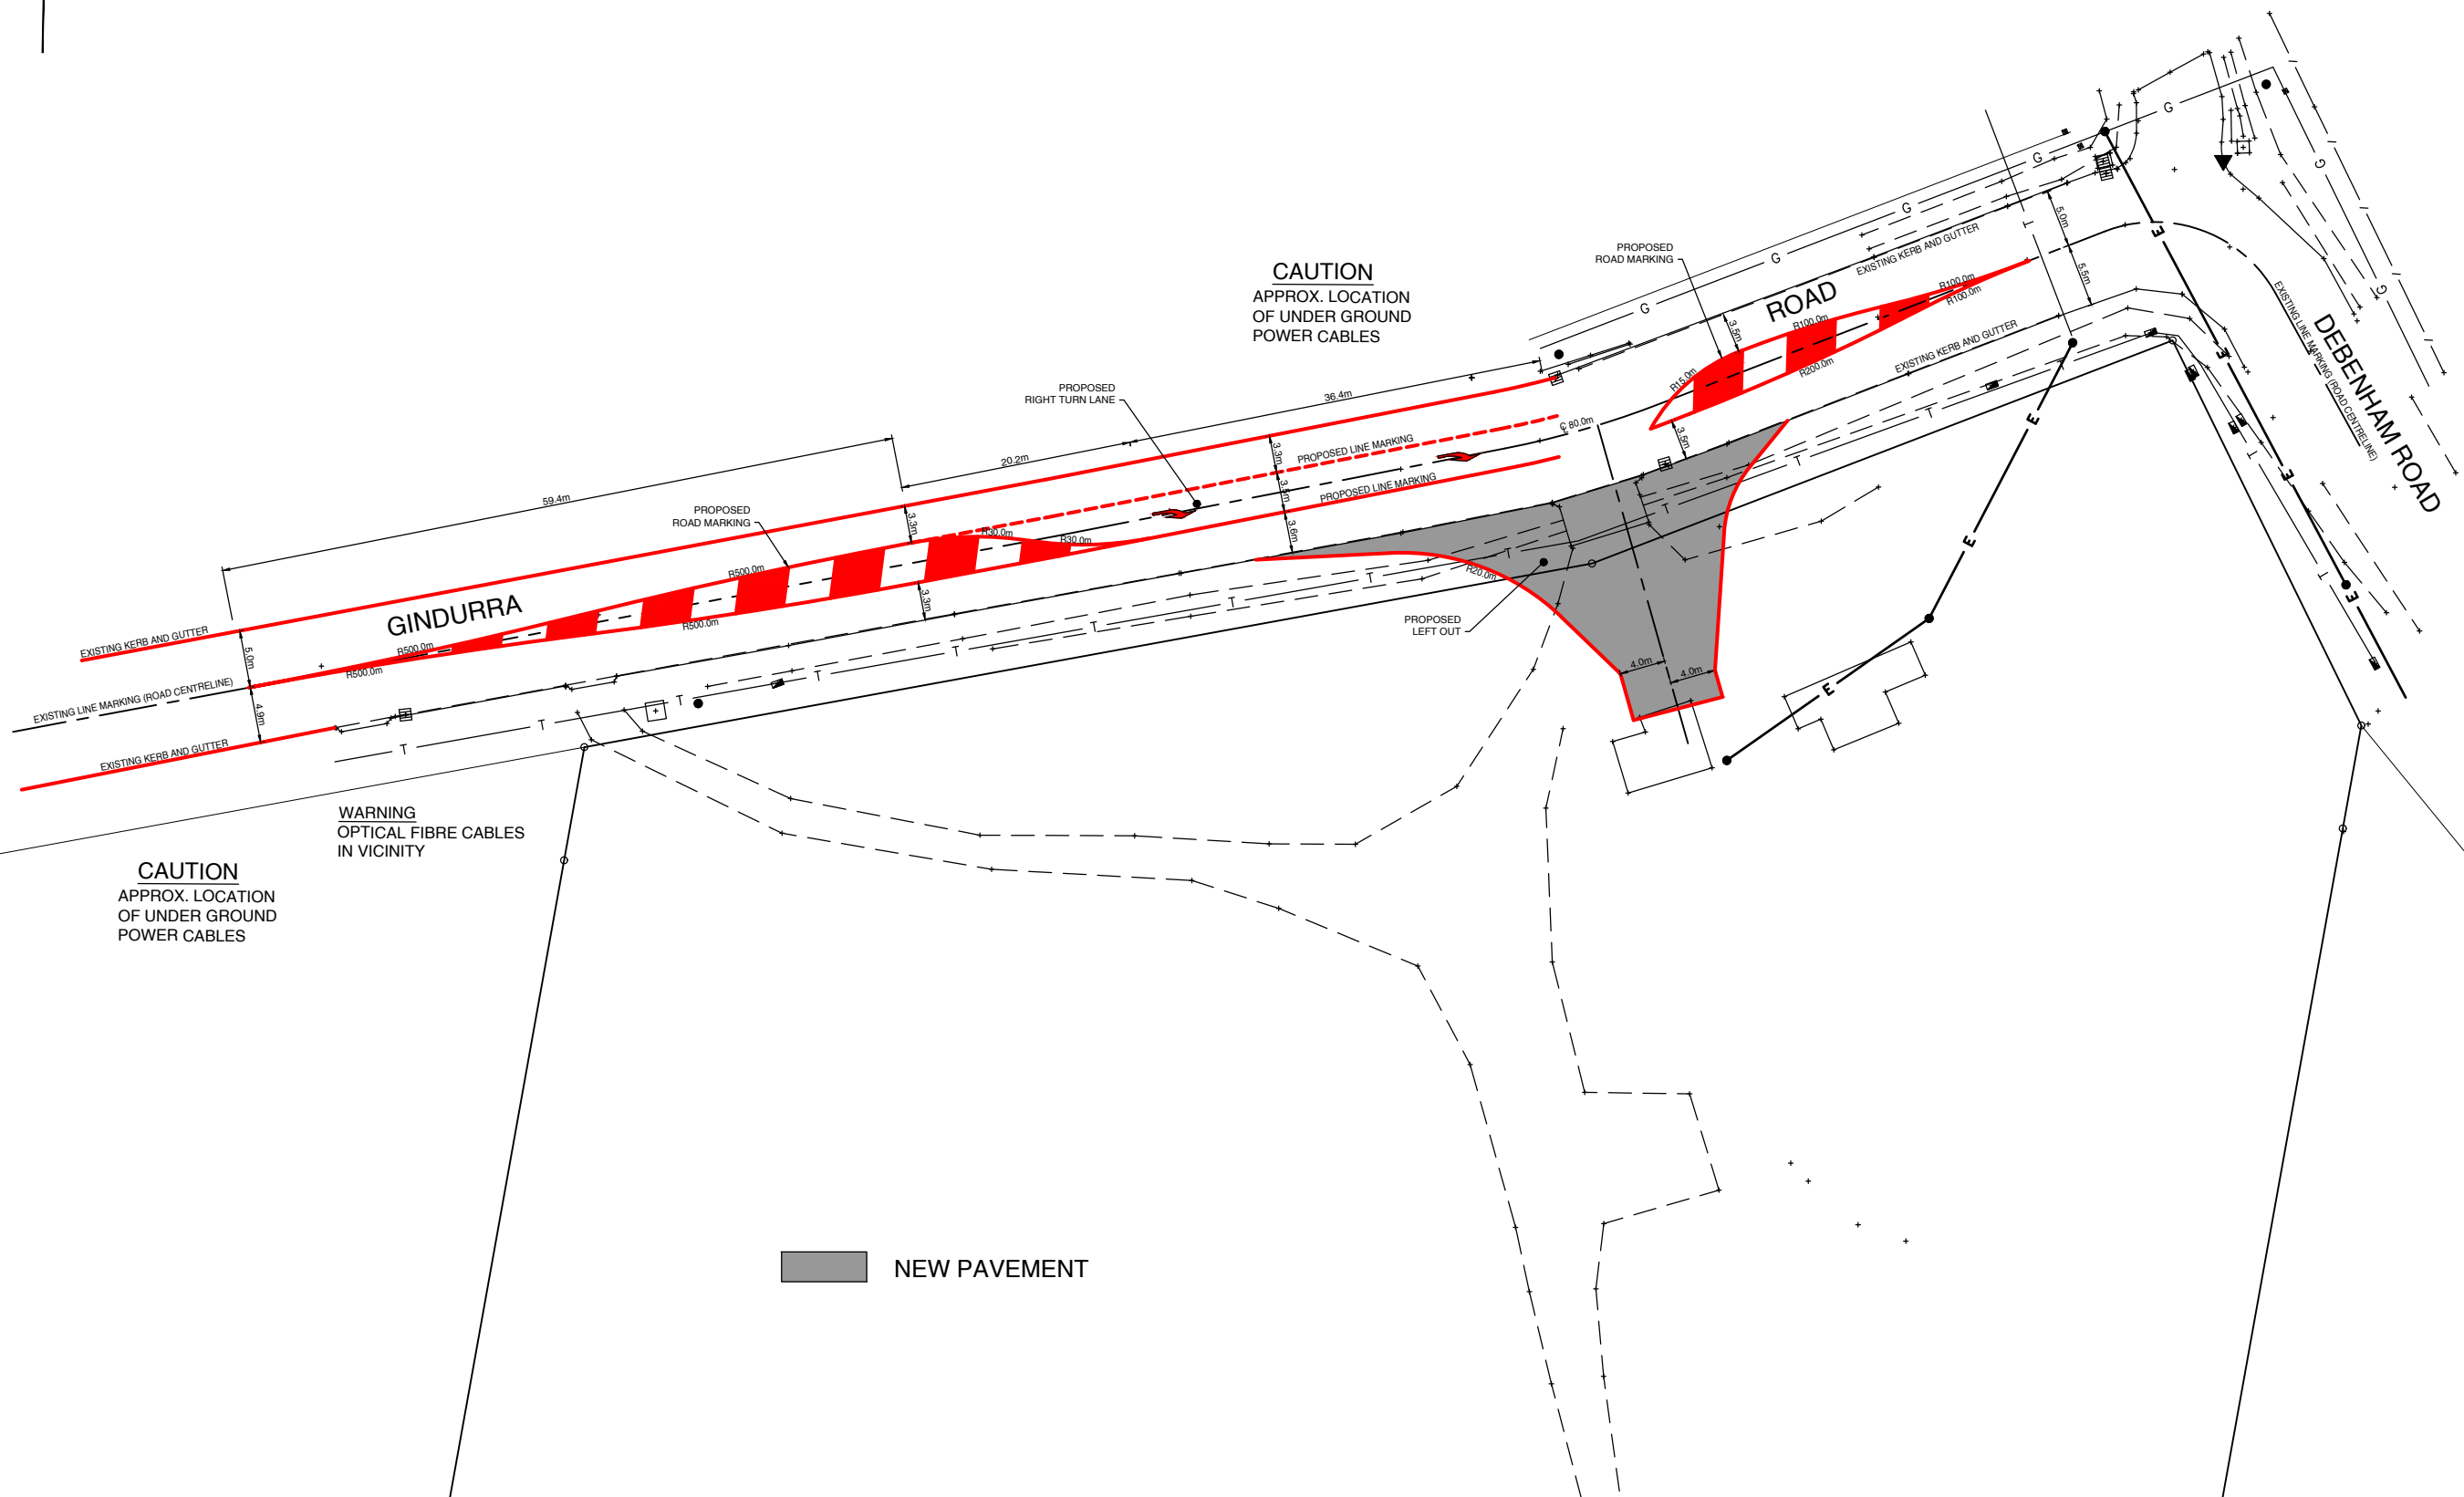


SECAsolution >>>

KEVIN URANE 0412009891

NOTE:
ALL EXISTING UNDERGROUND SERVICES MUST BE LOCATED AND EXPOSED PRIOR TO EARTHWORKS COMMENCING AND IT IS RESPONSIBILITY OF THOSE PERSONS USING THIS PLAN TO CONFIRM BOTH POSITION AND LEVEL OF THESE UTILITIES IN CONJUNCTION WITH THE APPROPRIATE AUTHORITY.

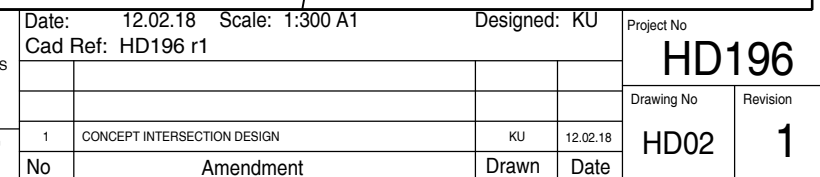


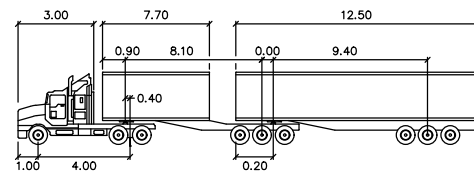

B-DOUBLE 25M

	Tractor Width	Trailer Width	Tractor Track	Trailer Track	Lock to Lock Time	Steering Angle	Articulating Angle
meters	: 2.50	: 2.50	: 2.50	: 2.50	: 6.0	: 20.7	: 70.0

— VEHICLE BODY
- - - FRONT WHEEL PATH

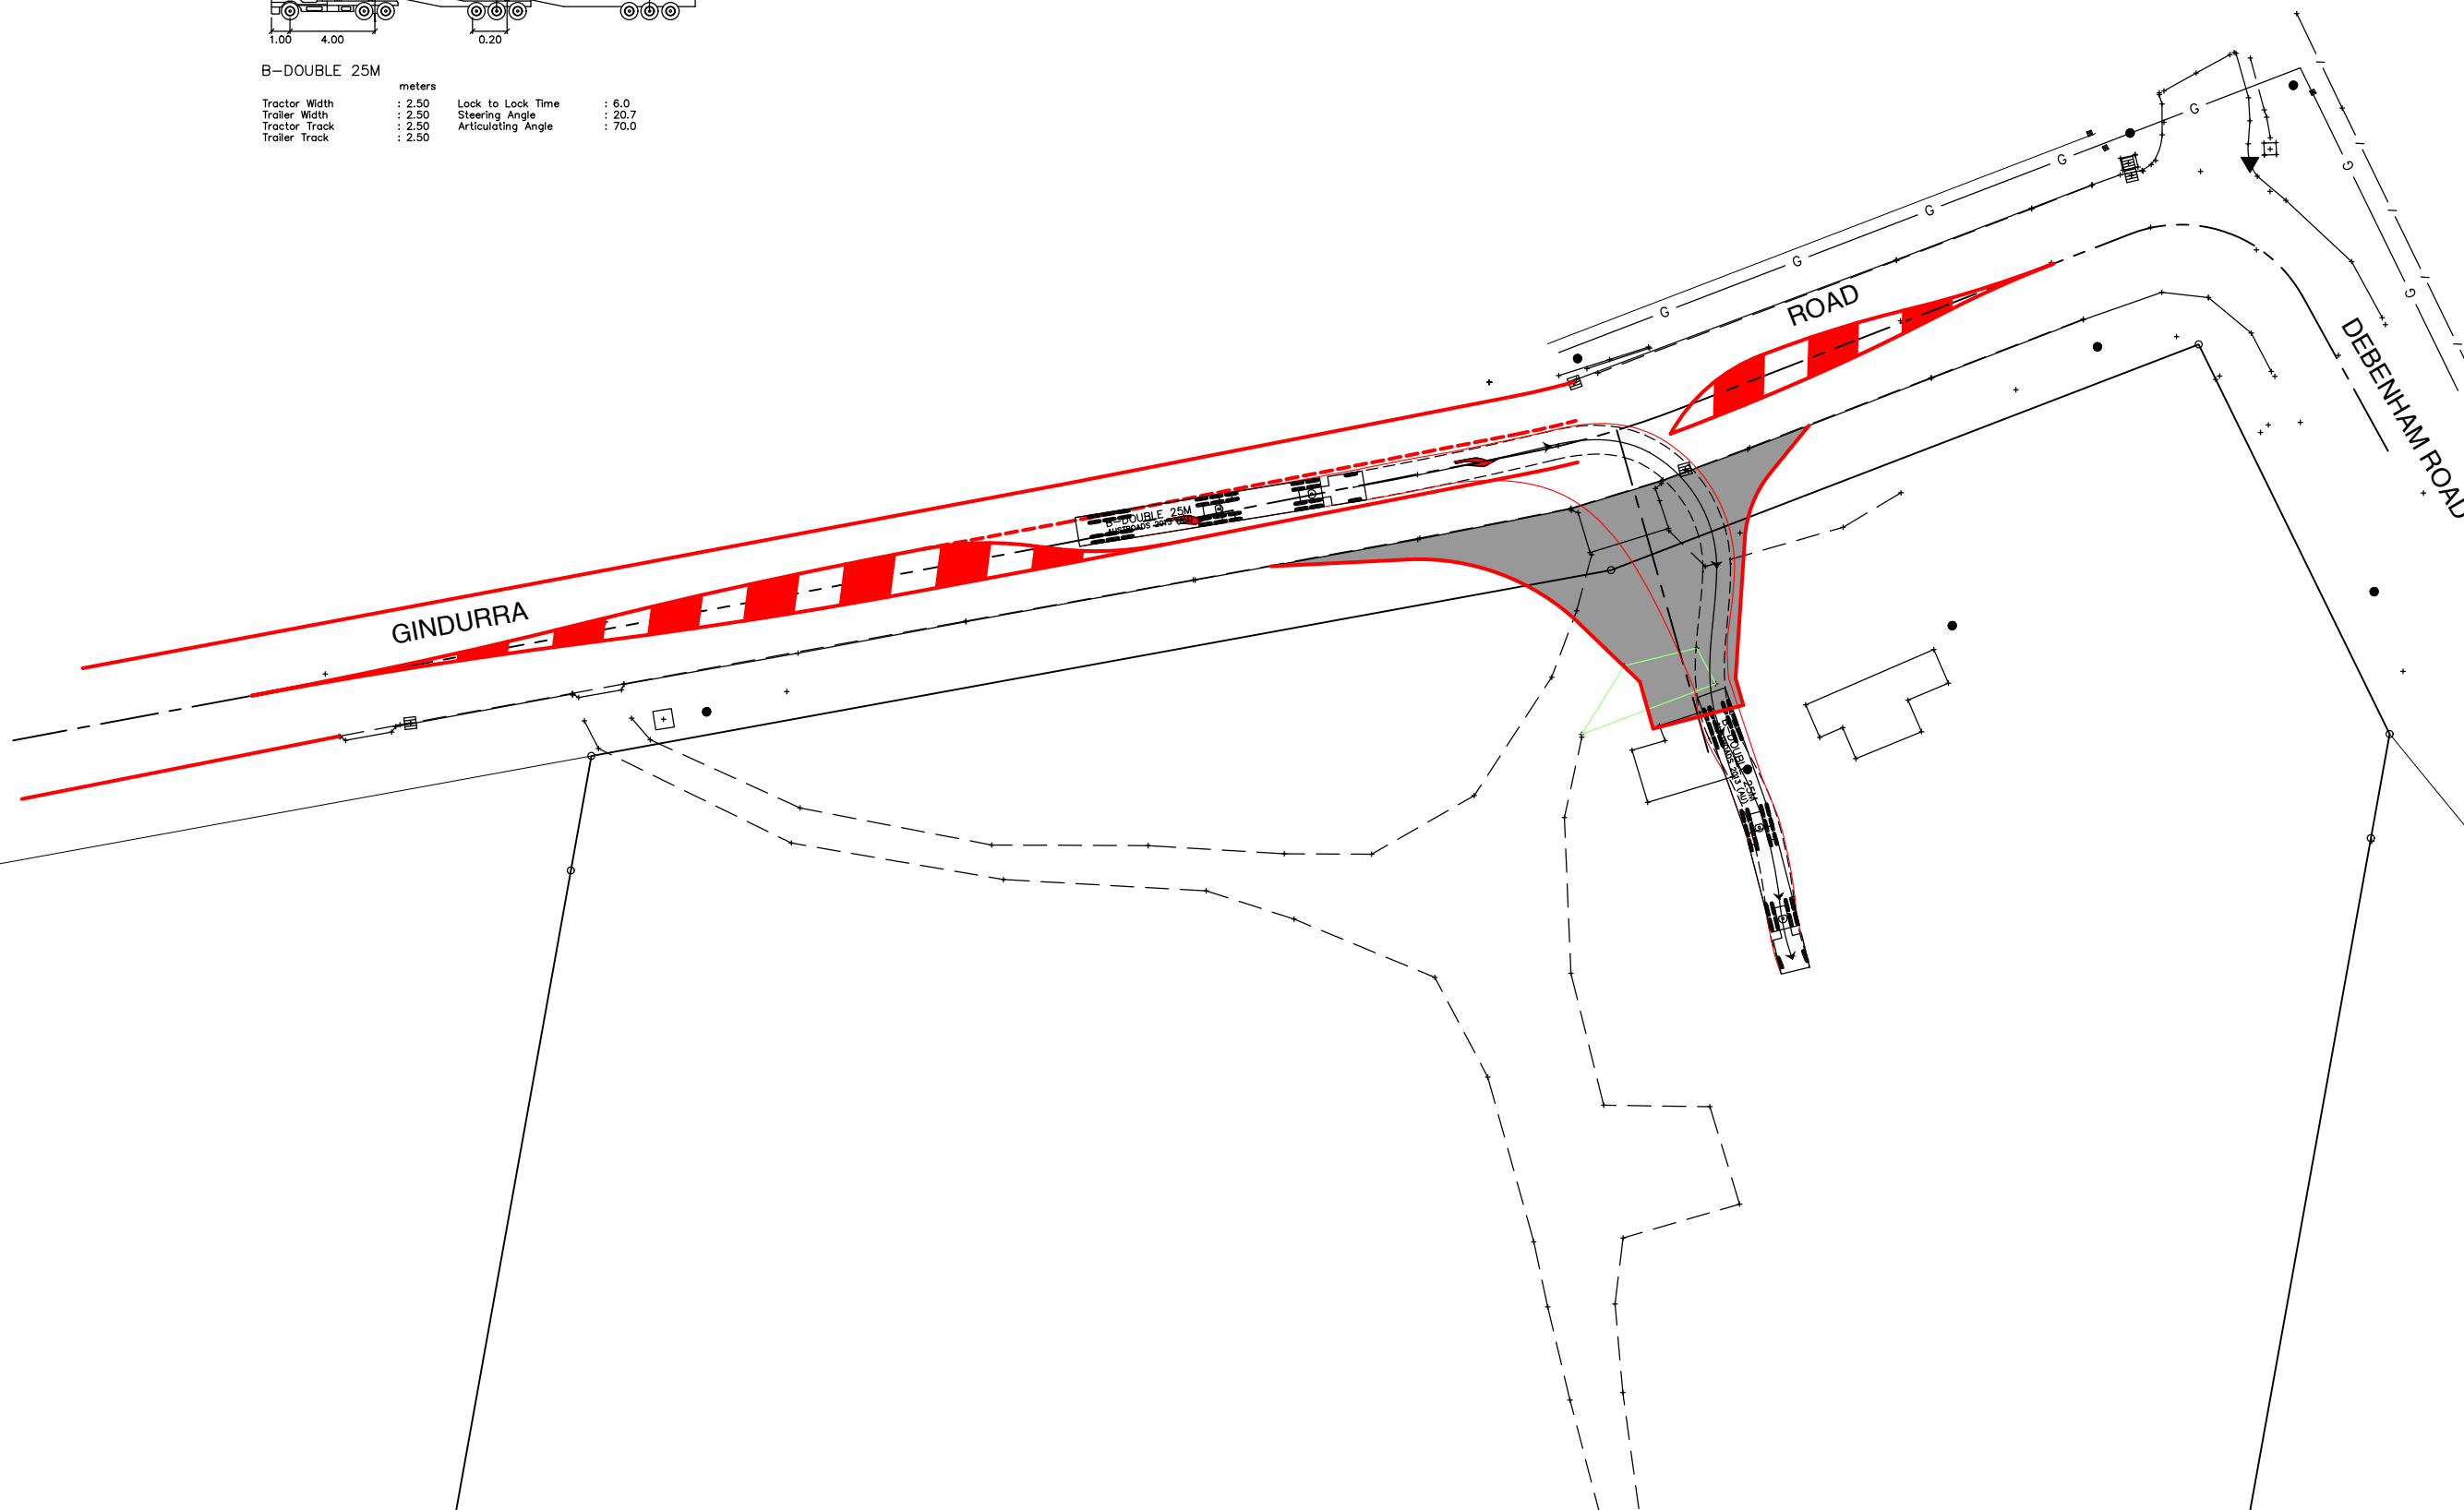


TITLE: GINDURRA ROAD
SOMERSBY, NSW
TURNING MOVEMENT 1 OF 4

SECAsolution


Suite 1, 161 Scott Street, Newcastle NSW 2300
Ph (02) 40327979 Mb 0425 250 031

CLIENT: SECA SOLUTIONS


KEVIN URANE 0412009891

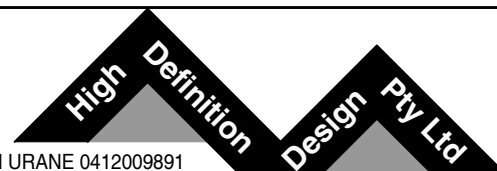

NOTE:
ALL EXISTING UNDERGROUND SERVICES MUST BE LOCATED
AND EXPOSED PRIOR TO EARTHWORKS COMMENCING AND IT IS
RESPONSIBILITY OF THOSE PERSONS USING THIS PLAN TO
CONFIRM BOTH POSITION AND LEVEL OF THESE UTILITIES IN
CONJUNCTION WITH THE APPROPRIATE AUTHORITY.

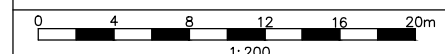


Date:	12.02.18	Scale:	1:300 A1	Designed:	KU	Project No	HD196
Cad Ref:	HD196 r1					Drawing No	HD03
1	CONCEPT INTERSECTION DESIGN			KU	12.02.18	Revision	1
No	Amendment			Drawn	Date		

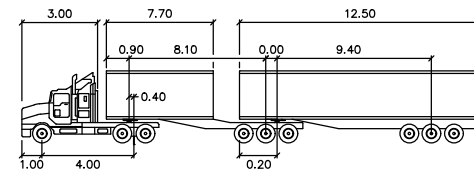

B-DOUBLE 25M

	Tractor Width	: 2.50	Lock to Lock Time	: 6.0
	Trailer Width	: 2.50	Steering Angle	: 20.7
	Tractor Track	: 2.50	Articulating Angle	: 70.0
	Trailer Track	: 2.50		

— VEHICLE BODY
- - - FRONT WHEEL PATH

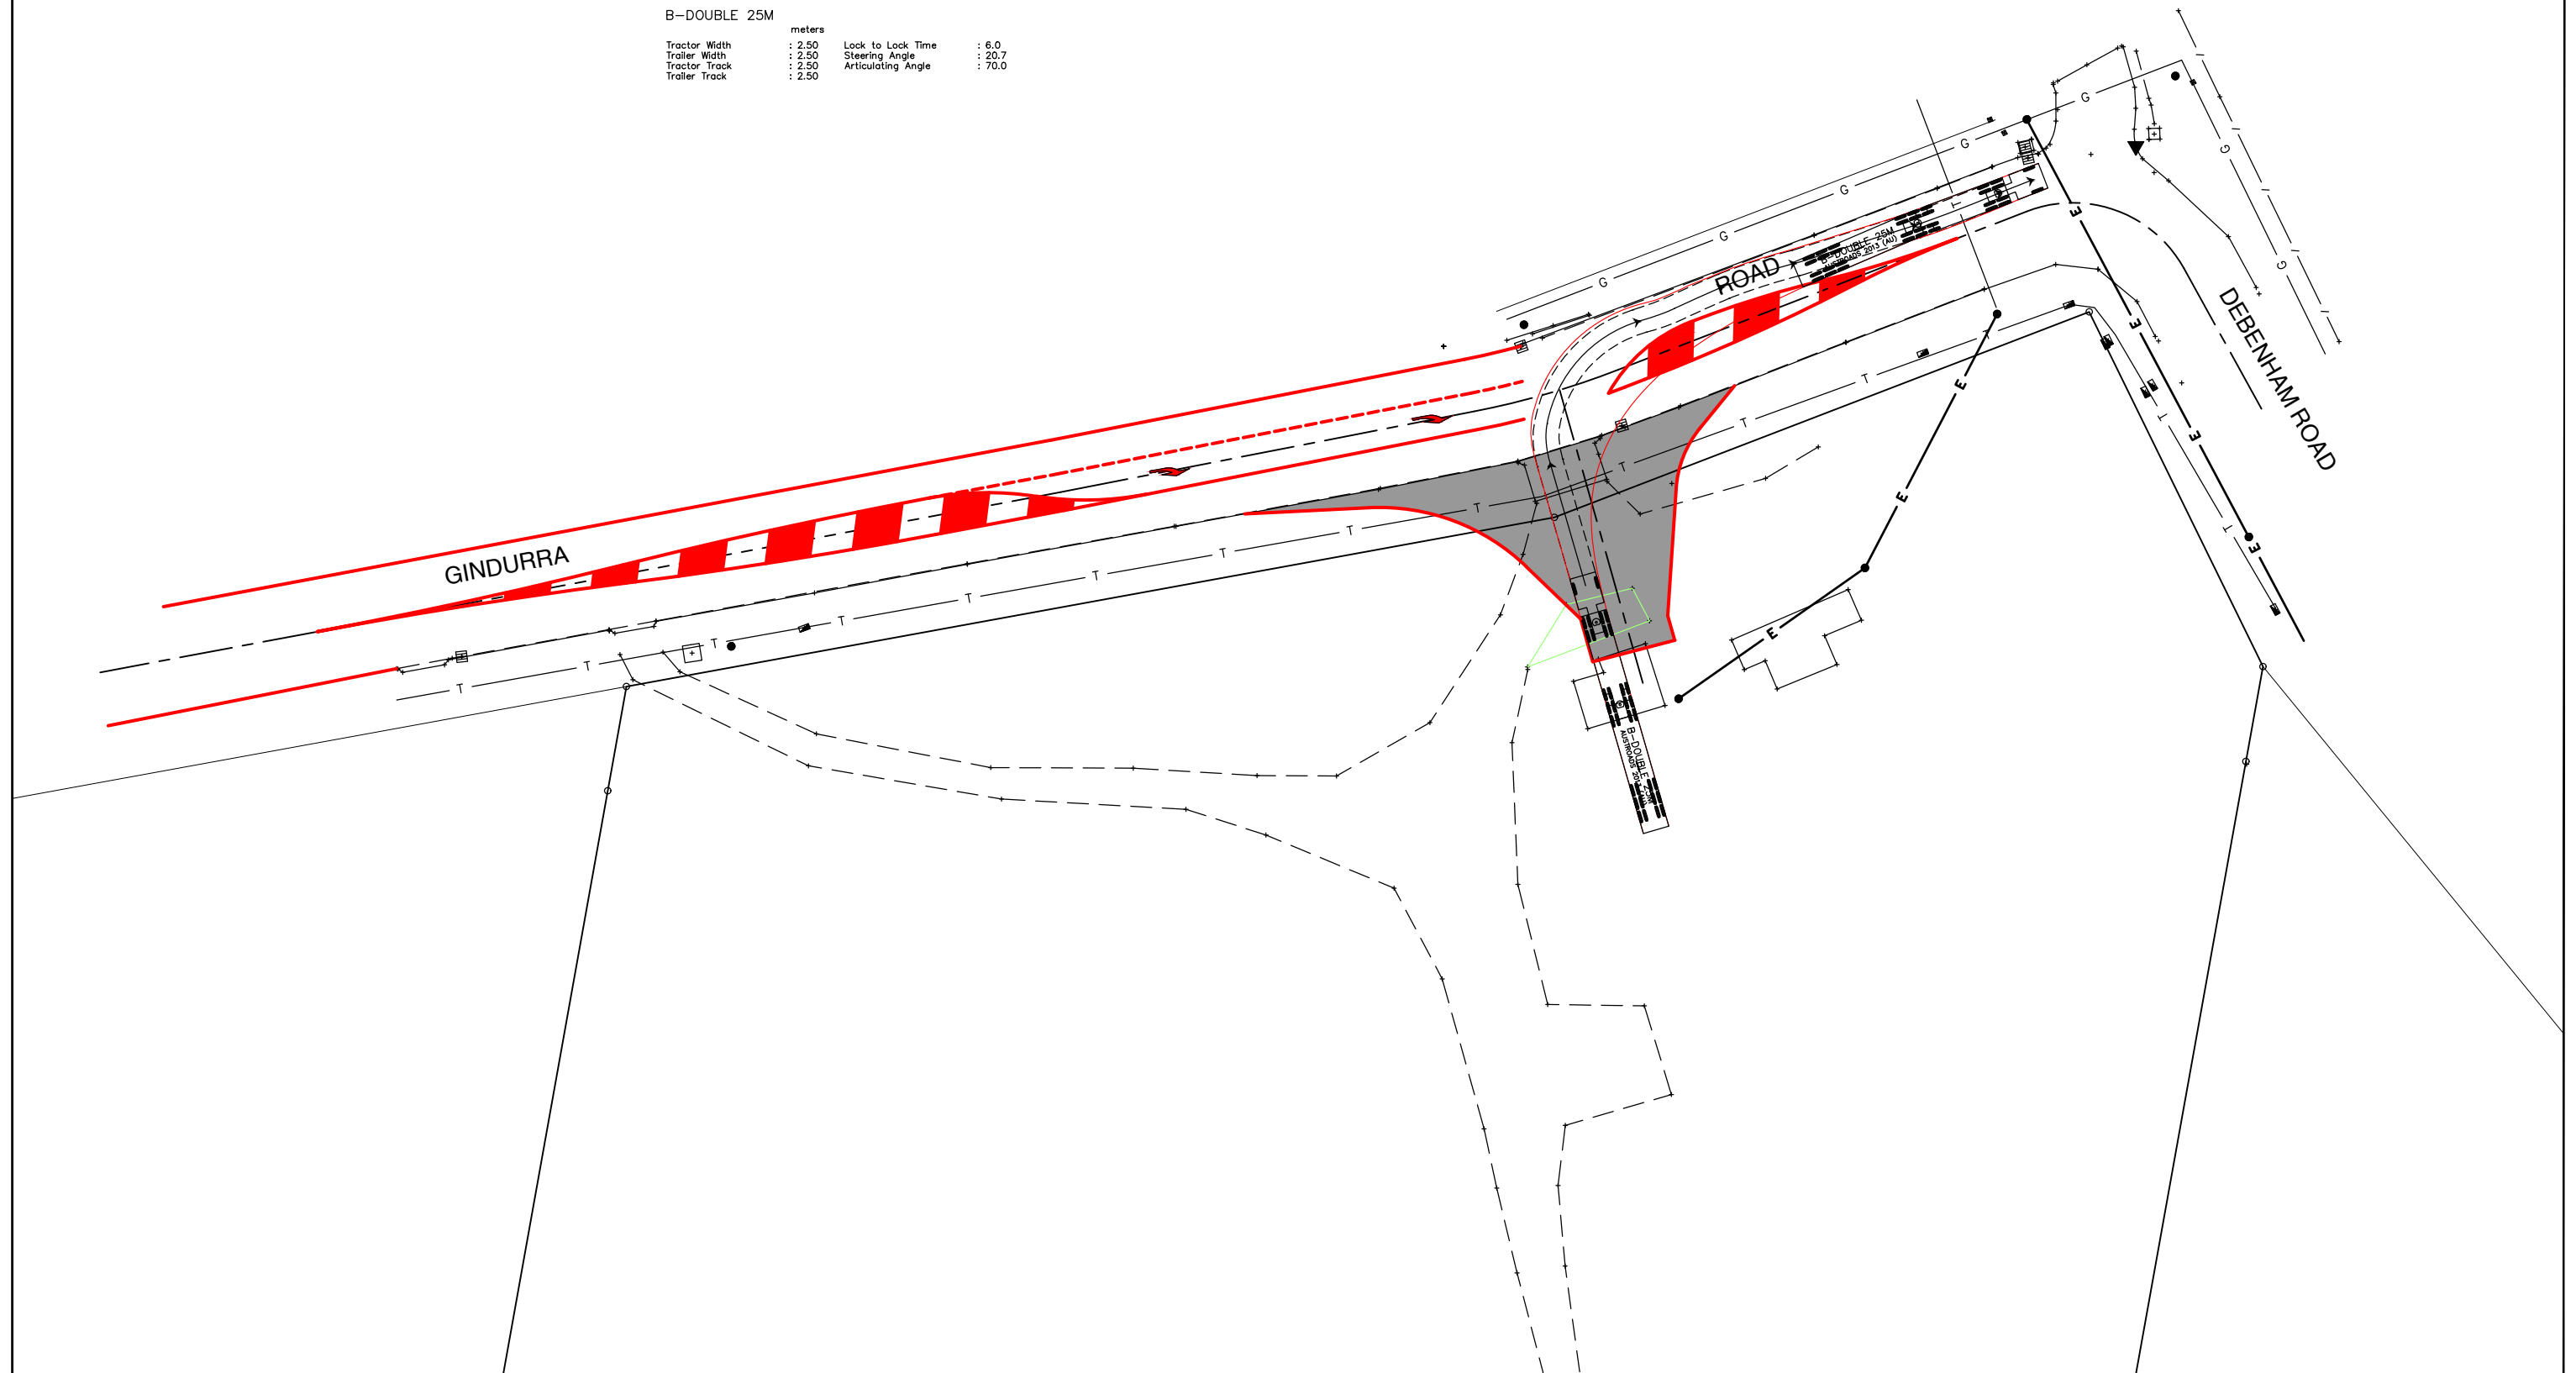


TITLE: GINDURRA ROAD
SOMERSBY, NSW
TURNING MOVEMENT 2 OF 4

SECAsolution

CLIENT: SECA SOLUTIONS

Suite 1, 161 Scott Street, Newcastle NSW 2300
Ph (02) 40327979 Mb 0425 250 031


KEVIN URANE 0412009891

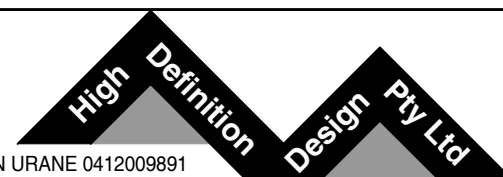

NOTE:
ALL EXISTING UNDERGROUND SERVICES MUST BE LOCATED
AND EXPOSED PRIOR TO EARTHWORKS COMMENCING AND IT IS
RESPONSIBILITY OF THOSE PERSONS USING THIS PLAN TO
CONFIRM BOTH POSITION AND LEVEL OF THESE UTILITIES IN
CONJUNCTION WITH THE APPROPRIATE AUTHORITY.




Date: 12.02.18 Scale: 1:300 A1 Designed: KU					Project No		
Cad Ref: HD196 r1					HD196		
					Drawing No	Revision	
					HD04	1	
1	CONCEPT INTERSECTION DESIGN			KU			12.02.18
No	Amendment			Drawn			Date

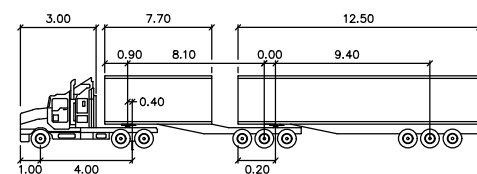

B-DOUBLE 25M

	meters		
Tractor Width	: 2.50	Lock to Lock Time	: 6.0
Trailer Width	: 2.50	Steering Angle	: 20.7
Tractor Track	: 2.50	Articulating Angle	: 70.0
Trailer Track	: 2.50		

— VEHICLE BODY
- - - FRONT WHEEL PATH

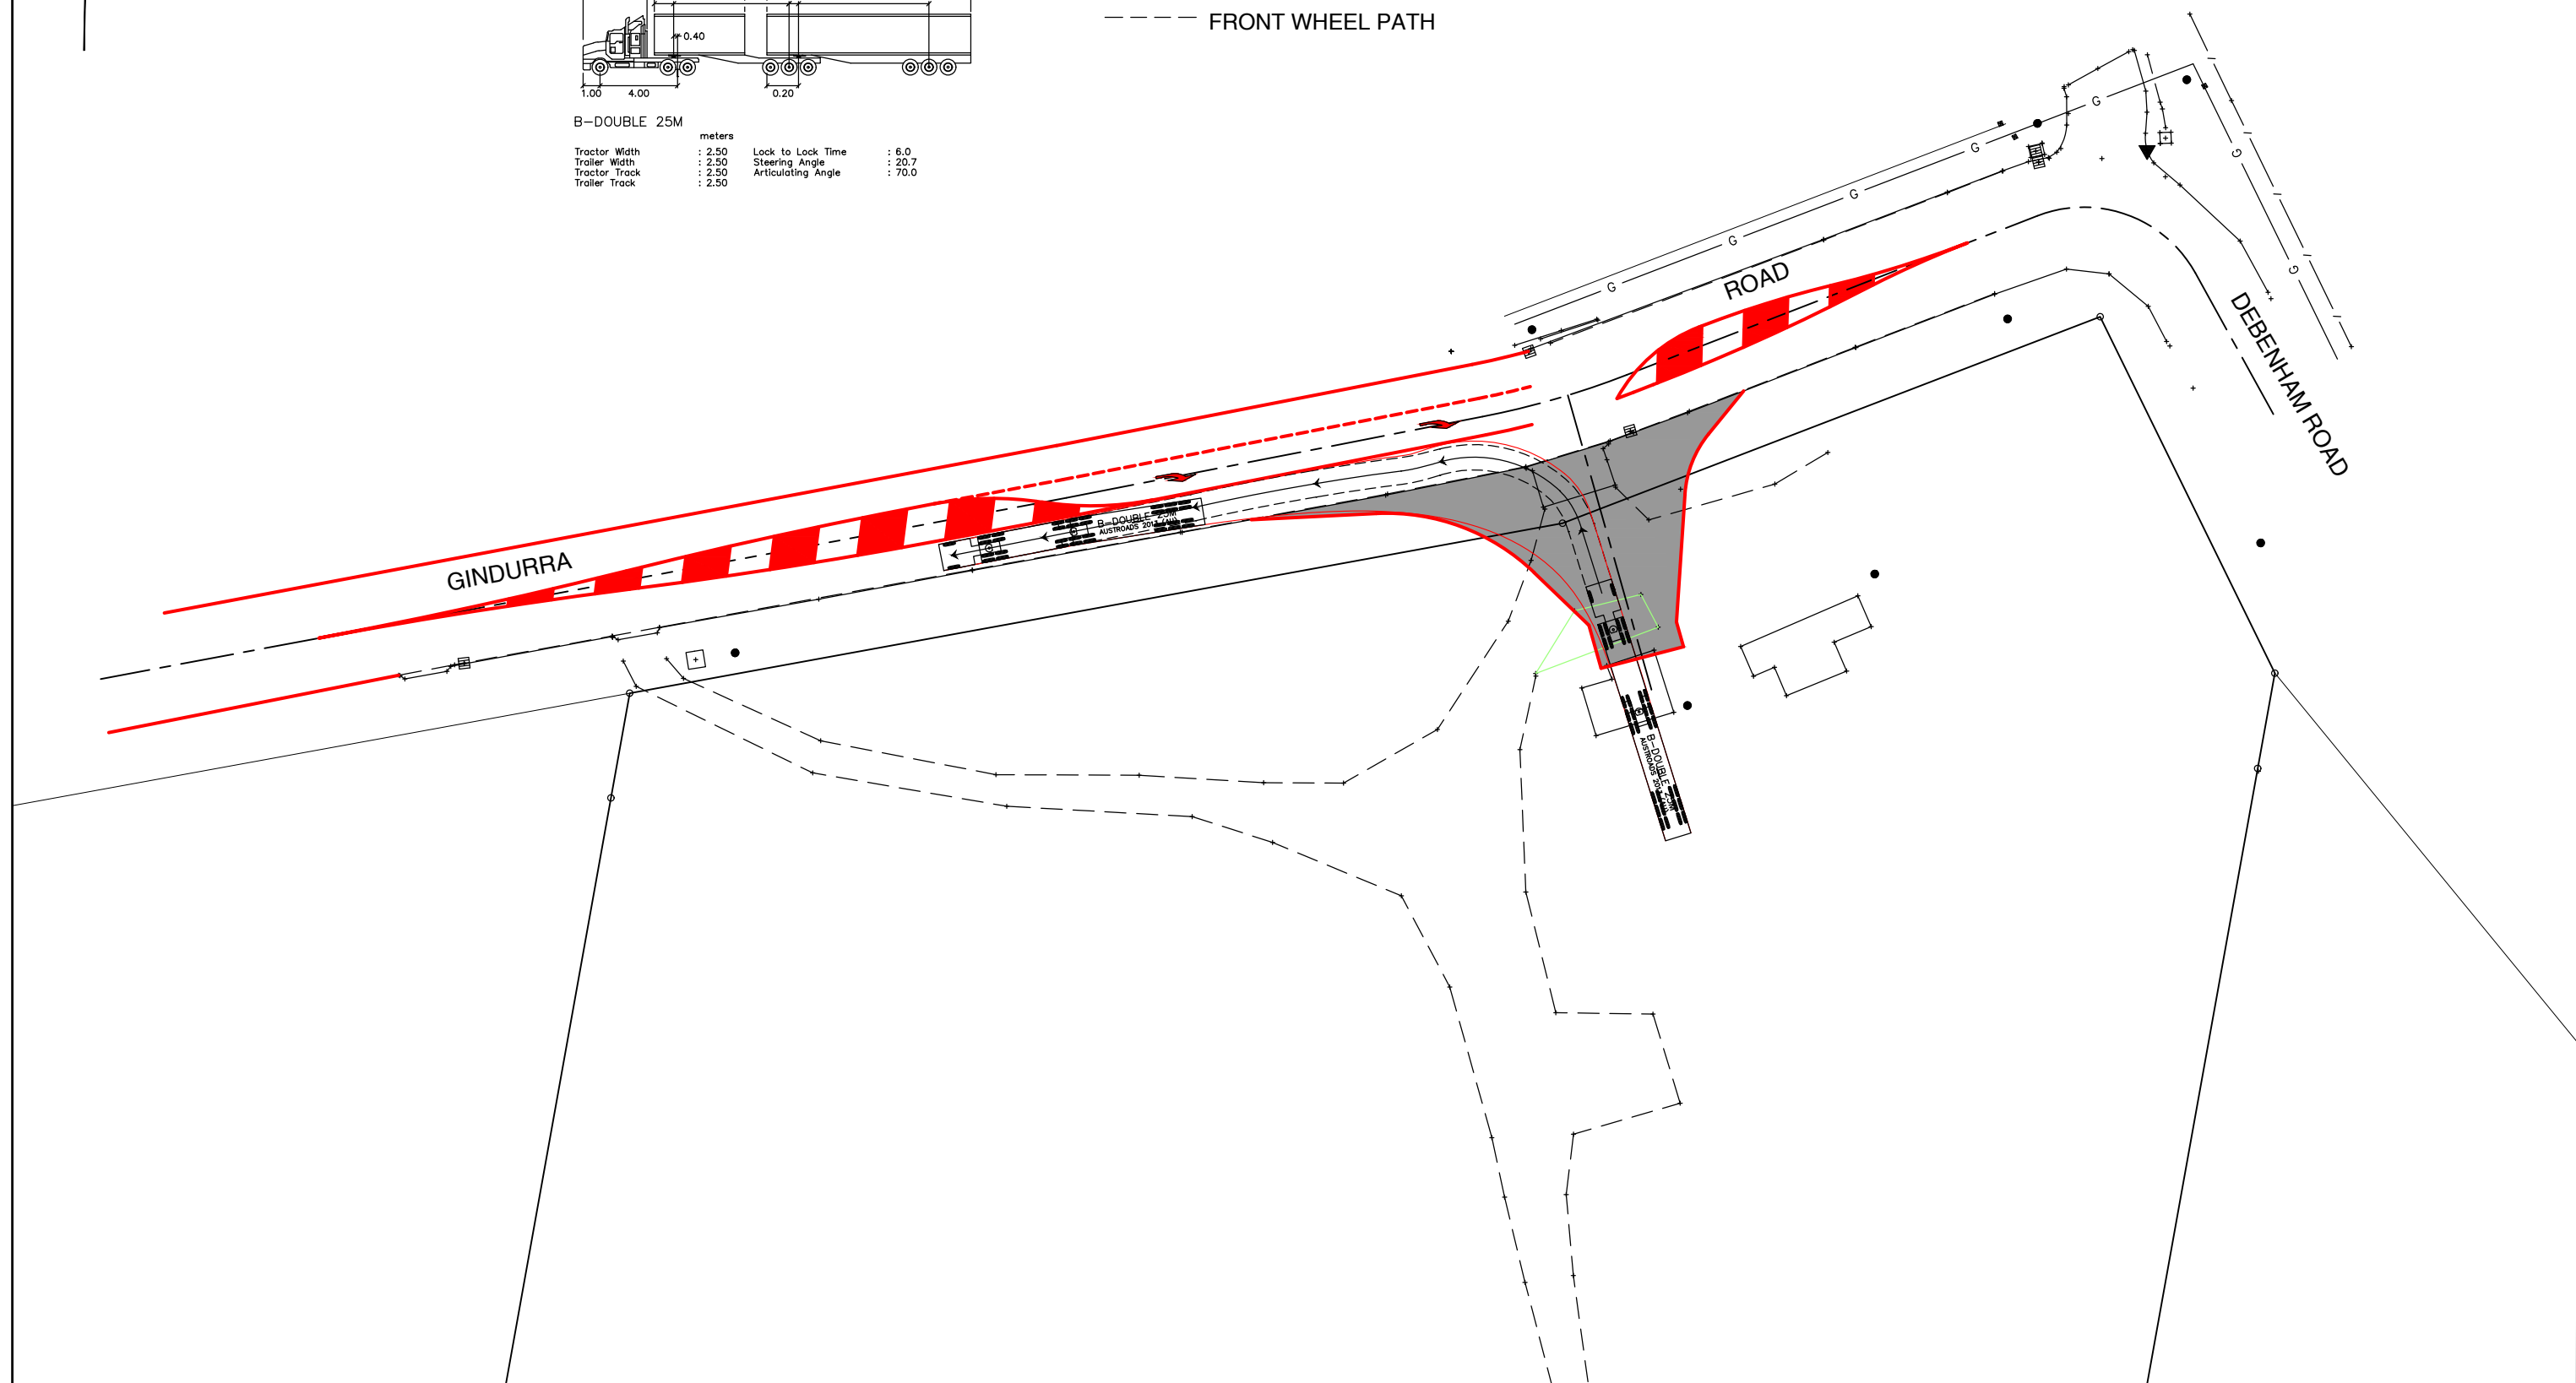


TITLE: GINDURRA ROAD
SOMERSBY, NSW
TURNING MOVEMENT 3 OF 4

SECAsolution


Suite 1, 161 Scott Street, Newcastle NSW 2300
Ph (02) 40327979 Mb 0425 250 031

CLIENT: SECA SOLUTIONS


KEVIN URANE 0412009891

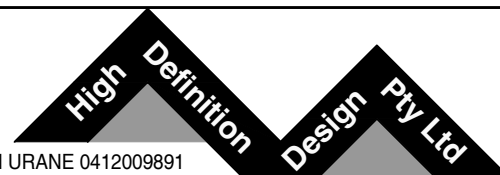

NOTE:
ALL EXISTING UNDERGROUND SERVICES MUST BE LOCATED
AND EXPOSED PRIOR TO EARTHWORKS COMMENCING AND IT IS
RESPONSIBILITY OF THOSE PERSONS USING THIS PLAN TO
CONFIRM BOTH POSITION AND LEVEL OF THESE UTILITIES IN
CONJUNCTION WITH THE APPROPRIATE AUTHORITY.

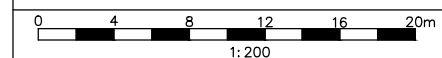


Date:	12.02.18	Scale:	1:300 A1	Designed:	KU	Project No	HD196
Cad Ref:	HD196 r1					Drawing No	HD05
						Revision	1
1	CONCEPT INTERSECTION DESIGN	KU	12.02.18				
No	Amendment	Drawn	Date				

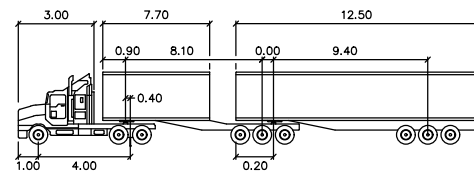

B-DOUBLE 25M

	Tractor Width	: 2.50	Lock to Lock Time	: 6.0
	Trailer Width	: 2.50	Steering Angle	: 20.7
	Tractor Track	: 2.50	Articulating Angle	: 70.0
	Trailer Track	: 2.50		

— VEHICLE BODY
- - - FRONT WHEEL PATH

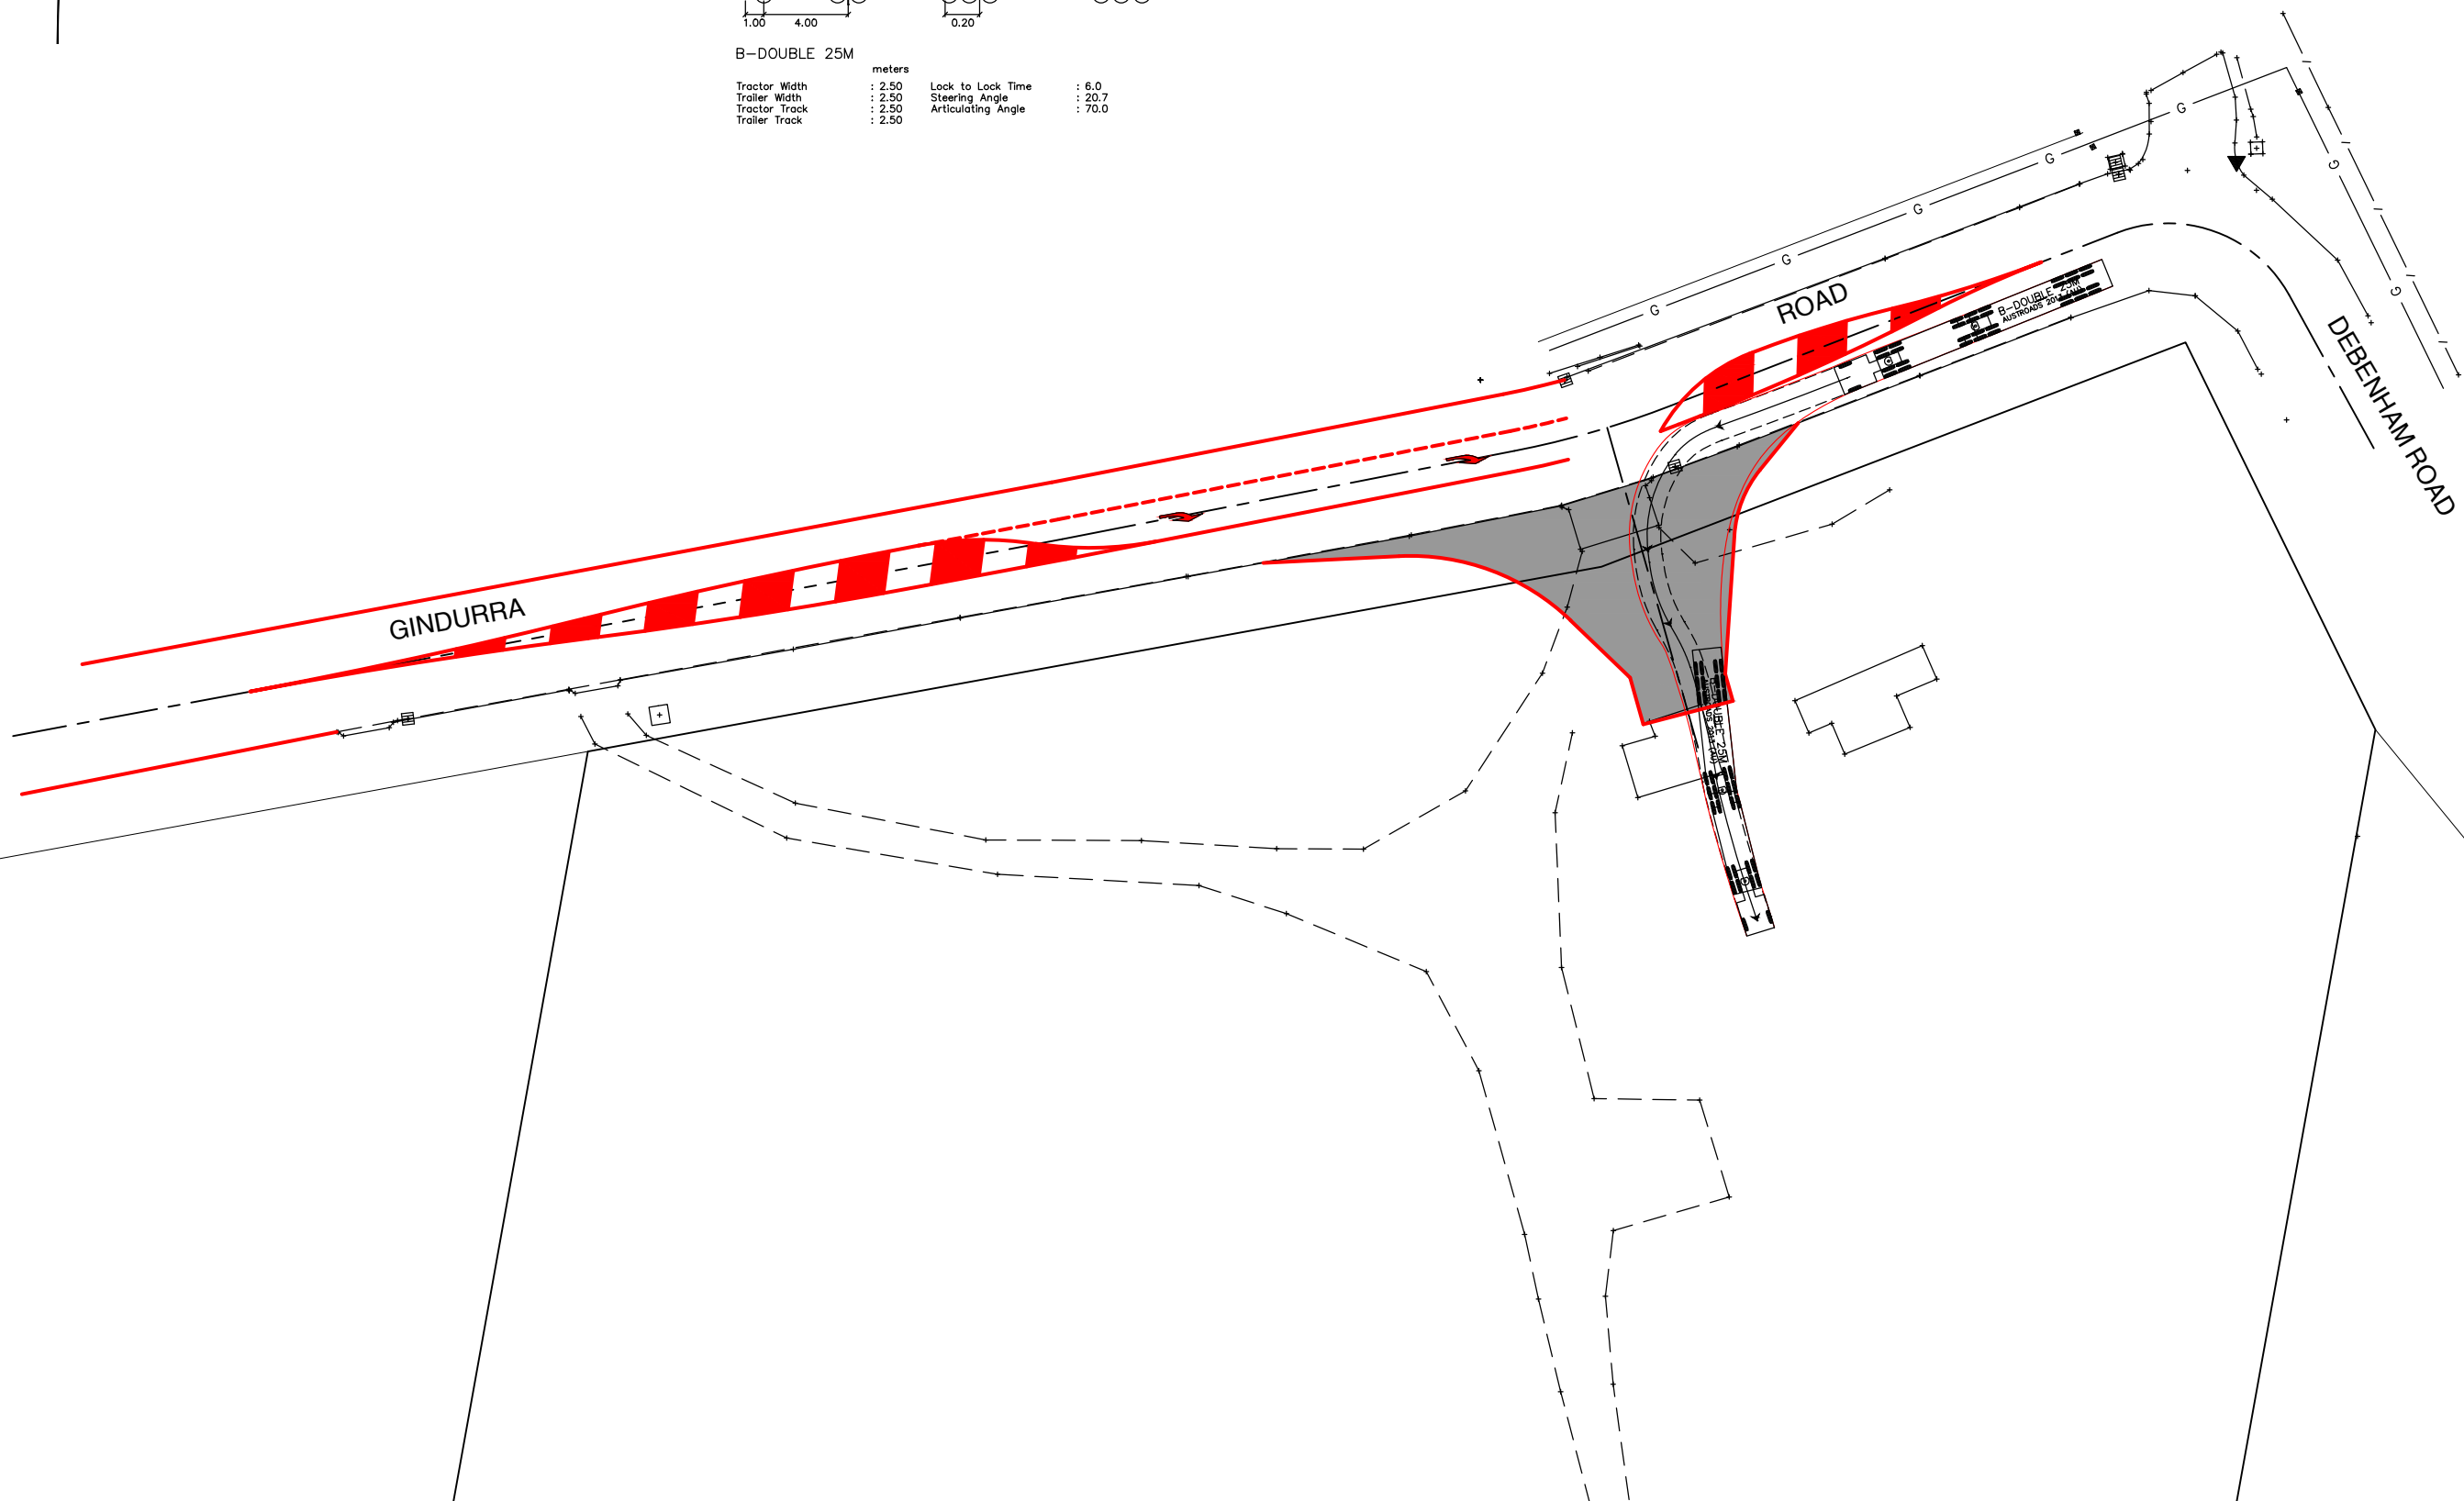


TITLE: GINDURRA ROAD
SOMERSBY, NSW
TURNING MOVEMENT 4 OF 4

SECAsolution

Suite 1, 161 Scott Street, Newcastle NSW 2300
Ph (02) 40327979 Mb 0425 250 031

CLIENT: SECA SOLUTIONS

KEVIN URANE 0412009891

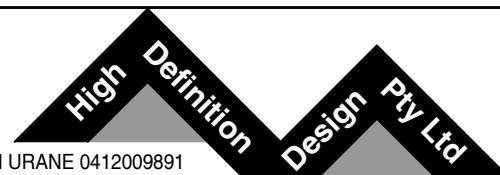

NOTE:
ALL EXISTING UNDERGROUND SERVICES MUST BE LOCATED AND EXPOSED PRIOR TO EARTHWORKS COMMENCING AND IT IS RESPONSIBILITY OF THOSE PERSONS USING THIS PLAN TO CONFIRM BOTH POSITION AND LEVEL OF THESE UTILITIES IN CONJUNCTION WITH THE APPROPRIATE AUTHORITY.



Date:	12.02.18	Scale:	1:300 A1	Designed:	KU	Project No	HD196	
Cad Ref:	HD196 r1					Drawing No	HD06	Revision
1	CONCEPT INTERSECTION DESIGN			KU	12.02.18			
No	Amendment			Drawn	Date			