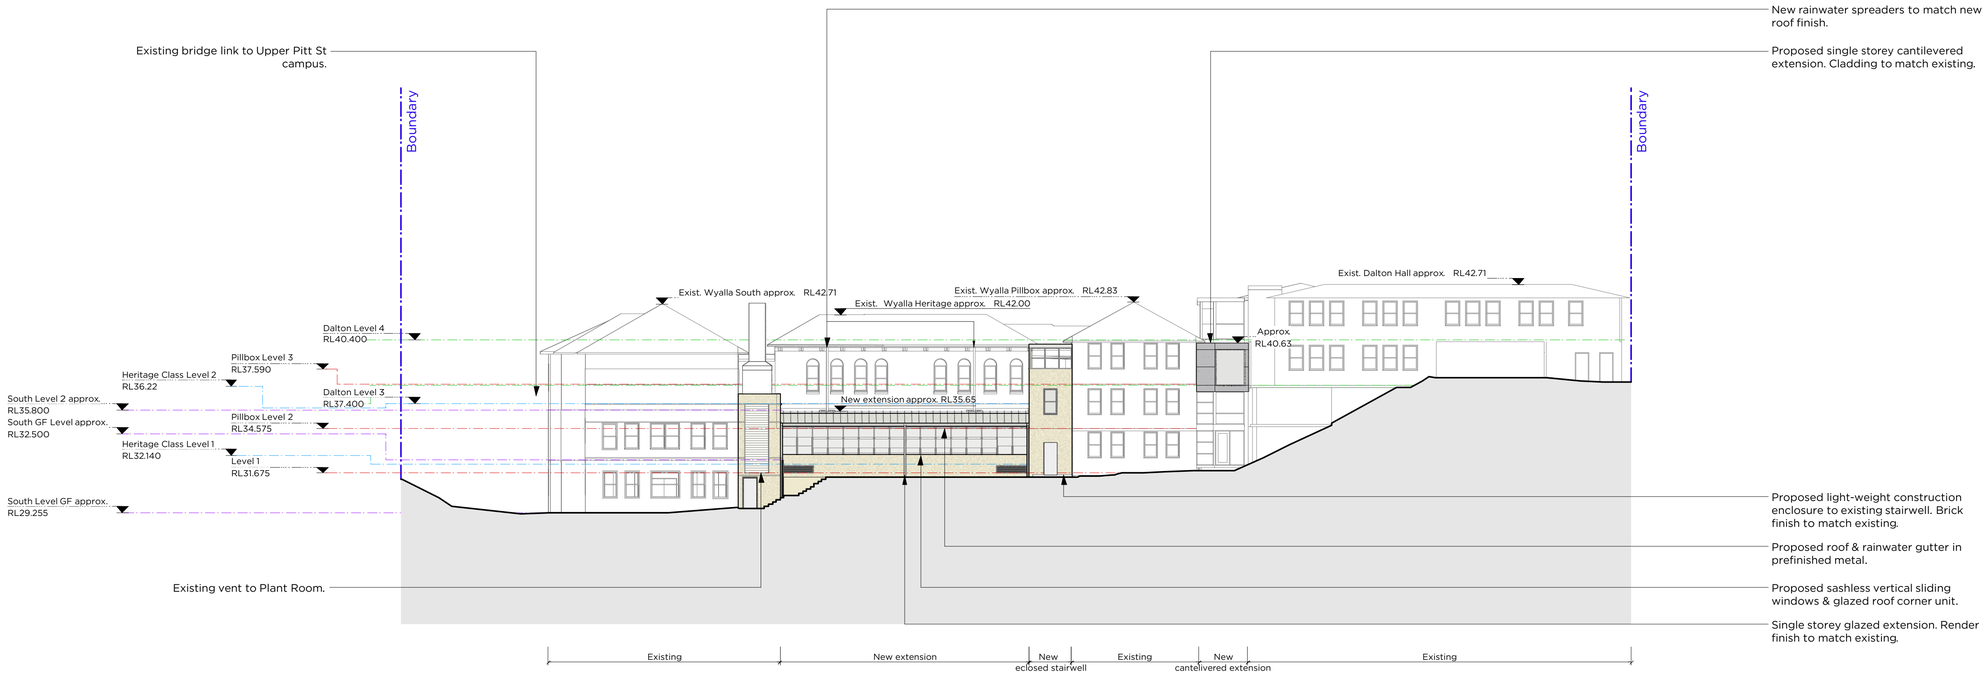

1 New rear elevation
Scale: 1:200

Plan Magis
seeking excellence in learning

PMDL ARCHITECTURE INTERIORS MASTERPLANNING

pmdl.com.au

PMDL ARCHITECTURE + DESIGN HK (LIMITED)
PMDL ARCHITECTURE + DESIGN PTY LTD ABN 56 062 961 317
NSW NOMINATED ARCHITECTS: ANDREW PENDER 5317 DAVID MORRIS 5865 PETER DODDRELL 5134

ISSUE	DATE	REVISION
C	9/4/18	SSDA Submission

0mm 50mm 100mm

DO NOT SCALE FROM DRAWING. USE FIGURED DIMENSIONS ONLY.
CHECK ALL DIMENSIONS ON SITE BEFORE MANUFACTURE OR CONSTRUCTION.

PROJECT: St. Aloysius' College SSDA	PROJECT #: 2670
CLIENT: St Aloysius' College	DWG #: DAW200
DWG: Rear Elevation	
CLIENT REF & CONTACT: St Aloysius' College	DATE: Feb 2018 · DRAWN: SC · SCALE: 1:200@A1 · CHKD: AP · REVISION: C