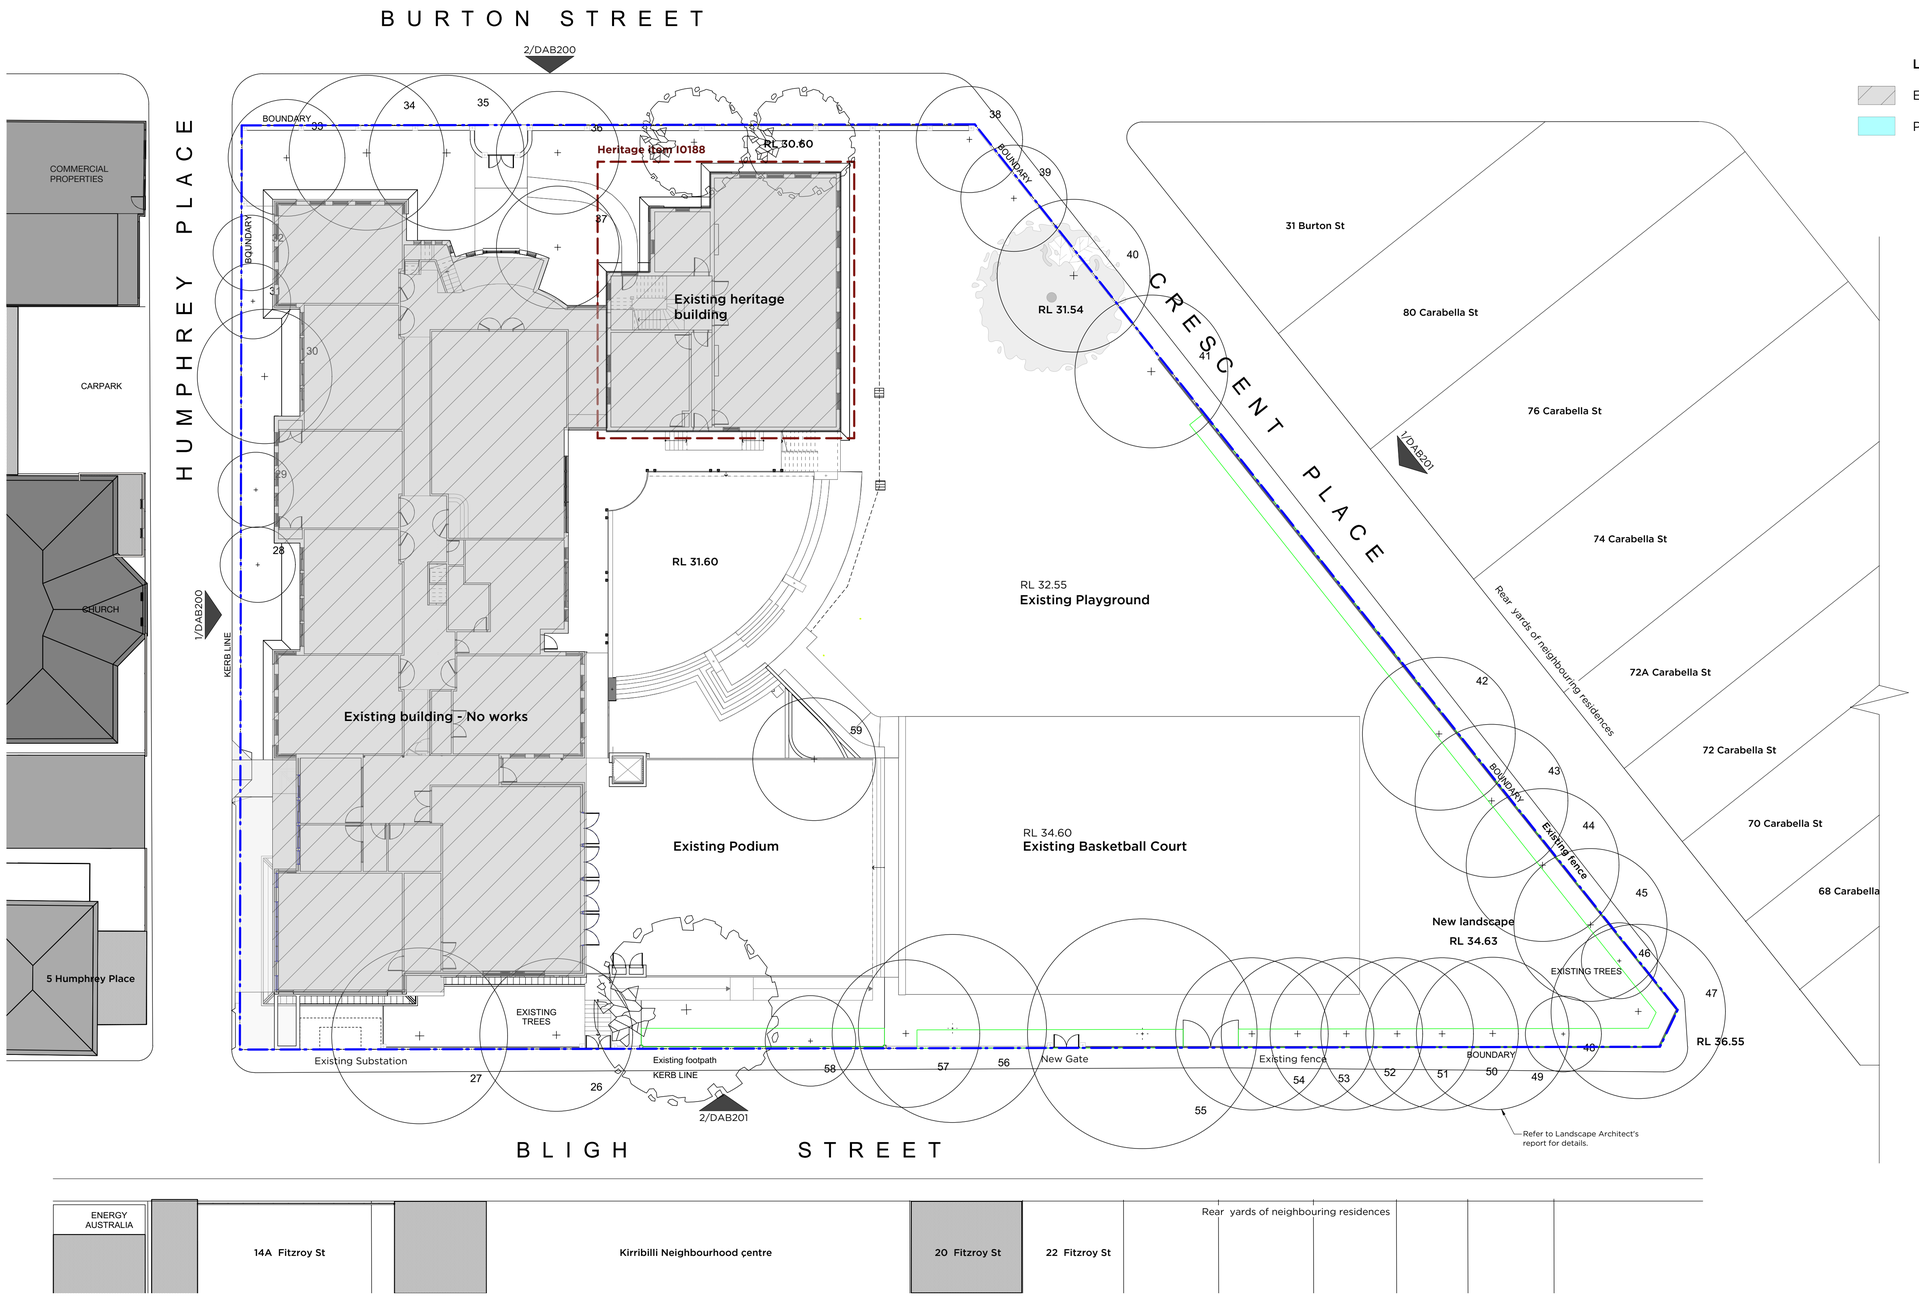

1 Plan - L1 (Exist)
Scale: 1:200

Legend:

- Existing Building - No works
- Proposed New building works

ISSUE	DATE	REVISION
C	9/4/18	SSDA Submission

0mm 50mm 100mm

DO NOT SCALE FROM DRAWING. USE FIGURED DIMENSIONS ONLY.
CHECK ALL DIMENSIONS ON SITE BEFORE MANUFACTURE OR CONSTRUCTION.

PROJECT: St. Aloysius' College SSDA	PROJECT #: 2670
CLIENT: St Aloysius' College	DWG #: DAB101
DWG: Burton St - Existing Plan - L1	
CLIENT REF & CONTACT: St Aloysius' College	DATE: Feb 2018 · DRAWN: AL · SCALE: 1:200@A1 · CHKD: SC · REVISION: C

PMDL ARCHITECTURE INTERIORS MASTERPLANNING

pmdl.com.au

PMDL ARCHITECTURE + DESIGN HK (LIMITED)
PMDL ARCHITECTURE + DESIGN PTY LTD ABN 58 062 960 317
NSW NOMINATED ARCHITECTS: ANDREW PENDER 5317 DAVID MORRIS 5865 PETER DODDRELL 5134

Plan Magis
seeking excellence in learning