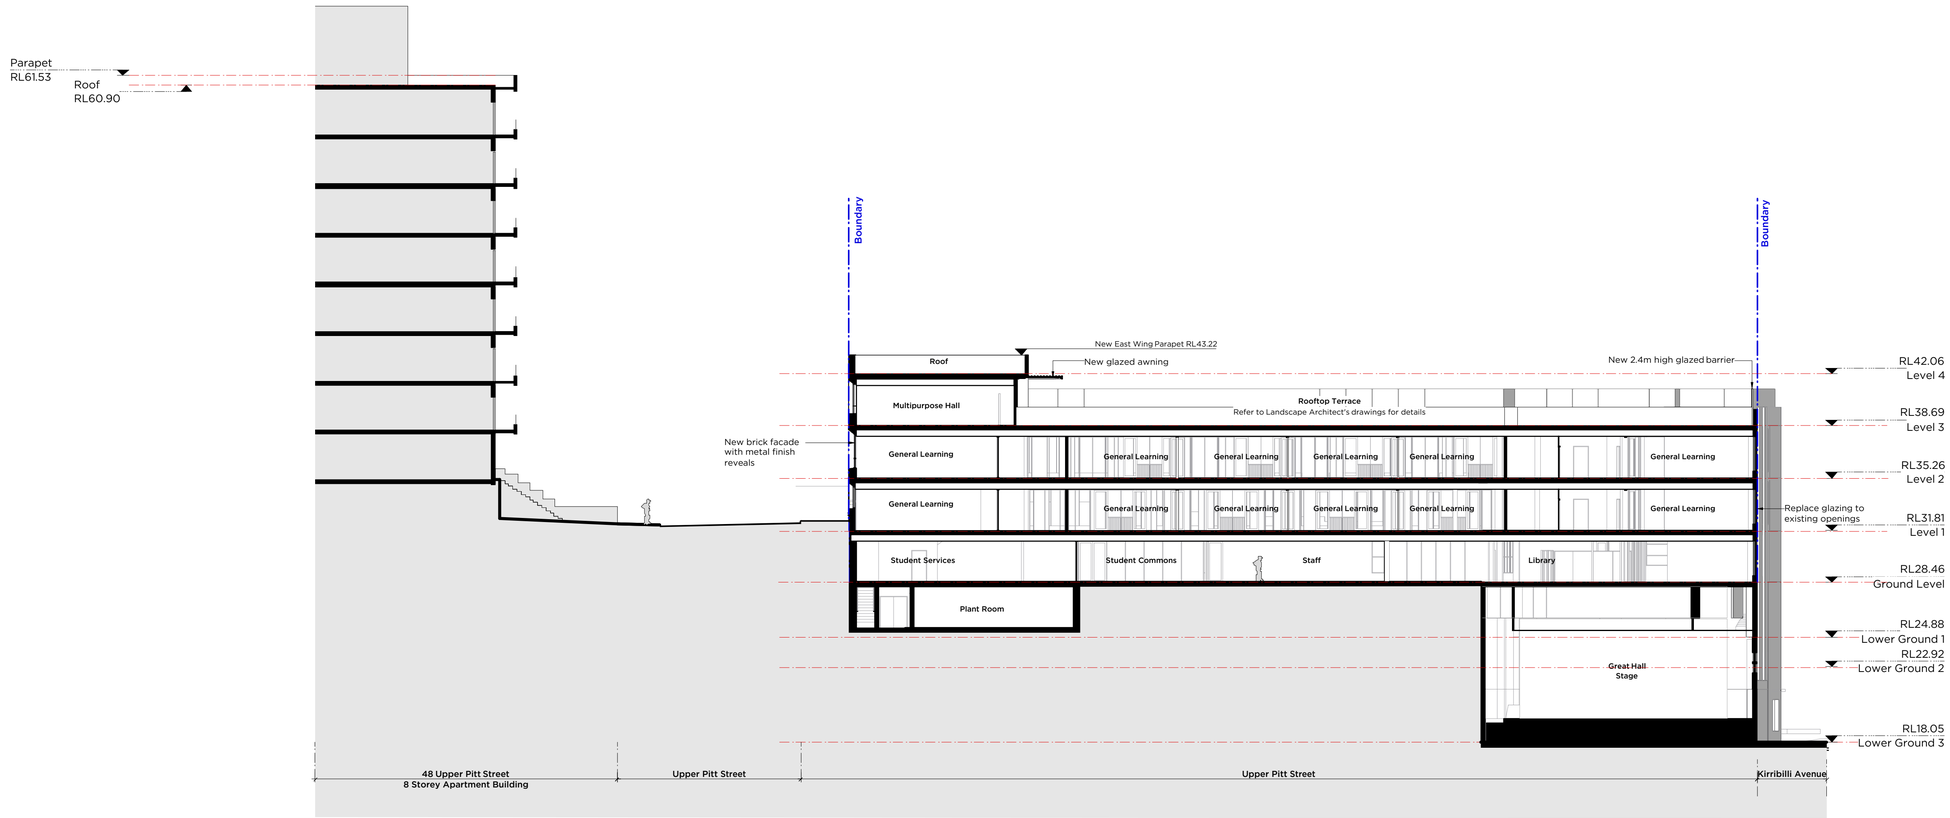

1 Site Section
Scale: 1:200

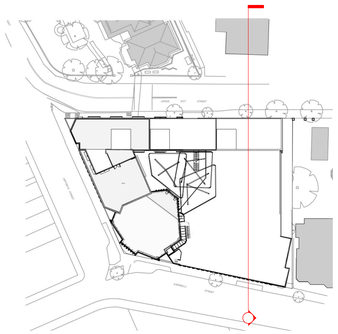

Site Section Reference

Plan Magis
seeking excellence in learning

PMDL ARCHITECTURE INTERIORS MASTERPLANNING

pmdl.com.au

PMDL ARCHITECTURE + DESIGN (HK (LIMITED)
PMDL ARCHITECTURE + DESIGN PTY LTD ABN 56 062 963 317
NSW NOMINATED ARCHITECTS: ANDREW PENDER 5317 DAVID MORRIS 5865 PETER DODDRELL 5134

ISSUE	DATE	REVISION
A	16/7/18	Issue for SSDA submission Response

0mm 50mm 100mm

DO NOT SCALE FROM DRAWING. USE FIGURED DIMENSIONS ONLY.
CHECK ALL DIMENSIONS ON SITE BEFORE MANUFACTURE OR CONSTRUCTION.

PROJECT	St. Aloysius' College SSDA		PROJECT # 2670
CLIENT	St Aloysius' College		DWG # DAU303
DWG	Upper Pitt St - Site Section		
CLIENT REF & CONTACT	St Aloysius' College	DATE July 2018 / DRAWN AL / SCALE 1:200@A1 / CHKD SC	REVISION A