1 PIER 2_3 EAST ELEVATION - DEMOLITION + CONSERVATION

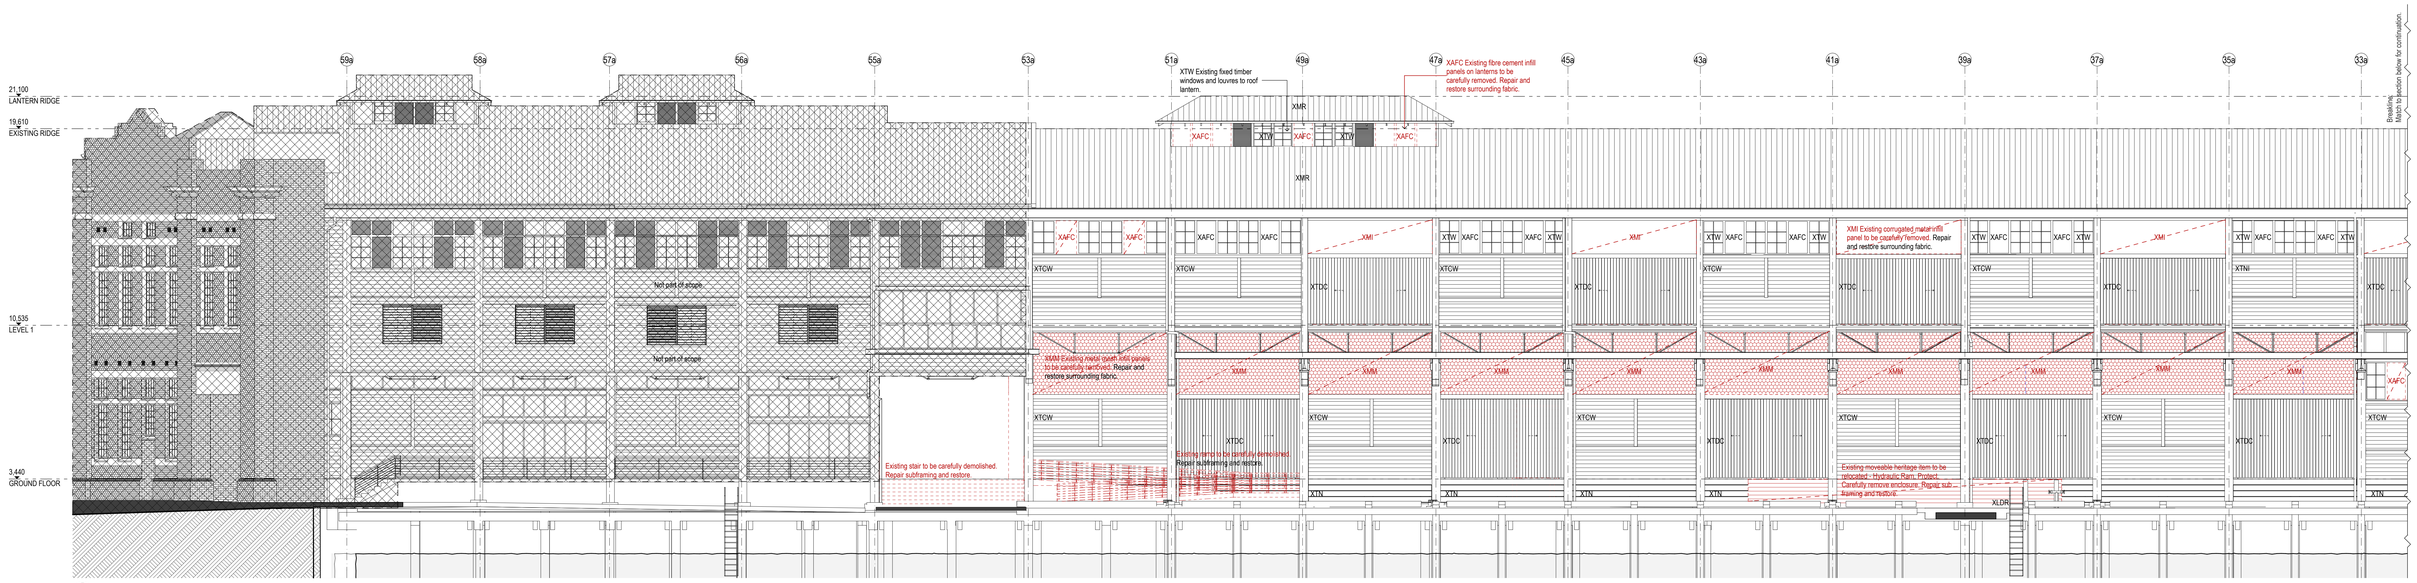

2 PIER 2_3 EAST ELEVATION - DEMOLITION + CONSERVATION

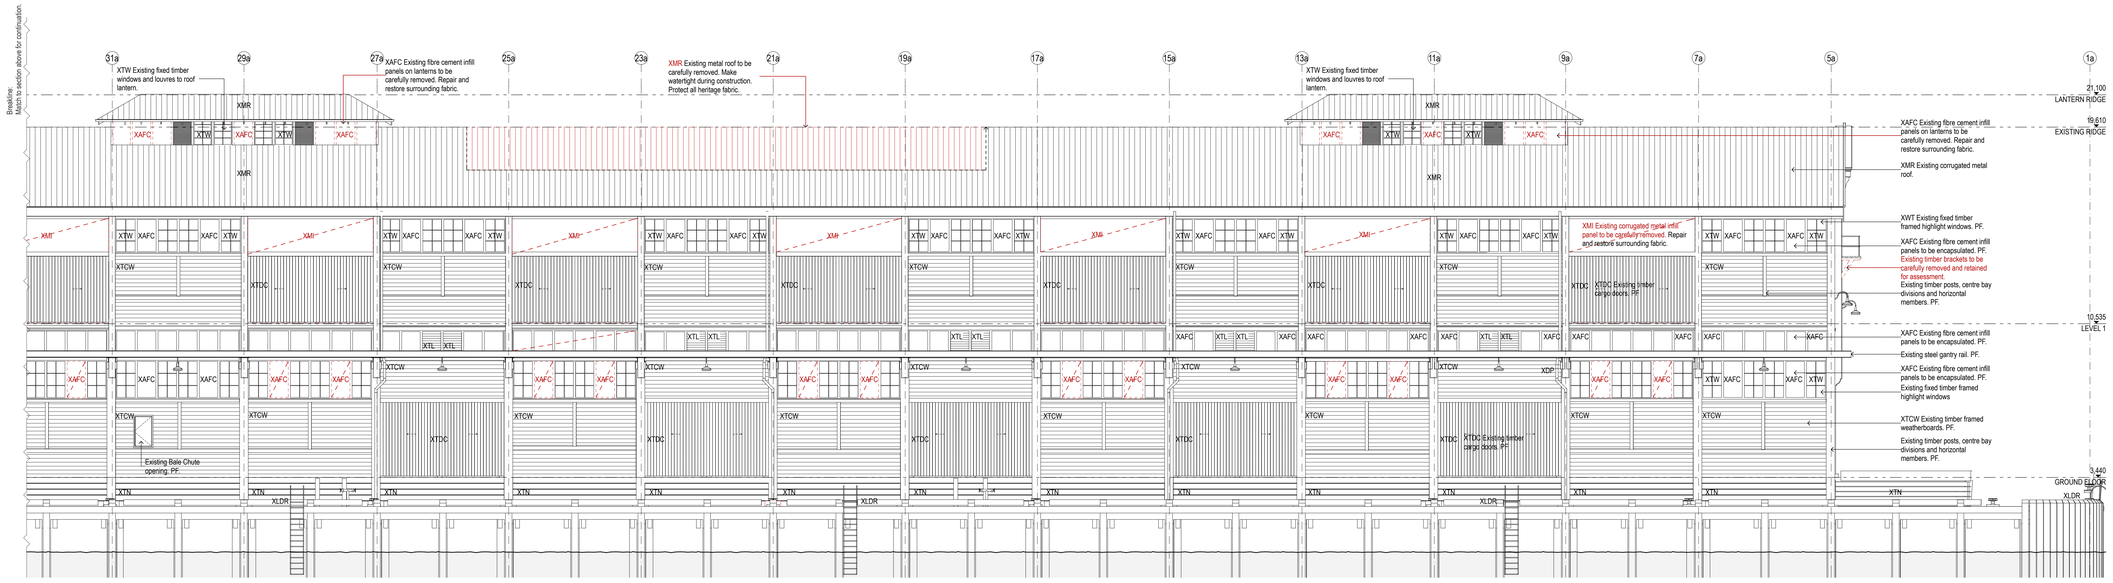

DATE	REV	NOTES:
19/07/17	A	ISSUED FOR SEARs

NOTES:
Do not scale off drawings. Use figured dimensions only. Report any discrepencies to the architect. These designs, plans, specifications and the copyright therein are the property of Tonkin Zulaikha Greer Architects Pty Ltd, and must not be reproduced or copied wholly or in part without written permission of Tonkin Zulaikha Greer Architects Pty Ltd.

ACCESS CONSULTANT
Accessibility Solutions
Phone: 9695 1940
Email: marketing@bgcond.com

ACOUSTIC ENGINEER
ARUP
Phone: 9320 9308
Email: nick.boulter@arup.com

BCA CONSULTANT
Blackett Maguire & Associates
Phone: 9211 7777
Email: brian@bmplusg.com.au

PROGRAMME MANAGEMENT
Cadence
Phone: 9557 8866;
Email: jzavolokin@cadenceaust.com

ELECTRICAL ENGINEER
ARUP
Phone: 9320 9928
Email: hisham.ibrahim@arup.com

ESD CONSULTANT
ARUP
Phone: 9320 9480
Email: haico.scheyers@arup.com

WASTE CONSULTANT
ARUP
Phone: 9320 9272
Email: laura.craft@arup.com

MARINE ECOLOGIST
Jacobs
Phone: 9032 1077
Email: Mirella.Verhoeven@jacobs.com

HERITAGE CONSULTANT
Tropman & Tropman
Phone: 9251 3250
Email: Tropman@tropmanarchitects.com.au

HYDRAULIC ENGINEER
ARUP
Phone: 9320 9354
Email: pedro.allimao@arup.com

LANDSCAPE ARCHITECT
McGregor Coxall
Phone: 8071 3853
Email: nicola.balch@mcgregorcoxall.com

MECHANICAL ENGINEER
ARUP
Phone: 9320 9952
Email: elaine.clarke@arup.com

STRUCTURAL/CIVIL/FACADES
TTW
Phone: 9439 7288
Email: geoff.bills@ttw.com.au

SURVEYOR
LTS Lockley
Phone: 9363 7336
Email: glenno@lockley.com.au

SPECIALIST LIGHTING ENGINEER
ARUP
Phone: 9320 9272
Email: Tim.Carr@arup.com

CONSTRUCTION PROGRAMMING
Cadence
Phone: 9557 8866
Email: jzavolokin@cadenceaust.com

STATUTORY PLANNER
MG Planning
Phone: 9718 3118
Email: ngibson@mgplanning.com.au

THEATRE PLANNER & AV
Arup
Phone: 9320 9318
Email: tom.brickhill@arup.com

QUANTITY SURVEYOR
WT Partnership
Phone: 9929 7422
Email: gheaton@wtpartnership.com.au

KITCHEN CONSULTANT
Sangster Design Group
Phone: 9630 0148
Email: john@sangsterdesign.com.au

TRAFFIC ENGINEER
GTA
Phone: 8448 1810
Email: brett.maynard@gta.com.au

VERTICAL TRANSPORT ENGINEER
ARUP
Phone: 9320 9805
Email: scott.hampson@arup.com

FIRE SERVICES ENGINEER
ARUP
Phone: 9320 9656
Email: alistair.morrison@arup.com

SIGNAGE + WAYFINDING
Urban & Public
Phone: 9699 7182
Email: Simeon.King@aspect.net.au

LEGEND

STC50 internal tenancy works subject of separate SSDA

Not part of scope

Existing

To be demolished

New work

SSDA

CLIENT:
Create NSW
NSW GOVERNMENT
Create NSW
Arts, Screen & Culture
DELIVERY AGENCY:
INFRASTRUCTURE NSW
Phone: 8016 0157
Email: sam.kartambis@infrastructure.nsw.gov.au

PROJECT :
WALSH BAY ARTS AND CULTURAL PRECINCT

PROJECT NO : 16005

ARCHITECT
TONKIN ZULAIKHA GREER ARCHITECTS
117 Reservoir Street
ABN: 46002722349
P: (02) 9215 4900
F: (02) 9215 4901
EMAIL info@tzg.com.au
WEB www.tzg.com.au
tonkin zulaikha greer ARCHITECTS

DRAWING TITLE
PIER 2_3 - EAST ELEVATION - DEMOLITION

DRAWN BY JM;JH;GM;KL;SB HCW;ABN;DT;BS
CHECKED PT
DATE 25/9/17
SCALES 1:500, 1:200 1:250, 1:100@A0
PHASE FOR APPROVAL
DRAWING NO A-070
REV A

Plot date:25/9/17 File: /Volumes/public/PROJECTS TZG/16005 WALSH BAY ARTS PRECINCT/02 WAL MODELS/0 SSDA 2/170727_WBAP_SSDA_2.0.pln

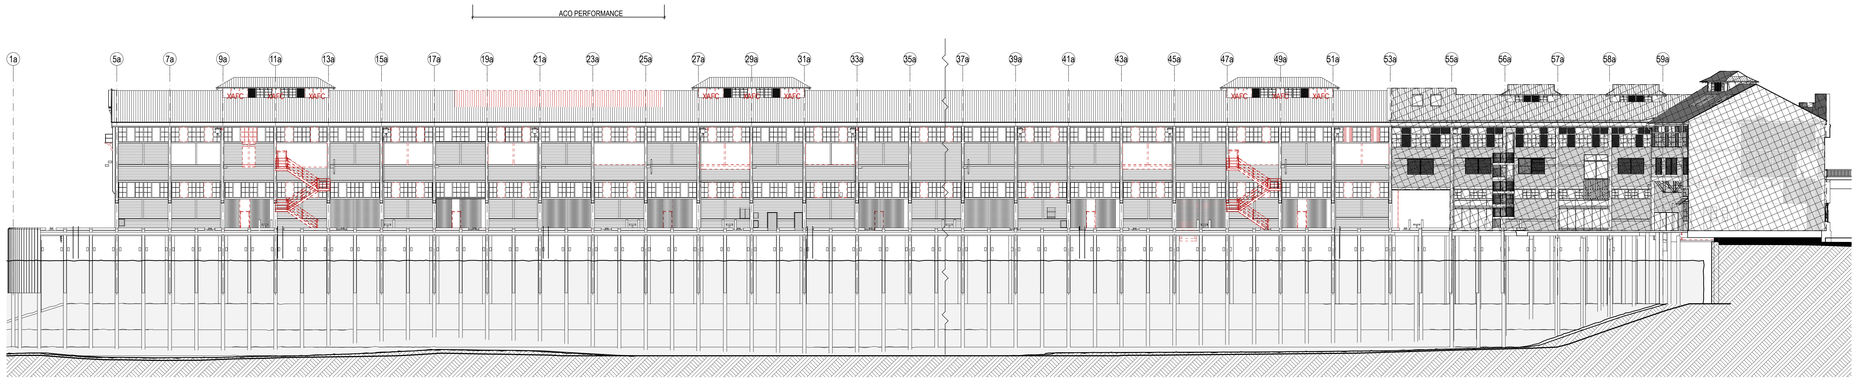

1 PIER 2_3 WEST ELEVATION - DEMOLITION + CONSERVATION

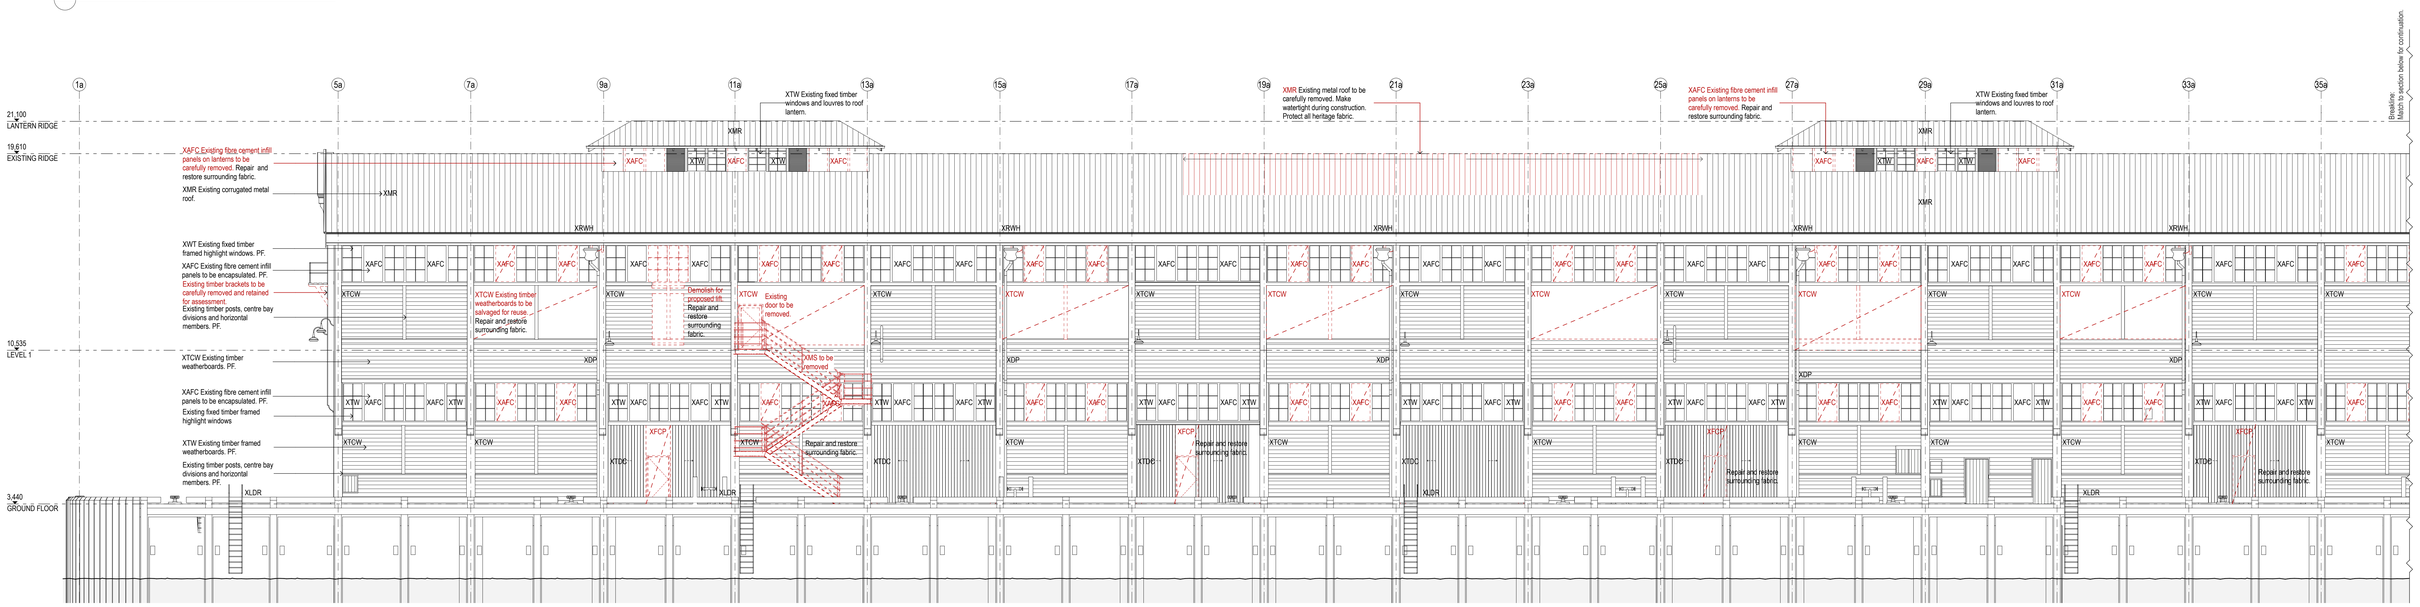

2 PIER 2_3 WEST ELEVATION - DEMOLITION + CONSERVATION

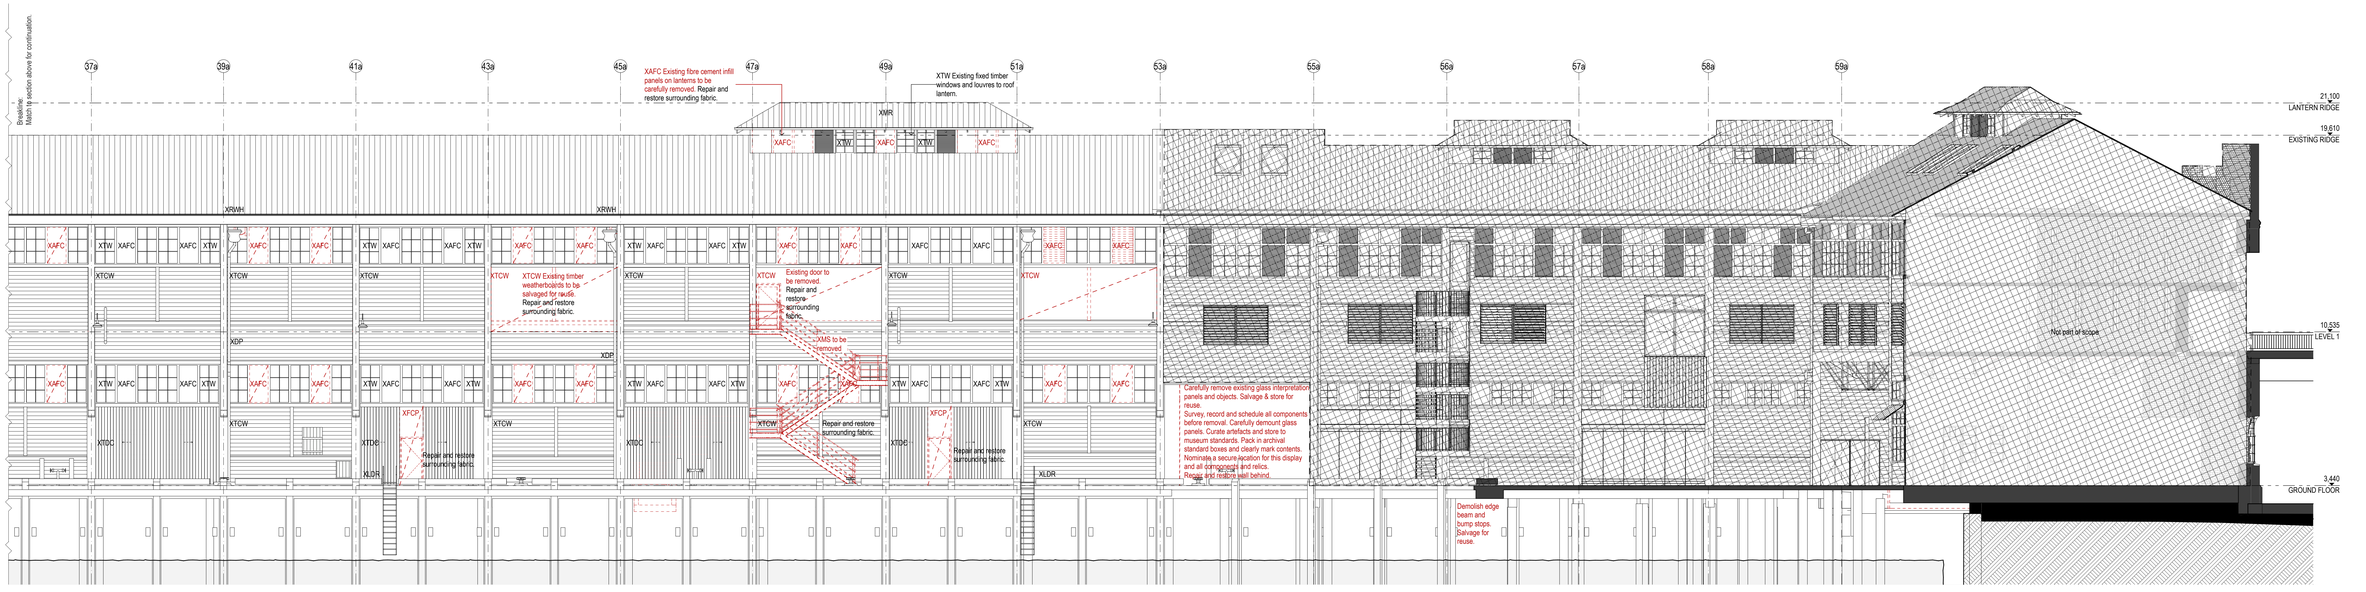

DATE	REV	NOTES:
19/07/17	A	ISSUED FOR SEARs

NOTES:
Do not scale off drawings. Use figured dimensions only. Report any discrepencies to the architect. These designs, plans, specifications and the copyright therein are the property of Tonkin Zulaikha Greer Architects Pty Ltd, and must not be reproduced or copied wholly or in part without written permission of Tonkin Zulaikha Greer Architects Pty Ltd.

ACCESS CONSULTANT
Accessibility Solutions
Phone: 9695 1940
Email: marketing@ascond.com

ACOUSTIC ENGINEER
ARUP
Phone: 9320 9308
Email: nick.boulter@arup.com

BCA CONSULTANT
Blackett Maguire & Associates
Phone: 9211 7777
Email: brian@bmqsuiq.com.au

PROGRAMME MANAGEMENT
Cadence
Phone: 9557 8866;
Email: jravoikkin@cadenceaust.com

ELECTRICAL ENGINEER
ARUP
Phone: 9320 9928
Email: hisham.ibrahim@arup.com

ESD CONSULTANT
ARUP
Phone: 9320 9480
Email: haico.scheyers@arup.com

WASTE CONSULTANT
ARUP
Phone: 9320 9272
Email: laura.croft@arup.com

MARINE ECOLOGIST
Jacobs
Phone: 9032 1077
Email: Mirella.Verhoeven@jacobs.com

HERITAGE CONSULTANT
Tropman & Tropman
Phone: 9251 3250
Email: Tropman@tropmanarchitects.com.au

HYDRAULIC ENGINEER
ARUP
Phone: 9320 9354
Email: pedro.afonso@arup.com

LANDSCAPE ARCHITECT
McGregor Coxall
Phone: 9977 3853
Email: nicola.balchin@mcgregorcoxall.com

MECHANICAL ENGINEER
ARUP
Phone: 9320 9952
Email: elaine.clarke@arup.com

STRUCTURAL/CIVIL/FACADES
TTW
Phone: 9439 7288
Email: geoff.bills@ttw.com.au

SURVEYOR
LTS Lockley
Phone: 9363 7336
Email: glenn@lockley.com.au

SPECIALIST LIGHTING ENGINEER
ARUP
Phone: 9320 9272
Email: Tim.Carr@arup.com

CONSTRUCTION PROGRAMMING
Cadence
Phone: 9557 8866
Email: jravoikkin@cadenceaust.com

STATUTORY PLANNER
MG Planning
Phone: 9719 3118
Email: ngibson@mgplanning.com.au

THEATRE PLANNER & AV
Arup
Phone: 9320 9218
Email: tom.brooklis@arup.com

QUANTITY SURVEYOR
WT Partnership
Phone: 9929 7422
Email: ghealton@wtpartnership.com.au

KITCHEN CONSULTANT
Sangster Design Group
Phone: 9630 0148;
Email: john@sangsterdesign.com.au

TRAFFIC ENGINEER
GTA
Phone: 8448 1810;
Email: brett.meynants@gta.com.au

VERTICAL TRANSPORT ENGINEER
ARUP
Phone: 9320 9805
Email: scott.hampson@arup.com

FIRE SERVICES ENGINEER
ARUP
Phone: 9320 9656
Email: alistair.morrison@arup.com

SIGNAGE + WAYFINDING
Urban & Public
Phone: 9699 7182
Email: Simeon.King@aspect.net.au

LEGEND

STC50 internal tenancy works subject of separate SSDA

Not part of scope

Existing

To be demolished

New work

SSDA

CLIENT:
Create NSW
NSW GOVERNMENT
Create NSW
Arts, Screen & Culture
DELIVERY AGENCY:
INFRASTRUCTURE NSW
Phone: 8016 0157
Email: sam.kartambis@infrastructure.nsw.gov.au

PROJECT :
WALSH BAY ARTS AND CULTURAL PRECINCT

PROJECT NO : 16005

ARCHITECT
TONKIN ZULAIKHA GREER ARCHITECTS
117 Reservoir Street
ABN: 46002722349
P: (02) 9215 4900
F: (02) 9215 4901
EMAIL info@tzg.com.au
WEB www.tzg.com.au
ARCHITECTS

DRAWING TITLE
PIER 2_3 - WEST ELEVATION - DEMOLITION

DRAWN BY JM,JH/GM/KL/SB
CHECKED HCW/ABN/DT/BS PT

SCALES 1:500, 1:200 1:250, 1:100@A0

DATE 25/9/17

PHASE FOR APPROVAL

DRAWING NO A-071

REV A

Plot date:25/9/17 File: /Volumes/public/PROJECTS TZG/16005 WALSH BAY ARTS PRECINCT/02 WAL MODELS/0 SSDA 2/170727_WBAP_SSDA_2.0.pln