STRATEGIC DESIGN

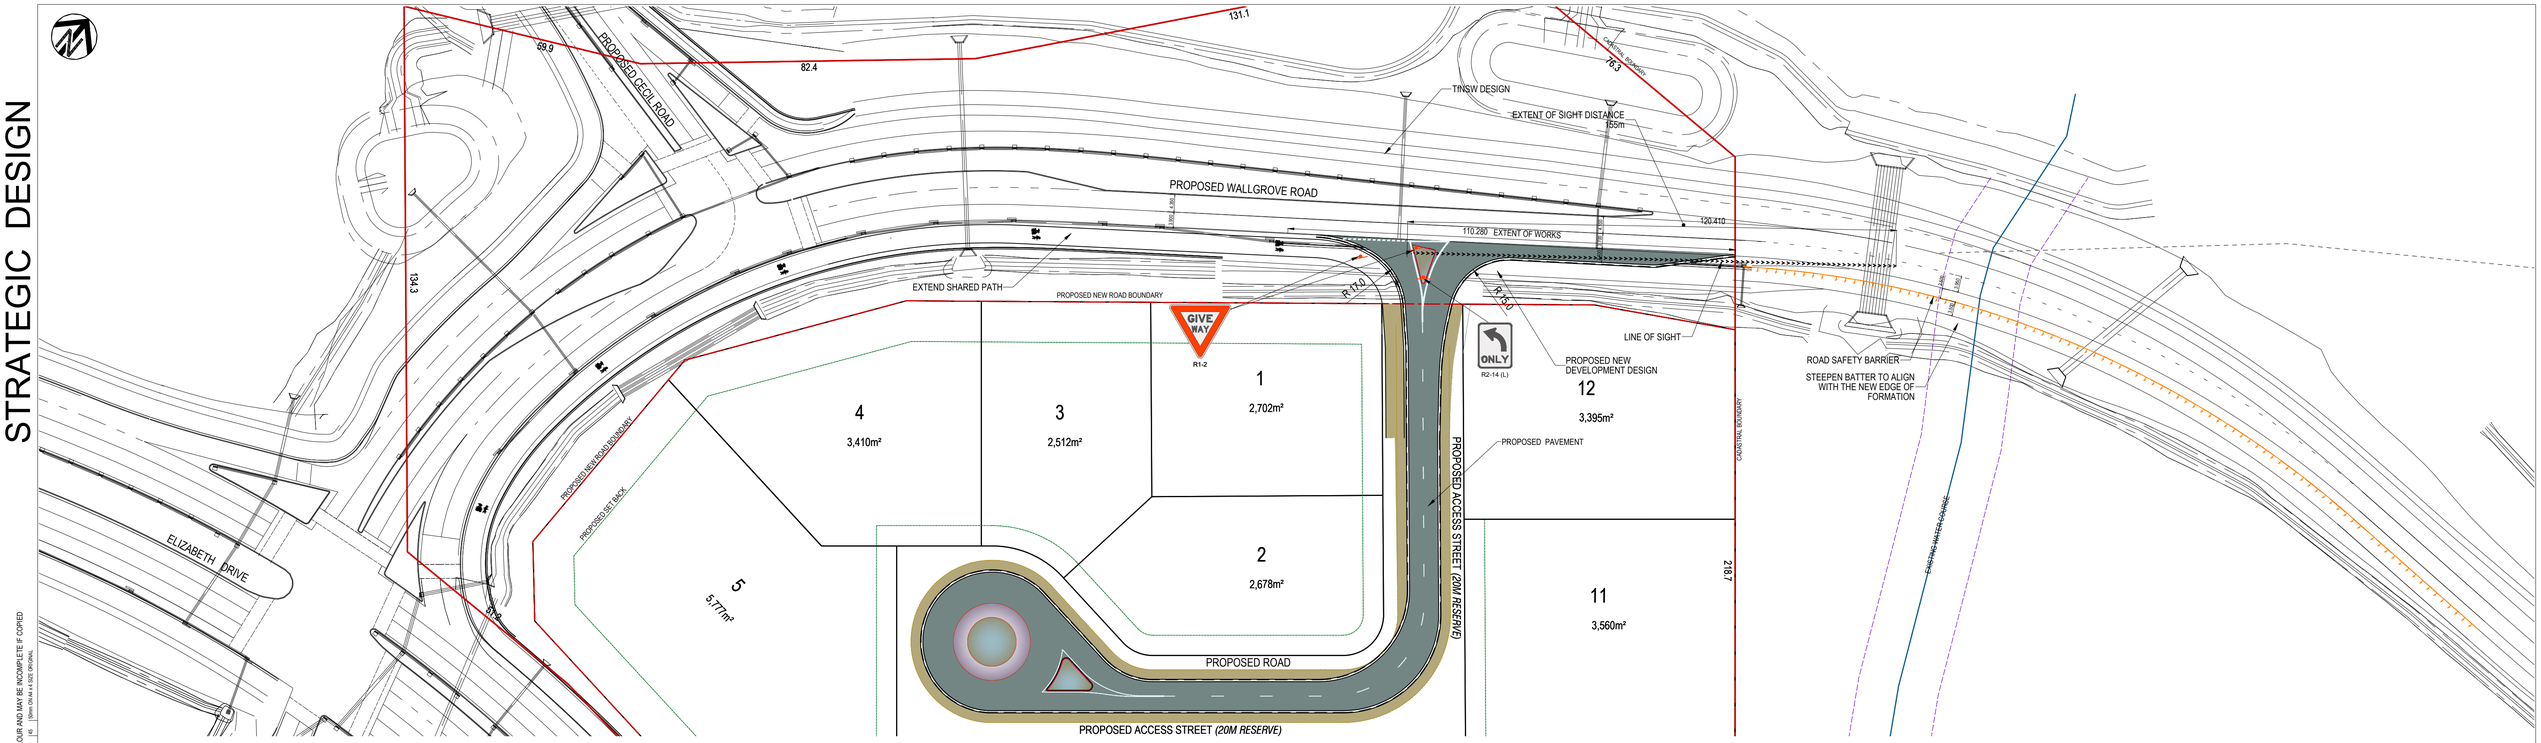


NOT FOR CONSTRUCTION

THIS DRAWING MAY BE PREPARED IN COLOUR AND MAY BE INCOMPLETE IF COPIED

0 5 10 15 20 25 30 35 40 45 50mm ON A4 x 4 SIZE ORIGINAL

PRELIMINARY DRAWING - FOR DISCUSSION PURPOSES ONLY

| REV | AMENDMENT / REVISION DESCRIPTION | Initials | DATE |
|---|---|---|---|
| 01 | PRELIMINARY DRAWING FOR DISCUSSION | DS | 29/03/2022 |

DRAWING FILE LOCATION / NAME: $FILEL$

SCALES ON A4 x 4 SIZE DRAWING: 0 10 20 30m — SCALE 1:750 @ A3

CO-ORDINATE SYSTEM: MGA 2020 ZONE 56 — HEIGHT DATUM: AHD

DRAWINGS / DESIGN PREPARED BY: MU GROUP TRANSPORT AND INFRASTRUCTURE — Level 4, 23-33 Mary Street, Surry Hills NSW 2010 — T 02 8095 6418 — www.mugroup.com.au

PLOT DATE / TIME: $DATE$ $TIME$ — PLOT BY: M.S.

| TITLE | NAME | DATE |
|---|---|---|
| DRAWN | | |
| DRG CHECK | | |
| DESIGN | | |
| DESIGN CHECK | | |
| DESIGN MNGR | | |
| PROJECT MNGR | | |

CLIENT: CECIL PARK PTY LTD (ELECTRIC PTY LTD) — SUITE 1802, 184 FORBES STREET, DARLINGHURST NSW 2029

FAIRFIELD CITY COUNCIL AREA
1111-1141 ELIZABETH DRIVE
CECIL PARK, NSW 2178

# LEFT-IN LEFT-OUT ULTIMATE TINSW DESIGN DEVELOPMENT ACCESS SIGHT DISTANCE

MU GROUP REGISTRATION No. 2021_39_SD_0001_SK 0006 — SHEET 01 — ISSUE A

ISSUE STATUS: STRATEGIC