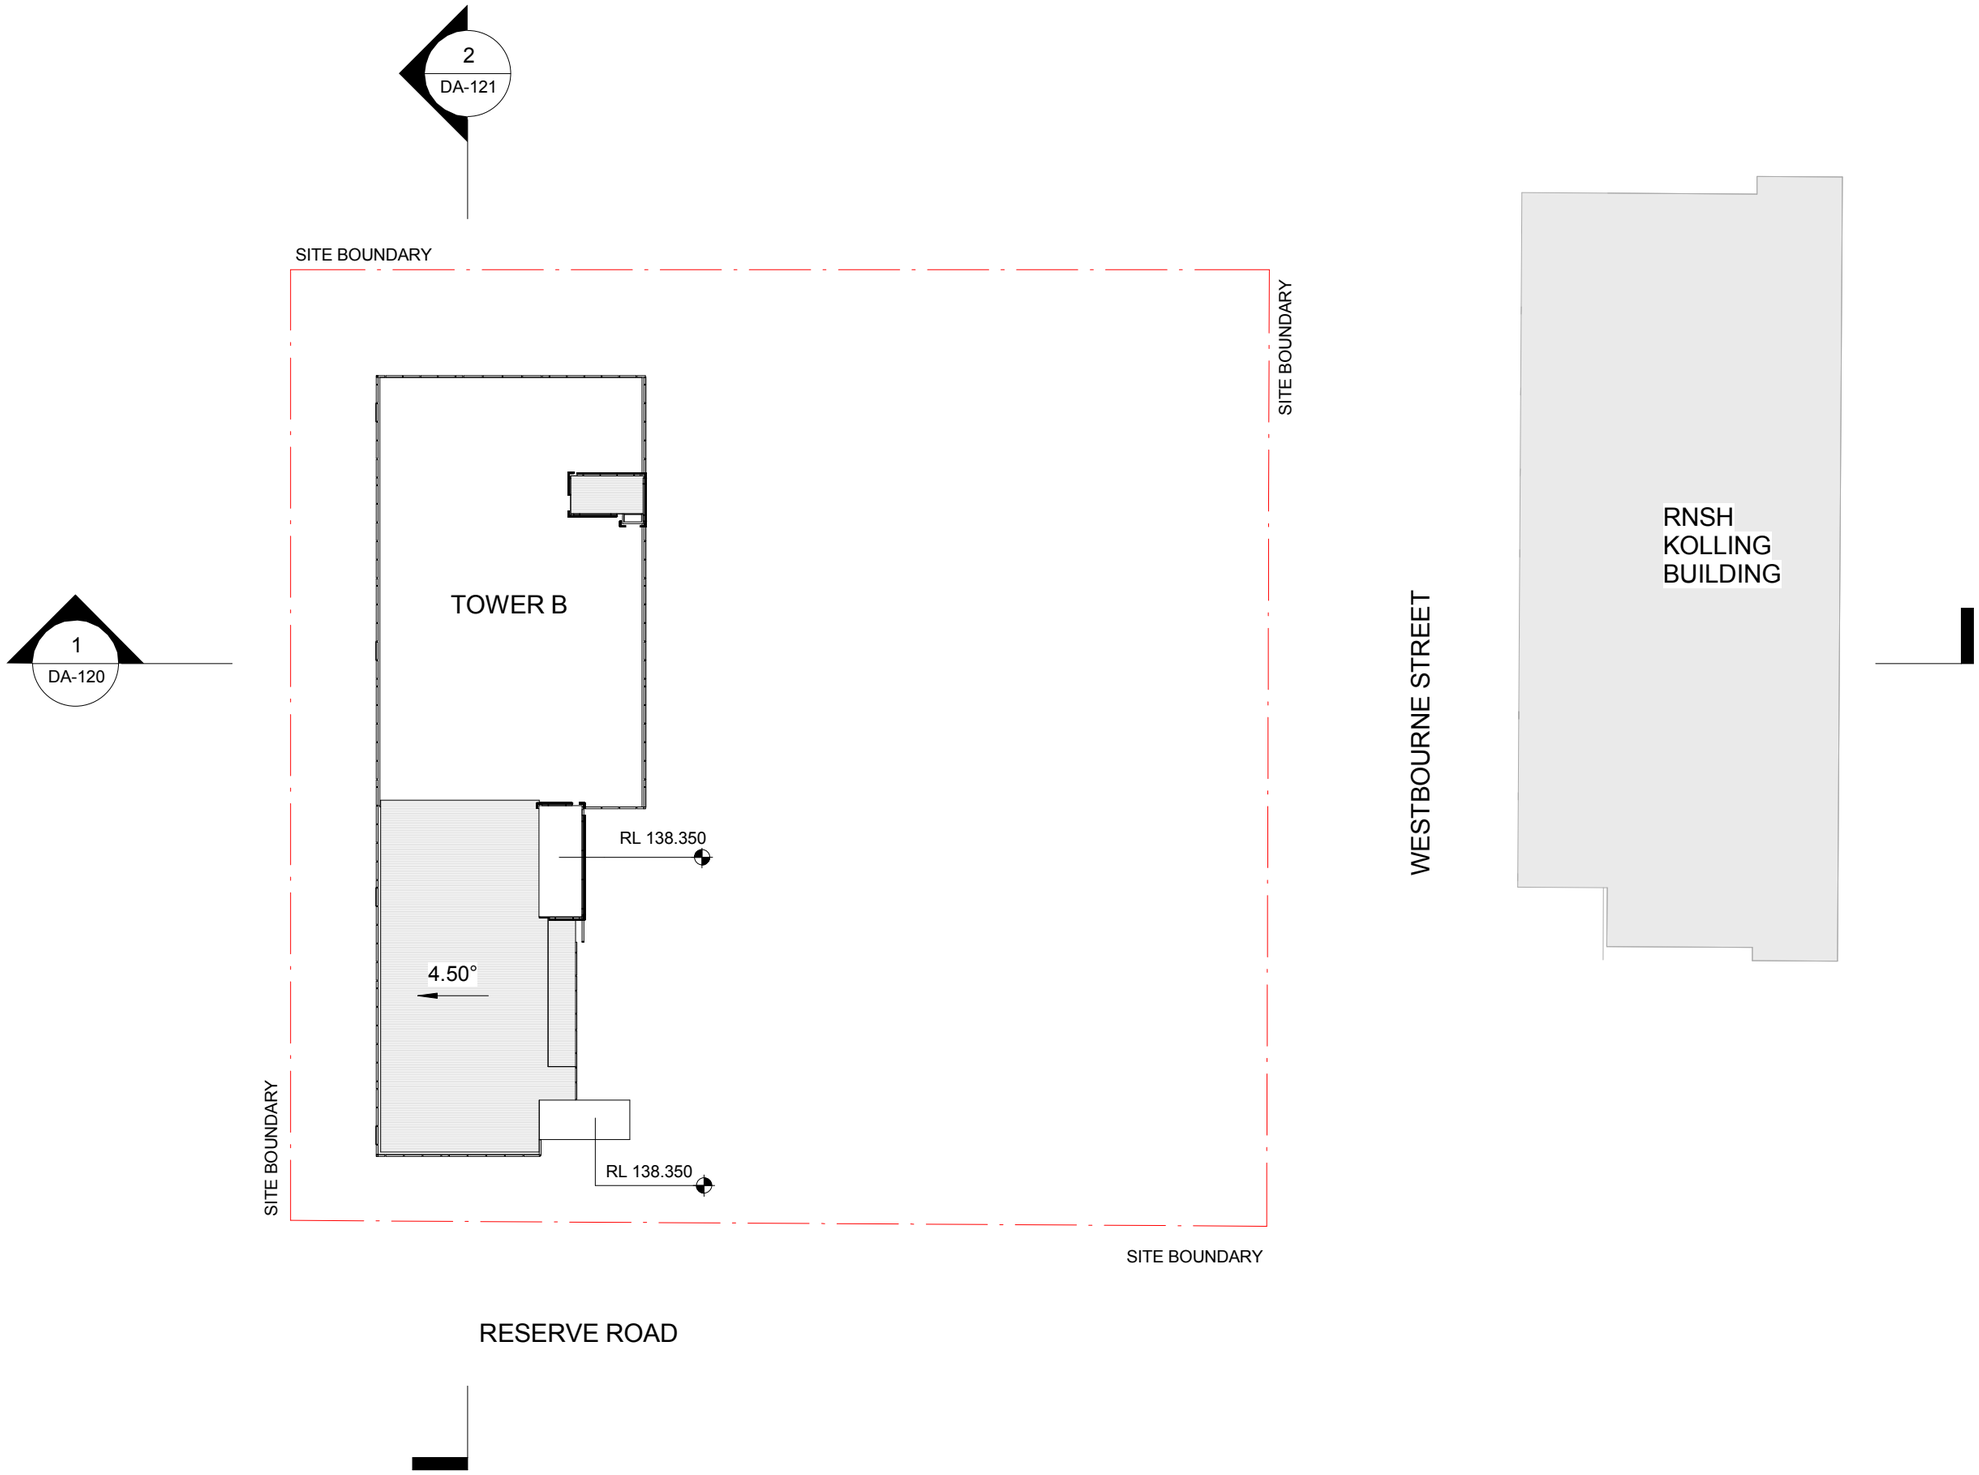

REV		
B	ISSUE FOR DA	19/12/17
A	PRELIMINARY	24/11/17

Billard Leece Partnership Pty Ltd
Architects & Urban Planners
Studio 201, 50 Holt Street
Surry Hills 2010
NSW Australia
T +61 2 8096 4066

E info@blp.com.au
www.blp.com.au

CLIENT
DEXUS PROPERTY GROUP

PROJECT
NORTH SHORE HEALTH HUB

DESCRIPTION
ROOF LEVEL PLAN

Project No	17005
Scale 1 : 500@A3	Date 04/09/2017
Drawn By SD	Checked By AM
Drawing No DA-106	Revision B

19/12/2017 5:28:23 PM