ABBREVIATIONS

AW1	AWNING - TYPE 1
AW3	AWNING - TYPE 3
AW4	AWNING - TYPE 4
B1	BALUSTRADE - TYPE 1
B2	BALUSTRADE - TYPE 2
COL1	COLUMN - TYPE 1
COL3	COLUMN - TYPE 3
CON1	CONCRETE - TYPE 1
CPP1	CONCRETE PRECAST PANEL - TYPE 1
DP1	DOWNPIPE - TYPE 1
EG1	EAVES GUTTER - TYPE 1
LWC1	LIGHT WEIGHT CLADDING - TYPE 1
LWC2	LIGHT WEIGHT CLADDING - TYPE 2
MRS1	METAL ROOF SHEETING - TYPE 1
MRS2	METAL ROOF SHEETING - TYPE 2
PAV1	PAVING - TYPE 1
PAV2	PAVING - TYPE 2
PPB1	PAINTED PLASTERBOARD - TYPE 1
RWT1	RAIN WATER TANK - TYPE 1
S1	SCREEN - TYPE 1
TFB1	TIMBER FLOOR BOARDS - TYPE 1

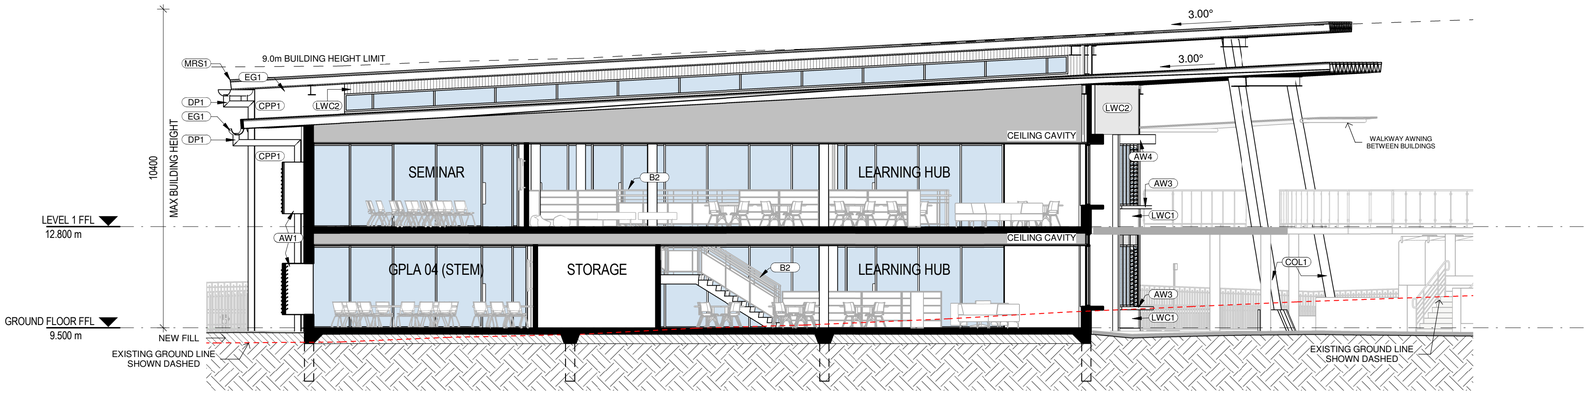

1 02_01 SECTION 3
SCALE 1 : 100

1 05_0701

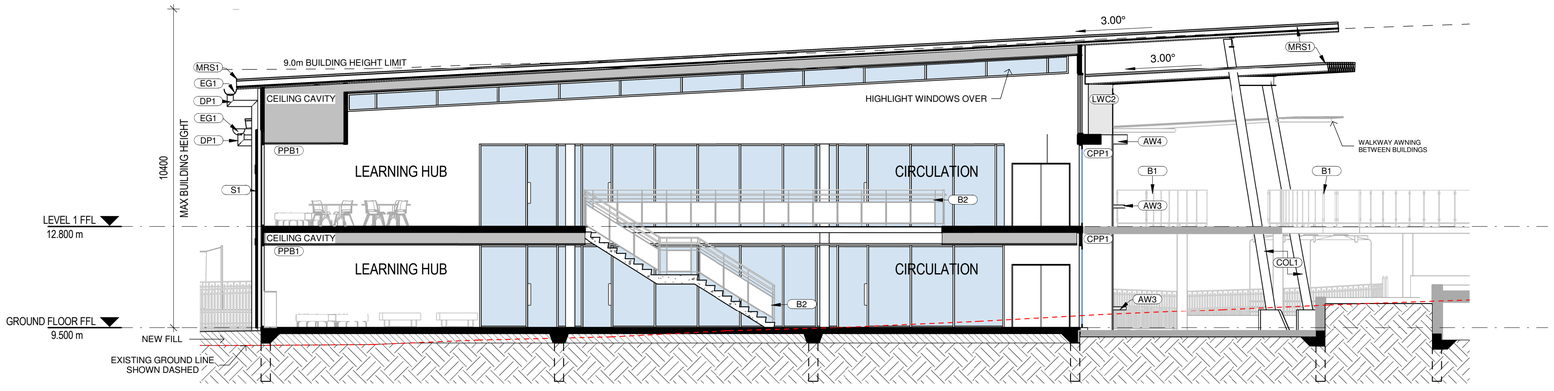

2 02_01 SECTION 4
SCALE 1 : 100

REV	DATE	DESCRIPTION	BY	CHK
A	16.02.2018	DEVELOPED DESIGN - 90%	CH	
B	09.03.2018	FOR QA	CH	
C	29.03.2018	FOR CLIENT APPROVAL	CH	TH
D	15.05.2018	FOR DEVELOPMENT APPROVAL	CH	

Catholic Schools Office
DIOCESE OF MAITLAND-NEWCASTLE

webber architects
commercial and residential
Suite 3, Level 1 496 Hunter St Newcastle • PO Box 807 The Junction 2291
tel +612 4926 1078 • ACN 140 652 188 • ABN 83 140 652 188
newcastle@webberarchitects.com • www.webberarchitects.com
Directors: Jon Webber (Nominated Architect) AIA NSW ARB NO. 6830, Sandra Hinchey, Kanan Brooks
Associate Directors: Tim Hayes
Associates: Luke Keating

SECTIONS - BLOCK G - 02
HIGH SCHOOL
CATHERINE McAULEY CATHOLIC COLLEGE
507 MEDOWIE ROAD

ISSUED :
FOR DA APPROVAL
NOT FOR CONSTRUCTION

SCALE :
0 1000 2000 3000 4000 5000 mm
SCALE 1:100 @ A1

NORTH :

PROJECT COMMENCEMENT DATE : 01.05.2017

SHEET NUMBER : **2544_05_0702_D**

BUILDER TO CONFIRM ALL DETAILS, SETOUTS (TILE, ETC.), FALLS & CONNECTIONS ON SITE BEFORE CONSTRUCTION

PRINT DATE: 16-May-18 4:42:10 PM **FILE PATH:** C:\Users\Daniel\Documents\2544 Medowie_High School Block G - Library_GPLA_daniel-foreman.rvt

This drawing and the design expressed are copyright and remain the property of Webber Architects. In accordance with the commonwealth copyright act 1968 this drawing and design in whole or part may not be used unless licenced by Webber Architects. Verify all dimensions and falls on site before construction and do not scale from drawing.