ABBREVIATIONS	
AW1	AWNING - TYPE 1
AW3	AWNING - TYPE 3
AW4	AWNING - TYPE 4
COL1	COLUMN - TYPE 1
COL2	COLUMN - TYPE 2
CON1	CONCRETE - TYPE 1
CPP1	CONCRETE PRECAST PANEL - TYPE 1
DP1	DOWNPIPE - TYPE 1
EG1	EAVES GUTTER - TYPE 1
LWC1	LIGHT WEIGHT CLADDING - TYPE 1
LWC2	LIGHT WEIGHT CLADDING - TYPE 2
MRS1	METAL ROOF SHEETING - TYPE 1
PAV2	PAVING - TYPE 2
RWT1	RAIN WATER TANK - TYPE 1
SB1	STEEL BEAM - TYPE 1

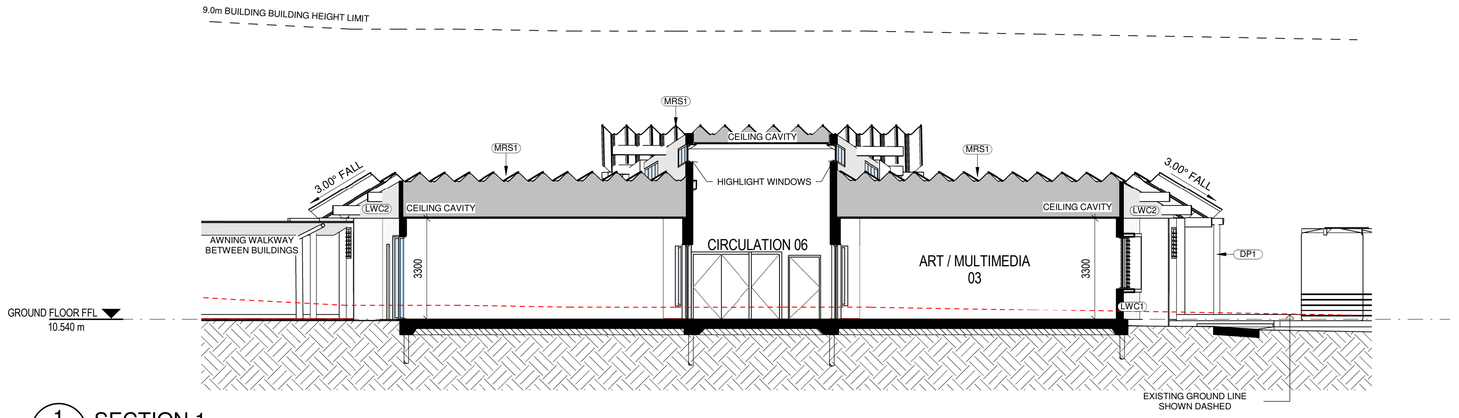

1 / 02_01 SECTION 1
SCALE 1 : 100

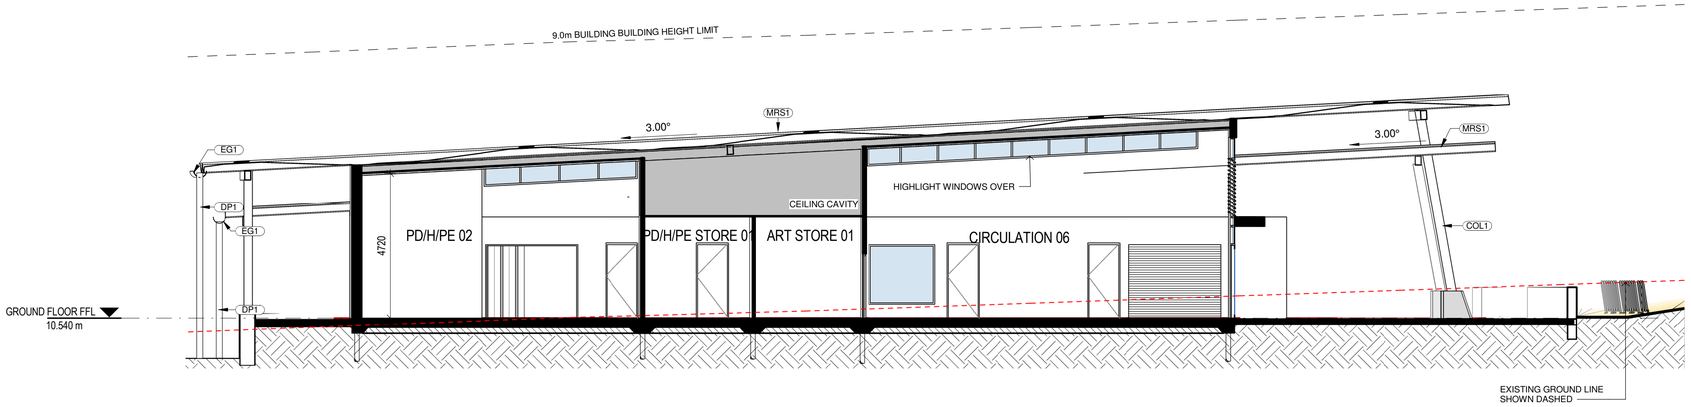

2 / 02_01 SECTION 2
SCALE 1 : 100

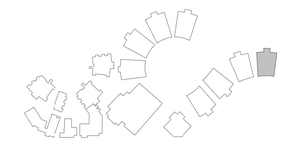

LOCATION PLAN
SCALE 1 : 4000

REV	DATE	DESCRIPTION	BY	CHK
A	26.07.2017	FOR REVIEW	FE	
B	02.08.2017	FOR PRE DA	FE	
C	16.01.2018	FOR STAKEHOLDER MEETING	RH	
D	25.01.2018	FOR DESIGN REVIEW		
E	16.02.2018	DEVELOPED DESIGN - 90%	CH	
F	09.03.2018	FOR QA	RH	
G	29.03.2018	FOR CLIENT APPROVAL	DF	TH
H	15.05.2018	FOR DEVELOPMENT APPROVAL	CH	

BUILDER TO CONFIRM ALL DETAILS, SETOUTS (TILE, ETC.), FALLS & CONNECTIONS ON SITE BEFORE CONSTRUCTION

PRINT DATE: 16-May-18 4:16:39 PM **FILE PATH:** C:\Users\Daniel\Documents\2544 Medowie_High School Block F - Art_Fitness_daniel-foreman.rvt

Catholic Schools Office
DIOCESE OF MAITLAND-NEWCASTLE

webber architects
commercial and residential
Suite 3, Level 1 496 Hunter St Newcastle • PO Box 807 The Junction 2291
tel +612 4926 1078 • ACN 140 622 186 • ABN 83 140 622 186
newcastle@webberarchitects.com • www.webberarchitects.com
Directors Jon Webber (Nominated Architect) AIA NSW ARB NO. 6630, Sandra Hinchey, Kelsie Brooks
Associate Directors Tim Hayes
Associates Luke Keeling

SECTIONS - BLOCK F - 01
HIGH SCHOOL
CATHERINE McAULEY CATHOLIC COLLEGE
507 MEDOWIE ROAD, MEDOWIE, NSW

ISSUED :
FOR DA APPROVAL
NOT FOR CONSTRUCTION

SCALE :
0 500 1000 1500 2000 2500 mm
SCALE 1:50 @ A1

NORTH :

PROJECT COMMENCEMENT DATE : 01.05.2017

SHEET NUMBER : **2544_05_0601_H**

This drawing and the design expressed are copyright and remain the property of Webber Architects. In accordance with the commonwealth copyright act 1968 this drawing and design in whole or part may not be used unless licenced by Webber Architects. Verify all dimensions and falls on site before construction and do not scale from drawing.