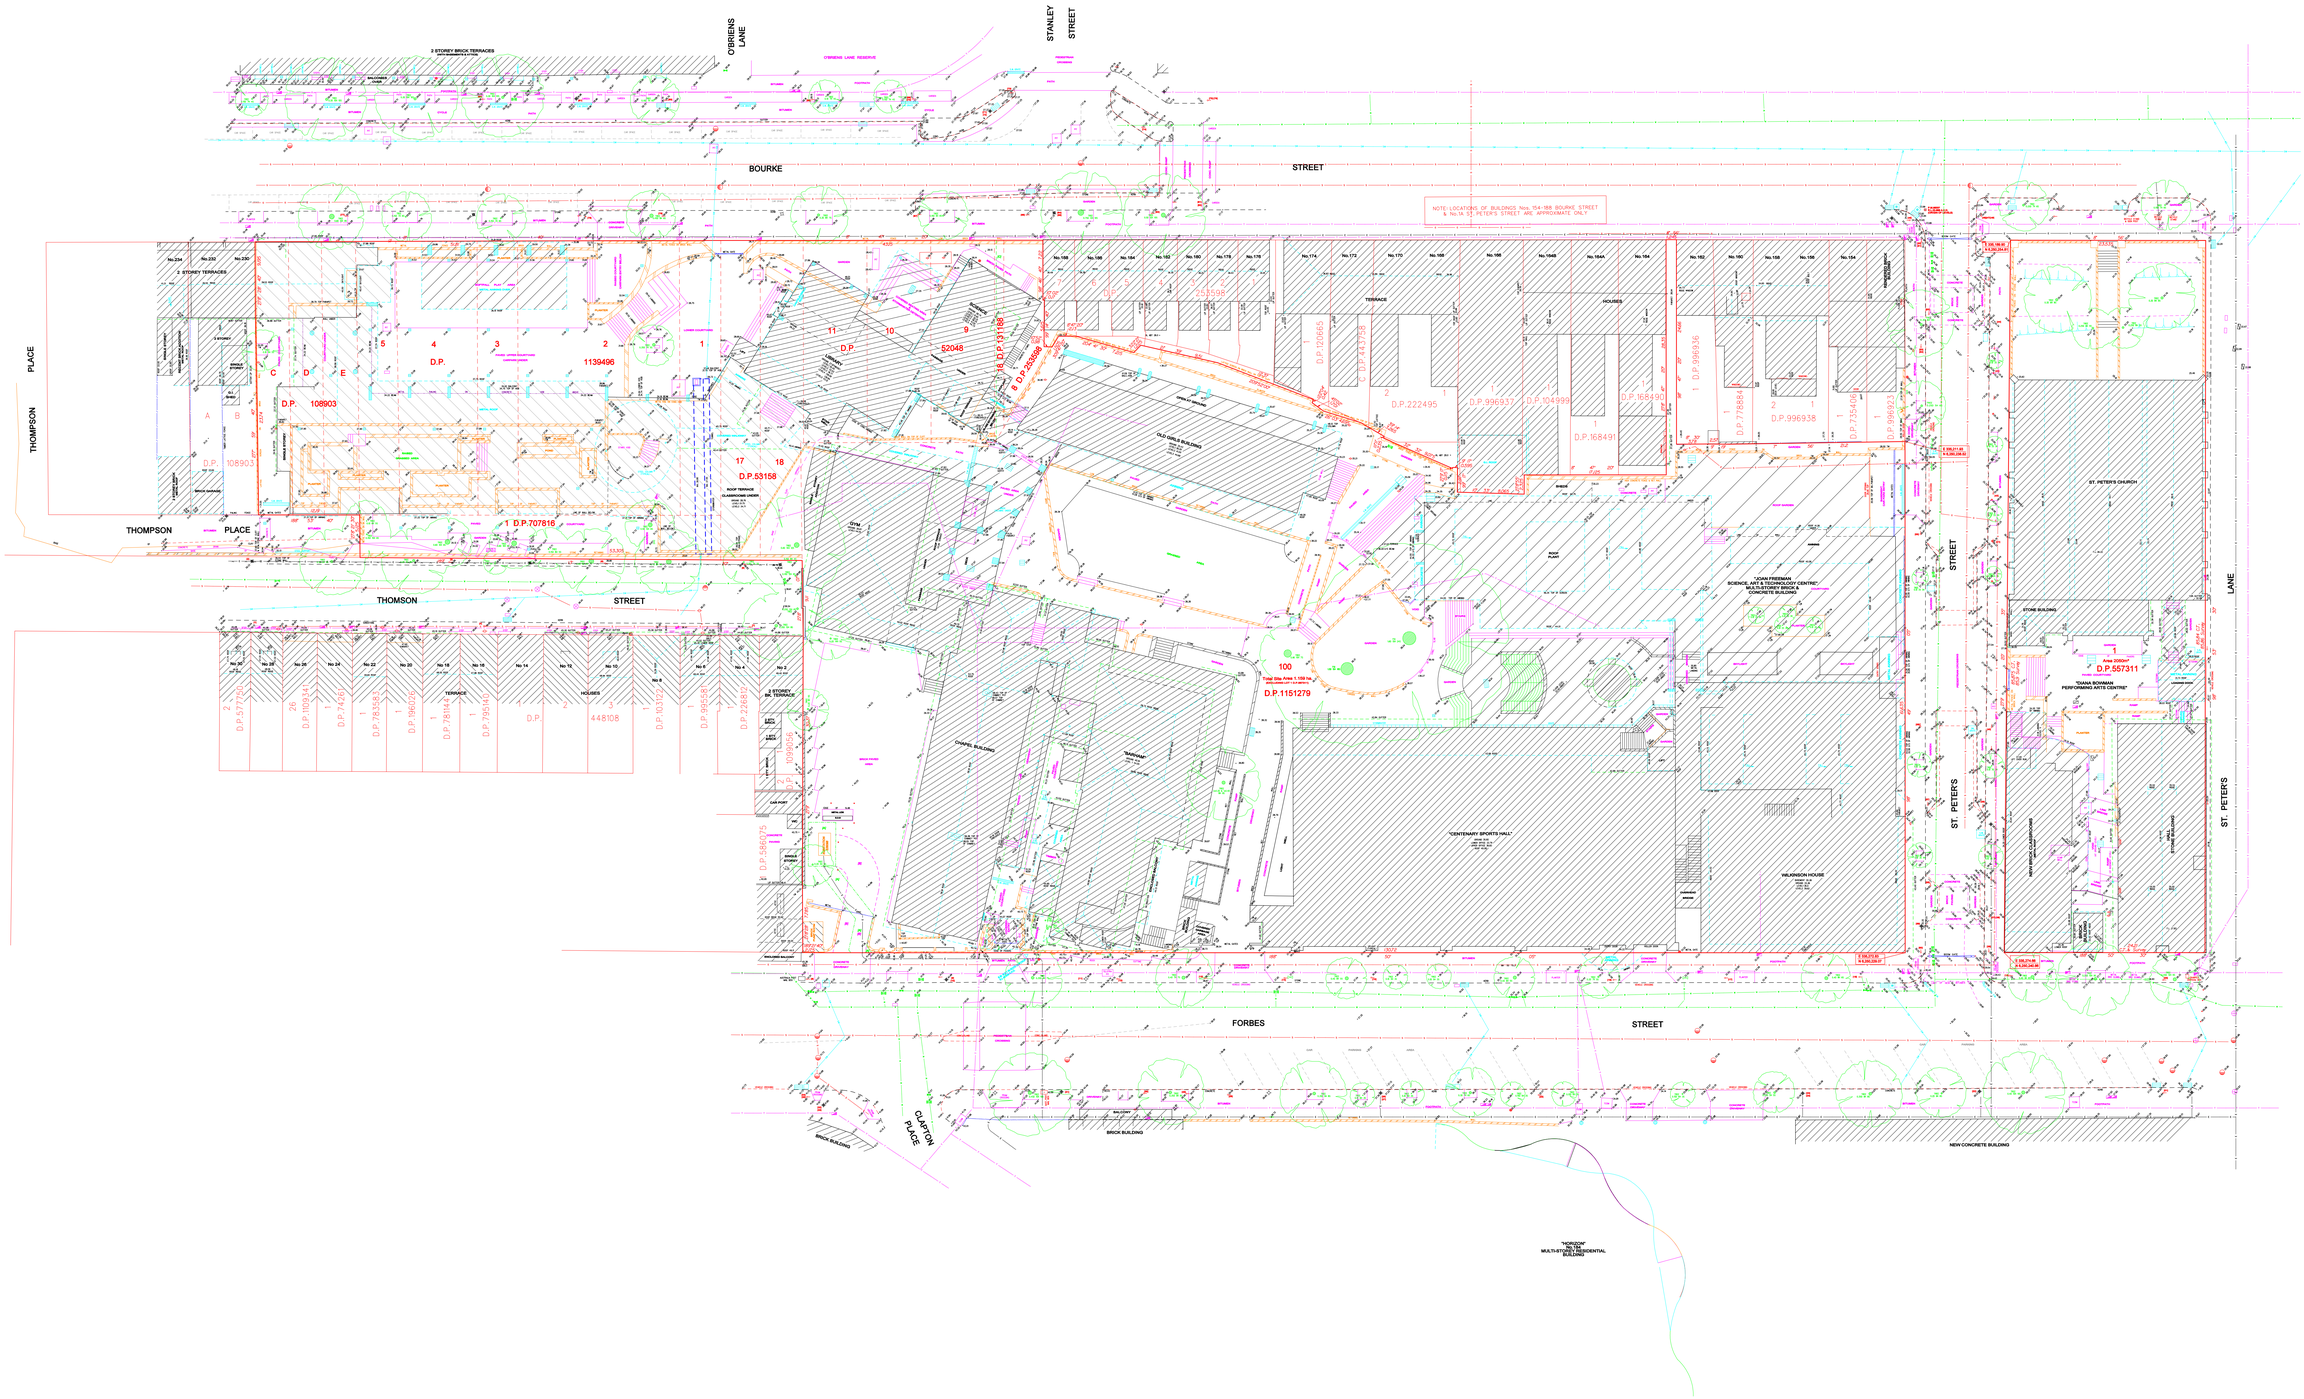

NOTES:

ALL DIMENSIONS RELATE TO ACLA WORKS.

DO NOT SCALE DRAWINGS. ALL SUB-CONTRACTORS ACCOUNTABLE FOR THEIR WORKMANSHIP & TO COORDINATE THE WORK WITH THE ARCHITECT & OTHER CONSULTANTS. ALL SUB-CONTRACTORS TO CHECK ALL DIMENSIONS & SITE CONDITIONS PRIOR TO ANY WORK BEING CARRIED OUT. ANY DISCREPANCIES TO BE REPORTED TO THE ARCHITECT BEFORE WORK IS CARRIED OUT.

THIS DRAWING IS THE PROPERTY OF THE ARCHITECT & MUST NOT BE REPRODUCED IN WHOLE OR IN PART WITHOUT WRITTEN PERMISSION.

ALL WORKS TO COMPLY WITH THE BCA & ALL RELEVANT AUSTRALIAN STANDARDS.

ALL DIMENSIONS TO BE CHECKED ON SITE PRIOR TO ANY WORK BEING CARRIED OUT.

ALL DIMENSIONS ARE IN MILLIMETRES.

ALL DRAWINGS ARE DIMENSIONED TO FINISHED FACE OF WALL UNLESS OTHERWISE NOTED