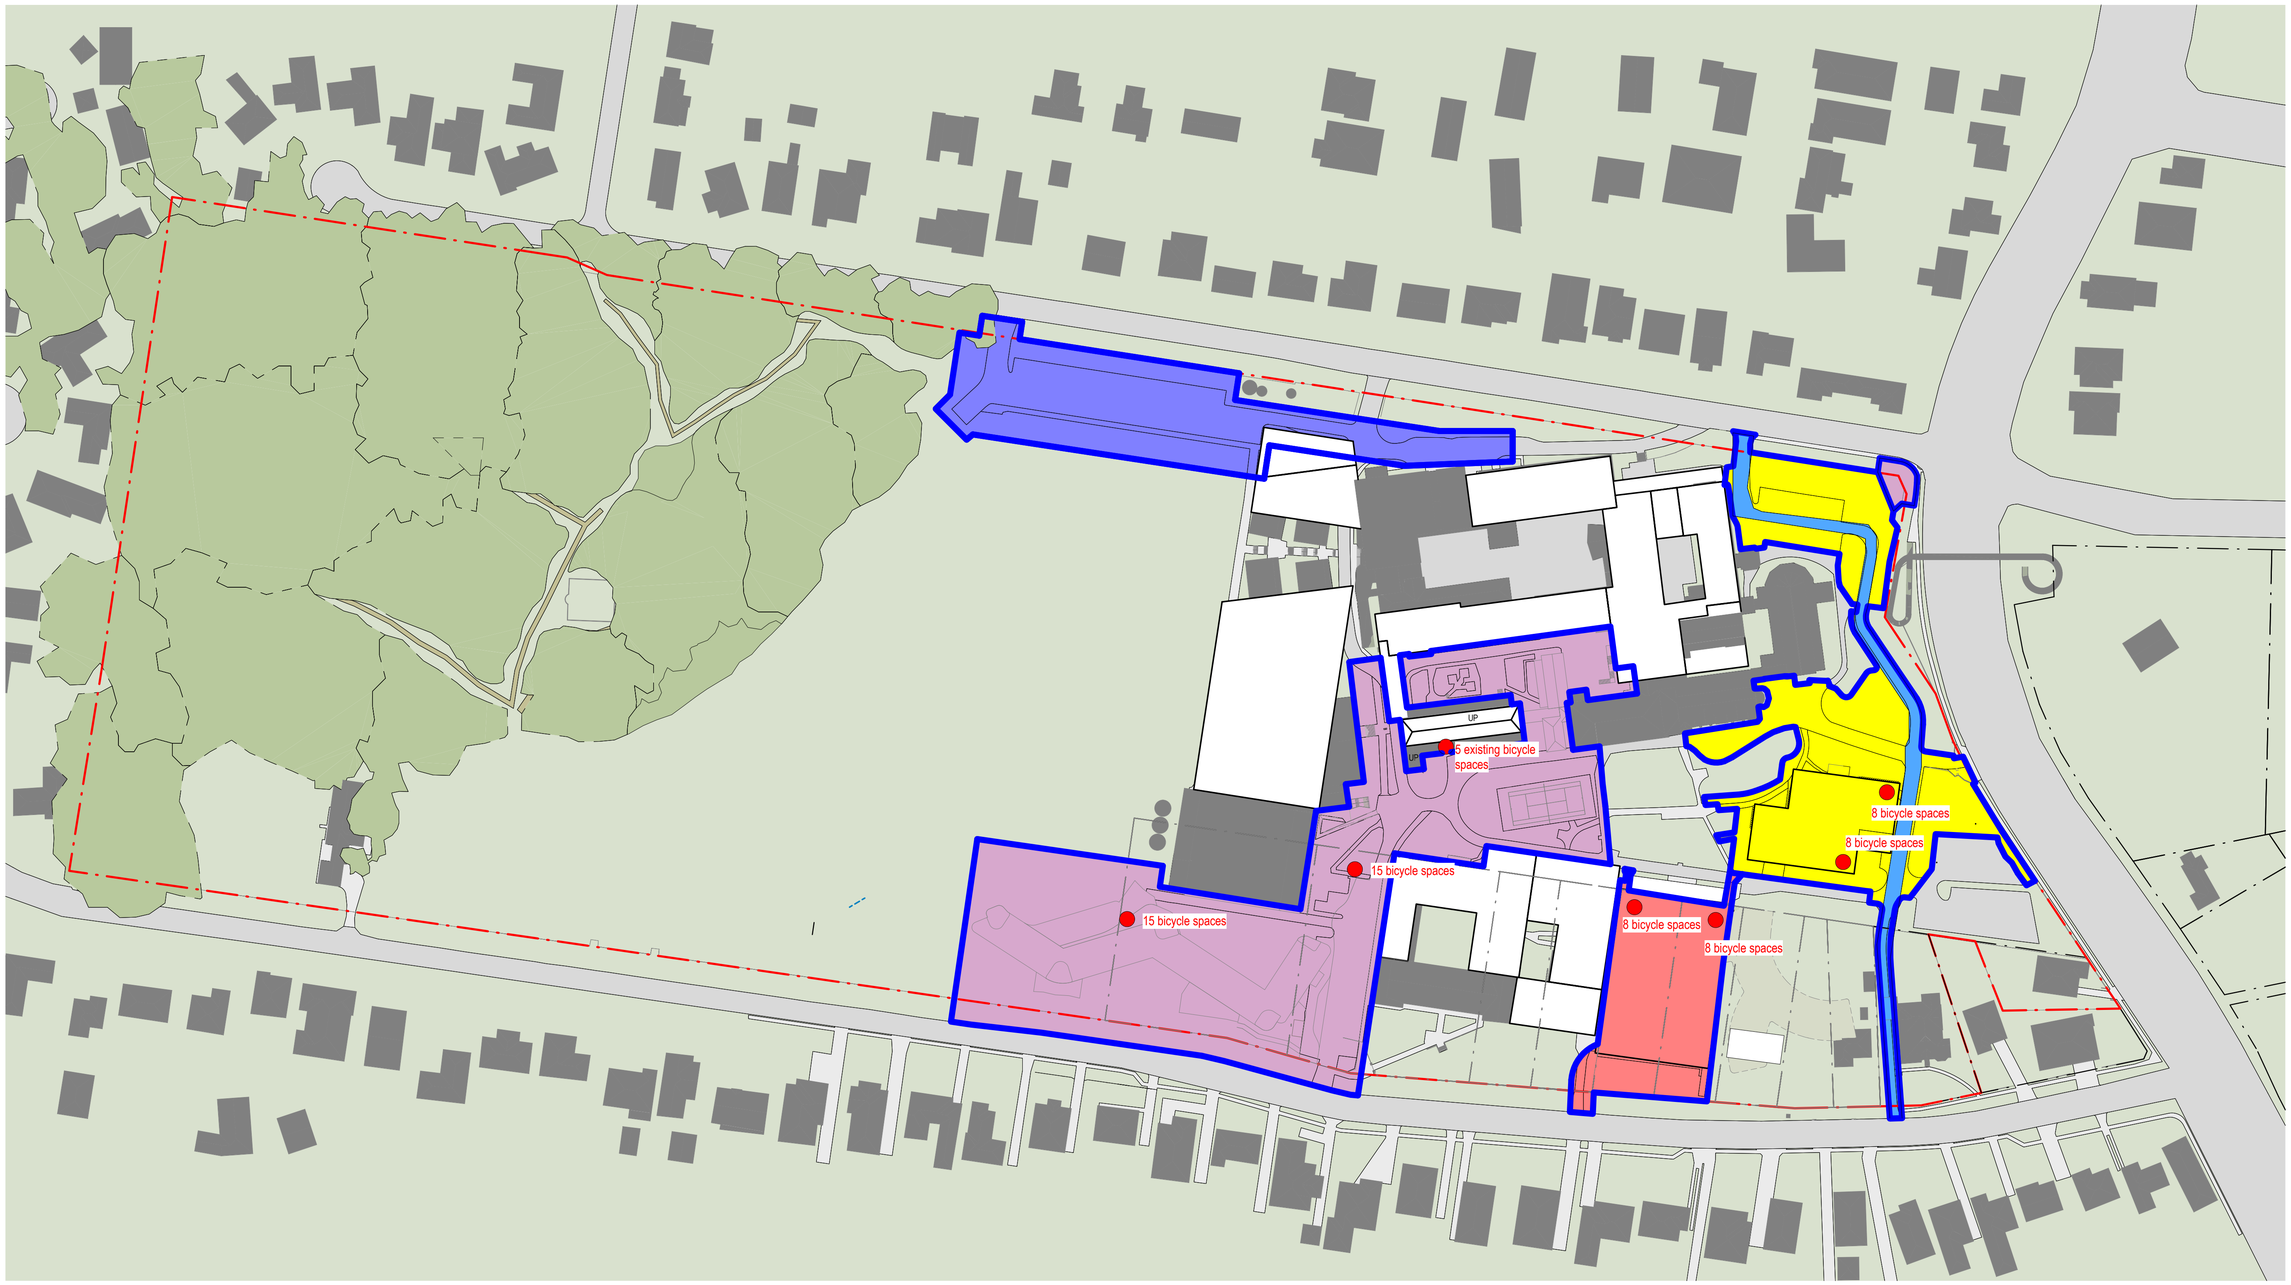

STAGE 1: SUB STAGES

- SUBSTAGE No.1
- SUBSTAGE No.2
- SUBSTAGE No.3
- SUBSTAGE No.4
- SUBSTAGE No.5

Revisions No.	Date	Description	Ver	App'd
1	10.12.2018	ISSUED FOR COORDINATION		
2	18.12.2018	CONCEPT PROPOSAL		
3	10.01.2019	CONCEPT PROPOSAL - SUBMISSION		
4	04/12/2019	WIP - SSDA RESPONSE		
5	30/10/2020	RESPONSE TO SSDA - COORDINATION	IH	ML
6	08/12/2020	RESPONSE TO SSDA	IH	DG
7	27/04/2021	RESPONE TO SSDE		DG
8	19/05/2021	OSBORN RD BUS BAYS ADDED		DG
9	18/11/2021	RESPONSE TO CONDITIONS OF CONSENT		

Key

N

Client
LORETO NORMANHURST

Loreto Normanhurst

Architect
AJ+C Allen Jack+Cottier
79 Myrtle Street Chippendale NSW 2008 AUSTRALIA
ph +61 2 9311 8222 fx +61 2 9311 8200
ABN 53 003 782 250

Project
LORETO NORMANHURST
CONCEPT PROPOSAL
91-93 PENNANT HILLS ROAD
NORMANHURST, NSW 2076

Proj. No. 18008

Drawing Title
STAGE 1 WORKS

Sheet Status
NOT FOR CONSTRUCTION

Scale
1:500 @ A1

Drawing No.
A0003

Issue
9

0 5 10 20 40 m

Do not scale drawings. Use figured dimensions only. Check & verify levels and dimensions on site prior to the commencement of any work, the preparation of shop drawings or the fabrication of components. This drawing is the copyright of Allen Jack + Cottier Architects and is protected under the Copyright Act 1968. Do not alter, reproduce or transmit in any form, or by any means without the express permission of Allen Jack + Cottier Architects. Nominated Architects: Michael Heenan 5264, Peter Ireland 6661

REF: C:\Users\gmem18008_MasterPlan_Dual Green.rvt
PLOTTED & CHECKED BY: Author
PLOT DATE & TIME: 19/11/2021 5:35:36 PM