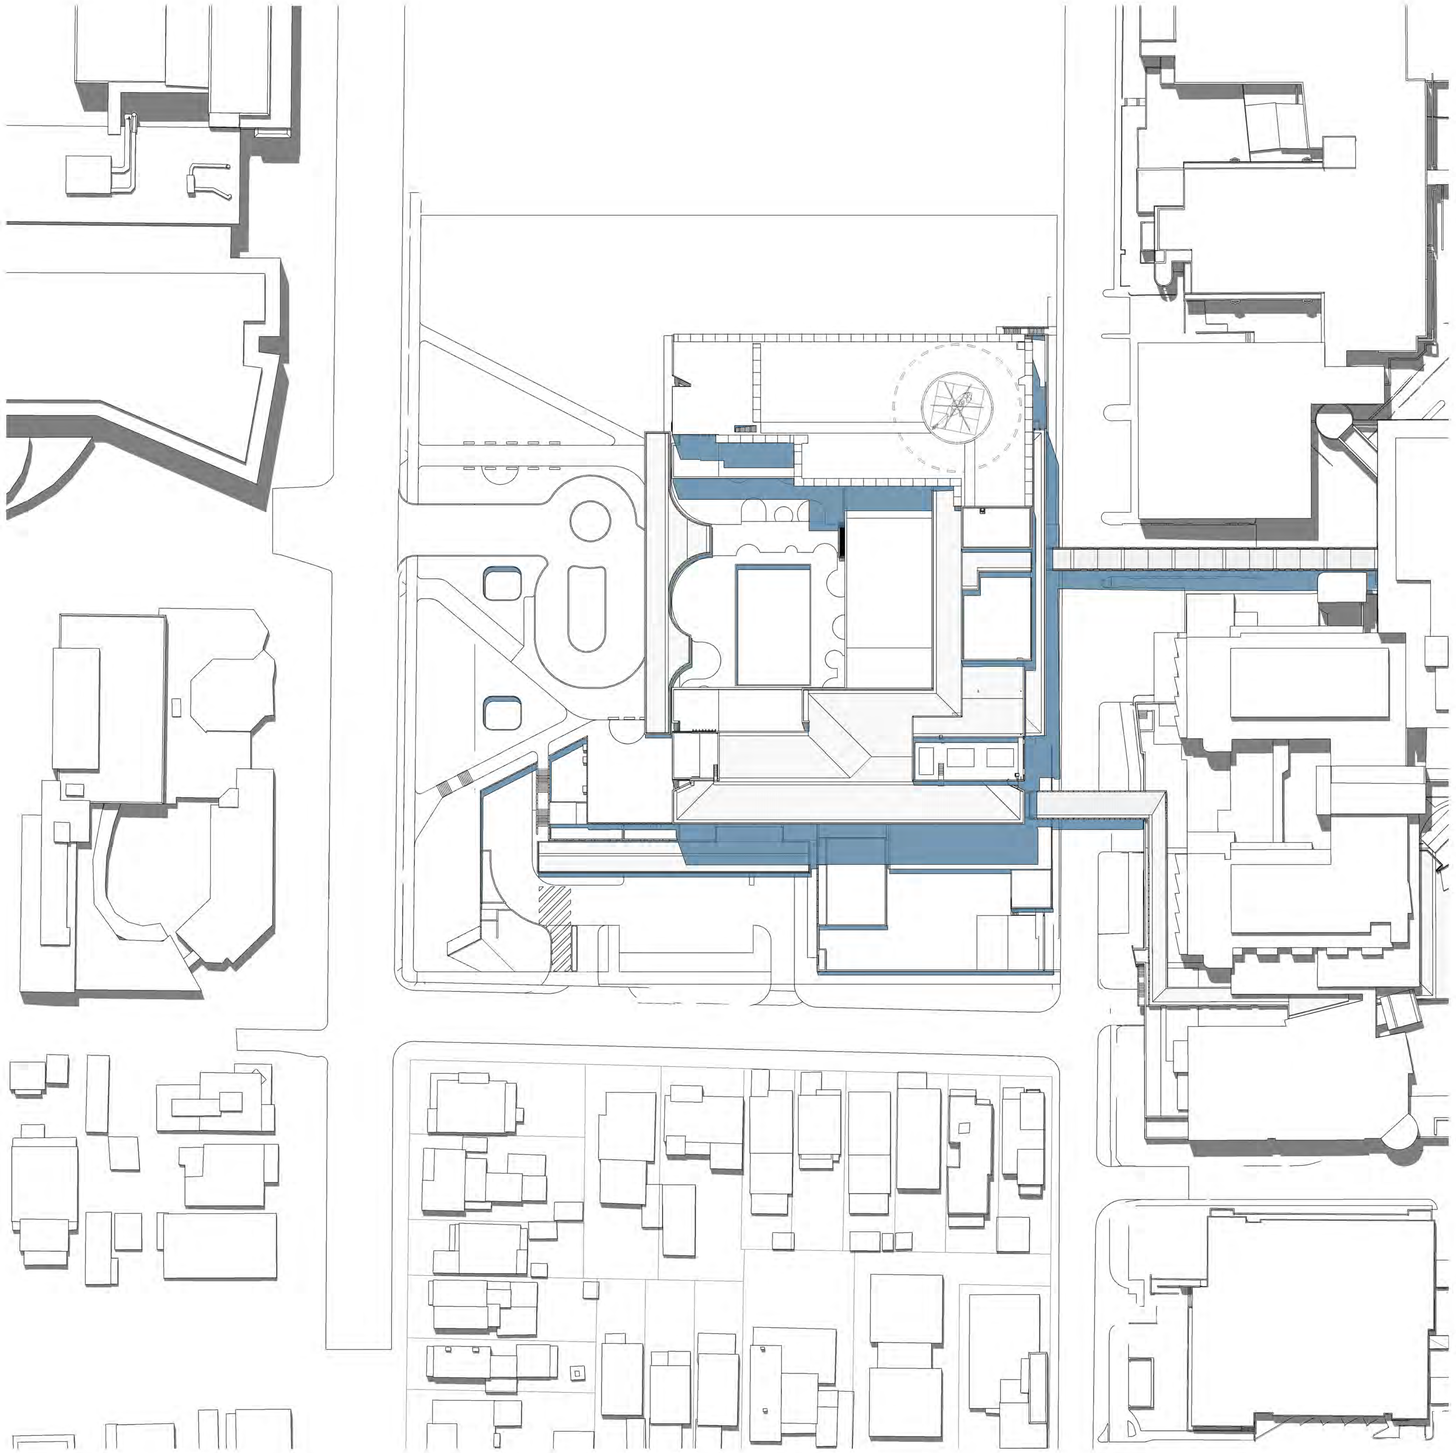

SHADOWS CAST BY EXISTING BUILDINGS

SHADOWS CAST BY ASB

SHADOWS CAST BY LOUVRES

BVN TERROIR

Telephone +61 2 8297 7200
Facsimile +61 2 8297 7299
www.bvn.com.au

INTELLECTUAL PROPERTY

COPYRIGHT BVN ARCHITECTURE PTY LIMITED. UNLESS OTHERWISE AGREED IN WRITING ALL RIGHTS TO THIS DOCUMENT ARE SUBJECT TO PAYMENT IN FULL OF ALL BVN CHARGES.THIS DOCUMENT MAY ONLY BE USED FOR THE EXPRESS PURPOSE AND PROJECT FOR WHICH IT HAS BEEN CREATED AND DELIVERED, AS NOTIFIED IN WRITING BY BVN.AND THIS DOCUMENT MAY NOT BE OTHERWISE USED, OR COPIED. ANY UNAUTHORISED USE OF THIS DOCUMENT IS AT THE USER'S SOLE RISK AND WITHOUT LIMITING BVN'S RIGHTS THE USER RELEASES AND INDEMNIFIES BVN FROM AND AGAINST ALL LOSS SO ARISING.

NOTE

CONTRACTOR TO CHECK AND VERIFY ALL DIMENSIONS ON SITE PRIOR TO COMMENCEMENT OF WORK OR PREPARATION OF SHOP DRAWINGS. DO NOT SCALE THIS DRAWING

ISSUE	DATE	FOR
A	23/07/18	FOR INFORMATION
B	03/08/18	FOR INFORMATION
C	08/08/18	FOR INFORMATION

PROJECT MANAGEMENT
PWC

CIVIL AND STRUCTURAL ENGINEERING
ENSTRUCT GROUP

MECHANICAL ENGINEERING
LEHR CONSULTANTS INTERNATIONAL

ELECTRICAL ENGINEERING
WOOD & GRIEVE ENGINEERS

HYDRAULIC ENGINEERING
ACOR CONSULTANTS

CONSTRUCTION MANAGER
lendlease

CLIENT

NSW GOVERNMENT Health Infrastructure

HEALTH INFRASTRUCTURE
CLIENT NUMBER

130487
PROJECT

RANDWICK CAMPUS REDEVELOPMENT

BARKER ST
RANDWICK NSW 2031
AUSTRALIA
BVN PROJECT NUMBER

s1606008
DRAWING KEY

GRAPHIC SCALE

0 2000 5000

SCALE

As Indicated@B1 DO NOT SCALE

STATUS

FOR INFORMATION
DRAWING

SHADOW DIAGRAMS- 21 DECEMBER 12.00 PM

RCR-BVN-ARC-00-DRW-01A-NL00033 ISSUE B

C:\REVIT_LOCAL\2016\RCR-BVN-ARC-00-RVT-00M-NL00001 - SITE_ggerrard.rvt 3/08/2018 11:39:42 AM