

Notes

The information contained in this document is copyright and may not be used or reproduced for any other project or purpose.

Verify all dimensions and levels on site and report any discrepancies to dwp for direction prior to the commencement of work.

Drawings are to be read in conjunction with all other contract documents.

Use figured dimensions only. Do not scale from drawings. dwp cannot guarantee the accuracy of content and format for copies of drawings issued electronically. The completion of the Issue Details Checked and Authorised section in confirmation of the status of the drawing. The drawing shall not be used for construction unless endorsed 'For Construction' and authorised for issue.

© dwp Australia Pty Ltd
Registered Business Name dwp Australia ABN 37 169 328 018
David Rose Nominated Architect NSW ARB 4882
© Copyright 2011 dwp.
ALL RIGHTS RESERVED.
Reproduction prohibited unless authorised in writing by dwp.

--- Existing Sewer Main
--- New Sanitary drainage
--- New Stormwater drainage



CONCEPT DESIGN

NOT TO BE USED DURING CONSTRUCTION

Issue	Description	Date	Chk	Auth
H	CONSULTANTS REVIEW	25.06.18	DD	RS
G	PRG REVIEW	21.06.18	DD	RS
F	CONSULTANTS REVIEW	18.06.18	DD	RS
E	PRG MEETING	06.06.18	DD	RS
D	CONSULTANTS REVIEW	29.05.18	DD	RS
C	LAYOUT TO INCLUDE CHSC	21.05.18	DD	RS
B	EPSC PRESENTATION	26.04.18	DD	RS
A	EPSC PRELIMINARY REVIEW	19.04.18	DD	RS

Architect/Designer

dwp
www.dwp.com

Client
NSW Dept of Education & School
Infrastructure NSW

Project
KYEEMAGH PUBLIC SCHOOL

Location
JACOBSON AVE, KYEEMAGH NSW
2216

Project Number
AUSYD-17-0774

Drawing
GROUND FLOOR

Scale (A3)
1 : 500

Date Printed
25-Jun-18 7:35:17 PM


Drawing Number
CS002

Issue
H

dwp



Project name KYEEMAGH INFANTS SCHOOL	Job Number SYD17192	Date 16.01.19
	Sketch Number H200	Signed JW
	Discipline HYD	Revision P2

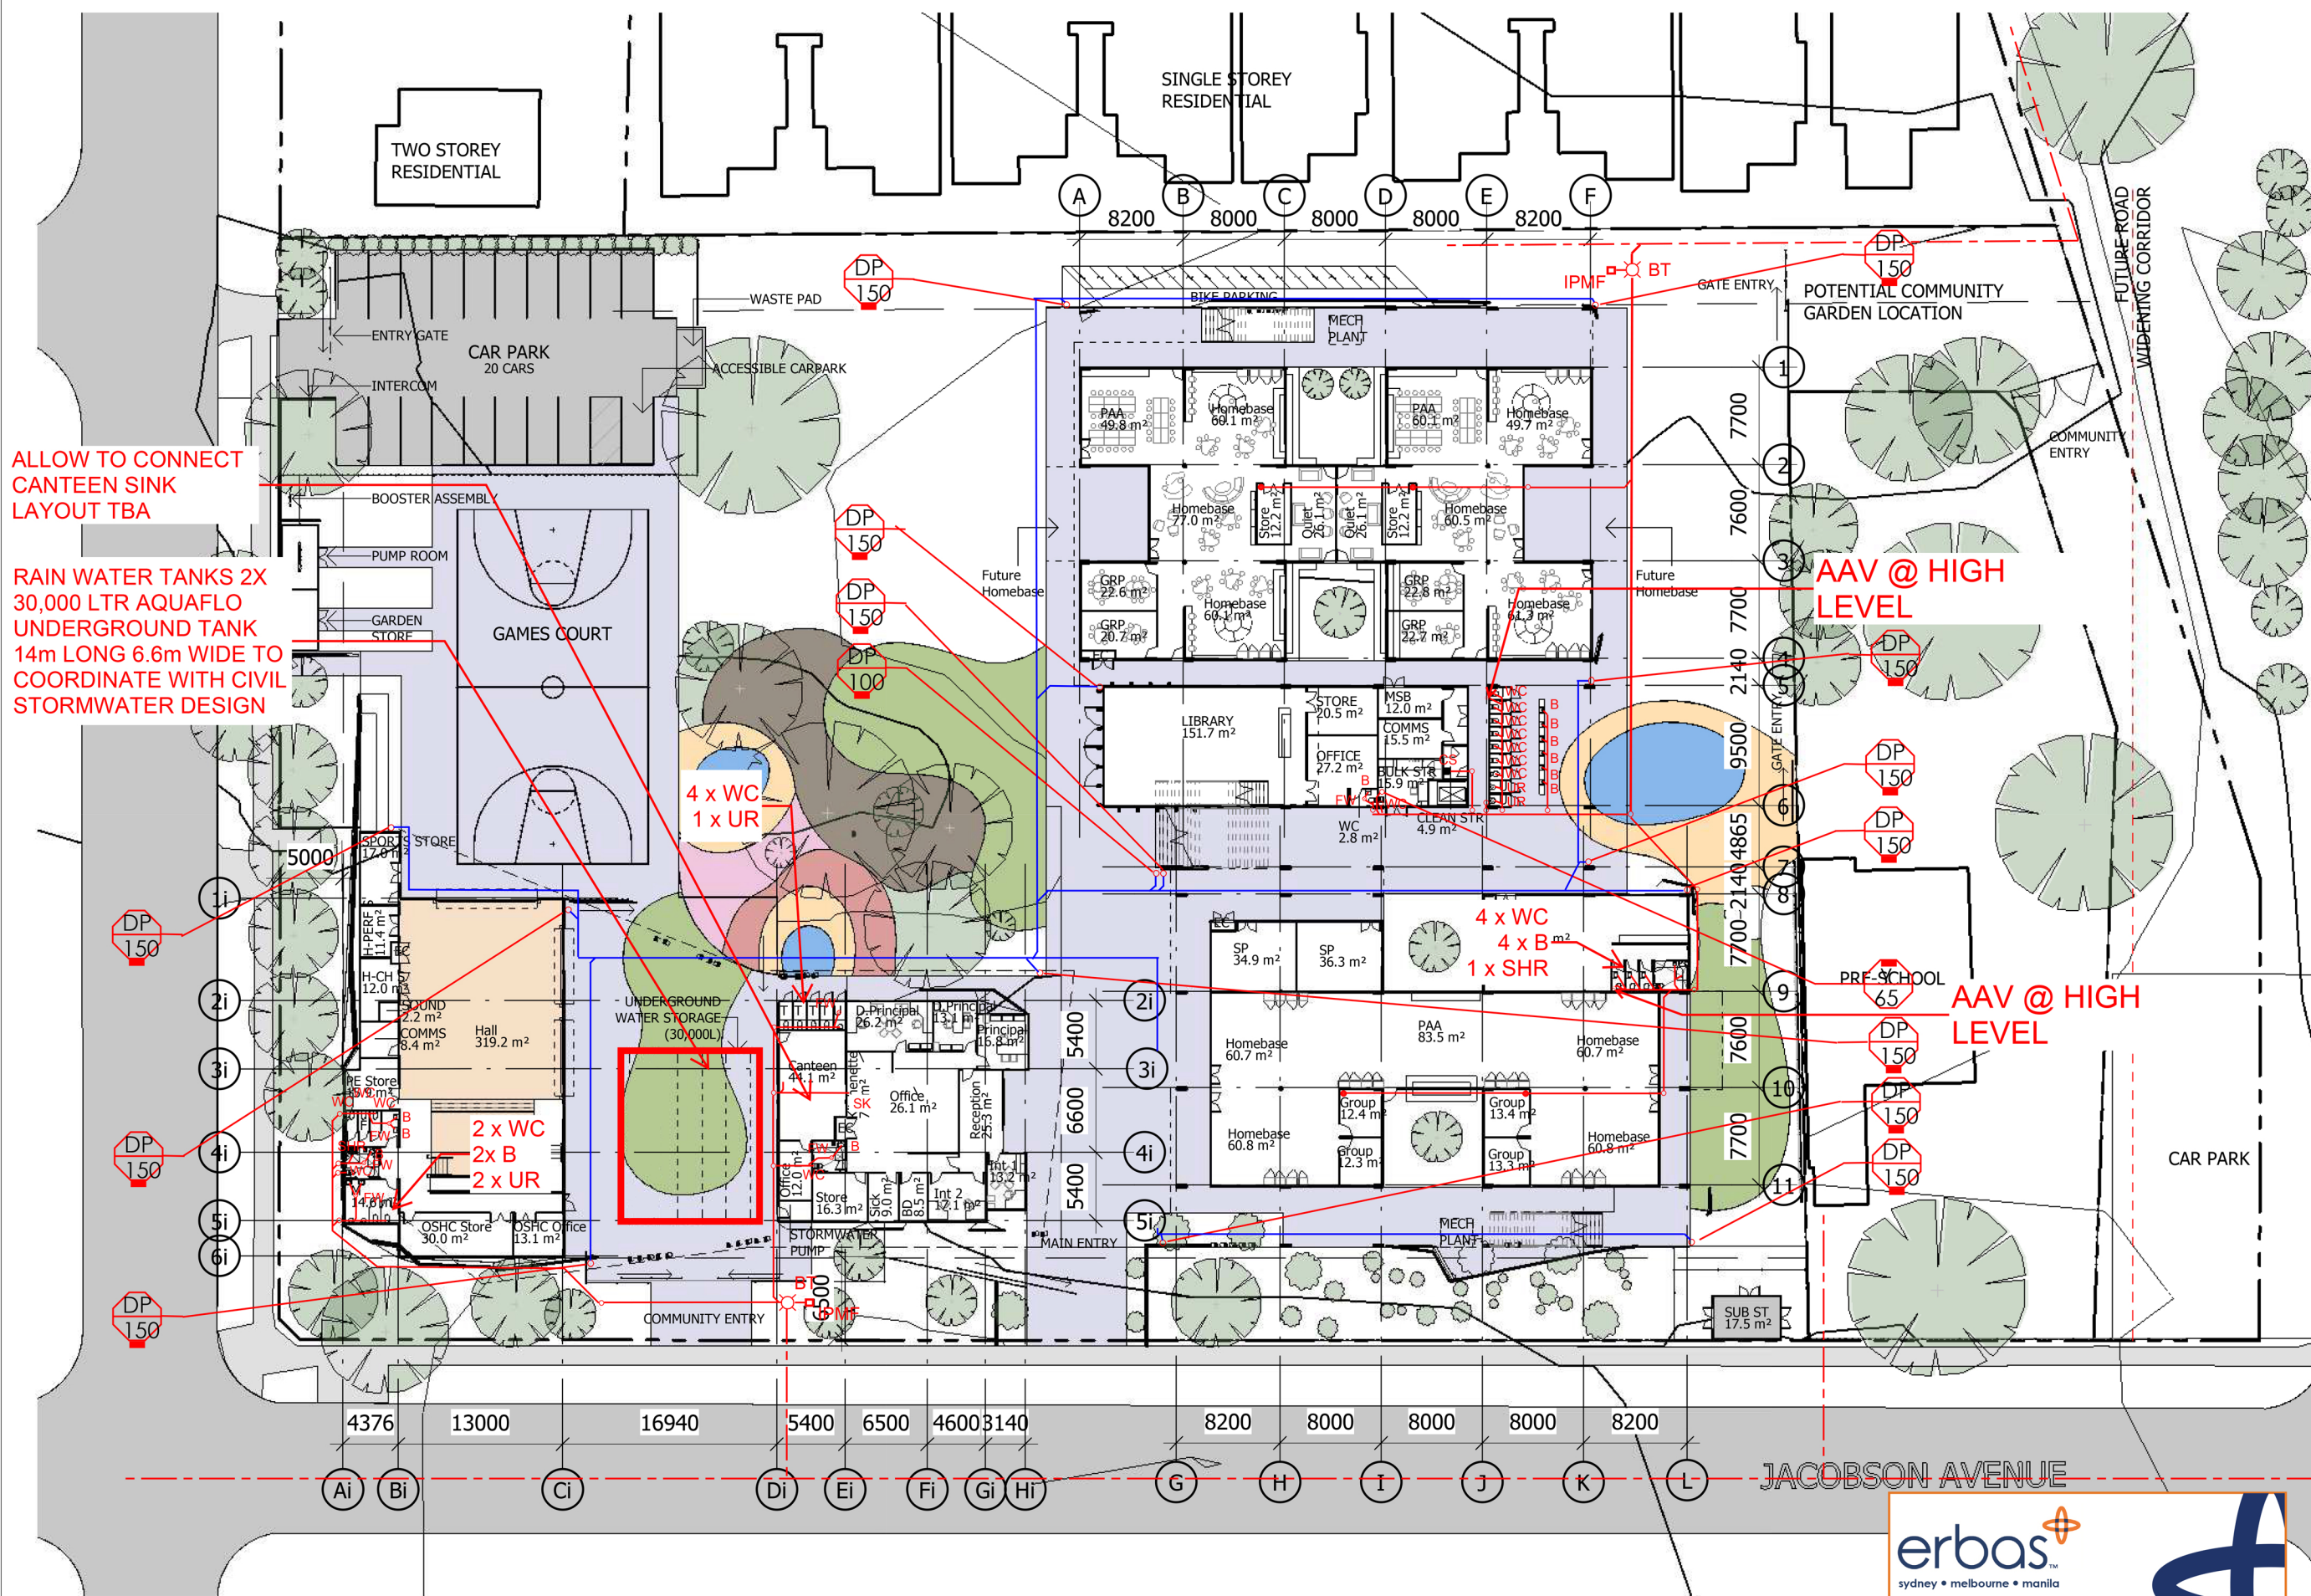

ALLOW TO CONNECT
CANTEEN SINK
LAYOUT TBA

RAIN WATER TANKS 2X
30,000 LTR AQUAFLO
UNDERGROUND TANK
14m LONG 6.6m WIDE TO
COORDINATE WITH CIVIL
STORMWATER DESIGN

4 x WC
1 x UR

2 x WC
2 x B
2 x UR

4 x WC
4 x B
1 x SHR

AAV @ HIGH
LEVEL

1 GROUND FLOOR
A401 1 : 500