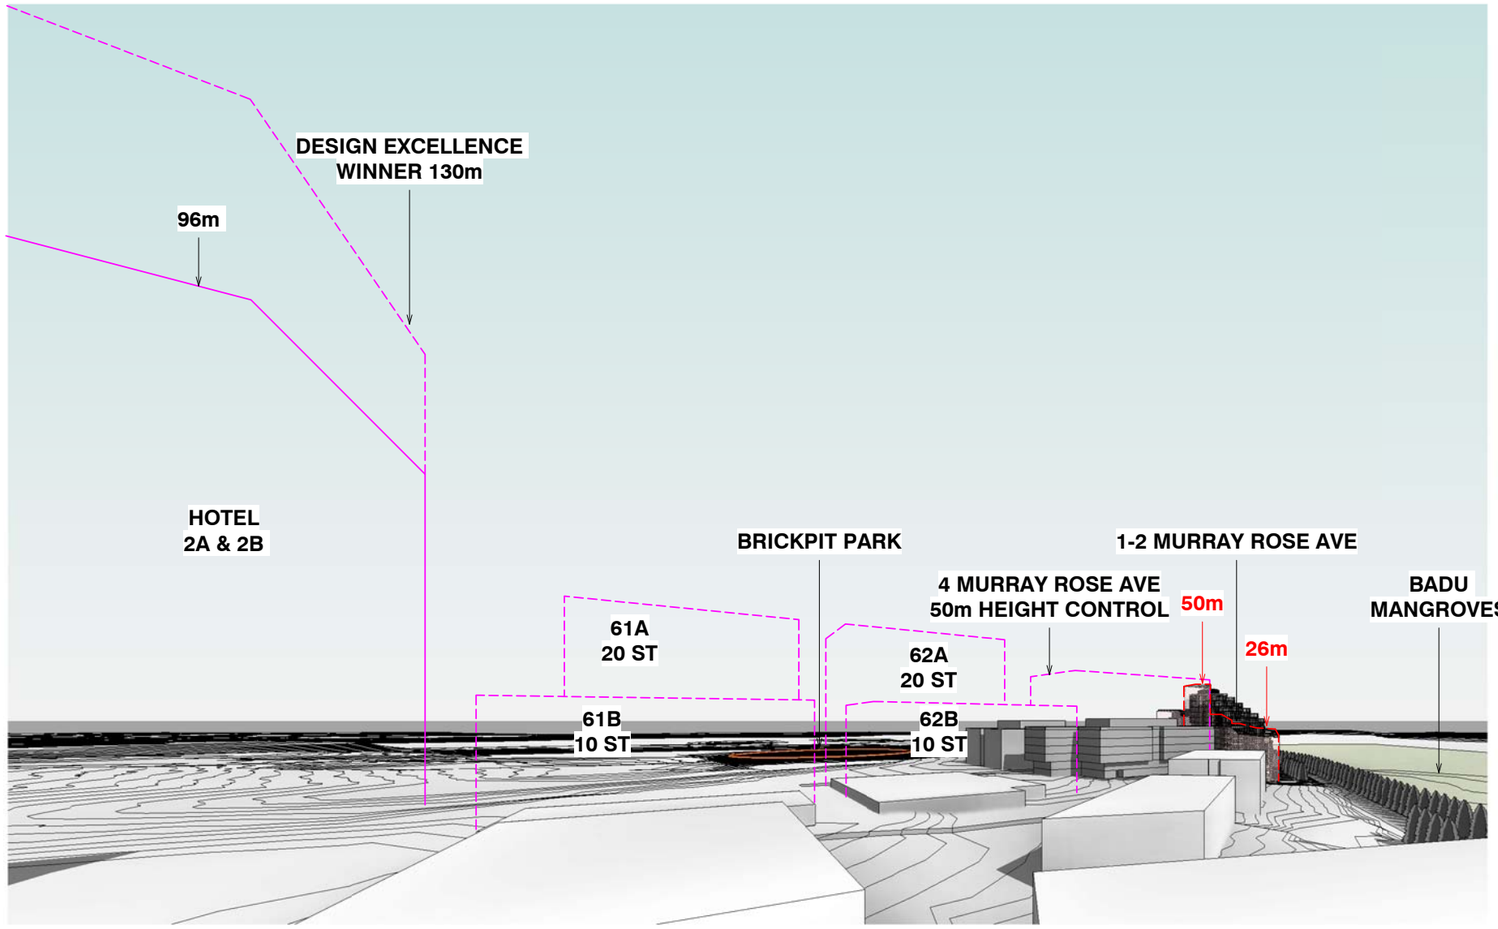

VIEW 2_FROM BOTANIA BUIDLING A L09_RL+39100

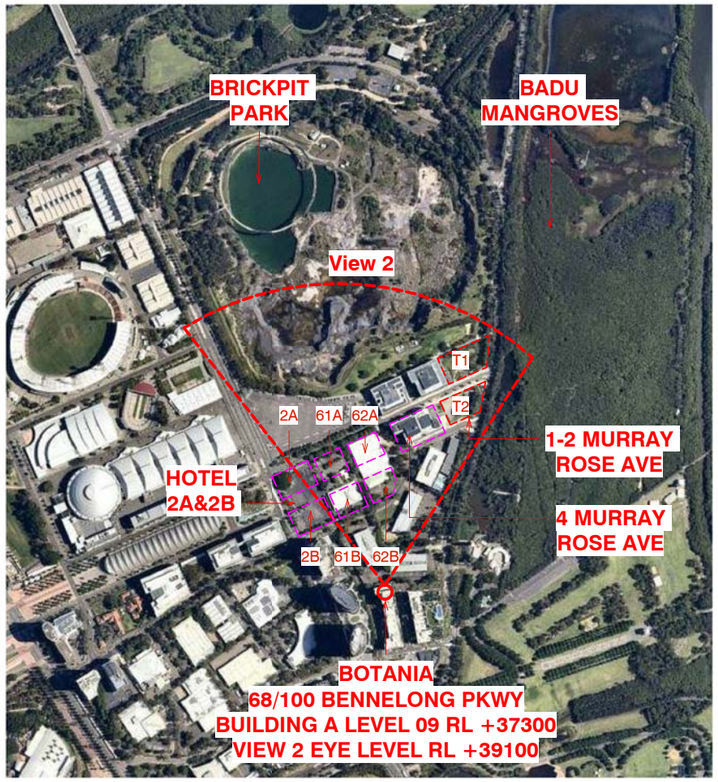

Rv	Amendment	By	Ck	Date

Key Plan:

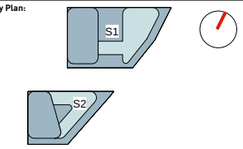

Drawing Disclaimer:
Do not scale from drawings.
Verify all dimensions on site before commencing work.
Copying or reproduction of this drawing is strictly prohibited without the consent of PTW Architects

Client
AUSTINO PROPERTY GROUP

AUSTINO PROPERTY GROUP

Architect
PTW Architects
Level 11, 88 Phillip Street
Sydney NSW 2000 Australia
T +61 2 9232 5877
ptw.com.au

Peddle Thorp & Walker P/L
ABN 23 000 454 624
trading as PTW Architects

NSW Nominated Architects
S Parsons Architect No.6098
D Jones Architect No.4778

PTW

Project PA015288.01
1 & 2 MURRAY ROSE
1-2 MURRAY ROSE AVENUE
SYDNEY OLYMPIC PARK, NSW

Status
DEVELOPMENT APPLICATION

Title
VIEW IMPACT COMPARISON 2

Drawing Number SK-31-0102
Revision

A3

BIM 360://Murray Rose Avenue/PA015288_MurrayRoseAve_AA_AR_DA_B360.rvt
26/02/2019 11:19:35 AM