AREA SCHEDULE	
STAGE 1 LANDTAKE	**50,302sqm**

WAREHOUSE	29,680sqm
OFFICE	500sqm
TOTAL	**30,180sqm**
AWNINGS	3,415sqm
HEAVY DUTY (HARD STAND)	8,300sqm
LIGHT DUTY (CAR PARKING)	3,525sqm
CARS REQUIRED (RMS)	112 CARS
CARS PROVIDED	112 CARS

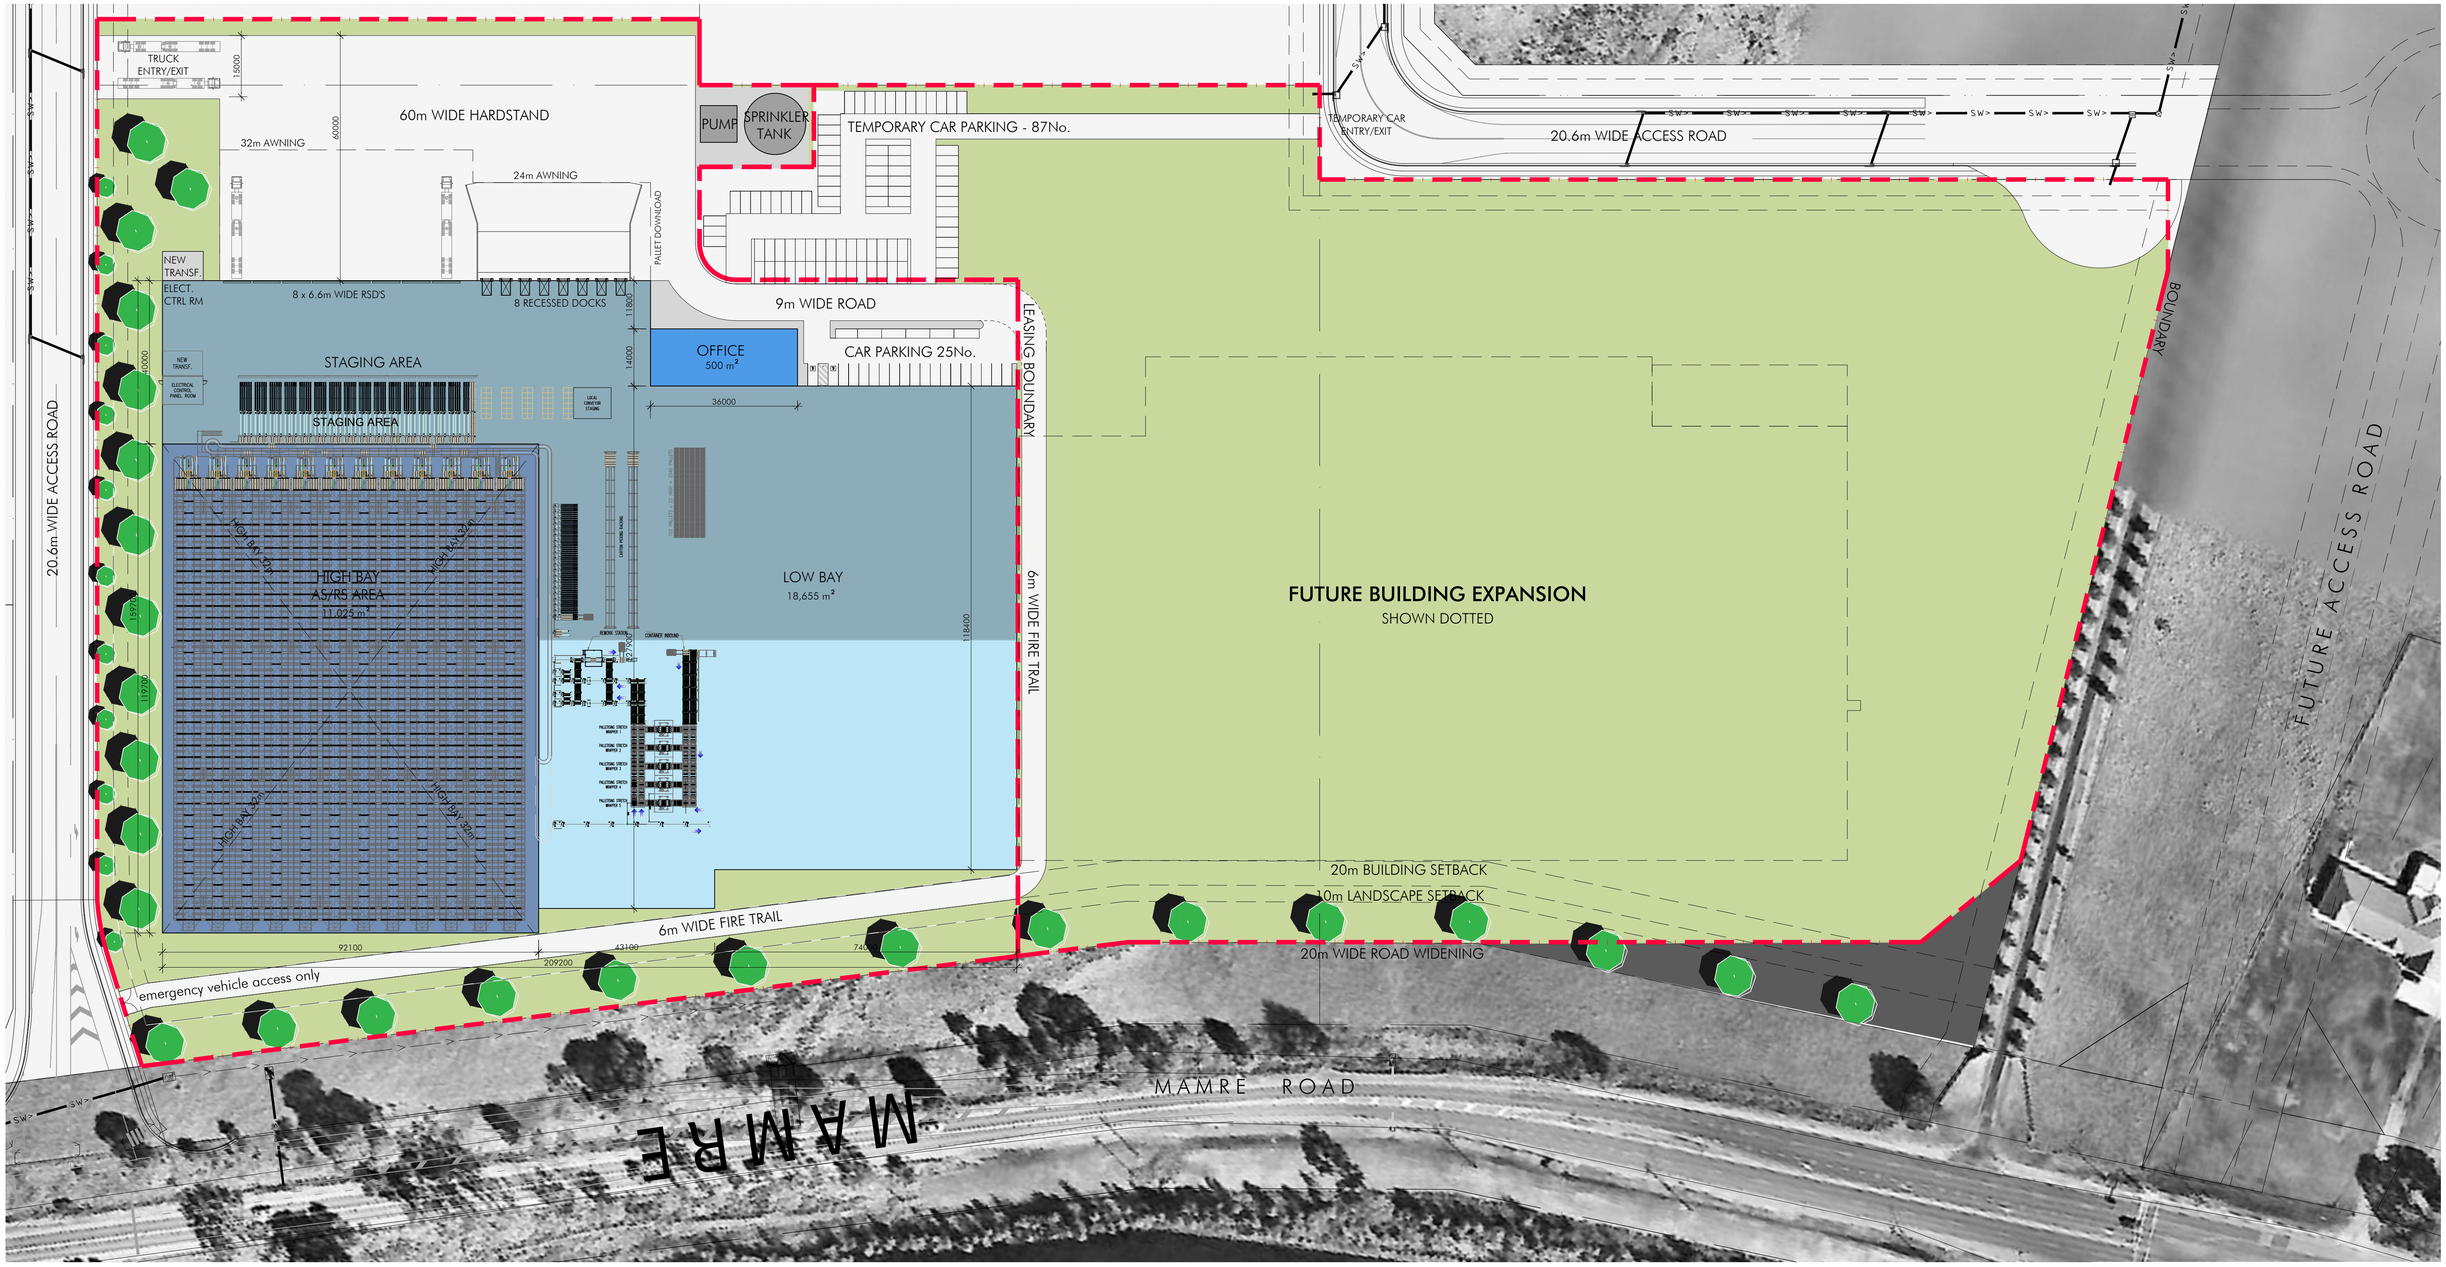

ALTIS PROPERTY PARTNERS

585-649 Mamre Rd, Orchard Hills
SSD 7173

Snack Brands
Site Plan
1:1500@ A3 or 1:750@A1
DATE JUN 2018 **SKETCH NUMBER** 10736_SK015

nettletontribe