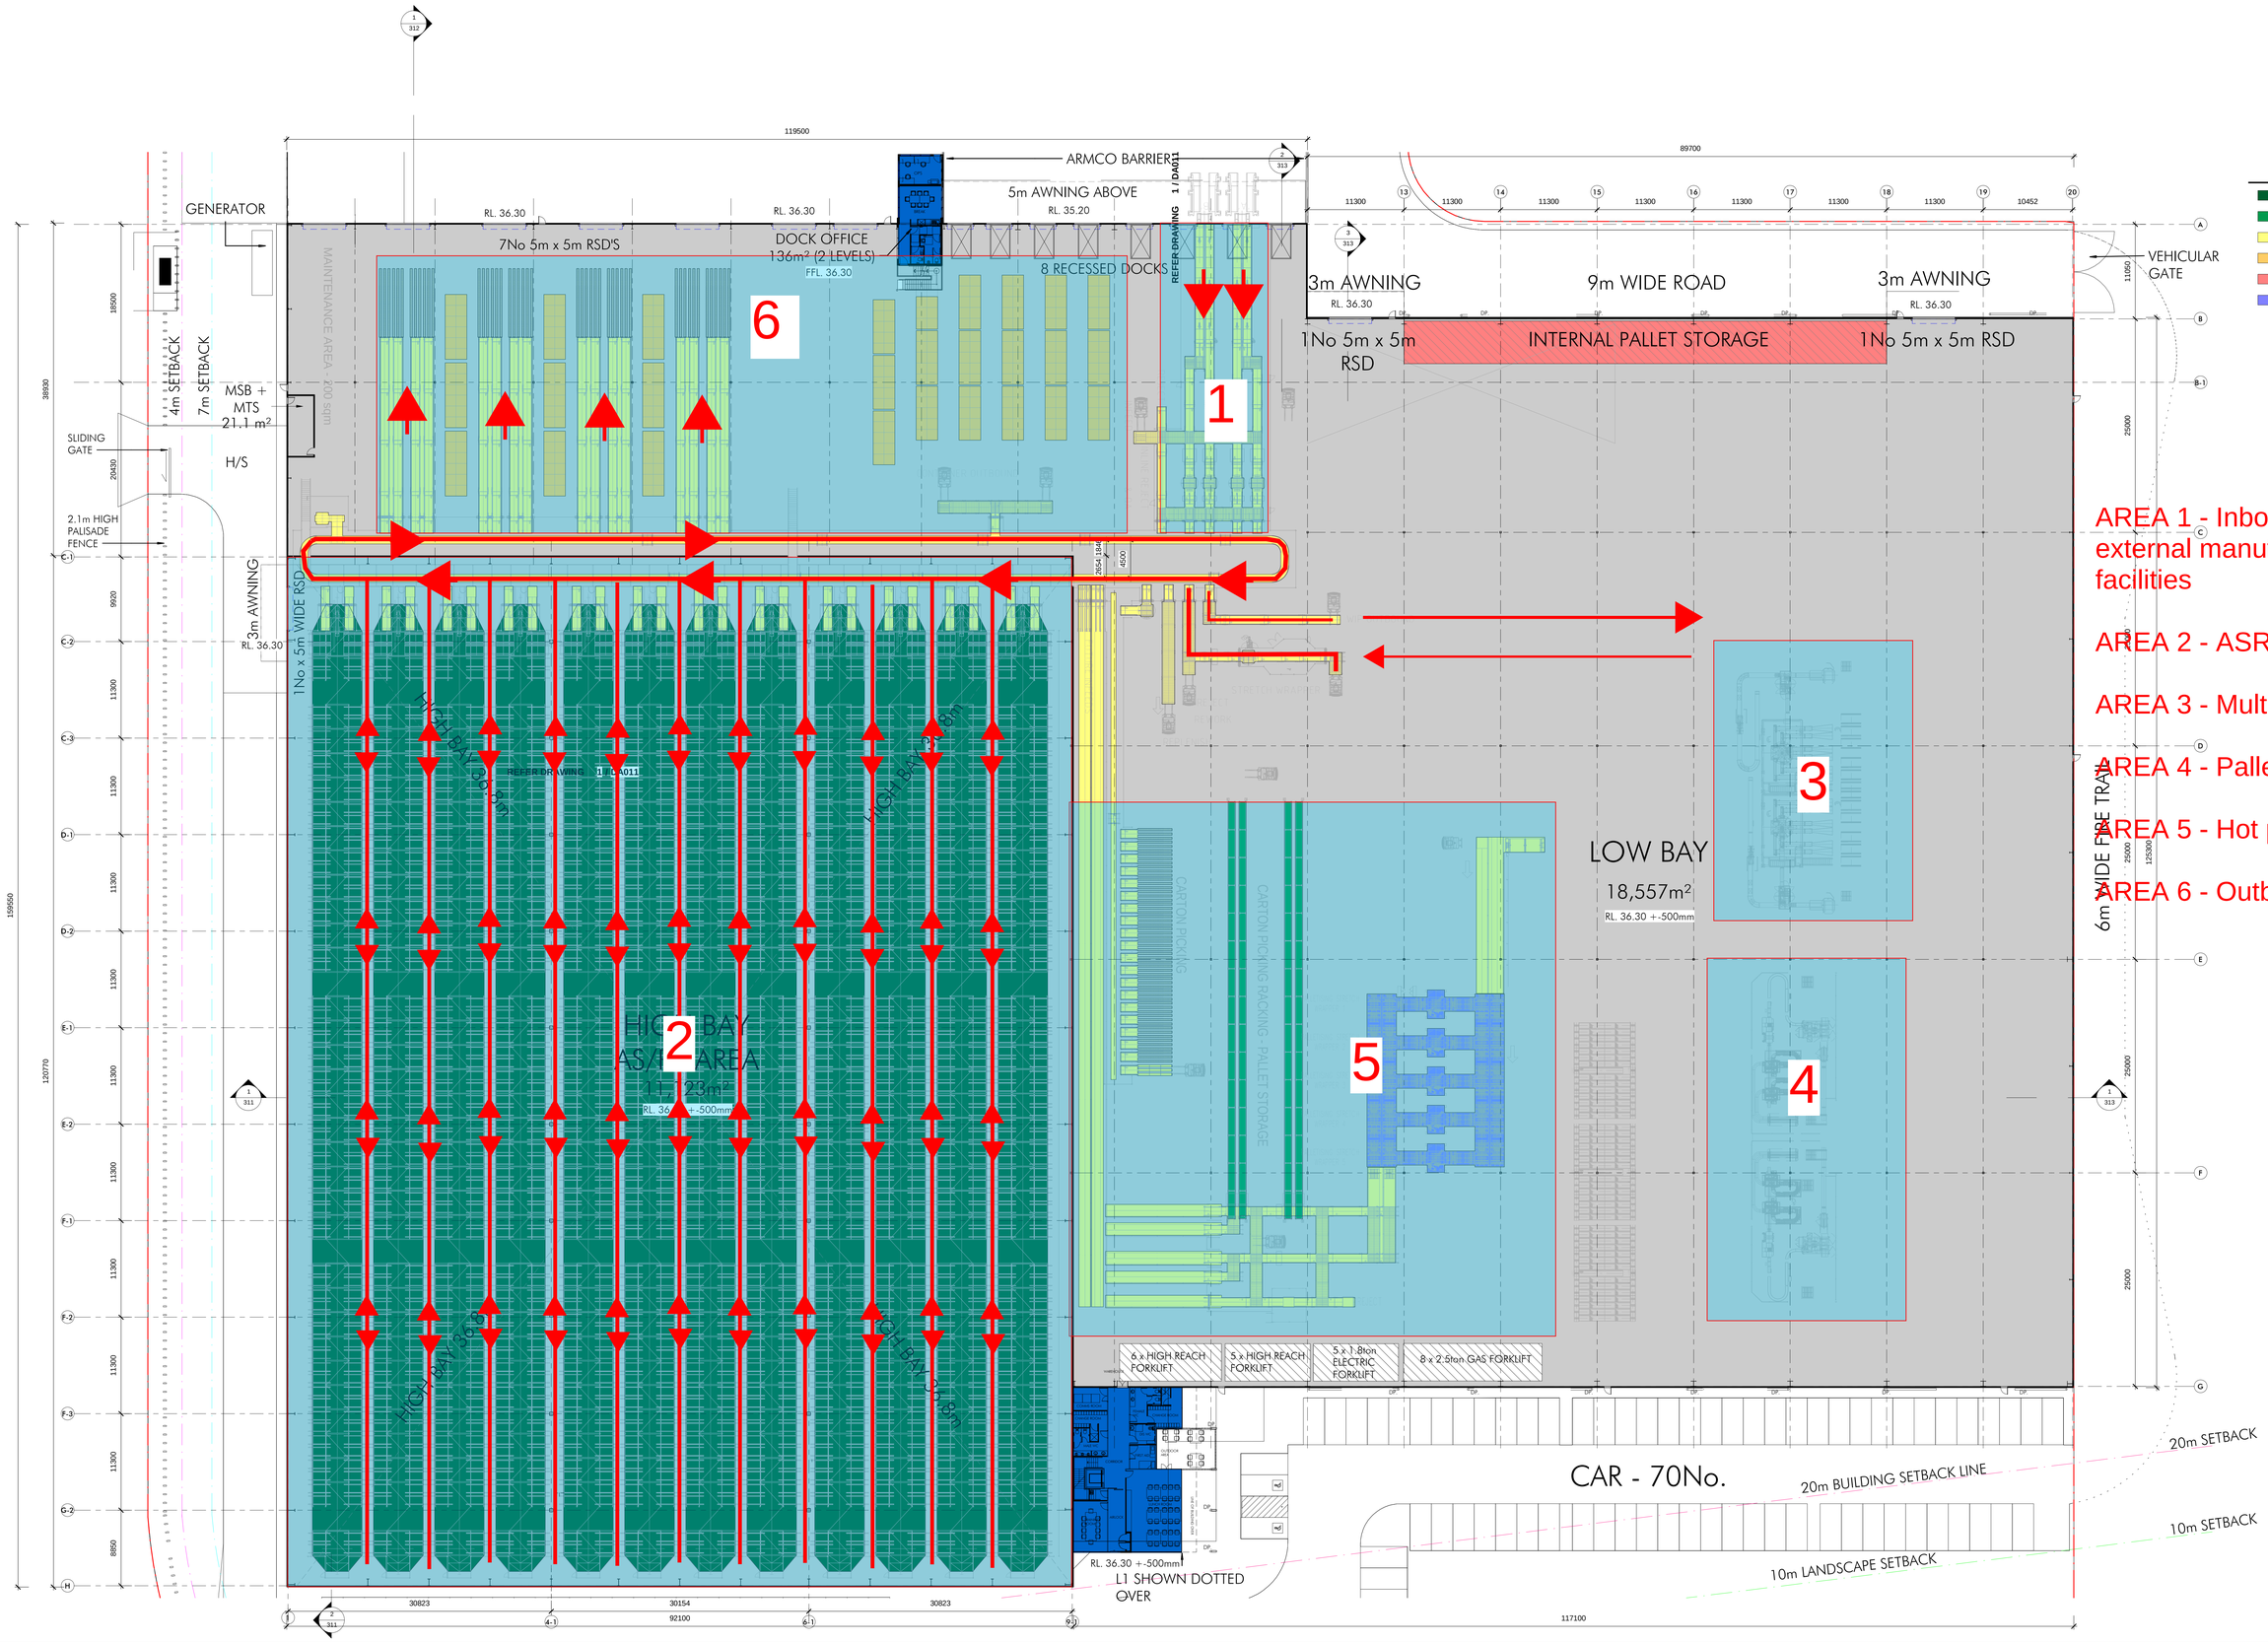

AREA 1 - Inbound lanes from external manufacturing facilities

AREA 2 - ASRS Highbay

AREA 3 - Multipack Operation

AREA 4 - Palletising Area

AREA 5 - Hot pick location

AREA 6 - Outbound lanes

Client
ALTIS PROPERTY PARTNERS

Project Manager
PROJECT STRATEGY

Builder
hansen yuncken

Issue	Description	Date
A	Issued For Development Application	17.08.18

Project Name
Snackbrands

Project Address
585-649 Mamre Road, Orchard Hills

Key Plan
0 2000 5000

Drawing Title
Equipment Layout

Author	Checker	Sheet Size	Scale
MA	MA	A0	1:250

Drawing Number
10736_DA015

Issue
A

nettletontribe

nettleton tribe partnership pty ltd ABN 58 161 683 122
117 Willoughby Road, Crows Nest, NSW 2065
t +61 2 9431 6131
e: sydney@nettletontribe.com.au w: nettletontribe.com.au