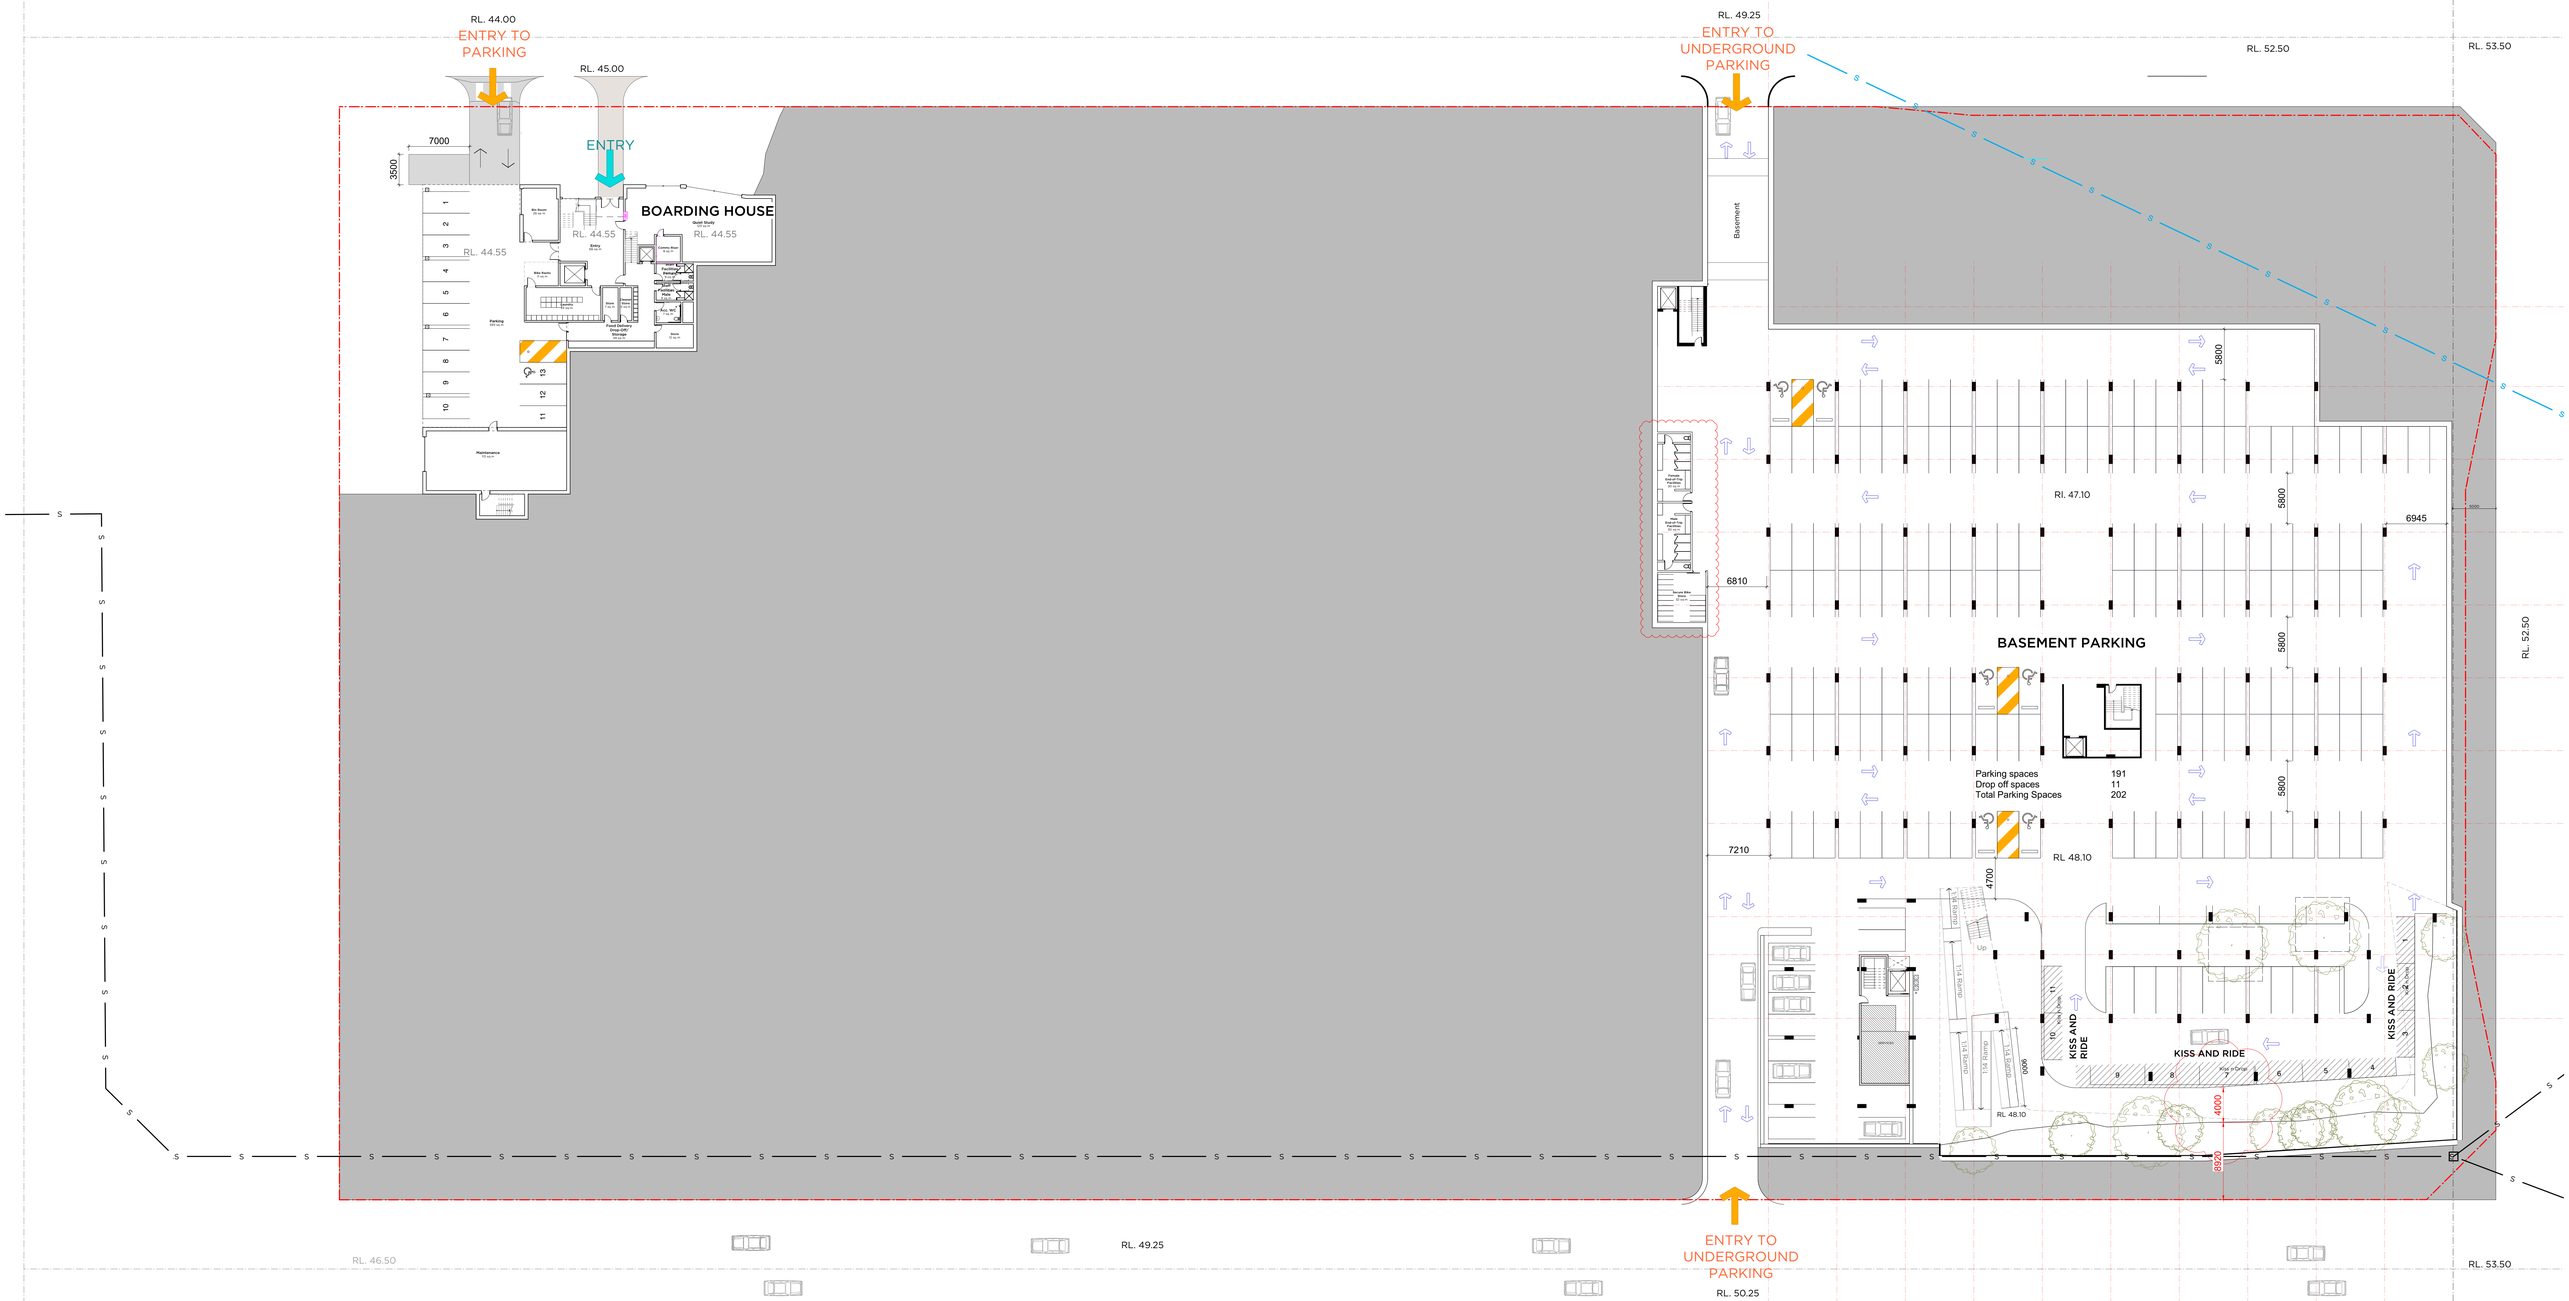

01 PLAN
Level -1 (Basement Carpark)
Scale 1 : 250

0 10 20 30 40 50 M

Parking spaces Boarding	13
Parking spaces Basement	202
Total Parking Spaces	215

ISSUE	DATE	REVISION
5	17/12/20	Boarding waste collection and road widths updated
4	26/10/20	Response to Submissions

0mm 50mm 100mm

DO NOT SCALE FROM DRAWING. USE FIGURED DIMENSIONS ONLY.
CHECK ALL DIMENSIONS ON SITE BEFORE MANUFACTURE OR CONSTRUCTION.

PMDL ARCHITECTURE INTERIORS MASTERPLANNING

pmdl.com.au

PMDL ARCHITECTURE + DESIGN HK LIMITED
PMDL ARCHITECTURE + DESIGN PTE LTD ABN NZ GLL 963 231
NSW NOMINATED ARCHITECTS: ANDREW PENDER 5317 DAVID MORRIS 5865 VICKI VAN DUK 9476

PROJECT	Sikh Grammar School
PROJECT #	2757
CLIENT	Sikh Grammar School Australia
DWG #	DA101
DWG	Site Plan- Level -1 (Basement)
CLIENT REF & CONTACT	151-161 Tallawong Road
DATE	JULY 2019
DRAWN	CH
SCALE	1:250@A0
CHKD	CK
REVISION	5