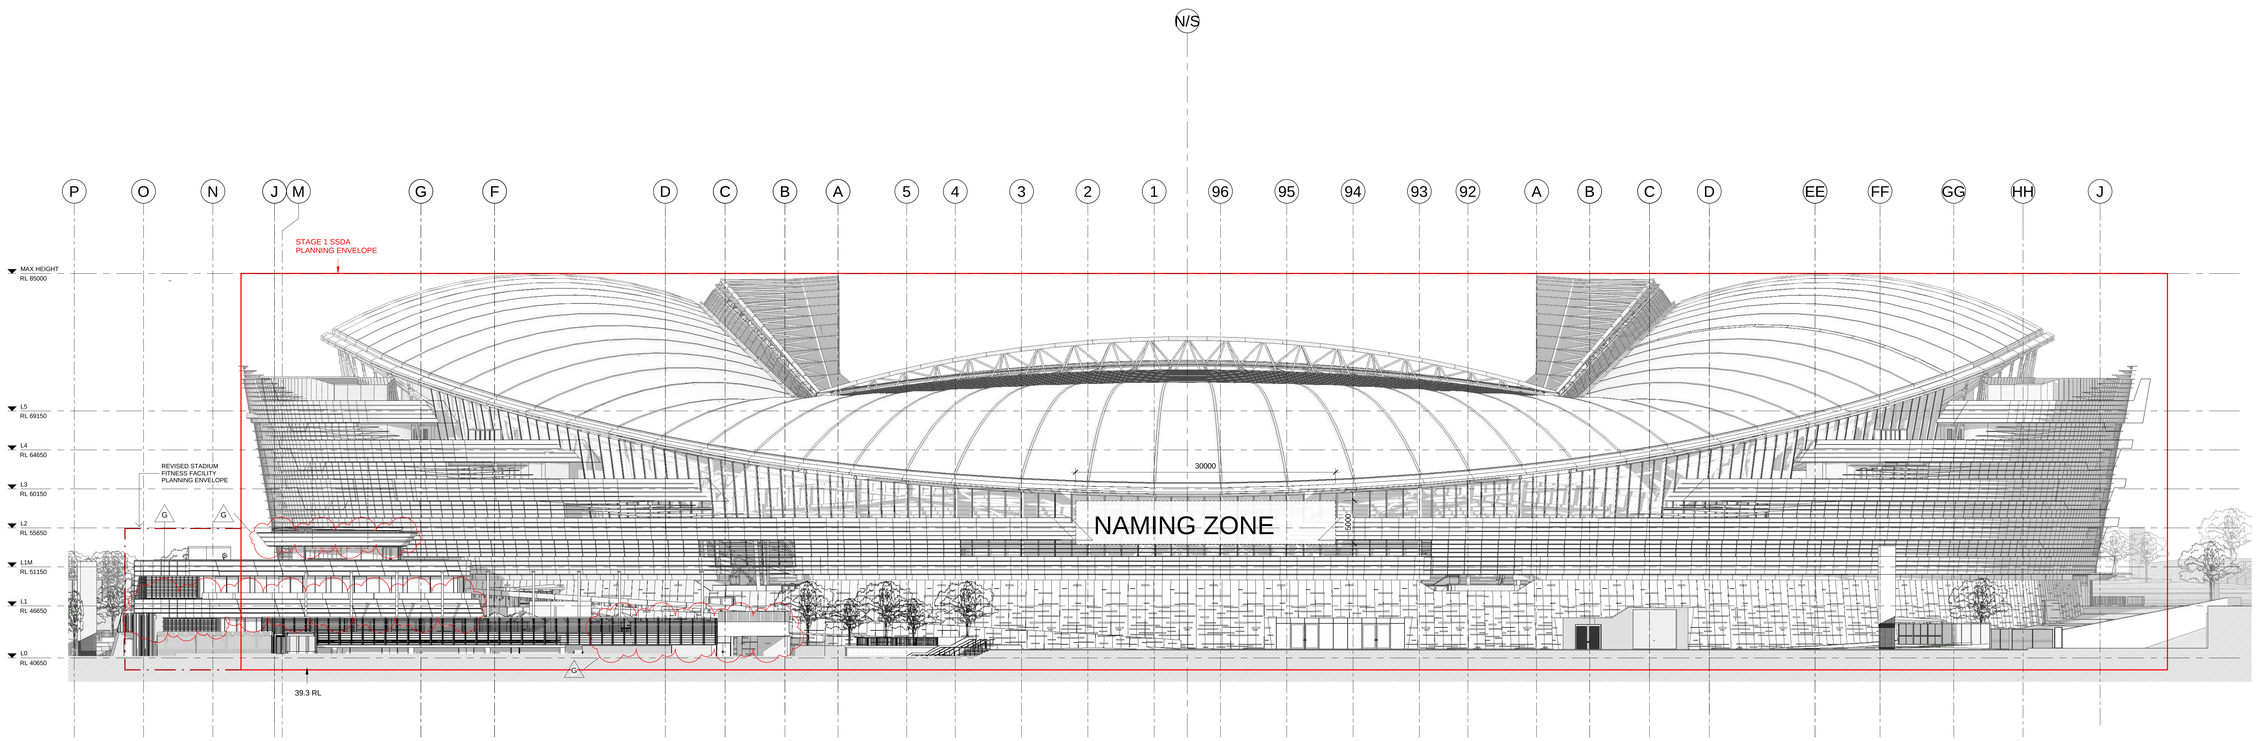

1 A11.07 SOUTH ELEVATION
SCALE 1 : 250

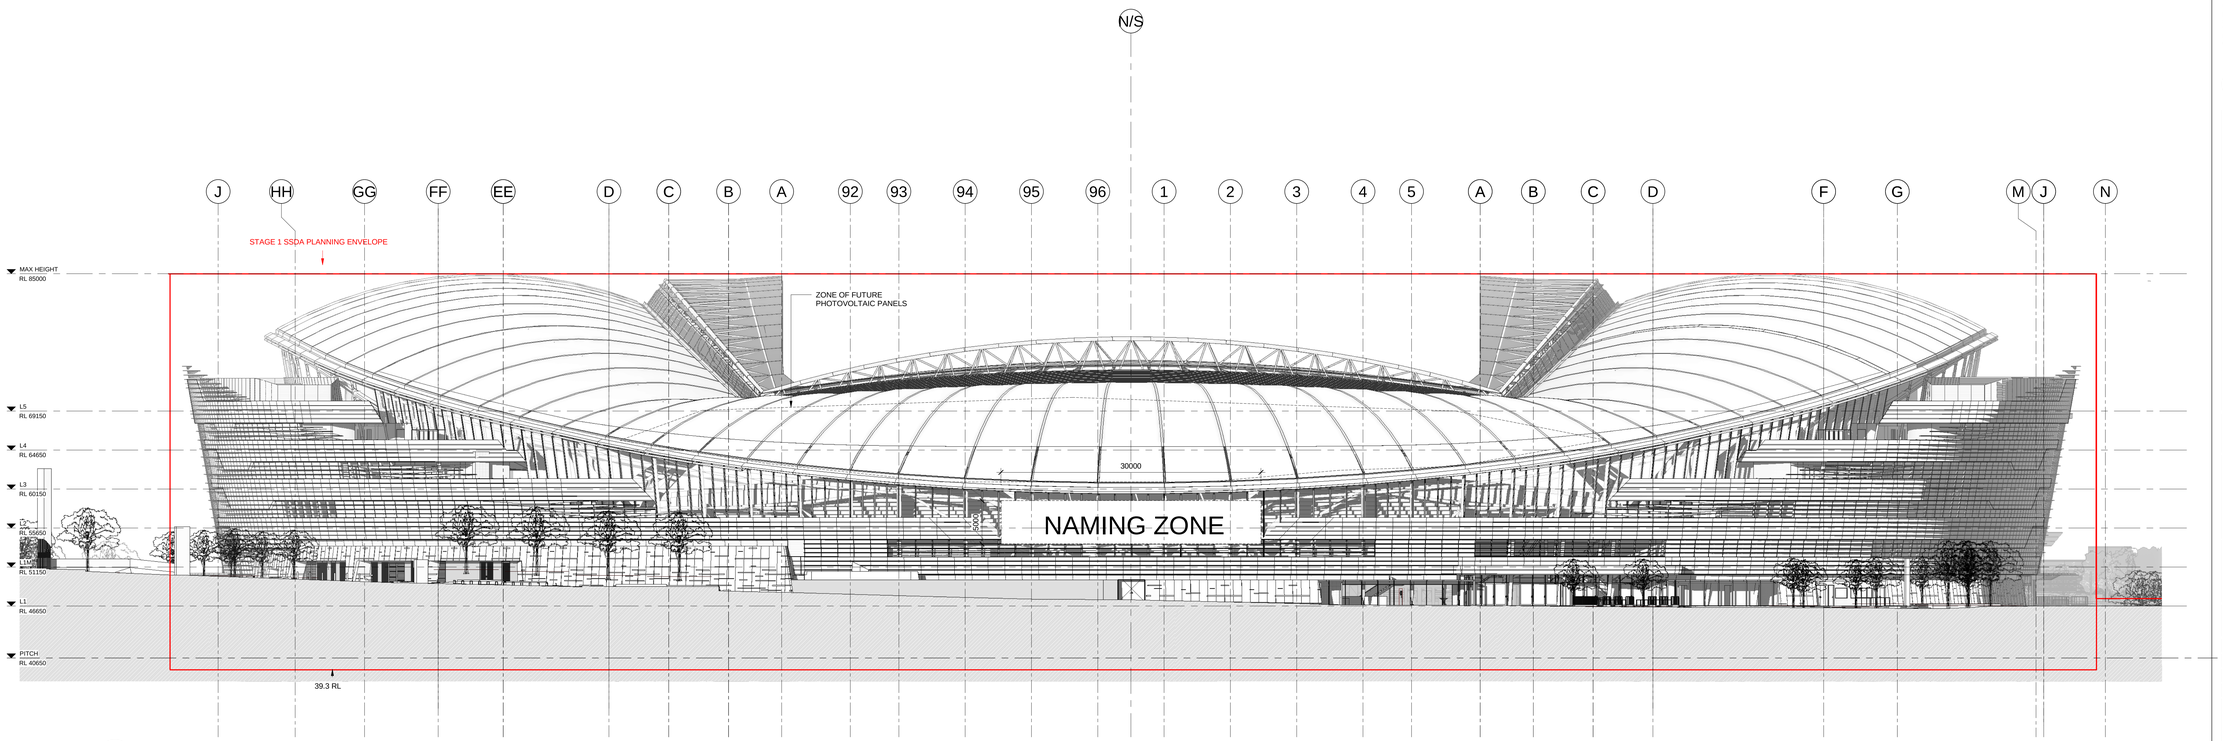

2 A11.09 NORTH ELEVATION
SCALE 1 : 250

© COPYRIGHT COX ARCHITECTURE PTY LTD

ANY FORM OF REPRODUCTION OF THIS DRAWING IN FULL OR IN PART WITHOUT THE WRITTEN PERMISSION OF COX ARCHITECTURE PTY LTD CONSTITUTES AN INFRINGEMENT OF COPYRIGHT

Rev	Description	By	Date
A	SSDA Stage 2 Issue		11.06.19
B	SSDA Stage 2 Issue		13.08.19
C	SSDA Stage 2 Issue		20.09.19
D	Draft for final consultant coordination		03.04.20
E	SSDA Set for Review		15.04.20
F	SSD 9835 - Stadium Fitness Facilities Section 4.55 Modification		01.07.20
G	SSD 9835 – SFF Section 4.55 Modification – response to submissions		28.09.20

General Notes:
ARCHITECTOR AND SUB-CONTRACTORS SHALL VERIFY ALL DIMENSIONS OF THIS DRAWING AND SITE CONDITIONS PRIOR TO ANY WORK COMMENCING.

ALL SHOP DRAWINGS SHALL BE SUBMITTED TO THE ARCHITECT. THE MANUFACTURER SHALL NOT COMMENCE ANY WORKS PRIOR TO THE RETURN OF APPROVED SHOP DRAWINGS SIGNED BY THE RELEVANT CONSULTANT.

FIGURED DIMENSIONS TAKE PRECEDENCE OVER SCALES DIMENSIONS.

THIS DRAWING SHOULD BE READ IN CONJUNCTION WITH ALL RELEVANT CONTRACTS, SPECIFICATIONS, DRAWINGS AND CONSULTANT DOCUMENTS.

COPYRIGHT OF THIS DRAWING IS VESTED IN THE PRINCIPAL

NOTE: ALL REVISIONS TO DRAWINGS WILL BE CLOUDED AND TAGGED

Structure Notes:

STRUCTURAL ELEMENTS SHOWN IN ARCHITECTURAL DRAWINGS ARE INDICATIVE ONLY AND INCLUDED FOR SPATIAL CO-ORDINATION PURPOSES ONLY.

FOR FULL STRUCTURAL DESIGN INCLUDING SUPERSTRUCTURE, BOWL STRUCTURE, SUBSTRUCTURE SIZES & DETAILS, SLAB SIZES & DETAILS, SUB-SOIL & SHORING DETAILS, FOUNDATIONS, STRUCTURAL WALL SIZES & DETAILS REFER STRUCTURAL ENGINEER'S REPORT.

FINAL ENGINEERING CONNECTIONS AND MEMBER TYPES TO MATCH ARCHITECTURAL INTENT.

Notes:
REFER TO SERVICE ENGINEER'S DRAWINGS FOR LOCATION OF S.D.F BOXES, GPO'S AND SKIRTING DUCTS. REFER TO SERVICES ENGINEER'S DRAWINGS FOR CO-ORDINATION OF SLAB & WALL 'BLOCKOUTS' AND 'CORED' PENETRATIONS.

REFER TO HYDRAULIC ENGINEER'S SERVICE PLAN FOR LOCATION OF SUB-FLOOR SERVICES.

REFER TO DOOR SCHEDULES FOR DOOR HARDWARE AND FURNITURE DETAILS
REFER TO MECHANICAL ENGINEER'S DRAWINGS AND SHOP DRAWINGS TO CONFIRM SIZES OF ALL DUCT PENETRATIONS AND LOUVRE OPENING SIZES.

REFER TO MECHANICAL ENGINEER'S DETAILS FOR PENETRATIONS AND BUILDING IN OF DUCTS, GRILLES, PLANT AND CEILING PLENUMS.

BUILD IN HIGH LEVEL OPENINGS FOR PLENUMS IN CEILING SPACES. REFER TO MECHANICAL ENGINEER'S DRAWING.

FOR ADDITIONAL SETOUT INFORMATION WHERE NO DIMENSIONING SHOWN, REFER TO REFERENCE TAGS FOR DETAILED ARCHITECTURAL DRAWINGS.

REFER TO ARCHITECTURAL SPECIFICATION, SCHEDULES AND ROOM DATA SHEETS FOR FF&E AND FINISHES CODES FOR FURTHER DETAIL AND OTHER MISCELLANEOUS ITEMS.

Cox Architecture
Level 6, 155 Clarence Street,
Sydney, NSW 2000, Australia
T + 61 2 9267 9599
F + 61 2 9264 5844
www.coxarchitecture.com.au

ASPECT Studios
78/80 George St, Redfern,
NSW, 2016, Australia
T + 61 2 9699 7182
www.aspect-studios.com/au

Nominated Architects
Joe Agius no. 6491
Russell Lee no. 6307

Consultants

Roof Structure & Super Structure
NAME: **ARUP**
ADDRESS: Level 5 , Barrack Place, 151 Clarence St, Sydney, NSW, 2000
TEL/FAX: 9320 9320

NAME:
ADDRESS:
TEL/FAX:

NAME:
ADDRESS:
TEL/FAX:

Client
INSW

Project No.
218018.00

Project
SYDNEY FOOTBALL STADIUM
Driver Ave, Moore Park NSW 2021

Drawing Title
NORTH AND SOUTH ELEVATIONS

Document Control Status:
SSD 9835 - Stadium Fitness Facilities Section 4.55 Modification

A0 DRAWING SHEET	**Drawn:** Author
Co-ordinated: Checker	**Scale:** 1 : 250 @ A0
Project Architect: Designer	**Date:** 28.09.20
Project Director: Approver	**Revision:** G
Drawing Number: A30.NS.01	**North:**

Cox Architecture Pty Ltd ACN 002 535 891

PLOT STAMP DATE: 28/04/2021 11:09:43 AM