


PORT STEPHENS COUNCIL
MR108 - NELSON BAY ROAD
PROPOSED SAND EXTRACTION SITE, BOBS FARM
PROPOSED INTERSECTION
ROAD DESIGN
STRATEGIC DESIGN

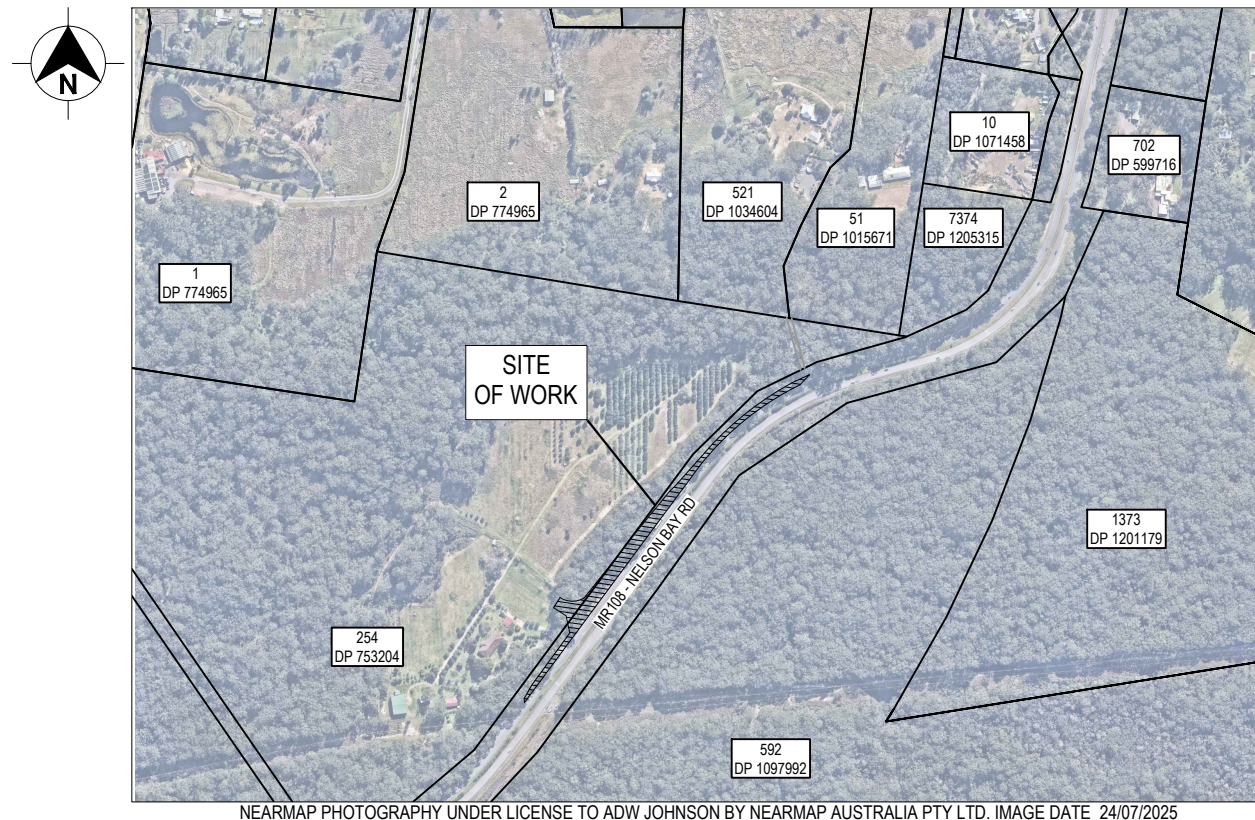

LOCALITY PLAN

DRAWING INDEX

PART NUMBER	CODE	NAME
PART 1	GE	GENERAL
	RD	ROAD ALIGNMENT AND DETAIL
	RF	ROADSIDE FURNITURE AND PAVEMENT MARKING
	MS	MISCELLANEOUS



NOT FOR CONSTRUCTION

DRAWING FILE LOCATION / NAME \\adw-svr4\adw-data\240856\DWG\Engineering\ENG11-Strategic\240856-DS-GE-0001.dwg		LINEAR REFERENCING START: ? FINISH: ?		PLOT DATE / TIME 2/20/2026 2:44 PM	PLOT BY dipendran	CLIENT 	PORT STEPHENS COUNCIL MR108 - NELSON BAY ROAD NELSON BAY ROAD, BOBS FARM PROPOSED INTERSECTION	A3
PREPARED BY  Hunter Warners Bay N.S.W. 2282 Ph. 02 4978 5100 Central Coast Tuggerah N.S.W. 2259 Ph. 02 4305 4300 Sydney Sydney N.S.W. 2000 Ph. 02 8046 7411 www.adwjohnson.com.au		DESIGNED SIGNED NAME H.JEUNG TITLE CIVIL ENGINEER DATE 18.02.2026	REVIEWED SIGNED NAME H.JEUNG TITLE CIVIL ENGINEER DATE 18.02.2026	VERIFIED SIGNED NAME G.ALLAN TITLE SENIOR CIVIL ENGINEER DATE 18.02.2026	RMS PROJECT MANAGER NAME RMS PM TITLE PROJECT MANAGER VALIDATION AND ACCEPTANCE OF THESE DRAWINGS AND THE DESIGN SHOWN THEREON IS TO BE CARRIED OUT UNDER SEPARATE PROCESS	PREPARED FOR PERSON POSITION COMPANY	RMS PROJECT No. - DESIGN PROJECT No. - RMS REGISTRATION No. - ISSUE STATUS STRATEGIC DESIGN	EDMS No. - SHEET No. GE-0001 ISSUE 1

THIS DRAWING MAY BE PREPARED IN COLOUR AND MAY BE INCOMPLETE IF COPIED
0 5 10 15 20 25 30 35 40 45 50mm ON A3 SIZE ORIGINAL

SHEET No.	SHEET DESCRIPTION	ISSUE																
		0	1	2	3	4	5	6	7	8	9	10	11	12	13	14	15	16
GE	GENERAL																	
GE-0002	SHEET INDEX	1.12.2025	18.02.2026															
GE-0020	OVERVIEW PLAN	1.12.2025	18.02.2026															
GE-0031	SURVEY FEATURE LEGEND - SHEET 1	1.12.2025	18.02.2026															
GE-0032	SURVEY FEATURE LEGEND - SHEET 2	1.12.2025	18.02.2026															
RD	ROAD ALIGNMENT AND DETAIL																	
RD-0001	TYPICAL CROSS SECTIONS	1.12.2025	18.02.2026															
RD-0101	GENERAL ARRANGEMENT PLAN - SHEET 1	1.12.2025	18.02.2026															
RF	ROADSIDE FURNITURE AND PAVEMENT MARKING																	
RF-0101	SIGNAGE AND PAVEMENT MARKING PLAN - SHEET 1	1.12.2025	18.02.2026															
MS	MISCELLANEOUS																	
MS-0101	DESIGN VEHICLE SWEPT PATHS - 19.7m TRUCK AND DOG		18.02.2026															
MS-0102	DESIGN VEHICLE SWEPT PATHS - 19.7m TRUCK AND DOG		18.02.2026															
MS-0103	CHECK VEHICLE SWEPT PATHS - 25.0m B - DOUBLE	1.12.2025	18.02.2026															
MS-0104	CHECK VEHICLE SWEPT PATHS - 25.0m B - DOUBLE	1.12.2025	18.02.2026															
MS-0201	MINIMUM GAP SIGHT DISTANCE (MGSD)	1.12.2025	18.02.2026															

NOT FOR CONSTRUCTION

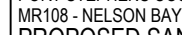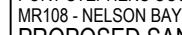DRAWING FILE LOCATION / NAME \\adw-svr4\adw-data\240856\DWG\Engineering\ENG\1-Strategic\240856-DS-GE-0002.dwg				DESIGN LOT CODE ...		DESIGN MODEL FILE(S) USED FOR DOCUMENTATION OF THIS DRAWING ...				PLOT DATE / TIME 20/02/2026 2:44 PM			PLOT BY dipendran				PORT STEPHENS COUNCIL MR108 - NELSON BAY ROAD PROPOSED SAND EXTRACTION SITE, BOBS FARM PROPOSED INTERSECTION GENERAL SHEET INDEX		A3							
EXTERNAL REFERENCE FILES x_SHT		REV 0 1	DATE 01.12.25 18.02.26	AMENDMENT / REVISION DESCRIPTION ISSUED FOR REVIEW ISSUED FOR REVIEW		WVR No. -	APPROVAL G.A	SCALES ON A3 SIZE DRAWING		DRAWINGS / DESIGN PREPARED BY COMPANY NAME / LOGO 			TITLE	NAME					DATE							
													DRAWN	D.NEUPANE	18.02.26			PREPARED FOR PERSON POSITION COMPANY		RMS REGISTRATION No. DS2022 / 000XXX		PART -				
													DRG CHECK	H.JEUNG	18.02.26							ISSUE STATUS		EDMS No.	SHEET No.	ISSUE
													DESIGN	H.JEUNG	18.02.26							STRATEGIC DESIGN		-	GE-0002	1
													DESIGN CHECK	H.JEUNG	18.02.26											
													DESIGN MNGR	G.ALLAN	18.02.26											
													PROJECT MNGR	G.ALLAN	18.02.26											
								CO-ORDINATE SYSTEM MGA ZONE 56		HEIGHT DATUM AHD																

THIS DRAWING MAY BE PREPARED IN COLOUR AND MAY BE INCOMPLETE IF COPIED

E BDGE (BRIDGE STRUCTURES)				E COMM (COMMUNICATIONS)				E CULT (CULTURAL) CONTINUED				E DRAIN (STORMWATER) CONTINUED				E ELEC (ELECTRICITY SERVICES)				E FUEL (GAS SERVICES)					
ABUTMENT BOTTOM (AB)				ABOVE GROUND JOINING POST (PTJP)				HISTORICAL POINT OF INTEREST (PHIS)				HEADWALL BOTTOM (HB)				CABLE JUNCTION BOX (PEJB)				ETHANE PIPELINE (HA)					
ABUTMENT BOTTOM POINT (PABB)				ITS CABLE (IT)				LARGE SIGN (SI)				HEADWALL BOTTOM POINT (PHWB)				CABLE MANHOLE (PEMH)				HOUSE CONNECTION (DG)					
ABUTMENT TOP (AT)				OPTICAL FIBRE - ABOVE GROUND (OA)				MAILBOX (PMBX)				HEADWALL TOP (HW)				CABLE MARKER (PECM)				MAIN - DIGITISED (ZG)					
ABUTMENT TOP POINT (PABT)				OPTICAL FIBRE - DIGITISED (OZ)				PARKING METER (PKME)				HEADWALL TOP POINT (PHWT)				CONDUIT (ED)				MAIN - HIGH PRESSURE PIPELINE (HG)					
CAP-PILE (PBCP)				OPTICAL FIBRE - UNDERGROUND (OU)				PICNIC TABLE (TA)				INLET TO SUMP (PILT)				DISTRIBUTION FUSE POINT (PEFP)				MAIN - LOW PRESSURE (LG)					
DECK (BR)				OPTICAL FIBRE CABLE MARKER (POFM)				PUMP (PWEF)				INVERT - 225 DIA (PI01)				GARDEN LIGHT (PLGN)				MAIN - NYLON (NG)					
EXPANSION JOINT (XJ)				OPTICAL FIBRE CONDUIT (OD)				RUBBISH BIN (PBIN)				INVERT - 300 DIA (PI02)				HIGH TENSION PYLON (PHTT)				MAIN - POLYETHELENE (YG)					
EXPANSION PLATE (XP)				OPTICAL FIBRE JUNCTION BOX (POFJ)				SAFETY FENCE (SF)				INVERT - 375 DIA (PI03)				HOUSE CONNECTION (EY)				MANHOLE COVER (PGHL)					
HEADSTOCK (HS)				OPTICAL FIBRE PIT (POFP)				SEAT (SE)				INVERT - 450 DIA (PI04)				LIGHT WITH OUTREACH (LI)				METER (PGMR)					
PIER-COLUMN (BC)				STD 1.1m BY 1.1m MAIN PIT (PTMP)				SIGN POST (PSIN)				INVERT - 525 DIA (PI05)				LINE - DIGITISED (EZ)				PIPELINE MARKER (PGPM)					
PIER-COLUMN POINT (PBPI)				TELEPHONE - HOUSE CONNECTION (TY)				SIGN POST - DOUBLE SIDED (PSDS)				INVERT - 600 DIA (PI06)				LINE - MAJOR TRANSMISSION (UE)				PIPELINE MARKER - HIGH PRESSURE (PGHM)					
UNDERNEATH CLEARANCE (UC)				TELEPHONE BOX (TX)				SIGN WITH OUTREACH (SX)				INVERT - 750 DIA (PI07)				LINE - MINOR TRANSMISSION (UL)				REGULATOR BOX (PGRB)					
WING WALL (WW)				TELEPHONE BOX POINT (PTBX)				WINDMILL (OW)				INVERT - 900 DIA (PI09)				LINE - UNDERGROUND (EU)				TEST POINT (PGTP)					
E BDYS (BOUNDARIES)				TELEPHONE CABLE MARKER (PTCM)				WINDMILL - POINT (PWML)				INVERT - 1050 DIA (PI10)				MAIN SUMP (EN)				VALVE BOX (PGAS)					
DIGITAL CADASTRE (ACCURACY 1.0m?) (BM)				TELEPHONE CONDUIT (TD)				E DRAI (STORMWATER)				INVERT - 1200 DIA (PI12)				POLE - LIGHT (PLPL)				E HERI (HERITAGE, ECOLOGICAL, HAZARD)					
DIGITISING EXTENT (PHOTO) (DE)				TELEPHONE DISTRIBUTION PILLAR (PTDP)				BATTER DRAIN GI FLUME (DF)				INVERT - 1350 DIA (PI13)				POLE - POWER (PPPL)				ENDANGERED COMMUNITY (PHEC)					
DP OVERLAY (ACCURACY 0.1m) (BO)				TELEPHONE LINE (TN)				BOX CULVERT - 150 HIGH (B0)				INVERT - 1500 DIA (PI15)				POLE - POWER AND LIGHT (PPLP)				ENDANGERED ECOLOGICAL COMMUNITY (PHEE)					
EASEMENT (BE)				TELEPHONE LINE - DIGITISED (TZ)				BOX CULVERT - 225 HIGH (B1)				INVERT - 1650 DIA (PI16)				POLE - POWER AND TRANSFORMER (PPTR)				HAZARDOUS SITE (PHAZ)					
FIELD COMPLETION (PHOTO) (NF)				TELEPHONE POLE (PTPL)				BOX CULVERT - 300 HIGH (B2)				INVERT - 1800 DIA (PI18)				PYLON LEG (EL)				STAY ANCHOR POLE (PSAP)					
FIELD SURVEY EXTENT (PHOTO) (FS)				TELEPHONE SINGLE CONCRETE PIT (PTSP)				BOX CULVERT - 375 HIGH (B3)				INVERT OF PIPE (PINV)				STAY POLE (PSPL)				SUSPENDED LIGHT (PLSU)					
LOCAL GOVERNMENT (BL)				TELEPHONE SUMP (TS)				BOX CULVERT - 450 HIGH (B4)				INVERT OF SUBSOIL DRAIN OUTLET (PSDO)				TRANSFORMER CABINET (EC)				TRANSFORMER CABINET CENTRE (PETC)					
PARISH (BP)				TELEPHONE TRANSMITTER - MOBILE (PMPT)				BOX CULVERT - 600 HIGH (B6)				KERB INLET (KI)				UNDERGROUND POWER SERVICE PILLAR (PEUP)				TRANSFORMER CABINET (EC)					
TITLE (ACCURACY 0.02m) (BT)				TELEPHONE TRIPLE CONCRETE PIT (PT3P)				BOX CULVERT - 750 HIGH (B7)				OBVERT OF PIPE (POBV)				TRANSFORMER CABINET CENTRE (PETC)				UNDERGROUND POWER SERVICE PILLAR (PEUP)					
E BUIL (BUILDINGS & STRUCTURES)				TELEPHONE TWIN CONCRETE PIT (PTTP)				BOX CULVERT - 900 HIGH (B9)				PIPE - 225 DIA (U1)				TRANSFORMER CABINET CENTRE (PETC)				UNDERGROUND POWER SERVICE PILLAR (PEUP)					
AWNING (AW)				E CONT (PHOTOGRAMMETRY)				BOX CULVERT - 1050 HIGH (D0)				PIPE - 300 DIA (U2)				UNDERGROUND POWER SERVICE PILLAR (PEUP)				TRANSFORMER CABINET CENTRE (PETC)					
AWNING - POINT (PAWN)				CONTOUR - AUX {DECIMETRE} (YQ)				BOX CULVERT - 1200 HIGH (D1)				PIPE - 375 DIA (U3)				UNDERGROUND POWER SERVICE PILLAR (PEUP)				TRANSFORMER CABINET CENTRE (PETC)					
BOTTOM OF WALL (BW)				CONTOUR - AUX {WHOLE METRE} (Y)				BOX CULVERT - 1500 HIGH (D2)				PIPE - 450 DIA (U4)				UNDERGROUND POWER SERVICE PILLAR (PEUP)				TRANSFORMER CABINET CENTRE (PETC)					
BUILDING EAVES (BV)				CONTOUR - INDEX (Z)				BOX CULVERT - 1800 HIGH (D3)				PIPE - 525 DIA (U5)				UNDERGROUND POWER SERVICE PILLAR (PEUP)				TRANSFORMER CABINET CENTRE (PETC)					
BUILDING WALLS (BU)				CONTOUR - INDEX DEPRESSION (ZQ)				BOX CULVERT - 2100 HIGH (D4)				PIPE - 600 DIA (U6)				UNDERGROUND POWER SERVICE PILLAR (PEUP)				TRANSFORMER CABINET CENTRE (PETC)					
CEMETERY (OC)				CONTOUR - INTER DEPRESSION (XQ)				BOX CULVERT - 2400 HIGH (D5)				PIPE - 750 DIA (U7)				UNDERGROUND POWER SERVICE PILLAR (PEUP)				TRANSFORMER CABINET CENTRE (PETC)					
CONCRETE SLAB AT GROUND LEVEL (VE)				CONTOUR - STANDARD-INTER (X)				BOX CULVERT - 2700 HIGH (D6)				PIPE - 900 DIA (U9)				UNDERGROUND POWER SERVICE PILLAR (PEUP)				TRANSFORMER CABINET CENTRE (PETC)					
CORNER OF BUILDING AT NS (PCBU)				E CULT (CULTURAL)				BOX CULVERT - 3000 HIGH (D7)				PIPE - 1050 DIA (V1)				UNDERGROUND POWER SERVICE PILLAR (PEUP)				TRANSFORMER CABINET CENTRE (PETC)					
DOORWAY (DO)				BIN - LARGE (BI)				BOX CULVERT - 3300 HIGH (D8)				PIPE - 1200 DIA (V2)				UNDERGROUND POWER SERVICE PILLAR (PEUP)				TRANSFORMER CABINET CENTRE (PETC)					
FLOOR LEVEL (PFLR)				BOLLARD (AC)				BOX CULVERT - 3600 HIGH (D9)				PIPE - 1350 DIA (V3)				UNDERGROUND POWER SERVICE PILLAR (PEUP)				TRANSFORMER CABINET CENTRE (PETC)					
GENERAL BUILT-UP AREA (OB)				BUS SHELTER (BH)				BOX CULVERT - UNSPECIFIED HEIGHT (UB)				PIPE - 1500 DIA (V5)				UNDERGROUND POWER SERVICE PILLAR (PEUP)				TRANSFORMER CABINET CENTRE (PETC)					
LOADING BAY-DOCK (LB)				BUS STOP (PBUS)				DISH DRAIN (DD)				PIPE - 1650 DIA (V6)				UNDERGROUND POWER SERVICE PILLAR (PEUP)				TRANSFORMER CABINET CENTRE (PETC)					
MISCELLANEOUS STRUCTURE (OM)				FENCE (FE)				DRAIN - TABLE DRAIN (DT)				PIPE - 1800 DIA (V8)				UNDERGROUND POWER SERVICE PILLAR (PEUP)				TRANSFORMER CABINET CENTRE (PETC)					
RETAINING WALL (RW)				FENCE LINE (FL)				DRAINAGE - DIGITISED (DZ)				PIPE - UNSPECIFIED DIAMETER (UU)				UNDERGROUND POWER SERVICE PILLAR (PEUP)				TRANSFORMER CABINET CENTRE (PETC)					
RUIN (OR)				FENCE MANPROOF (FM)				DRAINAGE BOX (DX)				SUBSOIL DRAIN FLUSH POINT (PSFP)				UNDERGROUND POWER SERVICE PILLAR (PEUP)				TRANSFORMER CABINET CENTRE (PETC)					
SILO OR TANK (OS)				FENCE OTHER (FC)				DRAINAGE JUNCTION MANHOLE (PDJM)				TOP OF CONCRETE JUNCTION BOX (PJBX)				UNDERGROUND POWER SERVICE PILLAR (PEUP)				TRANSFORMER CABINET CENTRE (PETC)					
SPORTING ARENA (OO)				FENCE POST-GUIDE POST (POST)				DRAINAGE PIT (DP)				WATER COURSE (WC)				UNDERGROUND POWER SERVICE PILLAR (PEUP)				TRANSFORMER CABINET CENTRE (PETC)					
STAIRS - OUTSIDE (SO)				FIREPLACE (PFPL)				END OF WINGWALL (PEWW)				WATER LEVEL POINT (PWLPL)				UNDERGROUND POWER SERVICE PILLAR (PEUP)				TRANSFORMER CABINET CENTRE (PETC)					
SWIMMING POOL (OT)				FLAG POLE (PFLG)				FLOOD HEIGHT (PFHT)								UNDERGROUND POWER SERVICE PILLAR (PEUP)				TRANSFORMER CABINET CENTRE (PETC)					
TOP OF WALL (TW)				GATE (AG)				GULLY PIT (IP)								UNDERGROUND POWER SERVICE PILLAR (PEUP)				TRANSFORMER CABINET CENTRE (PETC)					
				HEADSTONE (PHST)				GULLY PIT POINT (PGUL)								UNDERGROUND POWER SERVICE PILLAR (PEUP)				TRANSFORMER CABINET CENTRE (PETC)					
																UNDERGROUND POWER SERVICE PILLAR (PEUP)				TRANSFORMER CABINET CENTRE (PETC)					
DRAWING FILE LOCATION / NAME \\adw-svr4\adw-data\240856\DWG\Engineering\ENG11-Strategic\240856-DS-GE-0031.dwg				DESIGN LOT CODE ...		DESIGN MODEL FILE(S) USED FOR DOCUMENTATION OF THIS DRAWING ...		PLOT DATE / TIME 20/02/2026 2:44 PM		PLOT BY dipendran		CLIENT NEWCASTLE SAND		PORT STEPHENS COUNCIL MR108 - NELSON BAY ROAD PROPOSED SAND EXTRACTION SITE, BOBS FARM PROPOSED INTERSECTION GENERAL SURVEY FEATURES LEGEND - SHEET 1		A3									
EXTERNAL REFERENCE FILES x_SHT		REV 0 1	DATE 01.12.25 18.02.26	AMENDMENT / REVISION DESCRIPTION ISSUED FOR REVIEW ISSUED FOR REVIEW		WVR No. -	APPROVAL GA	SCALES ON A3 SIZE DRAWING		DRAWINGS / DESIGN PREPARED BY COMPANY NAME / LOGO adw Johnson		TITLE DRAWN		NAME D.NEUPANE		DATE 18.02.26		PREPARED FOR PERSON POSITION COMPANY		RMS REGISTRATION No. DS2022 / 000XXX		SHEET No. GE-0031		ISSUE 1	
								CO-ORDINATE SYSTEM MGA ZONE 56		HEIGHT DATUM AHD		DESIGN CHECK		H.JEUNG		18.02.26									
												DESIGN MNGR		G.ALLAN		18.02.26									
												PROJECT MNGR		G.ALLAN		18.02.26									

THIS DRAWING MAY BE PREPARED IN COLOUR AND MAY BE INCOMPLETE IF COPIED
50mm ON A3 SIZE ORIGINAL

E LNMK (LINEMARKING FEATURES)				E MARK (SURVEY MARKS) CONTINUED				E RAIL (RAIL FEATURES) CONTINUED				E TEXT				E TOPO (TOPOGRAPHIC) CONTINUED				E TSIG (TRAFFIC SIGNALS)						
	ARROW - LEFT TURN (AL)				SPIKE (PSKI)				RAILWAY TRACK MONUMENT (PRTM)			Text	1 ORANGE (*1)				TREE FOILAGE - 7m SPREAD (PF07)				SIGNAL DETECTOR (SD)					
	ARROW - RIGHT TURN (AR)				STAR PICKET (PSTA)				TOP OF RAIL (RA)			Text	2 BLACK (*2)				TREE FOILAGE - 8m SPREAD (PF08)				TRAFFIC CONTROL SIGNAL (PSGL)					
	ARROW - STRAIGHT AHEAD (AS)				STATE SURVEY MARK (PSSM)				TOP OF RAIL - POINT (PRAL)			Text	3 RED (*3)				TREE FOILAGE - 8m SPREAD (PF08)				TRAFFIC SIGNAL CONTROLLER (PSCL)					
	ARROW - STRAIGHT AND LEFT (AE)				TRIG STATION-CONCRETE PILLAR (PTSS)				TOP OF RAILWAY PLATFORM (RP)			Text	4 BLUE (*4)				TREE FOILAGE - 9m SPREAD (PF09)				TRAFFIC SIGNAL DETECTOR (PSDR)					
	ARROW - STRAIGHT AND RIGHT (AI)				WATER BOARD PM (PDSM)			E ROAD (ROAD FEATURES)				Text	5 GREEN (*5)				TREE FOILAGE - 9m SPREAD (PF09)				TRAFFIC SIGNAL JUNCTION BOX (PSJX)					
	BARRIER AND SEPARATION (BS)			E MISC (MISCELLANEOUS FEATURES)					BACK OF KERB (BK)			E TOPO (TOPOGRAPHIC)					TREE FOILAGE - 10m SPREAD (PF10)			E WATR (WATER SERVICES FEATURES)						
	CHEVRON MARKING LEFT (CV)				AS5488 QUALITY LEVEL A (PQLA)				CENTRE OF ROAD (RC)				BOTTOM OF BANK (BB)				TREE FOILAGE - 10m SPREAD (PF10)				AIR VALUE (PWAV)					
	CHEVRON MARKING RIGHT (CY)				AS5488 QUALITY LEVEL B (PQLB)				DRIVEWAY (DW)				BREAKLINE OR RIDGE (NB)				TREE FOILAGE - 12m SPREAD (PF12)				AIR VALUE - RECYCLED (PRAV)					
	CLEARWAY (6x6) (CW)				AS5488 QUALITY LEVEL C (PQLC)				EDGE OF FORMATION (EJ)				CLIFF-ESCARPMENT (VC)				TREE FOILAGE - 12m SPREAD (PF12)				EARTH TERMINAL (PWET)					
	CONTINUITY (1x3) (CC)				AS5488 QUALITY LEVEL D (PQLD)				EDGE OF MEDIAN (EM)				CULTIVATION PASTURE (JC)				TREE FOILAGE - 12m SPREAD (PF12)				EARTH TERMINAL-RECYLCED (PRET)					
	DOUBLE BARRIER (DB)				BORE HOLE (PBHX)				EDGE OF PAVEMENT (EP)				EDGE OF GARDEN (EG)				TREE FOILAGE - 15m SPREAD (PF15)				FIRE HYDRANT (PWFB)					
	- DRAGONS TEETH LEFT (DA)				CAMERA - FLASH UNIT (PCFU)				EDGE OF TRACK (EK)				FORD (FO)				TREE FOILAGE - 15m SPREAD (PF15)				HOUSE CONNECTION (WY)					
	- DRAGONS TEETH RIGHT (DC)				CHECK STRING (QQ)				EDGE OF UNSEALED ROAD (UR)				GRASSLAND (JG)				TREE FOILAGE - 15m SPREAD (PF15)				HYDRANT (PWHY)					
	GIVEWAY-TURN (CG)				FEATURE ATTRIBUTE (PFAT)				FOOTPATH (FP)				LAKE (WL)				TREE FOILAGE - 15m SPREAD (PF15)				HYDRANT - RECYCLED (PRHY)					
	LANE (3x9) (LL)				GATIC COVER LID (PGAT)				GUTTER FLOW LINE (FI)				LANDSLIDE-ERODED BANK (VL)				TREE FOILAGE - 15m SPREAD (PF15)				MAIN (WM)					
	PEDESTRIAN CROSSING (SIGNALS) (CX)				GOLF COURSE (OG)				LIP LINE (LP)				NATURAL SURFACE (NS)				TREE FOILAGE - 15m SPREAD (PF15)				MAIN - DIGITISED (WZ)					
	PEDESTRIAN CROSSING (ZEBRA) (CZ)				HIGH PRESSURE OIL PIPELINE (HO)				OFFSET CROWN-CROWN (OF)				NATURAL SURFACE POINT (PNSS)				TREE FOILAGE - 15m SPREAD (PF15)				MAIN - RECYCLED (RM)					
	PEDESTRIAN CROSSING APPROACH (ZIG ZAG) (CA)				HIGH PRESSURE OIL PIPELINE MARK (POHM)				PRAM RAMP (KR)				ORCHARD (JO)				TREE FOILAGE - 15m SPREAD (PF15)				MAIN MARKER (PWMM)					
	SEPARATION (6x6) (CN)				JOIN LINE (BOUNDARY) (JL)				SAFETY BARRIER GUARD FENCE (FG)				RESERVOIR (RE)				TREE FOILAGE - 15m SPREAD (PF15)				MAIN MARKER - RECYCLED (PRMM)					
	SEPARATION AND BARREIR (SB)				MX BREAK STRINGS (PBRK)				SAFETY BARRIER TYPE F (KJ)				RIVER OR CREEK EDGE (WR)				TREE FOILAGE - 15m SPREAD (PF15)				METER (PWMR)					
	SPEED ZONE - 40kmh (S4)				PETROL PUMP (PPET)				SAFETY BARRIER WIRE ROPE (FW)				ROCK AREA (JR)				TREE FOILAGE - 15m SPREAD (PF15)				METER - RECYLCED (PRMR)					
	SPEED ZONE - 50kmh (S5)				PHOTO PICTURE (PPIC)				TOP OF KERB (KB)				SPOT HEIGHT (PSHT)				TREE FOILAGE - 15m SPREAD (PF15)				OVERHEAD PIPELINE (UO)					
	SPEED ZONE - 60kmh (S6)				POT HOLE - NULL LEVEL (PHNL)				TOP OF MEDIAN (TM)				SWAMP OUTLINE (JW)				TREE FOILAGE - 15m SPREAD (PF15)				STOP VALVE (PWSV)					
	SPEED ZONE - 70kmh (S7)				POT HOLE - WITH RL (PHRL)				VEHICULAR TRACK EDGE (VT)				SWAMP-MARSH (PSWA)				TREE FOILAGE - 15m SPREAD (PF15)				STOP VALVE - RECYCLED (PRSV)					
	SPEED ZONE - 80kmh (S8)				RED LIGHT-SPEED-TRAFFIC CAMERA (PCAM)				HOUSE CONNECTION (SY)				TIMBER OR SCRUB (DENSE) (JD)				TREE FOILAGE - 15m SPREAD (PF15)				TAP (PWTP)					
	SPEED ZONE - 90kmh (S9)				SEISMIC LINE (SL)				LAMPHOLE (PSLH)				TIMBER OR SCRUB (MEDIUM) (JM)				TREE FOILAGE - 15m SPREAD (PF15)				TAP - RECYCLED (PRTP)					
	SPEED ZONE - 100kmh (S1)				SEISMIC TEST SHOT (PSTS)				MAIN (SM)				TIMBER OR SCRUB (SCATTERED) (JS)				TREE FOILAGE - 15m SPREAD (PF15)				UNIDENTIFIED PIPELINE (UP)					
	SPEED ZONE - 110kmh (S2)				STOCKPILE (OH)				MAIN - DIGITISED (SZ)				TOP OF BANK (TC)				TREE FOILAGE - 15m SPREAD (PF15)									
	TRAFFIC MARKER (SILENT COP) (PTMX)				STOCK GRID (SG)				MANHOLE COVER (PSMH)				TOP OF CUTTING (CU)				TREE FOILAGE - 15m SPREAD (PF15)									
	UNBROKEN (CD)				STOCKPILE (OH)				SEPTIC TANK (ST)				TREE FOILAGE - 15m SPREAD (PF15)				TREE FOILAGE - 15m SPREAD (PF15)									
E MARK (SURVEY MARKS)					TEST PIT (PGE0)				SEWAGE POND (SP)				TREE FOILAGE - 15m SPREAD (PF15)				TREE FOILAGE - 15m SPREAD (PF15)									
	ALIGNMENT PIN (PAPN)				UNDERGROUND TANK (UT)				VENT PIPE (PSVP)				TREE FOILAGE - 15m SPREAD (PF15)				TREE FOILAGE - 15m SPREAD (PF15)									
	BENCH MARK (PBMK)				UNDERGROUND TANK POINT (PUTP)			E STNS (SURVEY CONTROL 4D STRINGS)					TREE FOILAGE - 15m SPREAD (PF15)				TREE FOILAGE - 15m SPREAD (PF15)									
	BOLT (PBLT)				UNIDENTIFIED POLE (PUTP)				AP-DH-GI PIPE OR RMCB (PSSD)				TREE FOILAGE - 15m SPREAD (PF15)				TREE FOILAGE - 15m SPREAD (PF15)									
	BOUNDARY PEG (PBPg)				UNIDENTIFIED SERVICE (PUSR)				BOLT-DUMPY-NAIL-SPIKE (PSSE)				TREE FOILAGE - 15m SPREAD (PF15)				TREE FOILAGE - 15m SPREAD (PF15)									
	BROAD ARROW (PSSB)			E RAIL (RAIL FEATURES)					DEFAULT MX SURVEY MARK (PSSA)				TREE FOILAGE - 15m SPREAD (PF15)				TREE FOILAGE - 15m SPREAD (PF15)									
	DRILL HOLE AND WING (PDHL)				RAILWAY CONTROL BOX (PRBX)				PEG (PSSC)				TREE FOILAGE - 15m SPREAD (PF15)				TREE FOILAGE - 15m SPREAD (PF15)									
	DUMPY PEG (PDPY)				RAILWAY FORMATION EDGE (RF)				PM SSM OR CONTROL MARK (PSSG)				TREE FOILAGE - 15m SPREAD (PF15)				TREE FOILAGE - 15m SPREAD (PF15)									
	GI NAIL (PGIN)				RAILWAY RAMP (RR)				TRIG STATION (PSSF)				TREE FOILAGE - 15m SPREAD (PF15)				TREE FOILAGE - 15m SPREAD (PF15)									
	GI PIPE (PGPI)				RAILWAY SIGNAL (PRSG)				BOLT-DUMPY-NAIL-SPIKE (PSSE)				TREE FOILAGE - 15m SPREAD (PF15)				TREE FOILAGE - 15m SPREAD (PF15)									
	MISCELLANEOUS SURVEY MARK (PPMK)				RAILWAY SIGNAL TROUGH (RS)				DEFAULT MX SURVEY MARK (PSSA)				TREE FOILAGE - 15m SPREAD (PF15)				TREE FOILAGE - 15m SPREAD (PF15)									
	NAIL (PNAL)				RAILWAY SIGNAL TROUGH - POINT (PRCC)				PEG (PSSC)				TREE FOILAGE - 15m SPREAD (PF15)				TREE FOILAGE - 15m SPREAD (PF15)									
	PERMANENT MARK (PPMK)				RAILWAY SIGNAL TROUGH - POINT (PRCC)				PEG (PSSC)				TREE FOILAGE - 15m SPREAD (PF15)				TREE FOILAGE - 15m SPREAD (PF15)									
	RM CONCRETE BLOCK (PRMB)				RAILWAY STANCHION (PSTR)				PEG (PSSC)				TREE FOILAGE - 15m SPREAD (PF15)				TREE FOILAGE - 15m SPREAD (PF15)									
	RTA CONTROL MARK (PCMK)				RAILWAY STANCHION (PSTR)				PEG (PSSC)				TREE FOILAGE - 15m SPREAD (PF15)				TREE FOILAGE - 15m SPREAD (PF15)									
	RTA CONTROL MARK (PCMK)				RAILWAY TRACK CENTRE (RT)				PEG (PSSC)				TREE FOILAGE - 15m SPREAD (PF15)				TREE FOILAGE - 15m SPREAD (PF15)									

DRAWING FILE LOCATION / NAME \\adw-svr4\adw-data\240856\DWG\Engineering\ENG\1-Strategic\240856-DS-GE-0032.dwg						DESIGN LOT CODE ...		DESIGN MODEL FILE(S) USED FOR DOCUMENTATION OF THIS DRAWING ...				PLOT DATE / TIME 20/02/2026 2:45 PM			PLOT BY dipendran		CLIENT 		PORT STEPHENS COUNCIL MR108 - NELSON BAY ROAD PROPOSED SAND EXTRACTION SITE, BOBS FARM PROPOSED INTERSECTION GENERAL SURVEY FEATURES LEGEND - SHEET 2			A3			
EXTERNAL REFERENCE FILES x_SHT		REV 0 1	DATE 01.12.25 18.02.26	AMENDMENT / REVISION DESCRIPTION ISSUED FOR REVIEW ISSUED FOR REVIEW		WVR No. -	APPROVAL GA	SCALES ON A3 SIZE DRAWING		DRAWINGS / DESIGN PREPARED BY COMPANY NAME / LOGO 		TITLE DRAWN DRG CHECK DESIGN DESIGN CHECK DESIGN MNGR PROJECT MNGR		NAME D.NEUPANE H.JEUNG H.JEUNG H.JEUNG G.ALLAN G.ALLAN		DATE 18.02.26 18.02.26 18.02.26 18.02.26 18.02.26 18.02.26		PREPARED FOR PERSON POSITION COMPANY		RMS REGISTRATION No. DS2022 / 000XXX		PART -			
								CO-ORDINATE SYSTEM MGA ZONE 56		HEIGHT DATUM AHD								ISSUE STATUS STRATEGIC DESIGN		EDMS No. -		SHEET No. GE-0032		ISSUE 1	



THIS DRAWING MAY BE PREPARED IN COLOUR AND MAY BE INCOMPLETE IF COPIED
50mm ON A3 SIZE ORIGINAL

LEGEND

FULL DEPTH PAVEMENT TO BE CONSTRUCTED

VERGE / EMBANKMENT TO BE CONSTRUCTED


EXISTING PAVEMENT

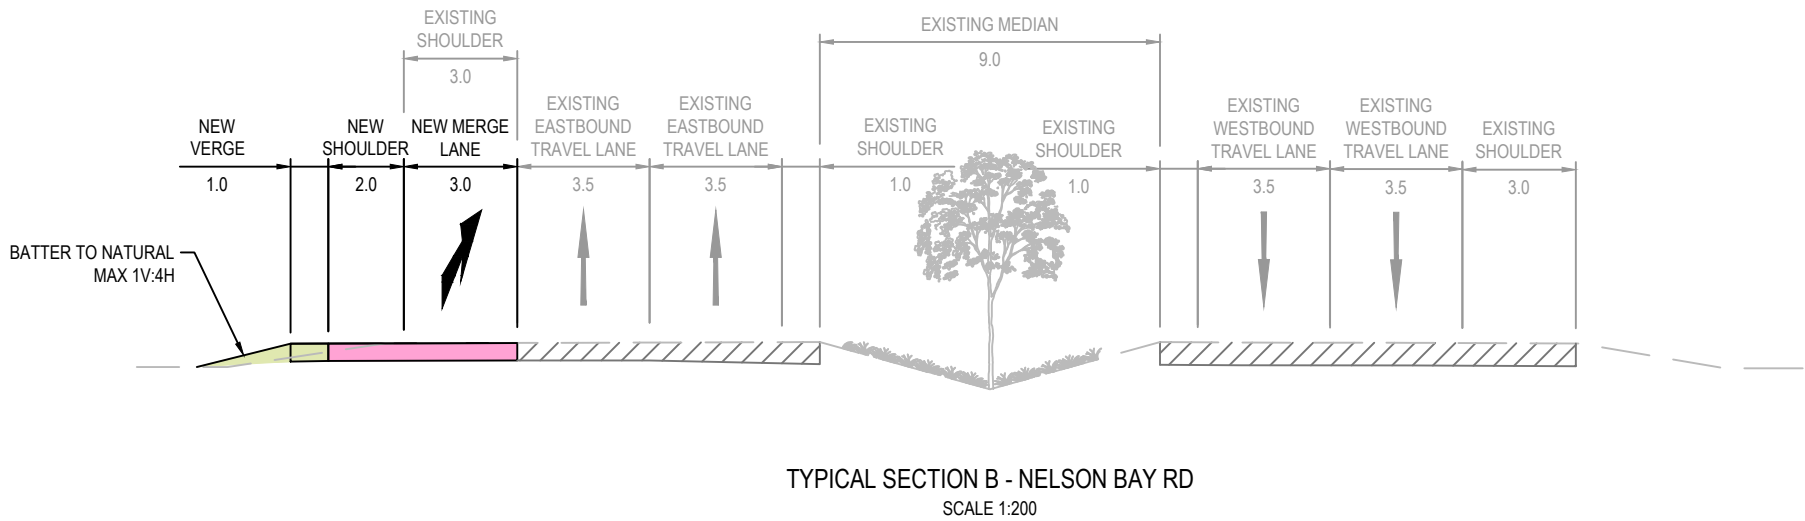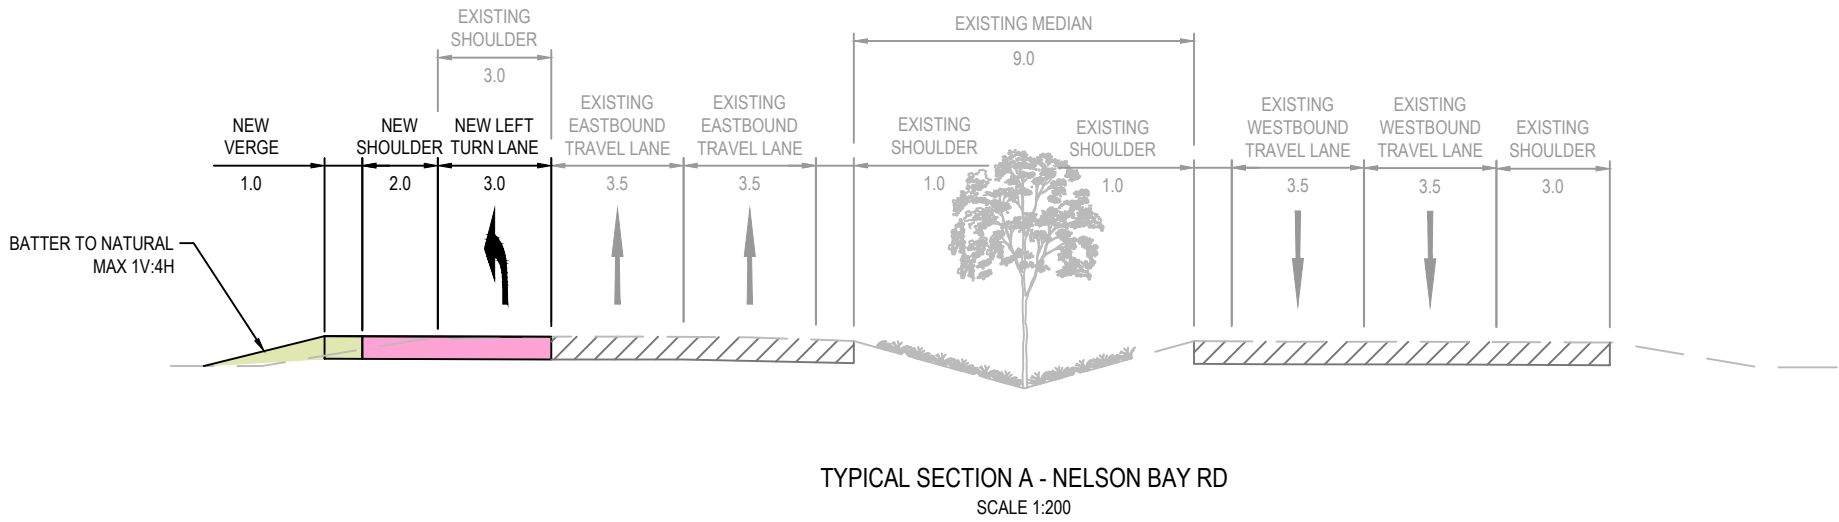

NOT FOR CONSTRUCTION

DRAWING FILE LOCATION / NAME \\adw-svr4\adw-data\240856\DWG\Engineering\ENG11-Strategic\240856-DS-RD-0001.dwg				DESIGN LOT CODE ...		DESIGN MODEL FILE(S) USED FOR DOCUMENTATION OF THIS DRAWING ...		PLOT DATE / TIME 20/02/2026 2:45 PM		PLOT BY dipendran			CLIENT PORT STEPHENS COUNCIL MR108 - NELSON BAY ROAD PROPOSED SAND EXTRACTION SITE, BOBS FARM PROPOSED INTERSECTION ROAD ALIGNMENT AND DETAIL TYPICAL CROSS SECTIONS		A3		
EXTERNAL REFERENCE FILES		REV	DATE	AMENDMENT / REVISION DESCRIPTION		WVR No.	APPROVAL	SCALES ON A3 SIZE DRAWING		DRAWINGS / DESIGN PREPARED BY			TITLE	NAME		DATE	
x_SHT		0	01.12.25	ISSUED FOR REVIEW		-	GA	 HORIZONTAL SCALE 1:200m		COMPANY NAME / LOGO  Hunter Warners Bay N.S.W. 2282 Ph. 02 4978 5100 Central Coast Tuggerah N.S.W. 2259 Ph. 02 4305 4300 Sydney Sydney N.S.W. 2000 Ph. 02 9046 7411 www.adwjohnson.com.au			DRAWN	D.NEUPANE		18.02.26	
		1	18.02.26	ISSUED FOR REVIEW									DRG CHECK	H.JEUNG		18.02.26	
										DESIGN	H.JEUNG	18.02.26	PREPARED FOR PERSON POSITION COMPANY	RMS REGISTRATION No. DS2022 / 000XXX		PART -	
										DESIGN CHECK	H.JEUNG	18.02.26		ISSUE STATUS STRATEGIC DESIGN	EDMS No. -	SHEET No. RD-0001	ISSUE 1
										DESIGN MNGR	G.ALLAN	18.02.26					
								CO-ORDINATE SYSTEM MGA ZONE 56		HEIGHT DATUM AHD		PROJECT MNGR		G.ALLAN	18.02.26		

THIS DRAWING MAY BE PREPARED IN COLOUR AND MAY BE INCOMPLETE IF COPIED
50mm ON A3 SIZE ORIGINAL

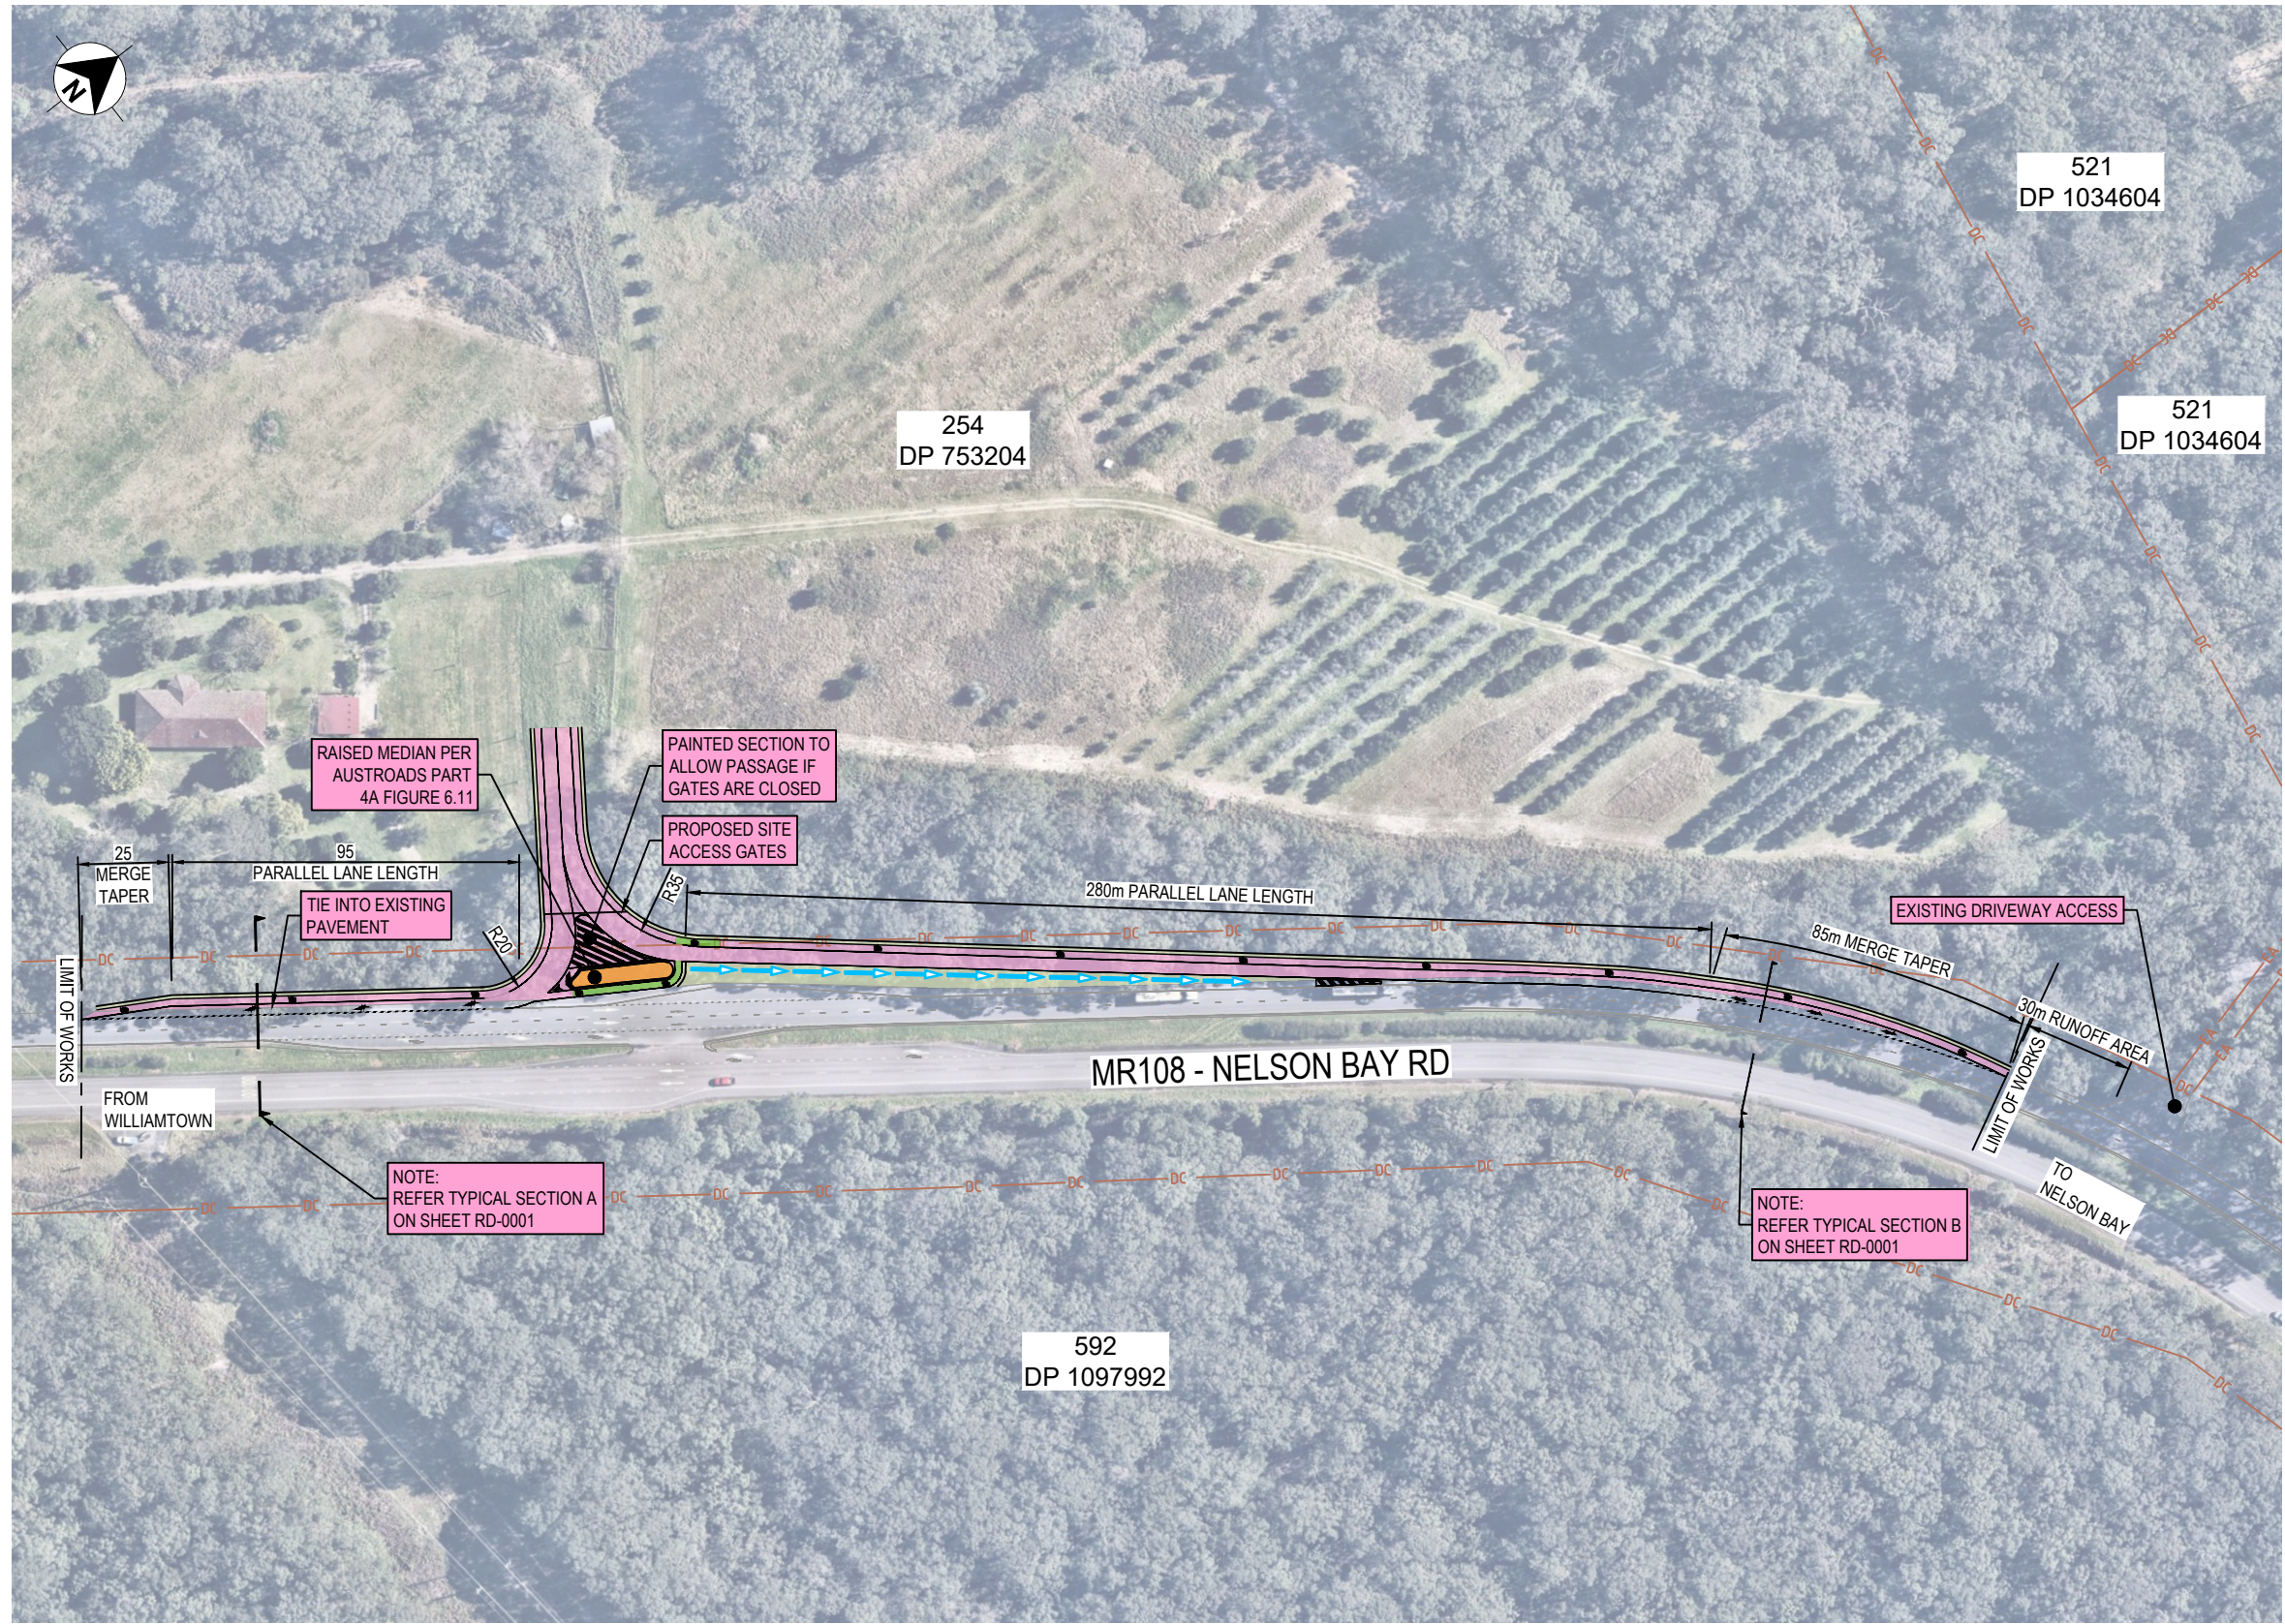

PLAN
SCALE 1:2000




LEGEND

- DC DIGITAL CADASTRE
- PROPOSED KERB & GUTTER
- EXISTING GUARDRAIL
- FULL DEPTH PAVEMENT TO BE CONSTRUCTED
- CONCRETE IN-FILL TO BE CONSTRUCTED
- KERBS TO BE CONSTRUCTED
- VERGE / EMBANKMENT TO BE CONSTRUCTED
- EXISTING VEGETATED AREA
- SWALE


NOTES

- REFER TO SHEETS GE-0031 AND GE-0032 FOR SURVEY FEATURE LEGEND.
- REFER TO SHEET RD-0001 AND RD-0002 FOR ROAD TYPICAL SECTIONS.
- LOCATIONS OF EXISTING TREES ARE INDICATIVE ONLY, FURTHER SURVEY TO BE DONE AT LATER DESIGN STAGE. REMOVAL OF TREES SUBJECT TO FURTHER REVIEW AND HAZARD ASSESSMENT.
- AERIAL IMAGE OBTAIN FROM NEARMAP. DATED 01/03/2025.

NOT FOR CONSTRUCTION

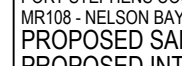 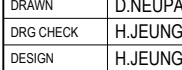DRAWING FILE LOCATION / NAME \\adw-srv4\adw-data\240856\DWG\Engineering\ENG11-Strategic\240856-DS-RD-0101.dwg				DESIGN LOT CODE ...		DESIGN MODEL FILE(S) USED FOR DOCUMENTATION OF THIS DRAWING ...				PLOT DATE / TIME 20/02/2026 2:45 PM		PLOT BY dipendran		CLIENT 		PORT STEPHENS COUNCIL MR108 - NELSON BAY ROAD PROPOSED SAND EXTRACTION SITE, BOBS FARM PROPOSED INTERSECTION ROAD ALIGNMENT AND DETAIL GENERAL ARRANGEMENT PLAN - SHEET 1				A3					
EXTERNAL REFERENCE FILES				REV	DATE	AMENDMENT / REVISION DESCRIPTION				WVR No.	APPROVAL	SCALES ON A3 SIZE DRAWING				DRAWINGS / DESIGN PREPARED BY				TITLE		NAME		DATE	
X_SHT X_DESIGN X_HATCH X_LABELS X_SURVEY X_UTILITIES X_NEARMAP				0 1	01.12.25 18.02.26	ISSUED FOR REVIEW ISSUED FOR REVIEW				-	GA	 HORIZONTAL SCALE 1:2000m				COMPANY NAME / LOGO 				DRAWN		D.NEUPANE		18.02.26	
																DRG CHECK		H.JEUNG		18.02.26					
																DESIGN		H.JEUNG		18.02.26					
																DESIGN CHECK		H.JEUNG		18.02.26					
																DESIGN MNGR		G.ALLAN		18.02.26					
																PROJECT MNGR		G.ALLAN		18.02.26					

THIS DRAWING MAY BE PREPARED IN COLOUR AND MAY BE INCOMPLETE IF COPIED
50mm ON A3 SIZE ORIGINAL

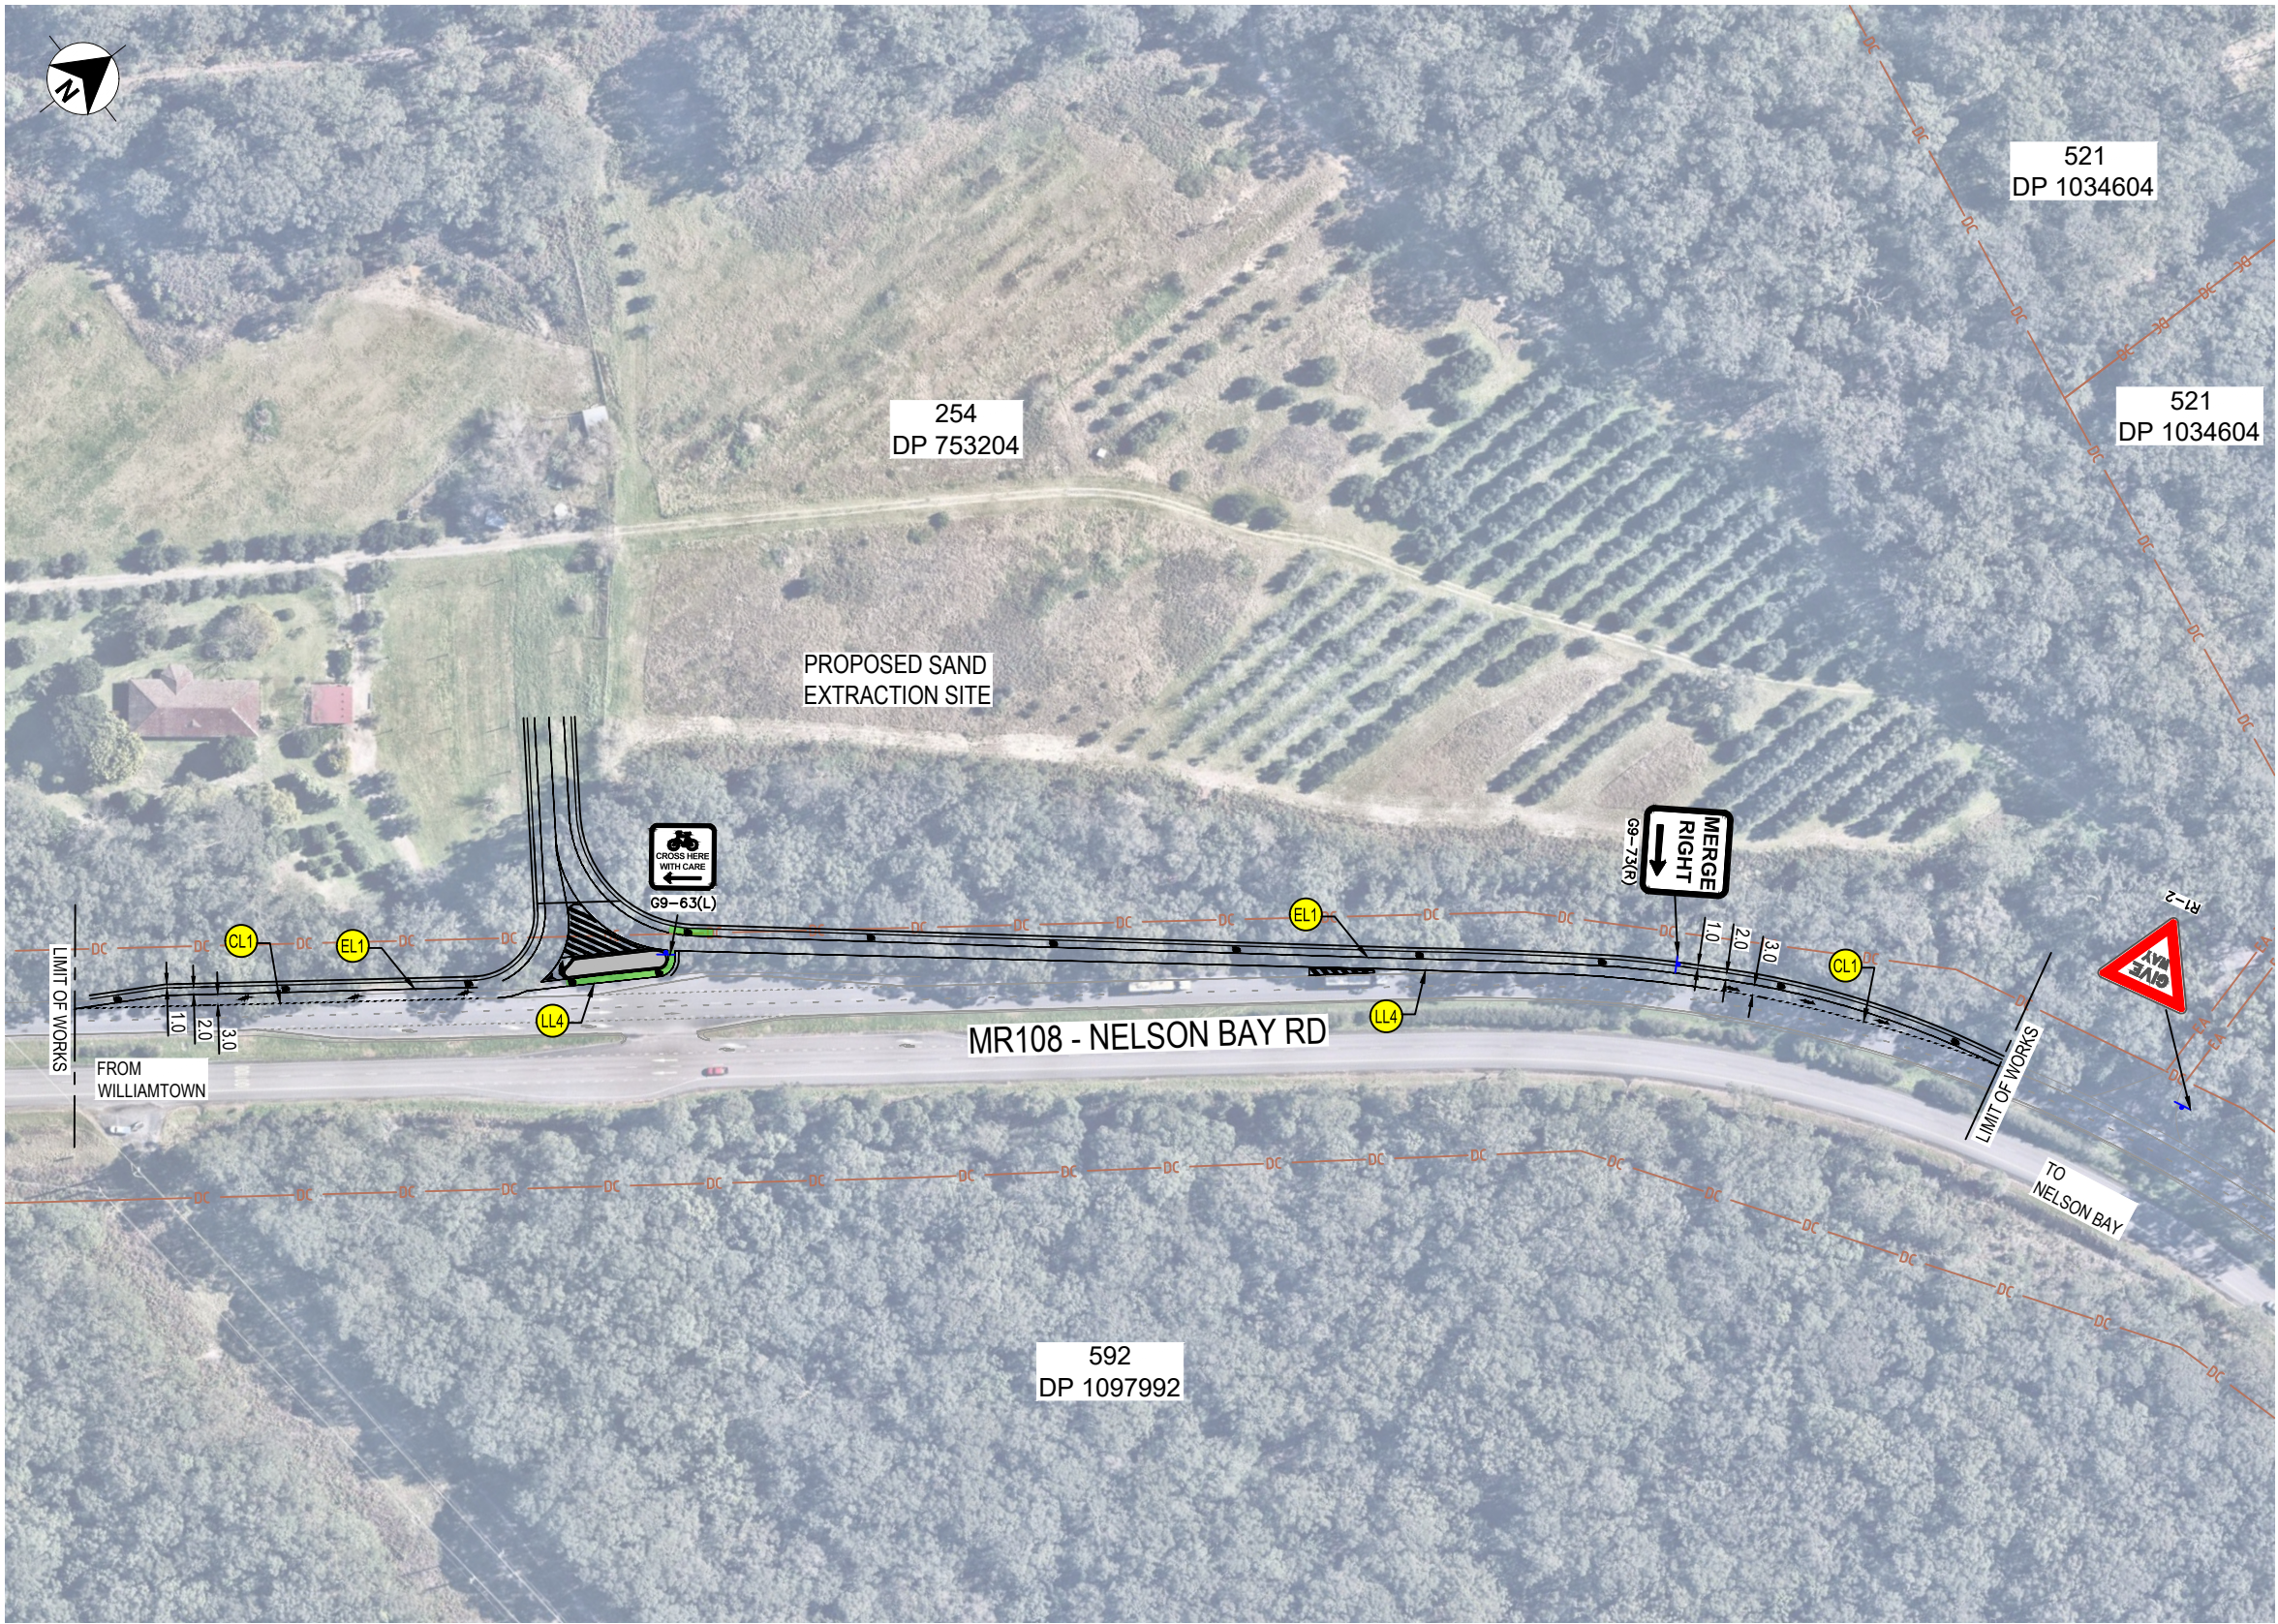

PLAN
SCALE 1:2000

LEGEND


- DC DIGITAL CADASTRE
- EL1 LINEMARKING TYPE LABEL
- APPLY NEW LINEMARKING ARROW - AMU
- PROPOSED NEW SIGNPOST
- EXISTING SIGNPOST

NOTES

- REFER TO SHEET RD-0001 FOR ROAD TYPICAL SECTIONS.
- PAVEMENT MARKING & SIGNPOSTING TO BE IN ACCORDANCE WITH TNSW GUIDELINES & SPECIFICATIONS
- INSTALL PAINTED CHEVRONS IN ACCORDANCE WITH TNSW DELINEATION GUIDELINES
- ALL NEW LINEMARKING TO BE RAISED REFLECTIVE PAVEMENT MARKING IN ACCORDANCE WITH TNSW DELINEATION GUIDELINES.
- GUIDEPOSTS TO BE IN ACCORDANCE WITH TNSW GUIDELINES & SPECIFICATIONS.



NOT FOR CONSTRUCTION

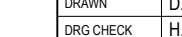DRAWING FILE LOCATION / NAME \\adw-svr4\adw-data\240856\DWG\Engineering\ENG11-Strategic\240856-DS-RF-0101.dwg						DESIGN LOT CODE ...		DESIGN MODEL FILE(S) USED FOR DOCUMENTATION OF THIS DRAWING ...						PLOT DATE / TIME 20/02/2026 2:45 PM			PLOT BY dipendran				PORT STEPHENS COUNCIL MR108 - NELSON BAY ROAD PROPOSED SAND EXTRACTION SITE, BOBS FARM PROPOSED INTERSECTION ROAD FURNITURE AND PAVEMENT MARKING ROAD FURNITURE AND PAVEMENT MARKING PLAN - SHEET 1		A3					
EXTERNAL REFERENCE FILES				REV	DATE	AMENDMENT / REVISION DESCRIPTION		WVR No.	APPROVAL	SCALES ON A3 SIZE DRAWING			DRAWINGS / DESIGN PREPARED BY			TITLE	NAME	DATE										
X_SHT X_DESIGN X_LABELS X_SURVEY X_NEARMAP				0 1	01.12.25 18.02.26	ISSUED FOR REVIEW ISSUED FOR REVIEW			G.A	 HORIZONTAL SCALE 1:2000m			 Hunter Warners Bay N.S.W. 2282 Ph. 02 4878 5100 Central Coast Tuggerah N.S.W. 2259 Ph. 02 4305 4300 Sydney Sydney N.S.W. 2000 Ph. 02 8046 7411 www.adwjohnson.com.au			DRAWN	D.NEUPANE	18.02.26	PREPARED FOR PERSON POSITION COMPANY		RMS REGISTRATION No. DS2022 / 000XXX		PART - SHEET No. RF-0101 ISSUE 1					
													DRG CHECK	H.JEUNG	18.02.26													
													DESIGN	H.JEUNG	18.02.26													
													DESIGN CHECK	H.JEUNG	18.02.26													

THIS DRAWING MAY BE PREPARED IN COLOUR AND MAY BE INCOMPLETE IF COPIED
50mm ON A3 SIZE ORIGINAL



PLAN
SCALE 1:1000


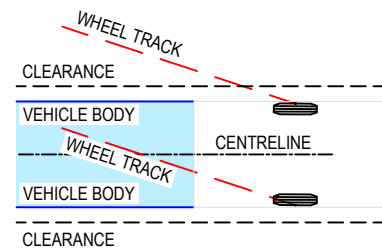


DIAGRAM LEGEND

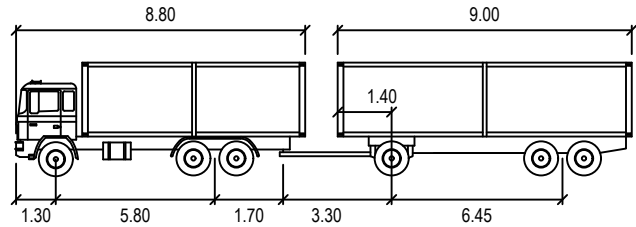

TRUCK AND DOG 19.7m

METERS

FIRST UNIT WIDTH	: 2.50	LOCK TO LOCK TIME	: 6.0
TRAILER WIDTH	: 2.50	STEERING ANGLE	: 36.6
FIRST UNIT TRACK	: 2.50	ARTICULATING ANGLE	: 70.0
TRAILER TRACK	: 2.50		

VEHICLE PROFILE - TRUCK AND DOG

N.T.S.

NOT FOR CONSTRUCTION

DRAWING FILE LOCATION / NAME \\adw-srv4\adw-data\240856\DWG\Engineering\ENG11-Strategic\240856-DS-MS-0101.dwg				DESIGN LOT CODE ...	DESIGN MODEL FILE(S) USED FOR DOCUMENTATION OF THIS DRAWING ...		PLOT DATE / TIME 20/02/2026 2:45 PM	PLOT BY dipendran	CLIENT	PORT STEPHENS COUNCIL MR108 - NELSON BAY ROAD PROPOSED SAND EXTRACTION SITE, BOBS FARM PROPOSED INTERSECTION MISCELLANEOUS DESIGN VEHICLE SWEEP PATHS - 19.7m TRUCK AND DOG SHEET 1 OF 2	PART A3
EXTERNAL REFERENCE FILES	REV	DATE	AMENDMENT / REVISION DESCRIPTION	WVR No.	APPROVAL	SCALES ON A3 SIZE DRAWING	TITLE	NAME	DATE		
X_SURVEY X_SHT X_DESIGN 12D-239590-EXPORT-STRINGS-2024-11-13 v3 X_NEARMAP	0 1	01.12.25 18.02.26	ISSUED FOR REVIEW ISSUED FOR REVIEW	-	GA	0 10 20 30 40 HORIZONTAL SCALE 1:1000m CO-ORDINATE SYSTEM MGA ZONE 56 HEIGHT DATUM AHD	DRAWN	D.NEUPANE	18.02.26	PREPARED FOR PERSON POSITION COMPANY	RMS REGISTRATION No. DS2022 / 000XXX
DRAWINGS / DESIGN PREPARED BY COMPANY NAME / LOGO 							DRG CHECK	H.JEUNG	18.02.26		ISSUE STATUS STRATEGIC DESIGN
							DESIGN	H.JEUNG	18.02.26		EDMS No. -
							DESIGN CHECK	H.JEUNG	18.02.26		SHEET No. MS-0101
							DESIGN MNGR	G.ALLAN	18.02.26		ISSUE 1
							PROJECT MNGR	G.ALLAN	18.02.26		

THIS DRAWING MAY BE PREPARED IN COLOUR AND MAY BE INCOMPLETE IF COPIED
50mm ON A3 SIZE ORIGINAL



PLAN
SCALE 1:1000


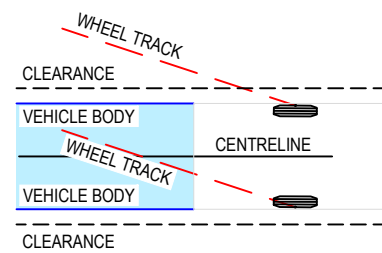


DIAGRAM LEGEND

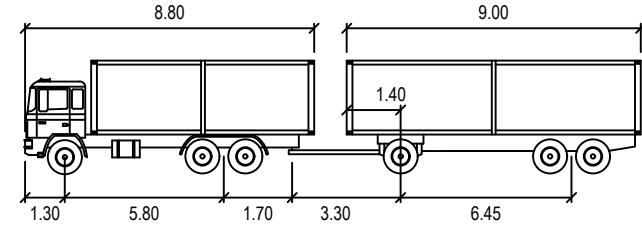

TRUCK AND DOG 19.7m

METERS

FIRST UNIT WIDTH	: 2.50	LOCK TO LOCK TIME	: 6.0
TRAILER WIDTH	: 2.50	STEERING ANGLE	: 36.6
FIRST UNIT TRACK	: 2.50	ARTICULATING ANGLE	: 70.0
TRAILER TRACK	: 2.50		

VEHICLE PROFILE - TRUCK AND DOG

N.T.S.



NOT FOR CONSTRUCTION

DRAWING FILE LOCATION / NAME \\adw-srv4\adw-data\240856\DWG\Engineering\ENG11-Strategic\240856-DS-MS-0102.dwg				DESIGN LOT CODE ...	DESIGN MODEL FILE(S) USED FOR DOCUMENTATION OF THIS DRAWING ...		PLOT DATE / TIME 20/02/2026 2:45 PM	PLOT BY dipendran	CLIENT	PORT STEPHENS COUNCIL MR108 - NELSON BAY ROAD PROPOSED SAND EXTRACTION SITE, BOBS FARM PROPOSED INTERSECTION MISCELLANEOUS DESIGN VEHICLE SWEEP PATHS - 19.7m TRUCK AND DOG SHEET 2 OF 2	PART A3
EXTERNAL REFERENCE FILES	REV	DATE	AMENDMENT / REVISION DESCRIPTION	WVR No.	APPROVAL	SCALES ON A3 SIZE DRAWING	TITLE	NAME	DATE		
X_SURVEY X_SHT X_DESIGN 12D-239590-EXPORT-STRINGS-2024-11-13 v3 X_NEARMAP	0 1	01.12.25 18.02.26	ISSUED FOR REVIEW ISSUED FOR REVIEW	-	GA	0 10 20 30 40 HORIZONTAL SCALE 1:1000m CO-ORDINATE SYSTEM MGA ZONE 56 HEIGHT DATUM AHD	DRAWN	D.NEUPANE	18.02.26	PREPARED FOR PERSON POSITION COMPANY	RMS REGISTRATION No. DS2022 / 000XXX
 Hunter Warners Bay N.S.W. 2282 Ph: 02 4976 5100 Central Coast Tuggerah N.S.W. 2259 Ph: 02 4305 4300 Sydney Sydney N.S.W. 2000 Ph: 02 9246 7411 www.adwjohnson.com.au							DRG CHECK	H.JEUNG	18.02.26		ISSUE STATUS STRATEGIC DESIGN
							DESIGN	H.JEUNG	18.02.26		EDMS No. -
							DESIGN CHECK	H.JEUNG	18.02.26		SHEET No. MS-0102
							DESIGN MNGR	G.ALLAN	18.02.26		ISSUE 1
							PROJECT MNGR	G.ALLAN	18.02.26		

THIS DRAWING MAY BE PREPARED IN COLOUR AND MAY BE INCOMPLETE IF COPIED
50mm ON A3 SIZE ORIGINAL



PLAN
SCALE 1:1000


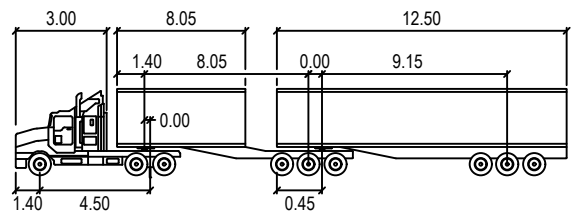
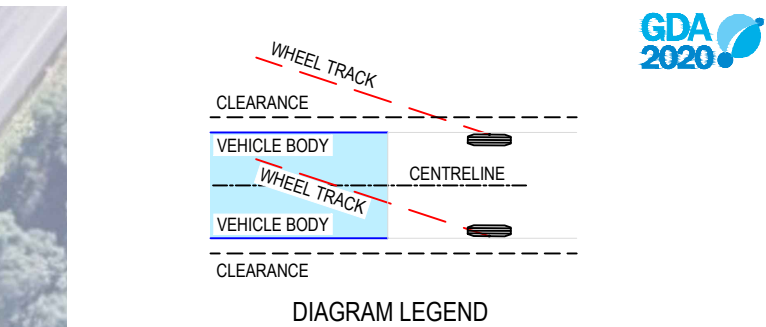


B-DOUBLE 25m

	METERS		
TRACTOR WIDTH	: 2.50	LOCK TO LOCK TIME	: 6.0
TRAILER WIDTH	: 2.50	STEERING ANGLE	: 23.4
TRACTOR TRACK	: 2.50	ARTICULATING ANGLE	: 70.0
TRAILER TRACK	: 2.50		

VEHICLE PROFILE - B DOUBLE
N.T.S.

NOT FOR CONSTRUCTION

  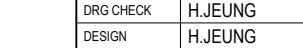DRAWING FILE LOCATION / NAME \\adw-svr4\adw-data\240856\DWG\Engineering\ENG11-Strategic\240856-DS-MS-0103.dwg				DESIGN LOT CODE ...		DESIGN MODEL FILE(S) USED FOR DOCUMENTATION OF THIS DRAWING ...		PLOT DATE / TIME 20/02/2026 2:45 PM		PLOT BY dipendran		CLIENT  NEWCASTLE SAND		PORT STEPHENS COUNCIL MR108 - NELSON BAY ROAD PROPOSED SAND EXTRACTION SITE, BOBS FARM PROPOSED INTERSECTION MISCELLANEOUS CHECK VEHICLE SWEEP PATHS - 25.0m B-DOUBLE		SHEET 1 OF 2		PART A3	
EXTERNAL REFERENCE FILES		REV	DATE	AMENDMENT / REVISION DESCRIPTION		WVR No.	APPROVAL	SCALES ON A3 SIZE DRAWING		DRAWINGS / DESIGN PREPARED BY		TITLE		NAME	DATE				
X_SURVEY X_SHT X_DESIGN 12D-239590-EXPORT-STRINGS-2024-11-13 v3 X_NEARMAP		0 1	01.12.25 18.02.26	ISSUED FOR REVIEW ISSUED FOR REVIEW		-	GA	 HORIZONTAL SCALE 1:1000m		COMPANY NAME / LOGO  Hunter Warners Bay N.S.W. 2282 Ph. 02 4976 5100 Central Coast Tuggerah N.S.W. 2259 Ph. 02 4305 4300 Sydney Sydney N.S.W. 2000 Ph. 02 9246 7411 www.adwjohnson.com.au		DRAWN		D.NEUPANE	18.02.26				
												DRG CHECK		H.JEUNG	18.02.26				
												DESIGN		H.JEUNG	18.02.26				
												DESIGN CHECK		H.JEUNG	18.02.26				
												DESIGN MNGR		G.ALLAN	18.02.26				
												PROJECT MNGR		G.ALLAN	18.02.26				
								CO-ORDINATE SYSTEM MGA ZONE 56								RMS REGISTRATION No. DS2022 / 000XXX		PART -	
								HEIGHT DATUM AHD								ISSUE STATUS STRATEGIC DESIGN		EDMS No. -	
																SHEET No. MS-0103		ISSUE 1	

THIS DRAWING MAY BE PREPARED IN COLOUR AND MAY BE INCOMPLETE IF COPIED
50mm ON A3 SIZE ORIGINAL



PLAN
SCALE 1:1000


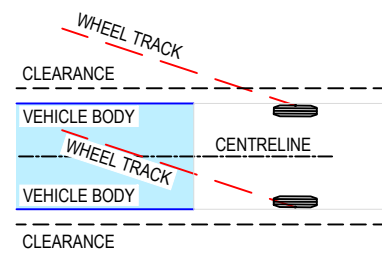


DIAGRAM LEGEND



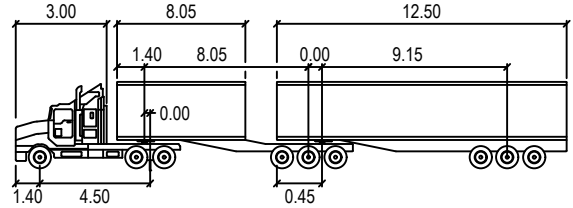


B-DOUBLE 25m


METERS			
TRACTOR WIDTH	: 2.50	LOCK TO LOCK TIME	: 6.0
TRAILER WIDTH	: 2.50	STEERING ANGLE	: 23.4
TRACTOR TRACK	: 2.50	ARTICULATING ANGLE	: 70.0
TRAILER TRACK	: 2.50		

VEHICLE PROFILE - B DOUBLE
N.T.S.

NOT FOR CONSTRUCTION

  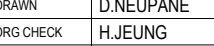DRAWING FILE LOCATION / NAME \\adw-svr4\adw-data\240856\DWG\Engineering\ENG11-Strategic\240856-DS-MS-0104.dwg				DESIGN LOT CODE ...		DESIGN MODEL FILE(S) USED FOR DOCUMENTATION OF THIS DRAWING ...				PLOT DATE / TIME 20/02/2026 2:46 PM		PLOT BY dipendran		 PORT STEPHENS COUNCIL MR108 - NELSON BAY ROAD PROPOSED SAND EXTRACTION SITE, BOBS FARM PROPOSED INTERSECTION MISCELLANEOUS CHECK VEHICLE SWEEP PATHS - 25.0m B-DOUBLE SHEET 2 OF 2		A3													
EXTERNAL REFERENCE FILES		REV	DATE	AMENDMENT / REVISION DESCRIPTION		WVR No.	APPROVAL	SCALES ON A3 SIZE DRAWING		DRAWINGS / DESIGN PREPARED BY		TITLE	NAME			DATE													
X_SURVEY X_SHT X_DESIGN 12D-239590-EXPORT-STRINGS-2024-11-13 v3 X_NEARMAP		0 1	01.12.25 18.02.26	ISSUED FOR REVIEW ISSUED FOR REVIEW		-	GA	 HORIZONTAL SCALE 1:1000m		 Hunter Warners Bay N.S.W. 2282 Ph. 02 4976 5100 Central Coast Tuggerah N.S.W. 2259 Ph. 02 4305 4300 Sydney Sydney N.S.W. 2000 Ph. 02 8046 7411 www.adwjohnson.com.au		DRAWN	D.NEUPANE	18.02.26	DRG CHECK	H.JEUNG	18.02.26	DESIGN	H.JEUNG	18.02.26	DESIGN CHECK	H.JEUNG	18.02.26	DESIGN MNGR	G.ALLAN	18.02.26	PROJECT MNGR	G.ALLAN	18.02.26
								CO-ORDINATE SYSTEM MGA ZONE 56						PREPARED FOR PERSON POSITION COMPANY		RMS REGISTRATION No. DS2022 / 000XXX				PART -									
																ISSUE STATUS STRATEGIC DESIGN		EDMS No. -		SHEET No. MS-0104		ISSUE 1							

THIS DRAWING MAY BE PREPARED IN COLOUR AND MAY BE INCOMPLETE IF COPIED
50mm ON A3 SIZE ORIGINAL

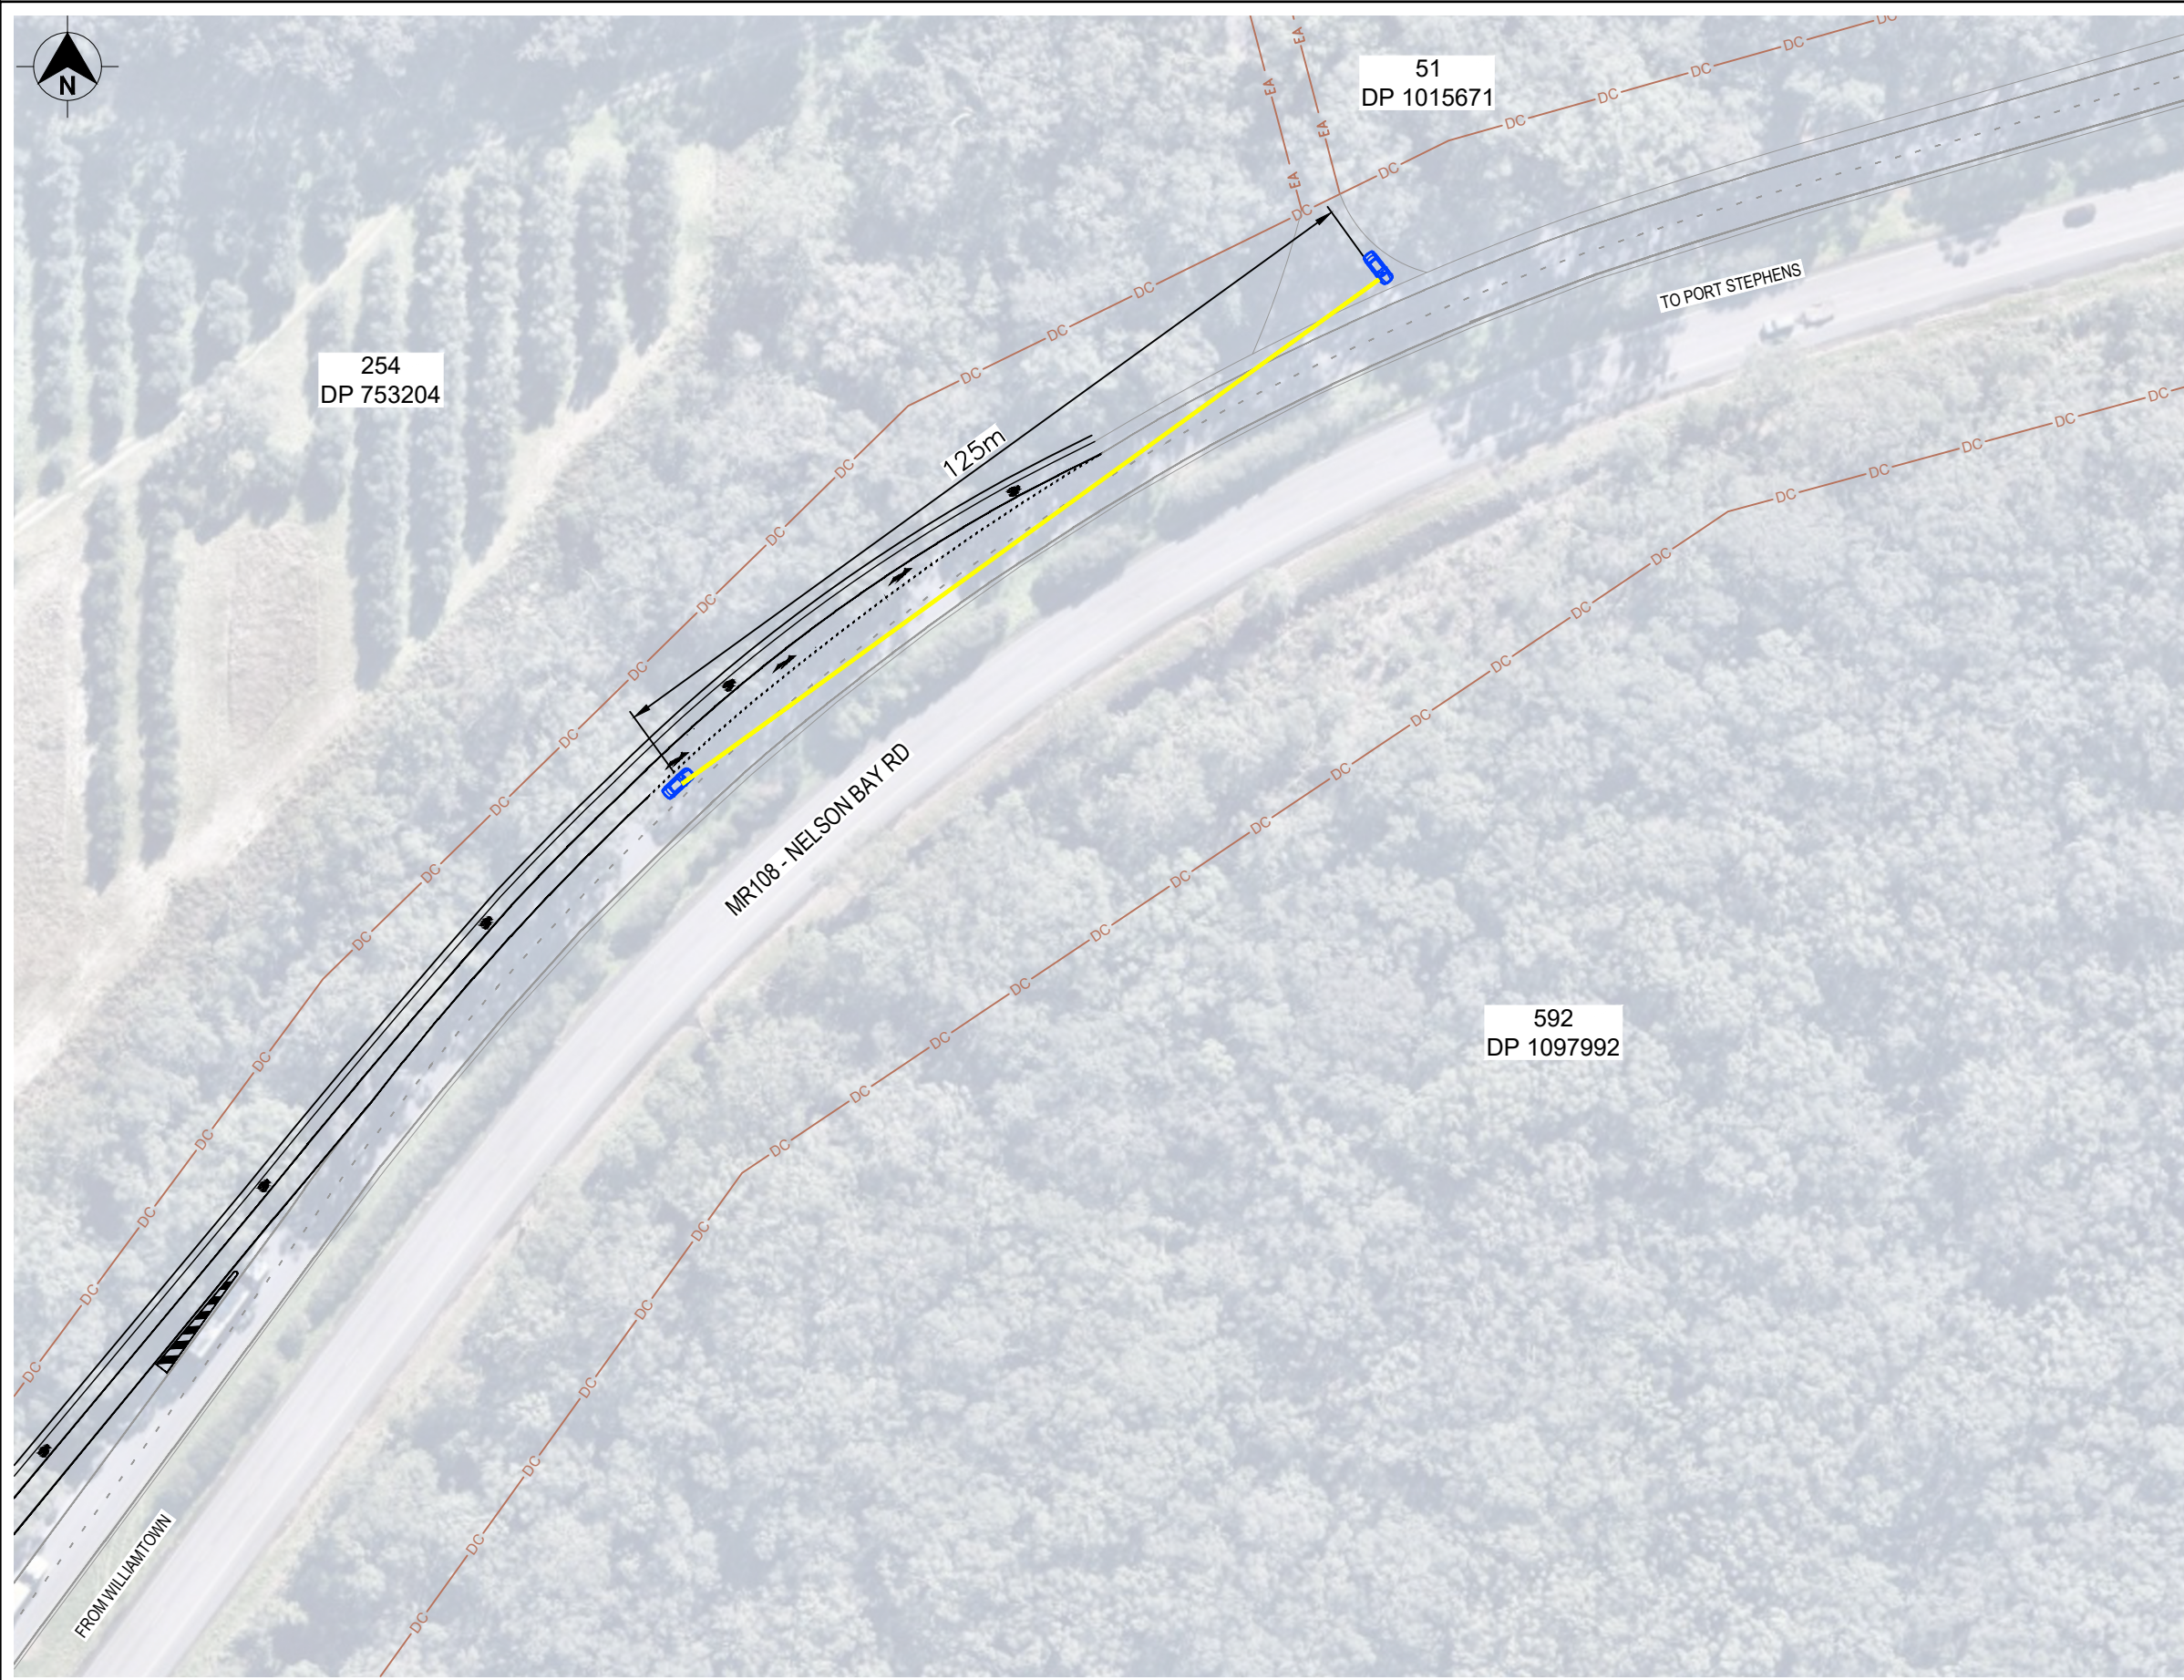


DC

CADASTRAL BOUNDARY

MINIMUM GAP SIGHT DISTANCE (MGSD)

PLAN
SCALE 1:1000

NOT FOR CONSTRUCTION

 DRAWING FILE LOCATION / NAME \\adw-svr4\adw-data\240856\DWG\Engineering\ENG11-Strategic\240856-DS-MS-0201.dwg						DESIGN LOT CODE ...		DESIGN MODEL FILE(S) USED FOR DOCUMENTATION OF THIS DRAWING ...						PLOT DATE / TIME 20/02/2026 2:46 PM			PLOT BY dipendran				PORT STEPHENS COUNCIL MR108 - NELSON BAY ROAD PROPOSED SAND EXTRACTION SITE, BOBS FARM PROPOSED INTERSECTION MISCELLANEOUS MINIMUM GAP SIGHT DISTANCE (MGSD)		A3								
EXTERNAL REFERENCE FILES						REV	DATE	AMENDMENT / REVISION DESCRIPTION				WVR No.	APPROVAL	SCALES ON A3 SIZE DRAWING			DRAWINGS / DESIGN PREPARED BY						TITLE	NAME	DATE						
X_SURVEY X_SHT X_DESIGN 12D-239590-EXPORT-STRINGS-2024-11-13 v3 X_NEARMAP						0	01.12.25	ISSUED FOR REVIEW				-	GA				 Hunter Warners Bay N.S.W. 2282 Ph. 02 4978 5100 Central Coast Tuggerah N.S.W. 2259 Ph. 02 4305 4300 Sydney Sydney N.S.W. 2000 Ph. 02 8046 7411 www.adwjohnson.com.au			DRAWN	D.NEUPANE	18.02.26	PREPARED FOR PERSON POSITION COMPANY	RMS REGISTRATION No. DS2022 / 000XXX		PART -					
						1	18.02.26	ISSUED FOR REVIEW												DRG CHECK	H.JEUNG	18.02.26						ISSUE STATUS	EDMS No.	SHEET No.	ISSUE
										DESIGN	H.JEUNG									18.02.26	STRATEGIC DESIGN	-						MS-0201	1		
										DESIGN CHECK	H.JEUNG									18.02.26											
										DESIGN MNGR	G.ALLAN									18.02.26											
				PROJECT MNGR	G.ALLAN	18.02.26																									