EXISTING SLAB LAYOUT

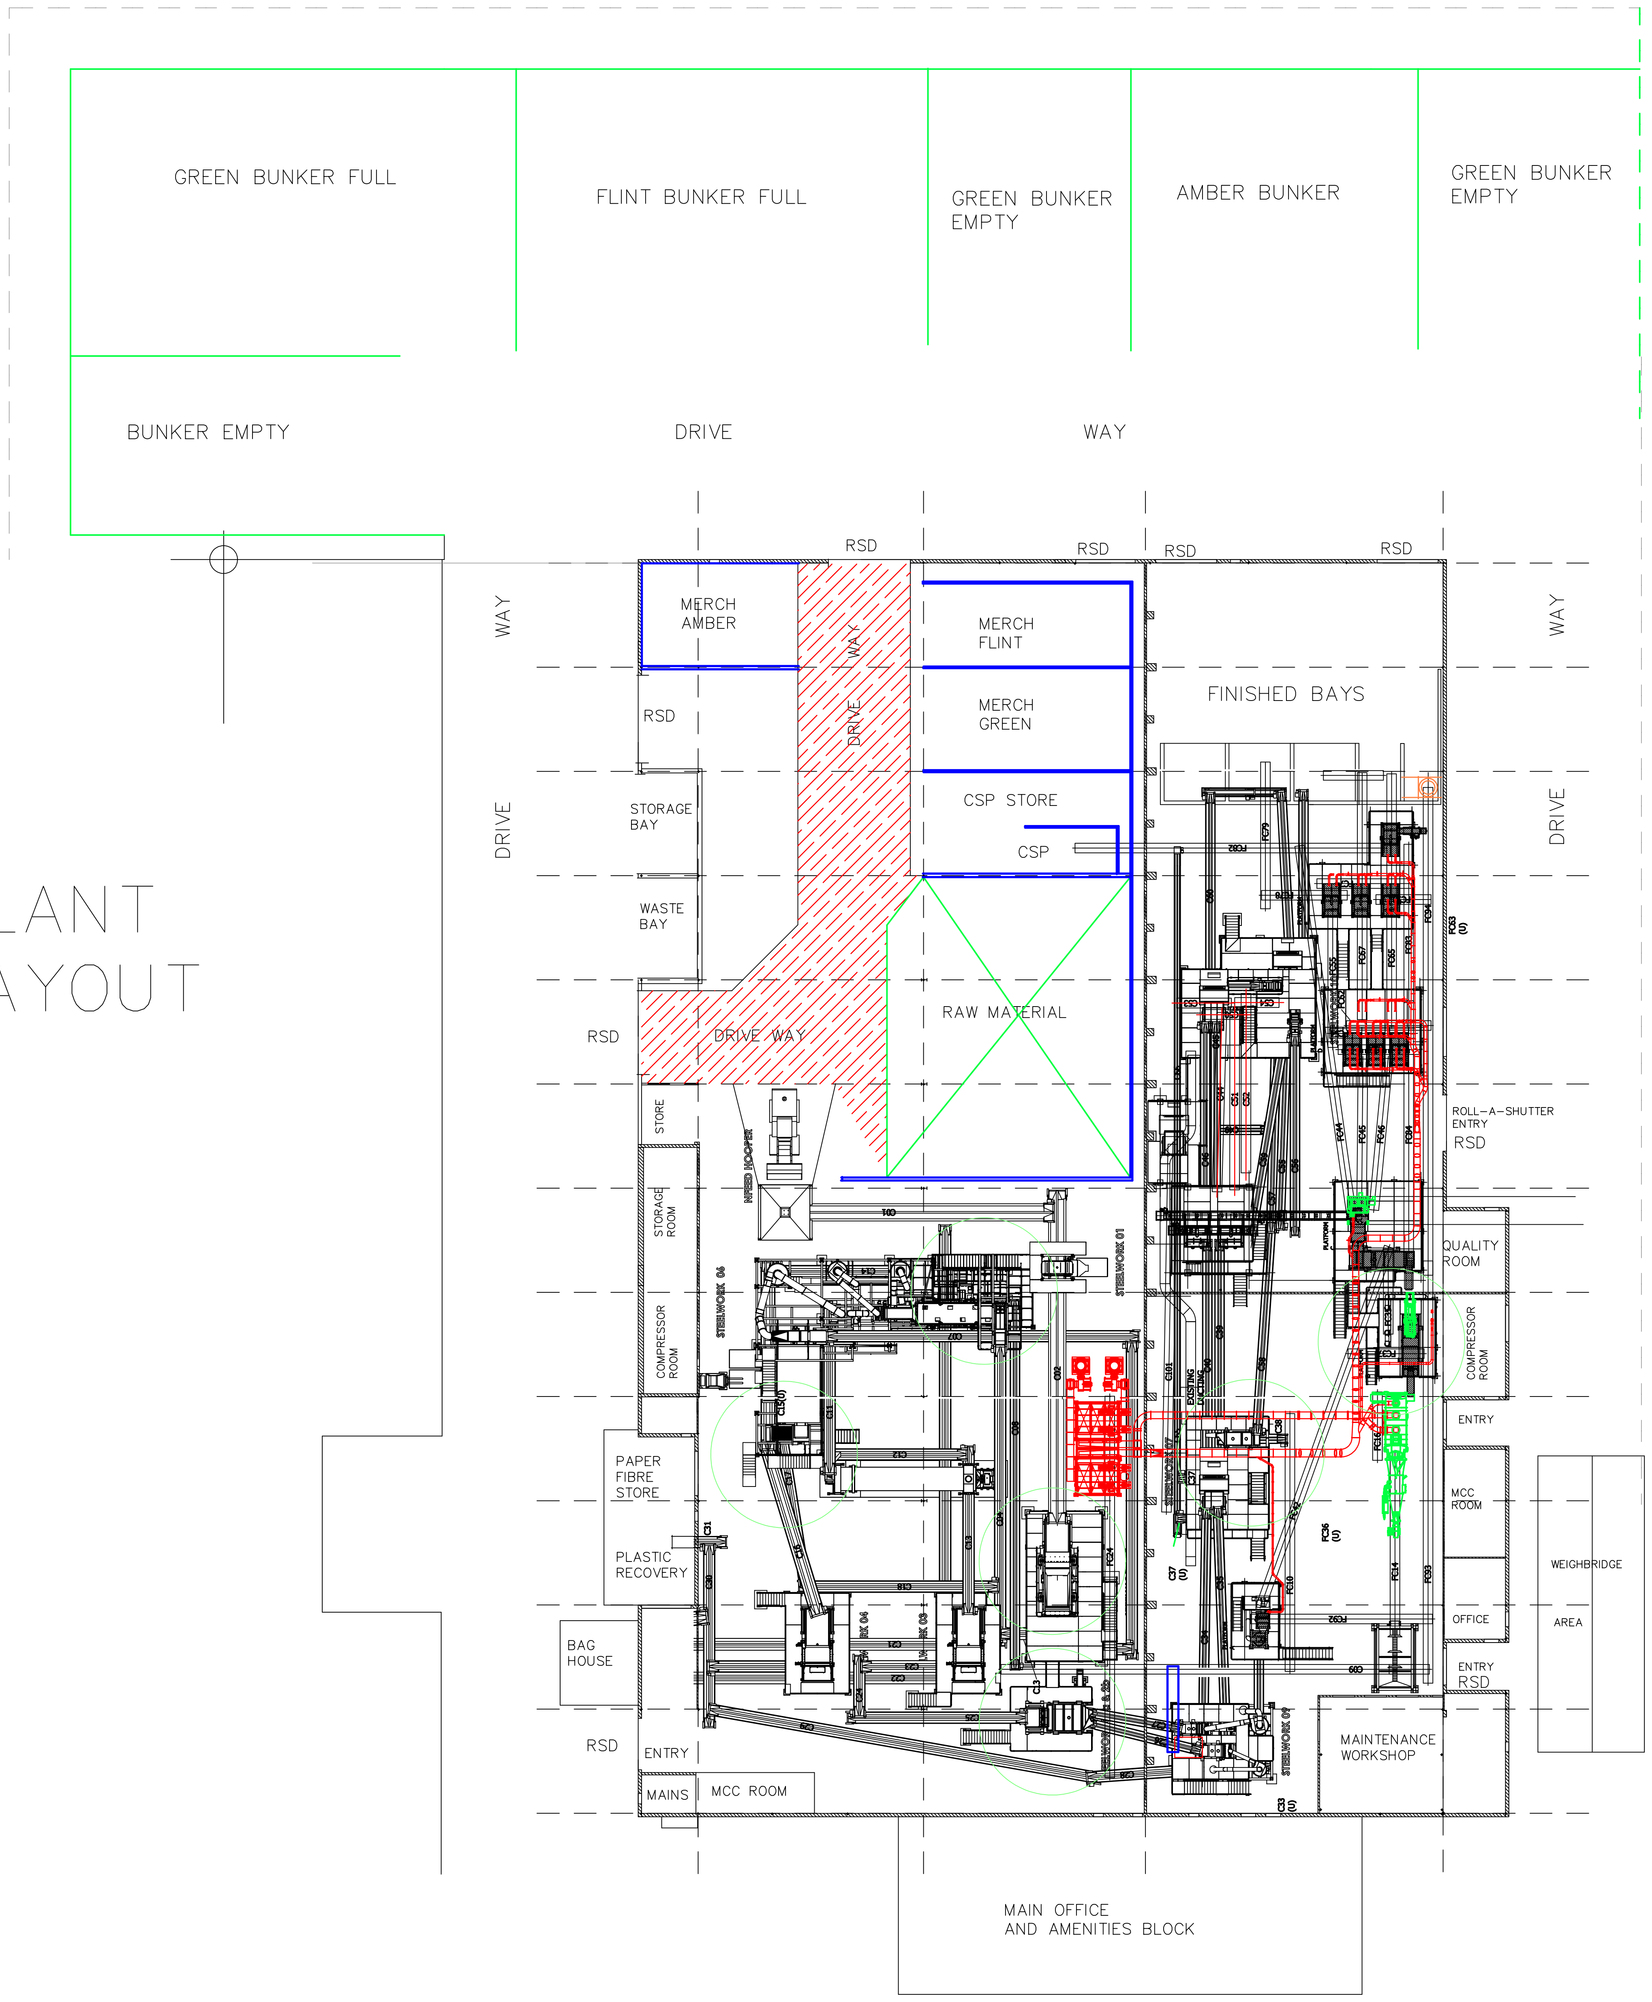

PLANT LAYOUT