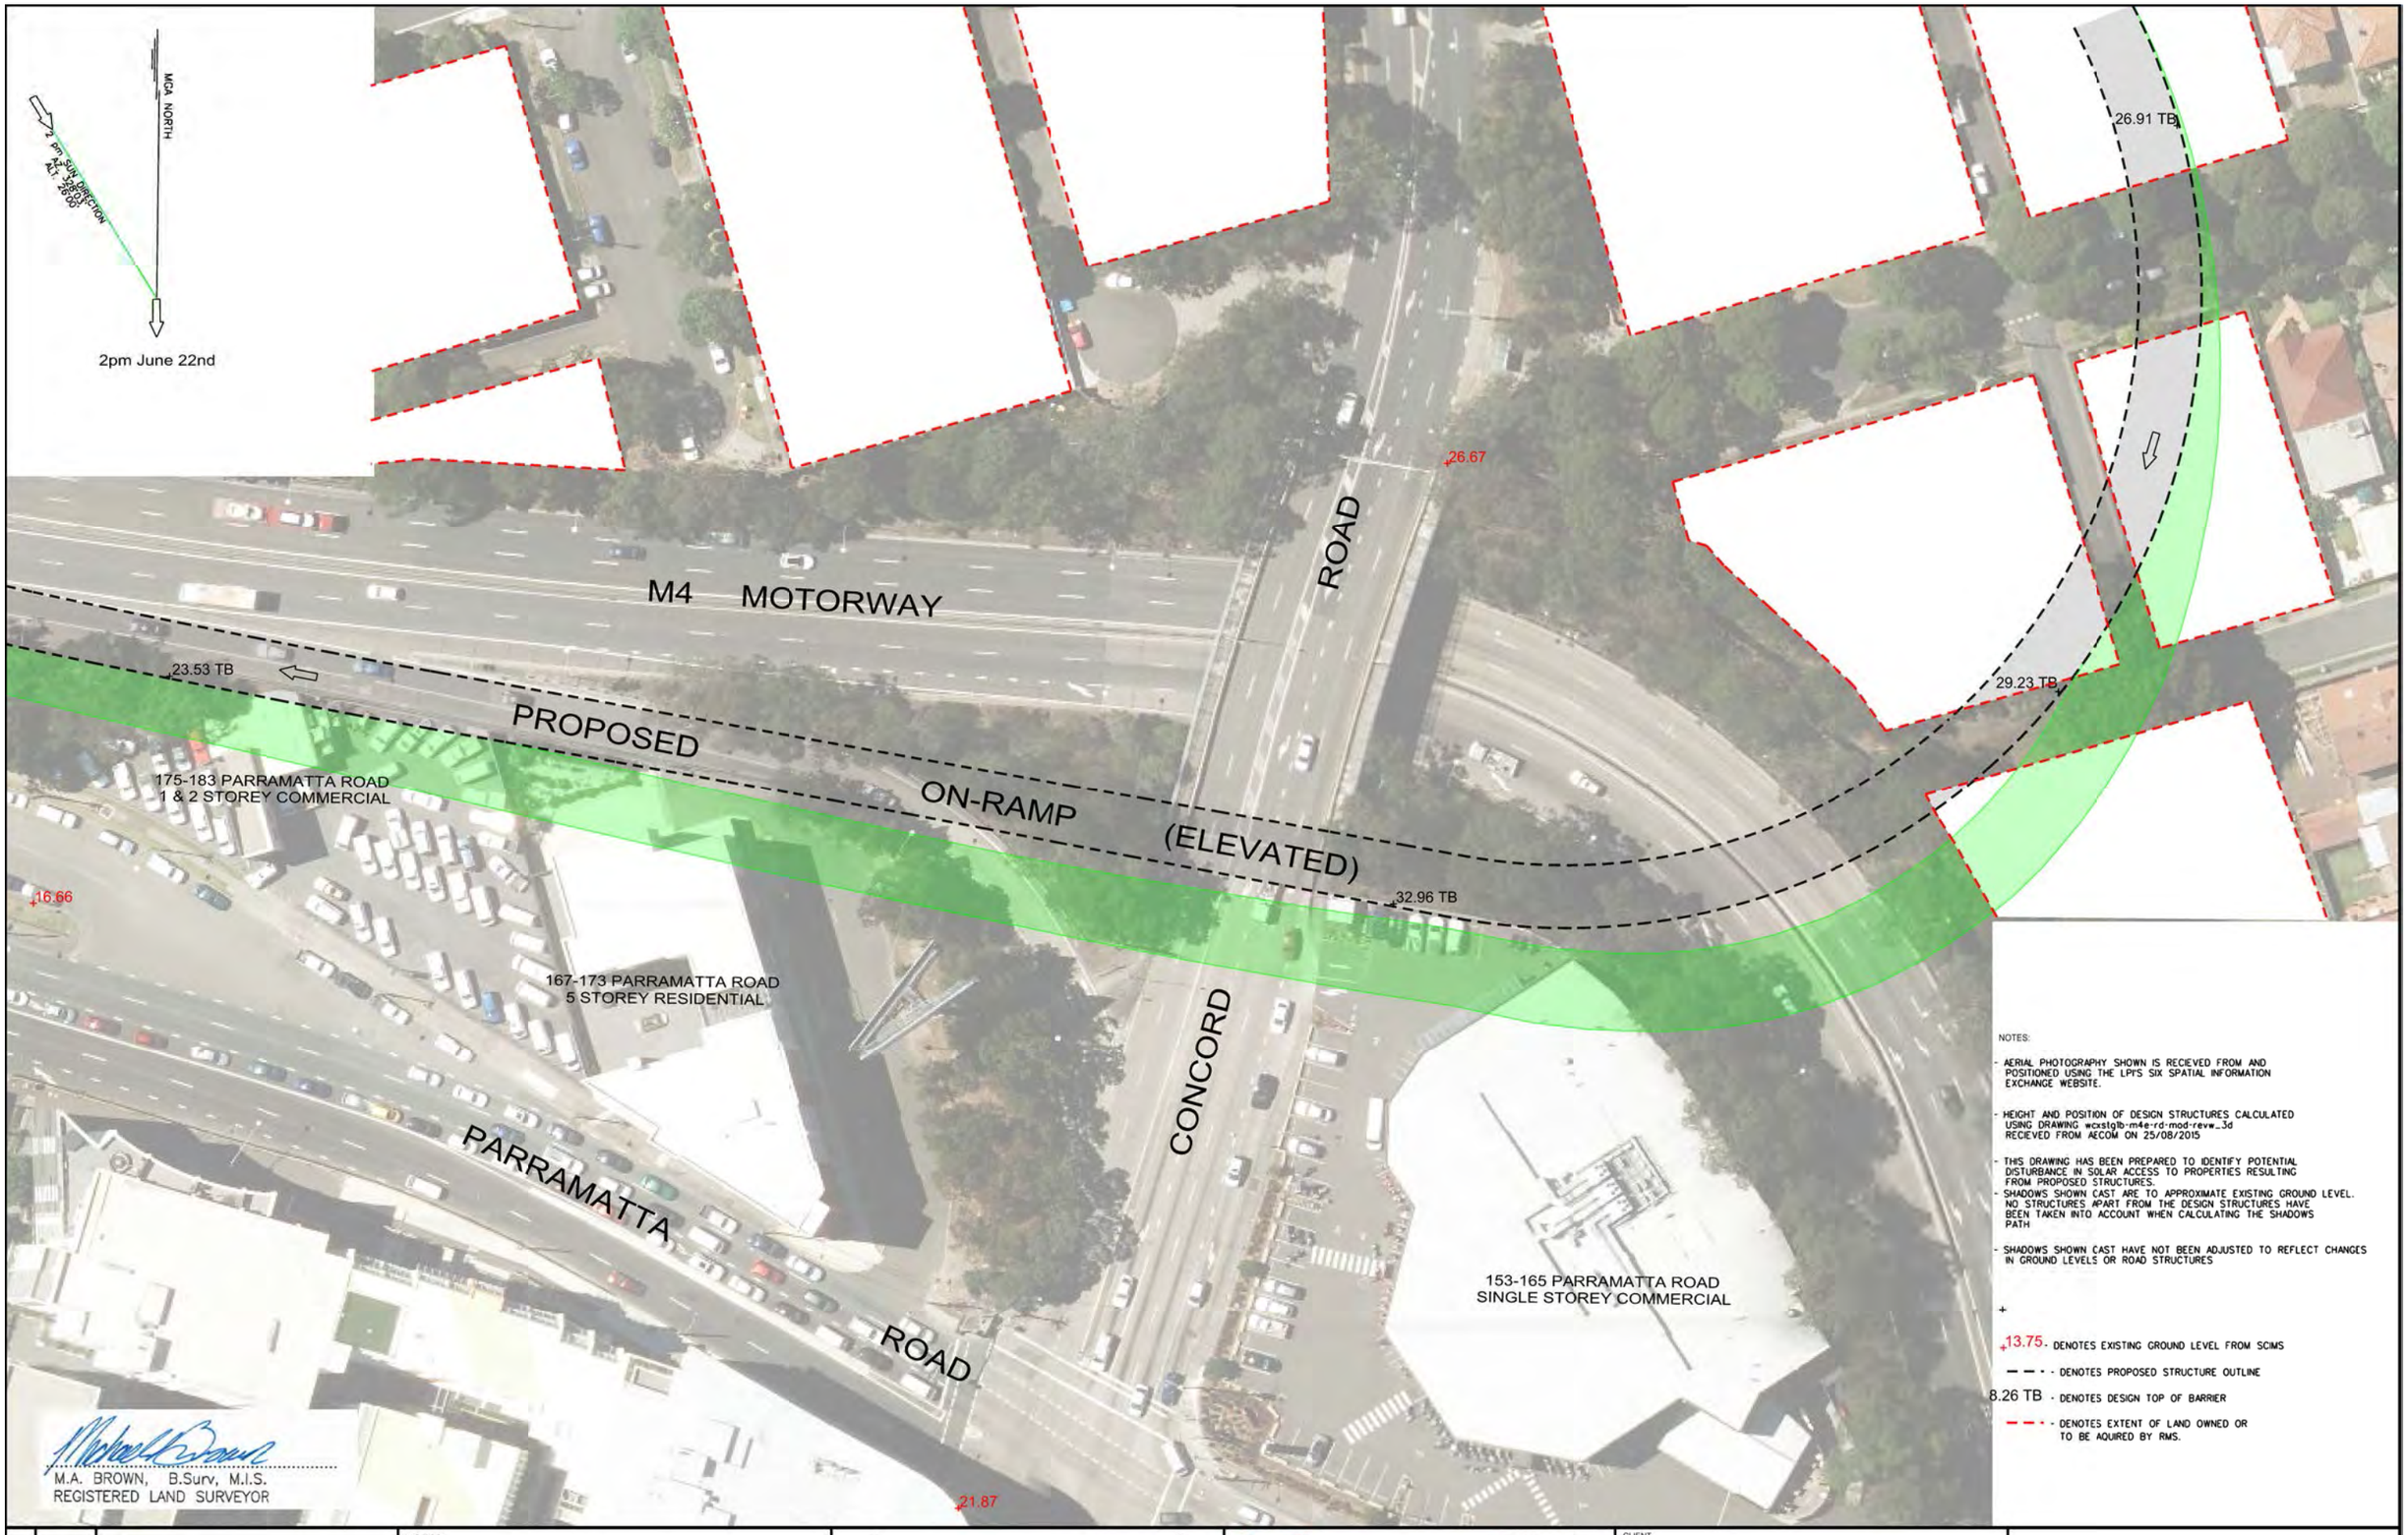

M.A. BROWN, B.Surv, M.I.S.
REGISTERED LAND SURVEYOR

NOTES:

- AERIAL PHOTOGRAPHY SHOWN IS RECIEVED FROM AND POSITIONED USING THE LPI'S SIX SPATIAL INFORMATION EXCHANGE WEBSITE.
- HEIGHT AND POSITION OF DESIGN STRUCTURES CALCULATED USING DRAWING wcxstg1b-m4e-rd-mod-revw_3d RECIEVED FROM AECOM ON 25/08/2015
- THIS DRAWING HAS BEEN PREPARED TO IDENTIFY POTENTIAL DISTURBANCE IN SOLAR ACCESS TO PROPERTIES RESULTING FROM PROPOSED STRUCTURES.
- SHADOWS SHOWN CAST ARE TO APPROXIMATE EXISTING GROUND LEVEL. NO STRUCTURES APART FROM THE DESIGN STRUCTURES HAVE BEEN TAKEN INTO ACCOUNT WHEN CALCULATING THE SHADOWS PATH
- SHADOWS SHOWN CAST HAVE NOT BEEN ADJUSTED TO REFLECT CHANGES IN GROUND LEVELS OR ROAD STRUCTURES

+ 13.75 - DENOTES EXISTING GROUND LEVEL FROM SCIMS

— — · - DENOTES PROPOSED STRUCTURE OUTLINE

8.26 TB - DENOTES DESIGN TOP OF BARRIER

— — · - DENOTES EXTENT OF LAND OWNED OR TO BE AQUIRED BY RMS.

REV.	DATE	AMENDMENTS

NOTES:

COPYRIGHT © RYGATE & COMPANY PTY. LIMITED 2015. NO PART OF THIS PLAN MAY BE REPRODUCED, COMMUNICATED, STORED IN A RETRIEVAL SYSTEM OR TRANSMITTED IN ANY FORM WITHOUT THE WRITTEN PERMISSION OF THE COPYRIGHT OWNER EXCEPT AS PERMITTED BY THE COPYRIGHT ACT 1968. ANY PERMITTED DOWNLOADING, ELECTRONIC STORAGE, DISPLAY, PRINT, COPY, REPRODUCTION OR COMMUNICATION OF THIS SURVEY SHOULD CONTAIN NO ALTERATION OR ADDITION TO THE ORIGINAL SURVEY.

0 — 40
REDUCTION RATIO 1: 600 @ A3

THIS TITLE BLOCK AND NOTES FORM AN INTEGRAL PART OF THE PLAN AND MUST BE REPRODUCED IN ANY USE, DUPLICATION OR AMENDMENT.

DATUM : -

CONTOUR INTERVAL : N/A

ORIGIN OF LEVELS : APPROX (A.H.D.)
CO-ORDINATES: MGA ZONE 56

RYGATE SURVEYORS
SURVEYING SINCE 1891

Rygate & Company Pty Limited
P.W. Rygate & West
ABN 61 001 204 867

a Suite 904 Level 9, 89 York St Sydney NSW 2000
p +61 2 9262 6800
f +61 2 9262 6843
e surveyors@rygate.com.au
w rygate.com.au

SUBDIVISION | STRATA PLANS | STRATUM SUBDIVISION | LEASE PLANS | TOPOGRAPHIC SURVEYS | GPS SURVEYS | 3D MODELLING | RACECOURSE DESIGN | PROJECT MANAGEMENT | SUN SHADOW DIAGRAMS

SURVEYOR	DRAWN	CHECKED	APPROVED
MAB	MB	MAB	ACD

CLIENT: AECOM

LOCALITY: WESTCONNEX M4 EAST PROJECT

L.G.A.: -

PLAN

2pm SHADOW ANALYSIS
ON-RAMP AT
CONCORD ROAD INTERCHANGE
CONCORD/NORTH STRATHFIELD

REFERENCE No.	PLAN No.	DATE	SHEET No.
76976-CRI-2pm		-	6 OF 7 SHEETS

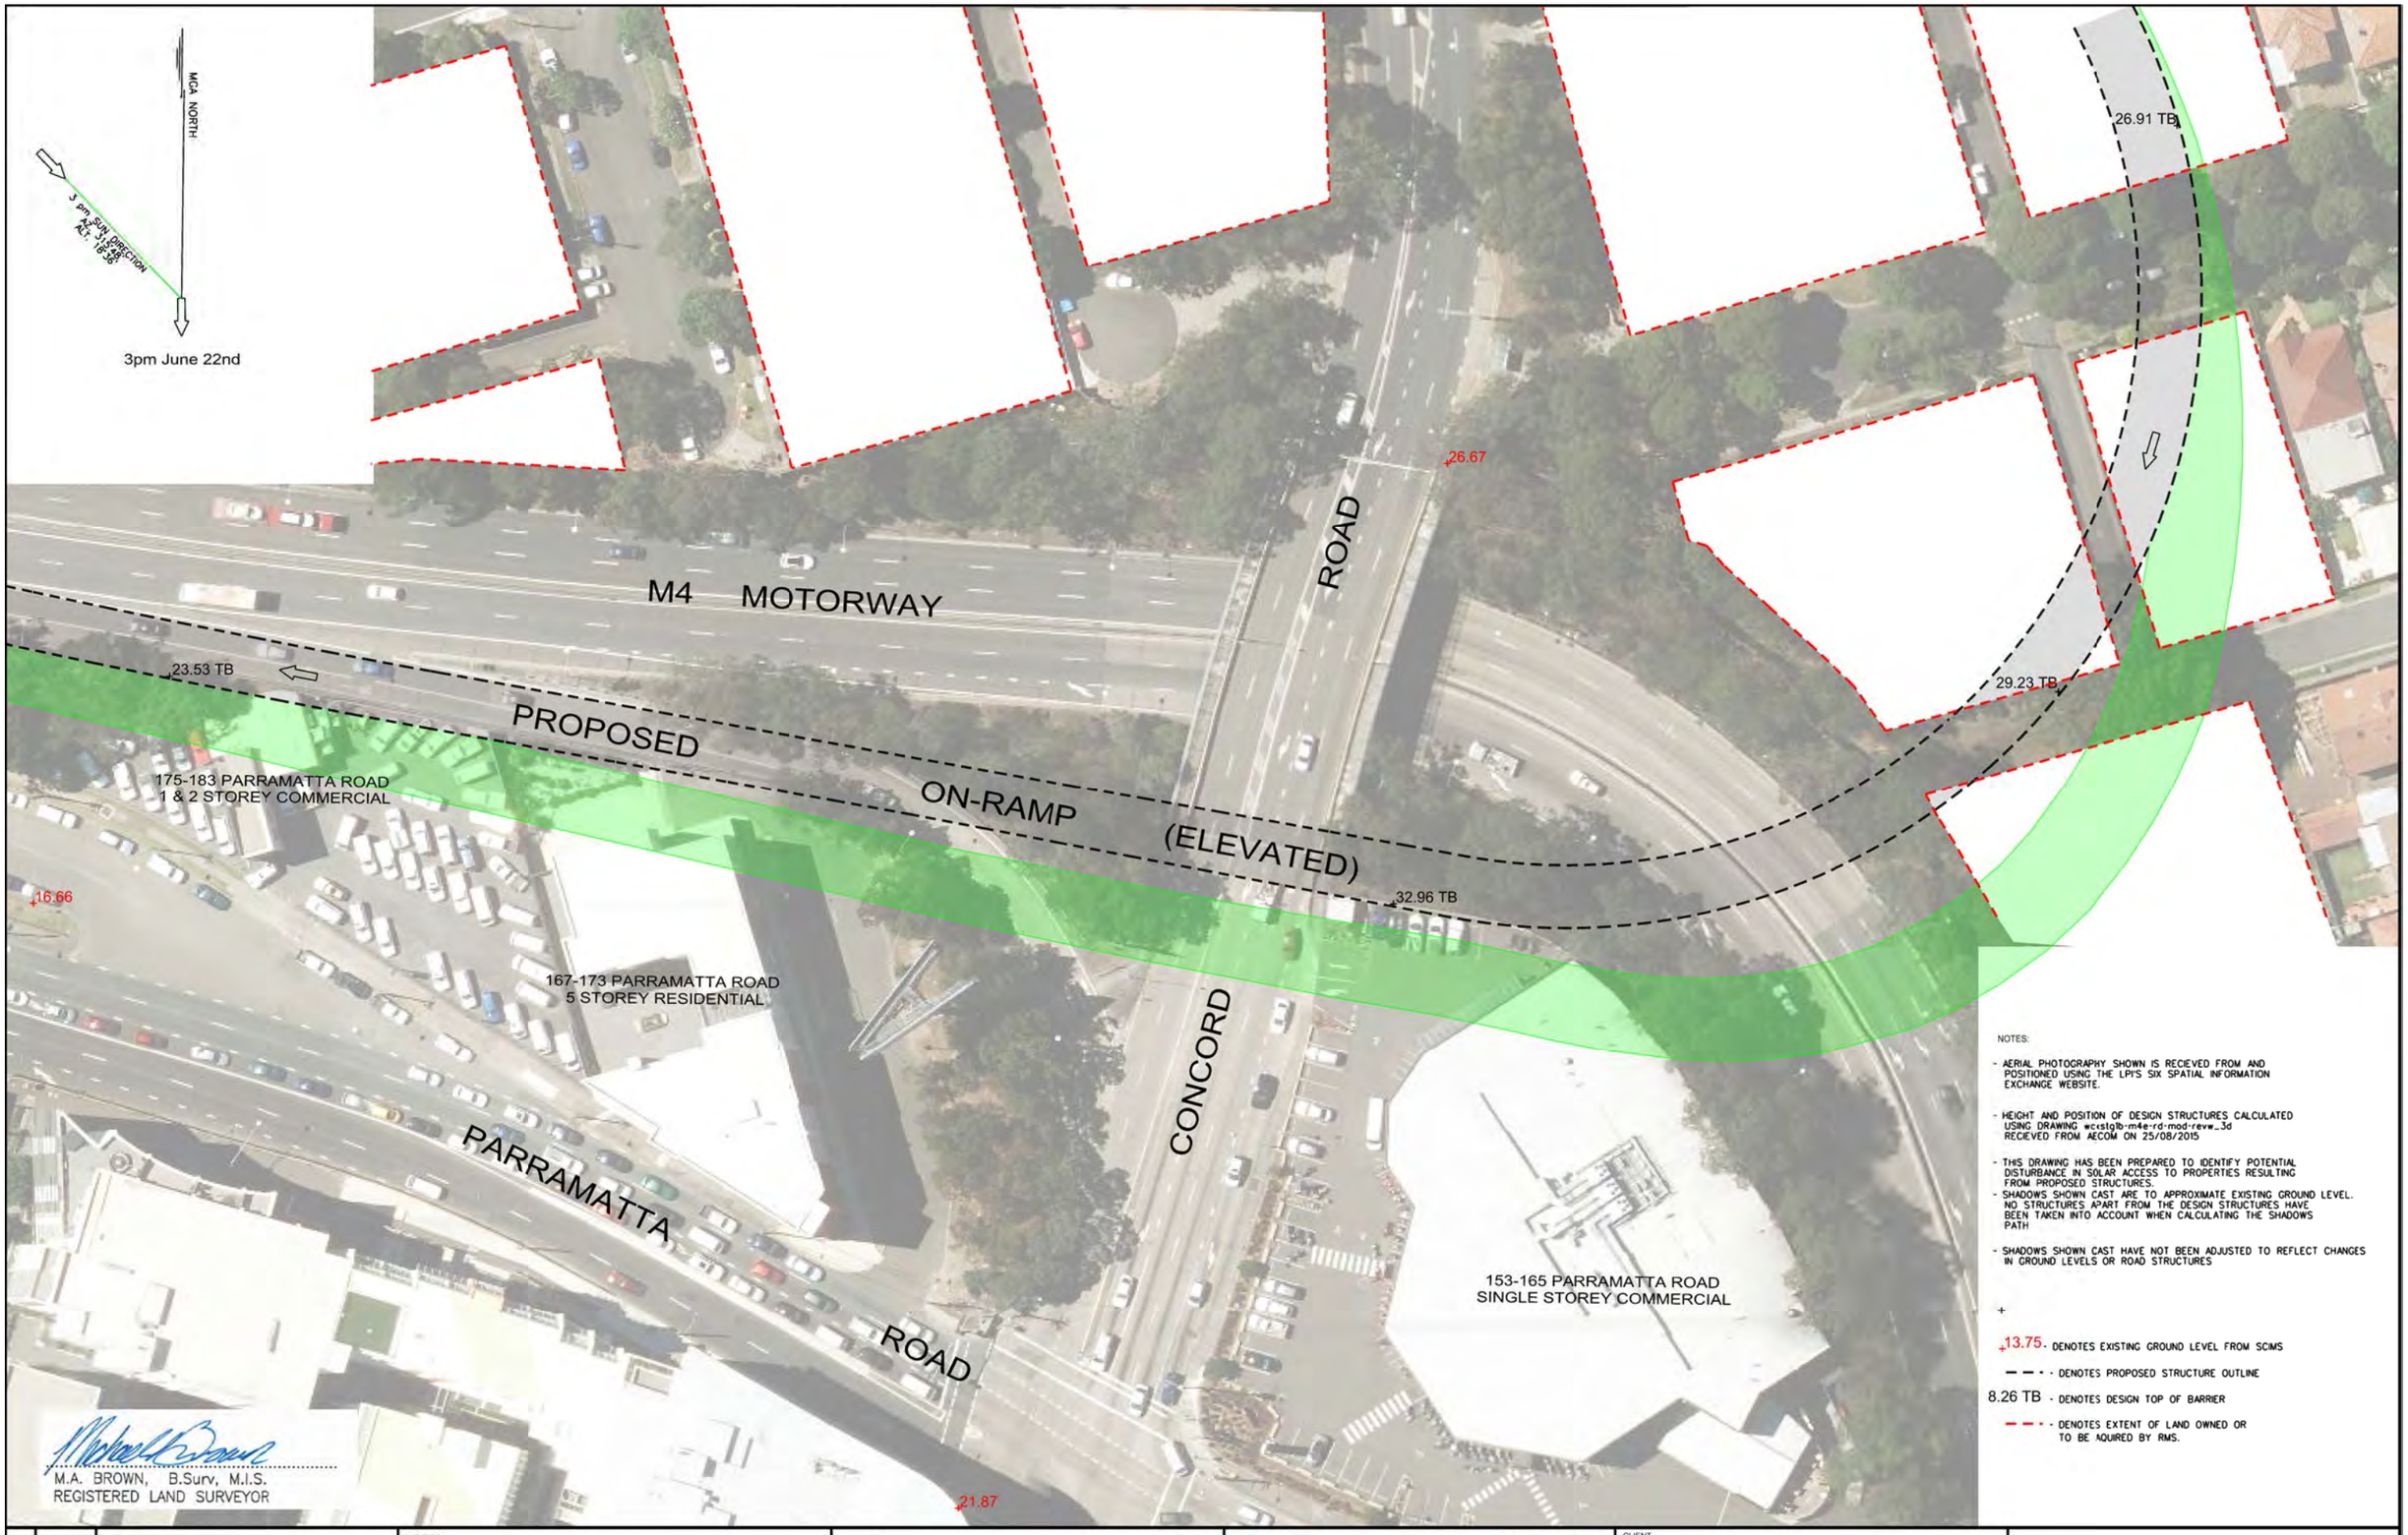

NOTES:

- AERIAL PHOTOGRAPHY SHOWN IS RECIEVED FROM AND POSITIONED USING THE LPI'S SIX SPATIAL INFORMATION EXCHANGE WEBSITE.
- HEIGHT AND POSITION OF DESIGN STRUCTURES CALCULATED USING DRAWING #c<stqlb-m4e-rd-mod-revw_3d RECIEVED FROM AECOM ON 25/08/2015
- THIS DRAWING HAS BEEN PREPARED TO IDENTIFY POTENTIAL DISTURBANCE IN SOLAR ACCESS TO PROPERTIES RESULTING FROM PROPOSED STRUCTURES.
- SHADOWS SHOWN CAST ARE TO APPROXIMATE EXISTING GROUND LEVEL. NO STRUCTURES APART FROM THE DESIGN STRUCTURES HAVE BEEN TAKEN INTO ACCOUNT WHEN CALCULATING THE SHADOWS PATH
- SHADOWS SHOWN CAST HAVE NOT BEEN ADJUSTED TO REFLECT CHANGES IN GROUND LEVELS OR ROAD STRUCTURES

+

+13.75 - DENOTES EXISTING GROUND LEVEL FROM SCIMS

— — · - DENOTES PROPOSED STRUCTURE OUTLINE

8.26 TB - DENOTES DESIGN TOP OF BARRIER

— — · - DENOTES EXTENT OF LAND OWNED OR TO BE AQUIRED BY RMS.

REV.	DATE	AMENDMENTS

NOTES:

COPYRIGHT © RYGATE & COMPANY PTY. LIMITED 2015. NO PART OF THIS PLAN MAY BE REPRODUCED, COMMUNICATED, STORED IN A RETRIEVAL SYSTEM OR TRANSMITTED IN ANY FORM WITHOUT THE WRITTEN PERMISSION OF THE COPYRIGHT OWNER EXCEPT AS PERMITTED BY THE COPYRIGHT ACT 1968. ANY PERMITTED DOWNLOADING, ELECTRONIC STORAGE, DISPLAY, PRINT, COPY, REPRODUCTION OR COMMUNICATION OF THIS SURVEY SHOULD CONTAIN NO ALTERATION OR ADDITION TO THE ORIGINAL SURVEY.

0 — 40
REDUCTION RATIO 1: 600 @ A3

THIS TITLE BLOCK AND NOTES FORM AN INTEGRAL PART OF THE PLAN AND MUST BE REPRODUCED IN ANY USE, DUPLICATION OR AMENDMENT.

DATUM : -

CONTOUR INTERVAL : N/A

ORIGIN OF LEVELS : APPROX (A.H.D.)
CO-ORDINATES: MGA ZONE 56

RYGATE SURVEYORS
SURVEYING SINCE 1886

Rygate & Company Pty Limited
P.W. Rygate & West
ABN 61 001 204 867

a Suite 904 Level 9, 89 York St Sydney NSW 2000
p +61 2 9262 6800
f +61 2 9262 6843
e surveyors@rygate.com.au
w rygate.com.au

SUBDIVISION | STRATA PLANS | STRATUM SUBDIVISION | LEASE PLANS | TOPOGRAPHIC SURVEYS | GPS SURVEYS | 3D MODELLING | RACECOURSE DESIGN | PROJECT MANAGEMENT | SUN SHADOW DIAGRAMS

SURVEYOR	DRAWN	CHECKED	APPROVED
MAB	MB	MAB	ACD

CLIENT: AECOM

LOCALITY: WESTCONNEX M4 EAST PROJECT

L.G.A.: -

PLAN

3pm SHADOW ANALYSIS
ON-RAMP AT
CONCORD ROAD INTERCHANGE
CONCORD/NORTH STRATHFIELD

REFERENCE No.	PLAN No.	DATE	SHEET No.
76976-CRI-3pm		-	7 OF 7 SHEETS

(blank page)