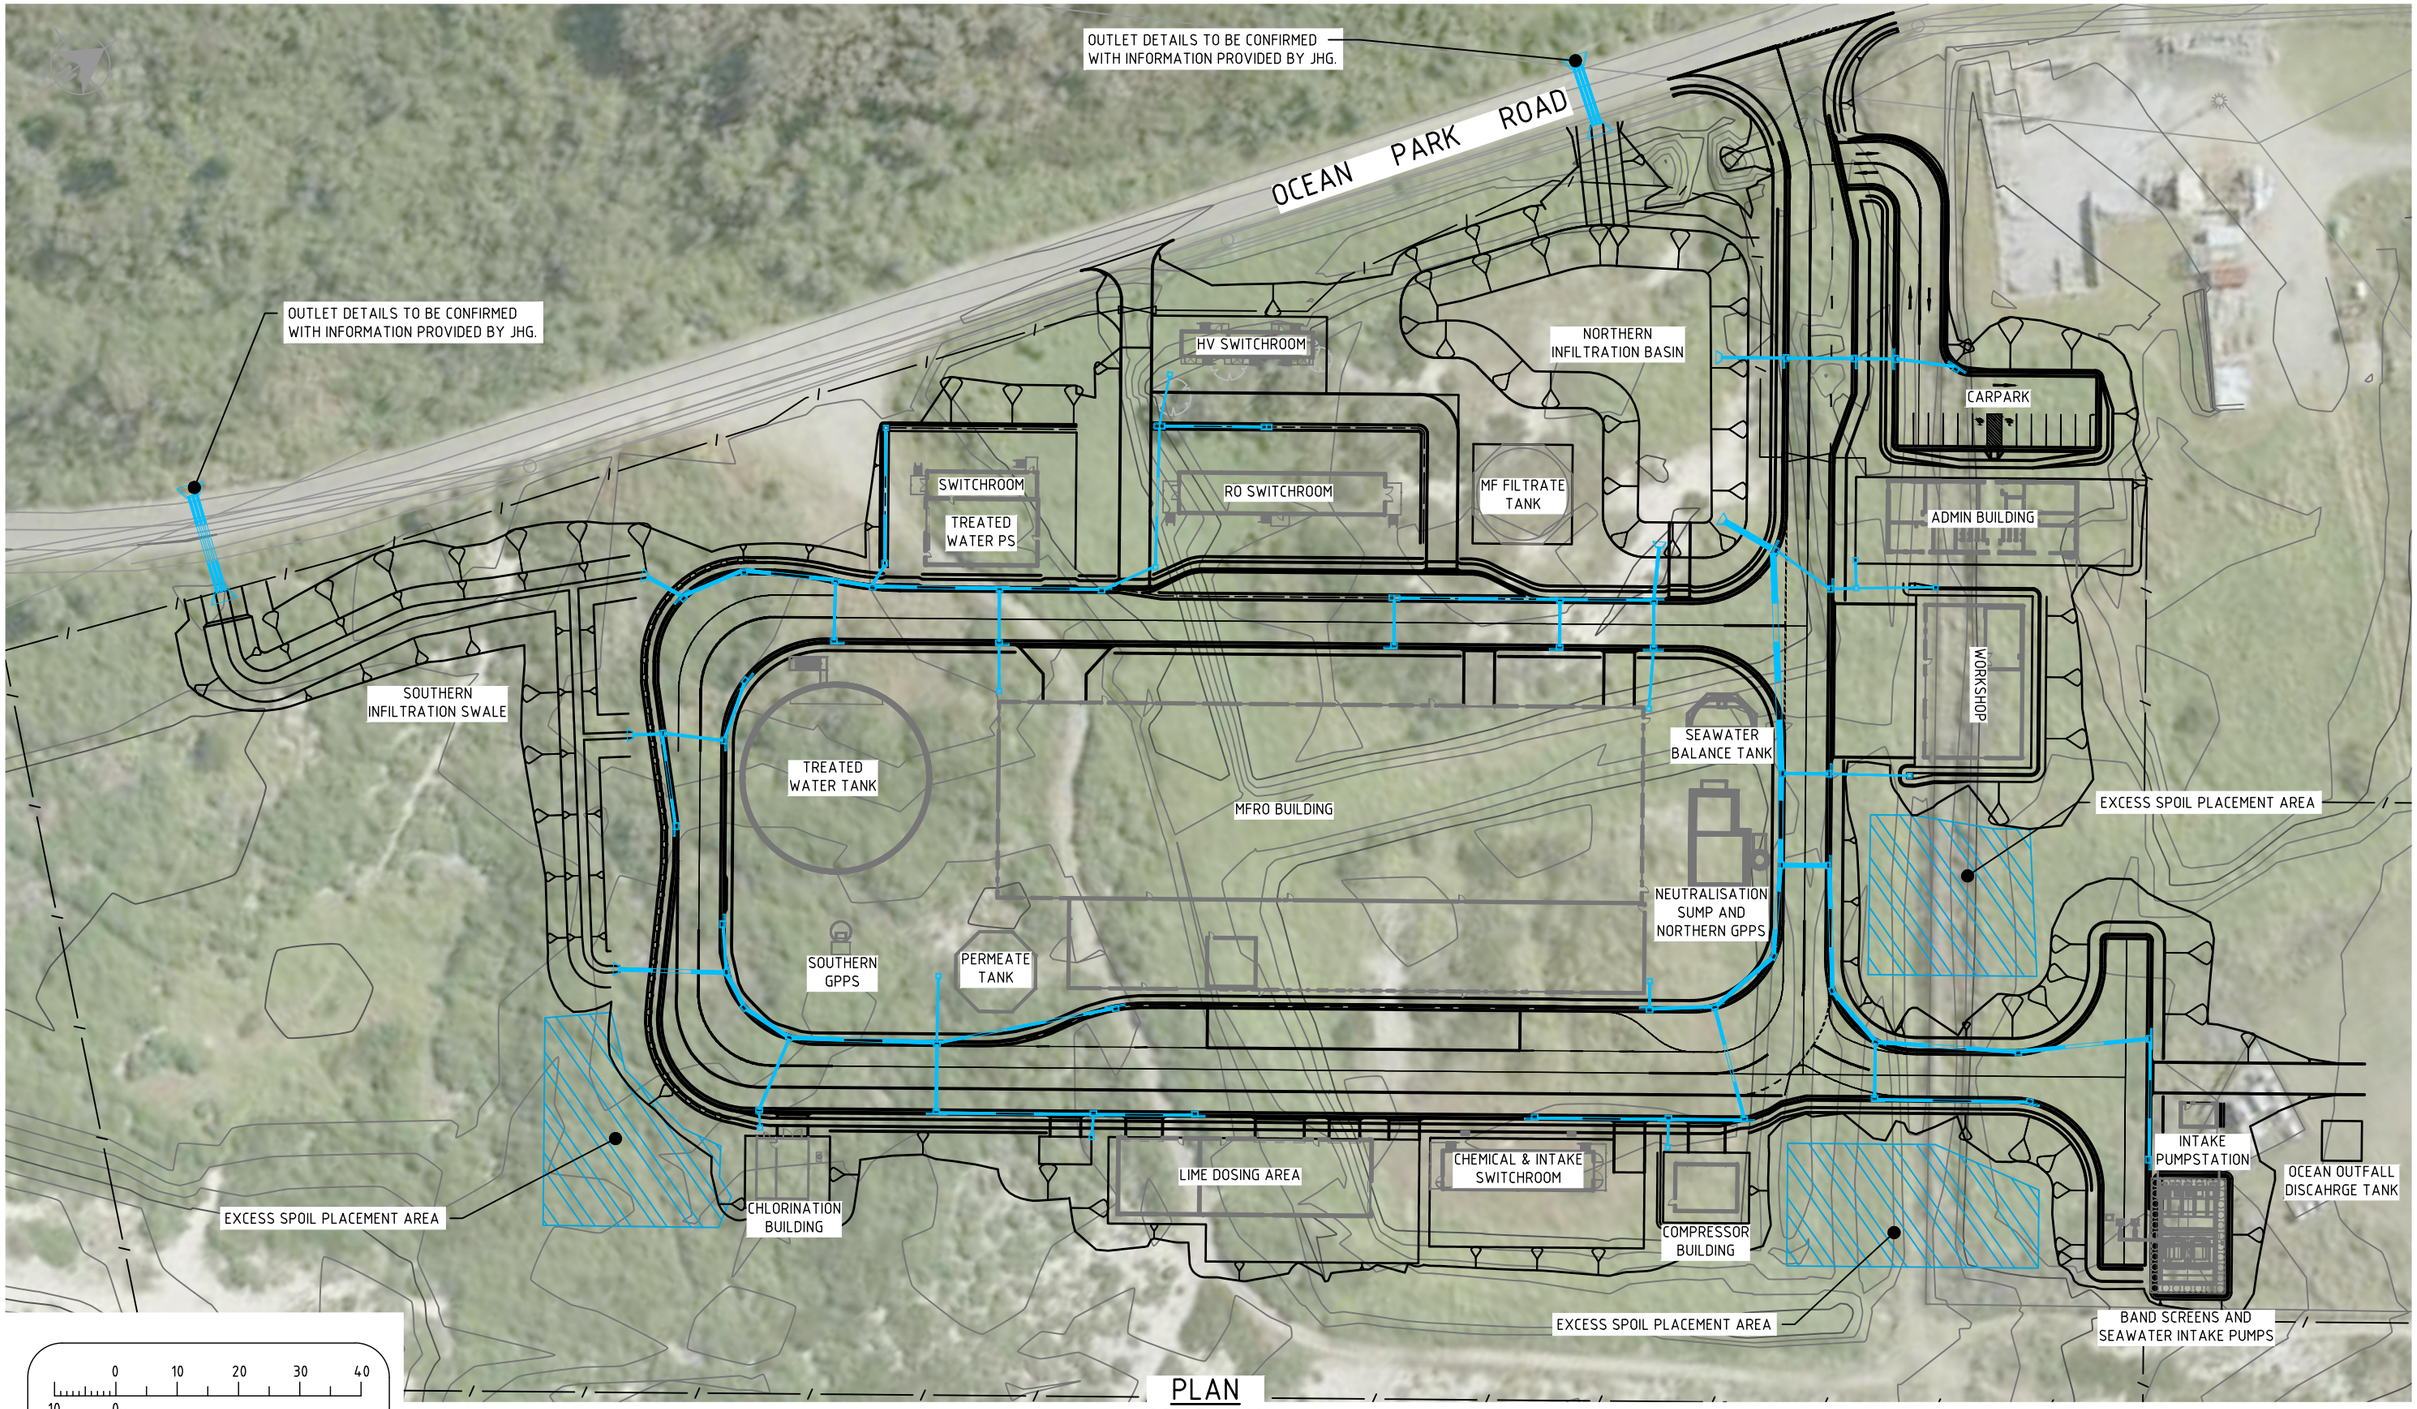


0 10 20 30 40
10 0
HORIZONTAL SCALE 1:1000

PLAN
SCALE 1:1000

PRELIMINARY ISSUE
NOT FOR CONSTRUCTION

No.	REVISION DETAILS	DWN	DATE
0A	ISSUED FOR PLANNING	J.B	07.02.25

VERSION 4

CONSULTANT DETAILS:
JOHN HOLLAND
Level 3, 65 Pirrama Road
Pyrmont 2009, New South Wales
(02) 9552 4288
johnholland.com.au

GHD
Level 3 GHD Tower 24 Honeysuckle Drive
Newcastle NSW 2300 Australia
PO Box 5403 Hunter Rgn Mail Cent. NSW 2310
T 61 2 4979 9999 F 61 2 9475 0725
E ntlmail@ghd.com.au W www.ghd.com.au

CONSULT. REFERENCE No. 12638206

HUNTER WATER

DESIGNED: R.J	DATE: 07.02.25	COMPANY: GHD	
DRAWN: J.B	DATE: 07.02.25	COMPANY: GHD	
CHECKED: N.H	DATE: 07.02.25	COMPANY: GHD	
APPROVED:	DATE:	COMPANY:	

TITLE:
CS1135
BELMONT DESALINATION PLANT
WT-BES
DRAINAGE OVERVIEW PLAN

SIZE	SCALE	INDEX No.	DRAWING No.	SHEET	REV No.
A3	1:1000	87132	500151	101	0A

Plot Date: 06/02/25 - 13:08 Cad File: C:\ADSK\ACCDocs\John Holland Group\Belmont Desalination Project\Project Files\01 WIP\GHD\CI\Drawing\500151-100.dwg