



-  SITE COMPOUND
-  SEDIMENTATION BASINS
-  STAGE 1 EARLY WORKS SITE AREA
-  BUILDING / ROAD NETWORK OUTLINE

fitzpatrick+partners


© Copyright -year
p. + 61 (0)2 8274 8200 w. www.fitzpatrickpartners.com
G. LEVEL 6, 156 CLARENCE ST., SYDNEY 2000, AUSTRALIA

NOTES

1. THIS DRAWING IS ISSUED UPON THE CONDITION IT IS NOT COPIED, REPRODUCED, RETAINED OR DISCLOSED TO ANY UNAUTHORIZED PERSON, EITHER WHOLLY OR IN PART WITHOUT PRIOR CONSENT IN WRITING OF fitzpatrick+partners.
2. DRAWINGS SHOW DESIGN INTENT ONLY. SHOP DRAWINGS ARE TO BE PROVIDED FOR APPROVAL PRIOR TO CONSTRUCTION OR MANUFACTURE.
3. DO NOT SCALE DRAWINGS. CHECK DIMENSIONS BEFORE COMMENCING WORK.
4. INCONSISTENCIES ARE TO BE REPORTED TO fitzpatrick+partners.
5. NUMBERS FOLLOWING AN ABBREVIATION DENOTE A PARTICULAR TYPE OF ITEM. FOR EXPLANATION OF ITEM TYPES REFER TO SPECIFICATION AND FINISHES SCHEDULE.

CLIENT
 **Health Infrastructure**


PROJECT NO.
21701
 PROJECT NORTH

 SCALE @ A3
1:2000
 30mm ON ORIGINAL

PRINT DATE
6/06/2018

DRAWING
STAGE 1 EARLY WORKS SITE PLAN

STAGE 1 EIS SUBMISSION
MAITLAND HOSPITAL
DRAWING NO.
DA21
ISSUE
10

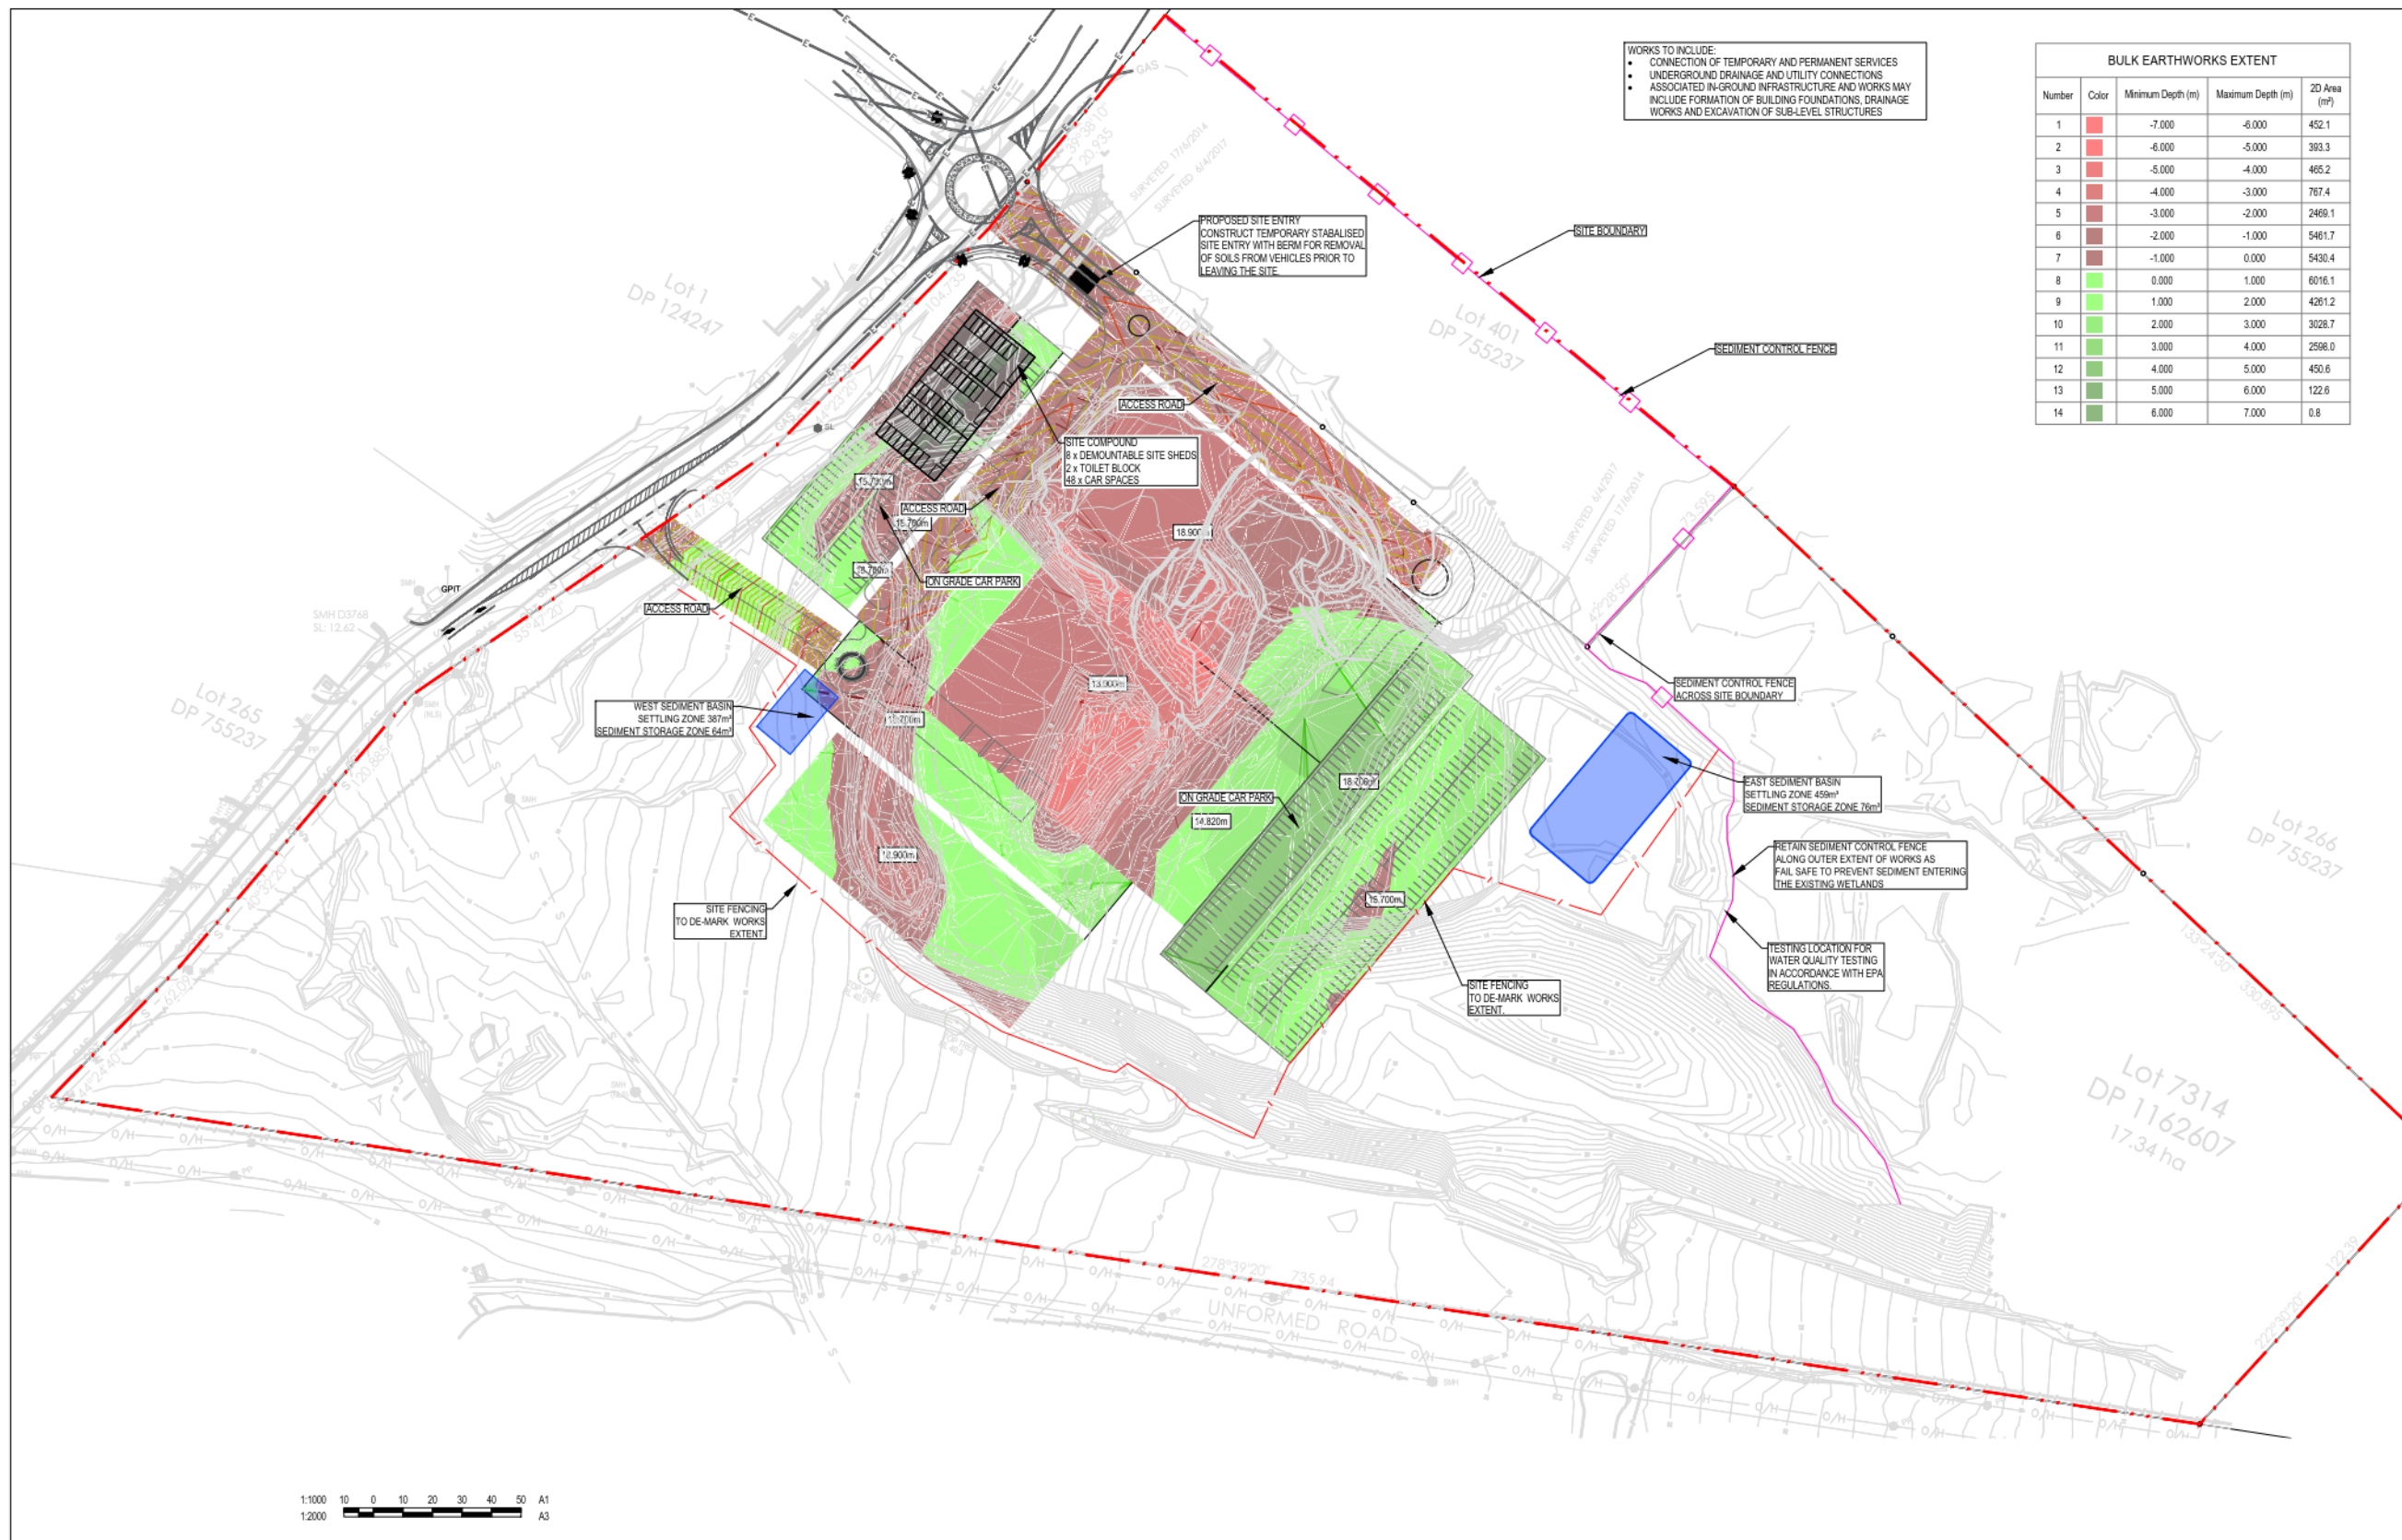

- WORKS TO INCLUDE:
- CONNECTION OF TEMPORARY AND PERMANENT SERVICES
 - UNDERGROUND DRAINAGE AND UTILITY CONNECTIONS
 - ASSOCIATED IN-GROUND INFRASTRUCTURE AND WORKS MAY INCLUDE FORMATION OF BUILDING FOUNDATIONS, DRAINAGE WORKS AND EXCAVATION OF SUB-LEVEL STRUCTURES

BULK EARTHWORKS EXTENT				
Number	Color	Minimum Depth (m)	Maximum Depth (m)	2D Area (m²)
1		-7.000	-6.000	452.1
2		-6.000	-5.000	393.3
3		-5.000	-4.000	465.2
4		-4.000	-3.000	767.4
5		-3.000	-2.000	2469.1
6		-2.000	-1.000	5461.7
7		-1.000	0.000	5430.4
8		0.000	1.000	6016.1
9		1.000	2.000	4261.2
10		2.000	3.000	3028.7
11		3.000	4.000	2598.0
12		4.000	5.000	450.6
13		5.000	6.000	122.6
14		6.000	7.000	0.8

REV	DESCRIPTION	DRAWN	APP'D	DATE
A	ISSUED FOR APPROVAL	JDL	IAH	24.04.18

DRAWN:	JDL
DESIGNED:	IAH
VERIFIED:	
APPROVED FOR TENDER:	
APPROVED FOR CONSTRUCTION:	

HEALTH INFRASTRUCTURE NSW



ARCHITECT/CUENT

MAITLAND HOSPITAL

EARLYWORKS PLAN - GENERAL
ARRANGEMENT

PROJECT

TITLE



AS SHOWN
SCALE @ A1

32489-1
PROJECT No

CI-100-002
DRAWING No

A
REV

FOR APPROVAL
NOT FOR CONSTRUCTION

