FROM
LUDDENHAM

TO
CECIL HILLS

WSA 3KM WILDLIFE BUFFER RADIUS

TR1 (291 sq m)
8 x BURspi
2 x ACAfal
8 x DODvis
2 x BREobl
8 x CALlin

P5D-04 (3884 sq m)

TR1 (501 sq m)
7 x ACAdec
7 x MELlin
16 x CALsal
16 x CERgum

P2B-04 (2007 sq m)

TR2 (229 sq m)
5 x ALLlit
5 x CASgla

APPLY GRAVEL TO BELOW BRIDGE DECK. EXTEND ADJACENT LANDSCAPE TREATMENT 1-3M BELOW BRIDGE. REFER TO TYPICAL DETAILS.

TR2 (311 sq m)
12 x MELsty

P3D-05 (604 sq m)

P3D-06 (698 sq m)

P10-36 (1917 sq m)

TR2 (233 sq m)
5 x ALLlit
5 x CASgla

TR2 (431 sq m)
17 x MELsty

P10-35 (323 sq m)

P3D-08 (43 sq m)

P3D-07 (229 sq m)

TR2 (271 sq m)
5 x ALLlit
5 x CASgla

TR2 (317 sq m)
13 x MELsty

P10-39 (209 sq m)

P10-40 (114 sq m)

TR1 (95 sq m)
4 x EUCcre

P2B-06 (3136 sq m)

P5D-05 (1910 sq m)

ADJOINS DRG M12WDD-WSP-ML1-LA-DRG-001111

M12 MOTORWAY

BRIDGE - BR05

BADGERYS CREEK

P10-42 (81 sq m)

P2B-05 (2472 sq m)

ADJOINS DRG M12WDD-WSP-ML1-LA-DRG-001113

P9A-10 (2148 sq m)

TR1 (241 sq m)
3 x ACAdec
3 x CALlin
8 x MELdec
8 x BRApop

MAINTENANCE TRACK

P10-33 (1991 sq m)

TR2 (257 sq m)
5 x ALLlit
5 x CASgla

P2B-03 (2130 sq m)

P3D-04 (379 sq m)

TR2 (264 sq m)
11 x MELsty

P10-34 (597 sq m)

TR2 (421 sq m)
17 x MELsty

TR2 (266 sq m)
5 x ALLlit
5 x CASgla

P10-38 (2695 sq m)

TR2 (255 sq m)
5 x ALLlit
5 x CASgla

P10-37 (1114 sq m)

P10-41 (2511 sq m)

PROPERTY ACCESS TRACK

TR1 (205 sq m)
3 x ACAdec
3 x CALlin
7 x MELdec
7 x BRApop

TR1 (151 sq m)
4 x BURspi
1 x ACAfal
4 x DODvis
1 x BREobl
4 x CALlin

GENERAL LEGEND

- OPERATIONAL BOUNDARY
- CONSTRUCTION BOUNDARY

SOFTWORKS LEGEND

- TR1 - WOODLAND TREE / SHRUB MIX (50M SPACING BETWEEN GROUPS)
- TR1 - WOODLAND TREE / SHRUB MIX (NO RESTRICTION ON SPACING)
- TR2 - RIPARIAN TREE MIX
- P1A - HILLS GRASSLAND MIX DIRECT SEEDED
- P1B - HILLS GRASSLAND MIX HYDROSEED
- P1C - HILLS GRASSLAND MIX COMPOST BLANKET
- P2A - PLAINS GRASSLAND MIX DIRECT SEEDED
- P2B - PLAINS GRASSLAND MIX HYDROSEED
- P2C - PLAINS GRASSLAND MIX COMPOST BLANKET
- P3D - RIPARIAN MIX PLANTED
- P4D - SKIRT MIX PLANTED
- P5D - BASIN MIX PLANTED
- P6D - VERGE MIX PLANTED
- P7D - MEDIAN MIX PLANTED
- P8D - FEATURE MIX PLANTED
- P9A - PASTURE GRASSES DIRECT SEEDED
- P9B - PASTURE GRASSES HYDROSEEDED
- P10 - COUCH SEEDED
- TD - TURF ROLLS
- GRAVEL REFER TO TYPICAL DETAILS

PLANTING TAGS

P1A - 01 (100sqm)
- BED AREA
- PLANTING BED
- PLANTING MIX

NOTE:
1. REFER TO PLANTING SCHEDULES FOR BED NUMBERS AND QUANTITIES
2. REFER TO PLANTING MATRICIES FOR LAYOUT OF ALL PLANTED BEDS

DRAWING COLOUR CODED - PRINT ALL COPIES IN COLOUR

ISSUED FOR TENDER

REFERENCES:

THIS DRAWING MAY BE PREPARED IN COLOUR AND MAY BE INCOMPLETE IF COPIED

REV	DESCRIPTION	DESIGNER INITIAL/DATE	VERIFIED INITIAL/DATE	APPROVED INITIAL/DATE
D	ISSUED FOR TENDER	KB 06.08.21	SW 06.08.21	KR 06.08.21
C	ISSUED FOR 80% DETAILED DESIGN	KB 31.03.21	SW 31.03.21	KR 31.03.21
B	ISSUED FOR 50% DETAILED DESIGN	KB 29.10.20	SW 29.10.20	KR 29.10.20
A	ISSUED FOR 20% DETAILED DESIGN	KB 03.08.20	SW 03.08.20	KR 03.08.20

COORDINATE SYSTEM: GDA 2020 — HEIGHT DATUM: AHD

GDA2020

SCALE: 1:1000

0 20 40m
1:1000

CLIENT:
NSW GOVERNMENT Transport for NSW

PREPARED FOR:
WESTERN SYDNEY PROJECT OFFICE

This drawing and the related information have been prepared by, or at the request of, Transport for NSW for a specific purpose and may not be used for any purpose other than the purpose intended by Transport for NSW. Transport for NSW does not provide any warranties and accepts no liability arising out of the use of this drawing or any of the related information for any purpose other than the intended purpose. This drawing is protected by copyright and no part of this drawing may be reproduced in any form without the express written permission of Transport for NSW.

CM+ CONTEXT LANDSCAPE ARCHITECTURE
CMPLUS / CONTEXT
AR - LANDSCAPING

DRAWN	KIERAN BRISCOE	06.08.21
DESIGNED	KIERAN BRISCOE	06.08.21
DRG CHECK	MARTIN VIRVESTE	06.08.21
DESIGN CHECK	SAM WESTLAKE	06.08.21
APPROVED	KASH RANGAN	06.08.21
PROJECT MNGR	VINCE URBANO	06.08.21

M12 MOTORWAY


PACKAGE 1 - WEST
MAIN ALIGNMENT - ZONE 1
LANDSCAPE WORKS
SOFTWORKS PLAN

FILE No. M12WDD-WSP-ML1-LA-DRG-001112.dwg		SHEET: 12 OF 13	A1
STATUS: IFT			©
DRG No. M12WDD-WSP-ML1-LA-DRG-001112	REV D	VER	EDMS No. / AMD No.

DF 801*554

FROM
LUDDENHAM

TO
CECIL HILLS

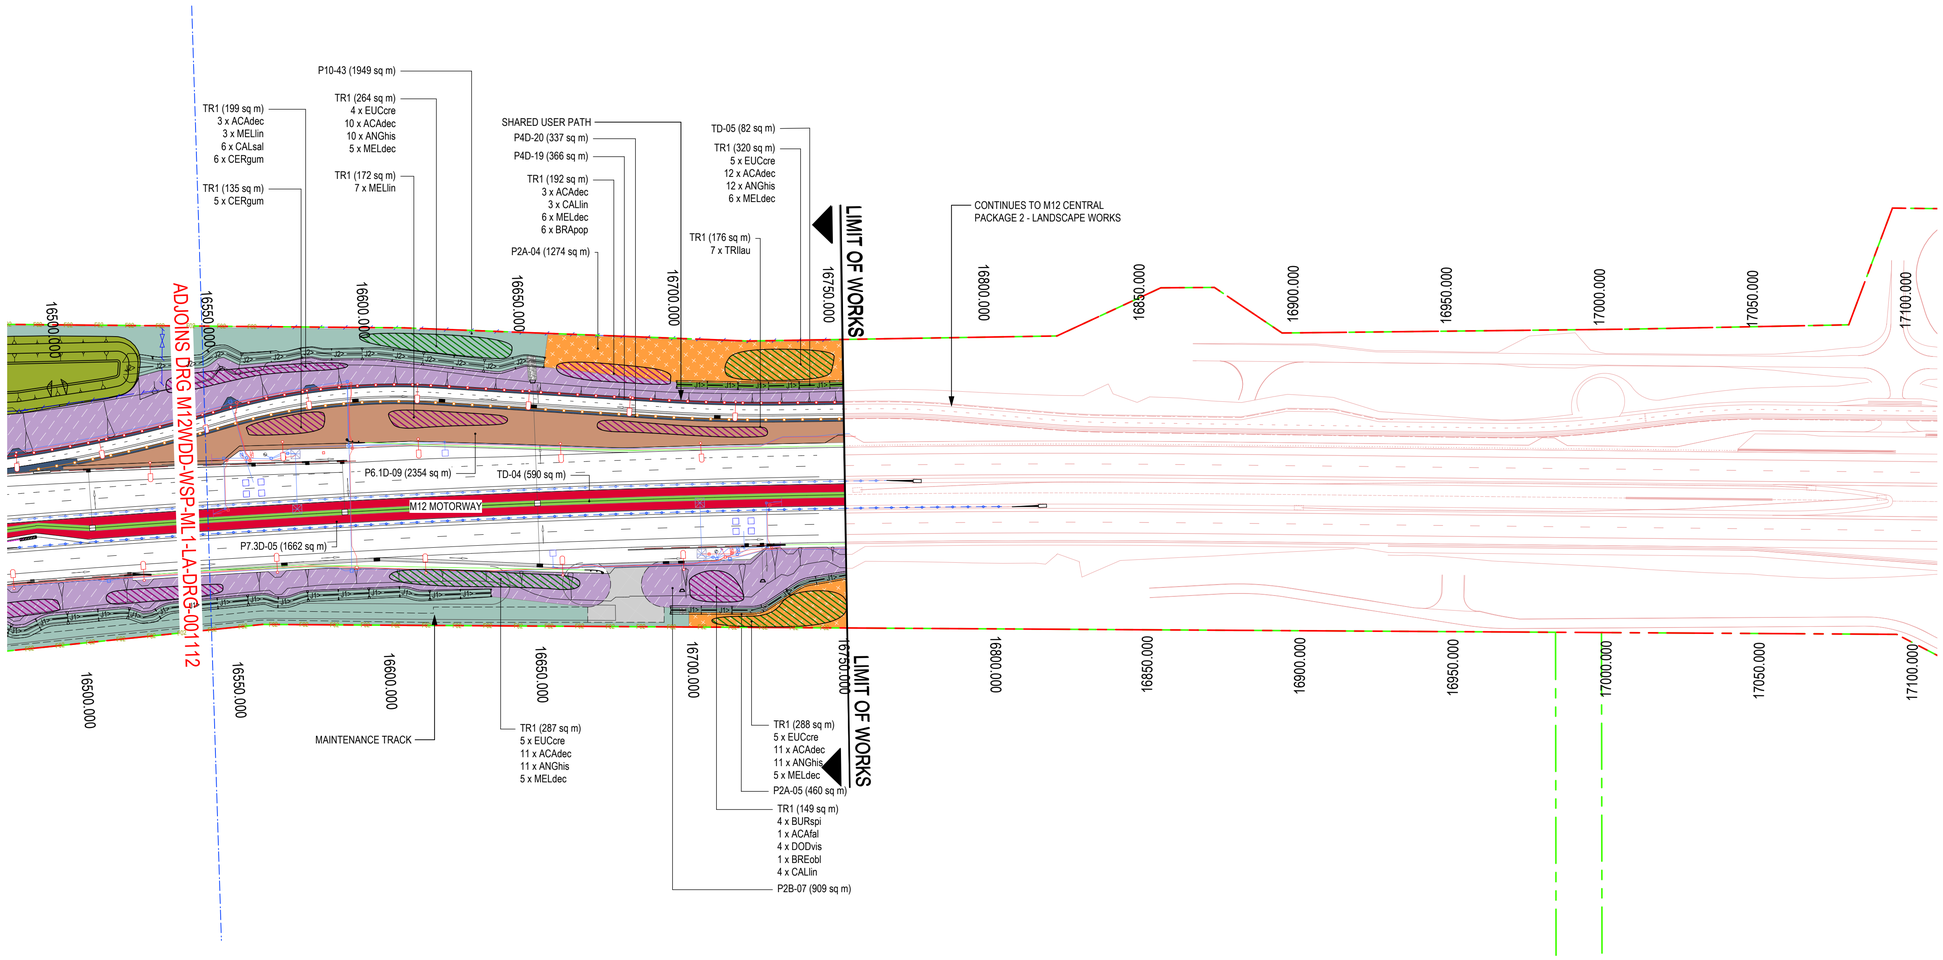

GENERAL LEGEND

- OPERATIONAL BOUNDARY
- CONSTRUCTION BOUNDARY


SOFTWORKS LEGEND

- TR1 - WOODLAND TREE / SHRUB MIX (50M SPACING BETWEEN GROUPS)
- TR1 - WOODLAND TREE / SHRUB MIX (NO RESTRICTION ON SPACING)
- TR2 - RIPARIAN TREE MIX
- P1A - HILLS GRASSLAND MIX DIRECT SEEDED
- P1B - HILLS GRASSLAND MIX HYDROSEED
- P1C - HILLS GRASSLAND MIX COMPOST BLANKET
- P2A - PLAINS GRASSLAND MIX DIRECT SEEDED
- P2B - PLAINS GRASSLAND MIX HYDROSEED
- P2C - PLAINS GRASSLAND MIX COMPOST BLANKET
- P3D - RIPARIAN MIX PLANTED
- P4D - SKIRT MIX PLANTED
- P5D - BASIN MIX PLANTED
- P6D - VERGE MIX PLANTED
- P7D - MEDIAN MIX PLANTED
- P8D - FEATURE MIX PLANTED
- P9A - PASTURE GRASSES DIRECT SEEDED
- P9B - PASTURE GRASSES HYDROSEEDED
- P10 - COUCH SEEDED
- TD - TURF ROLLS
- GRAVEL REFER TO TYPICAL DETAILS

PLANTING TAGS

P1A - 01 (100sqm)
- BED AREA
- PLANTING BED
- PLANTING MIX

NOTE:
1. REFER TO PLANTING SCHEDULES FOR BED NUMBERS AND QUANTITIES
2. REFER TO PLANTING MATRICIES FOR LAYOUT OF ALL PLANTED BEDS

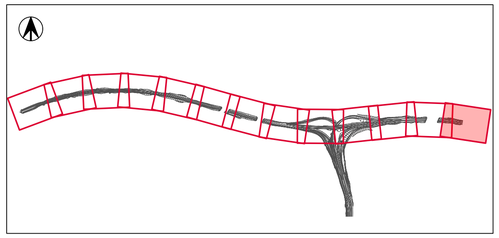

DRAWING COLOUR CODED - PRINT ALL COPIES IN COLOUR

ISSUED FOR TENDER

REFERENCES:

THIS DRAWING MAY BE PREPARED IN COLOUR AND MAY BE INCOMPLETE IF COPIED

REV	DESCRIPTION	DESIGNER INITIAL/DATE	VERIFIED INITIAL/DATE	APPROVED INITIAL/DATE
D	ISSUED FOR TENDER	KB 06.08.21	SW 06.08.21	KR 06.08.21
C	ISSUED FOR 80% DETAILED DESIGN	KB 31.03.21	SW 31.03.21	KR 31.03.21
B	ISSUED FOR 50% DETAILED DESIGN	KB 29.10.20	SW 29.10.20	KR 29.10.20
A	ISSUED FOR 20% DETAILED DESIGN	KB 03.08.20	SW 03.08.20	KR 03.08.20

COORDINATE SYSTEM: GDA 2020
HEIGHT DATUM: AHD

SCALE: 1:1000

0 20 40m
1:1000

CLIENT:
NSW GOVERNMENT Transport for NSW

PREPARED FOR:
WESTERN SYDNEY PROJECT OFFICE

This drawing and the related information have been prepared by, or at the request of, Transport for NSW for a specific purpose and may not be used for any purpose other than the purpose intended by Transport for NSW. Transport for NSW does not provide any warranties and accepts no liability arising out of the use of this drawing or any of the related information for any purpose other than the intended purpose. This drawing is protected by copyright and no part of this drawing may be reproduced in any form without the express written permission of Transport for NSW.

CM+ CONTEXT LANDSCAPE ARCHITECTURE
CMPLUS / CONTEXT
AR - LANDSCAPING

DRAWN	KIERAN BRISCOE	06.08.21
DESIGNED	KIERAN BRISCOE	06.08.21
DRG CHECK	MARTIN VIRVESTE	06.08.21
DESIGN CHECK	SAM WESTLAKE	06.08.21
APPROVED	KASH RANGAN	06.08.21
PROJECT MNGR	VINCE URBANO	06.08.21

M12 MOTORWAY

PACKAGE 1 - WEST
MAIN ALIGNMENT - ZONE 1
LANDSCAPE WORKS
SOFTWORKS PLAN

FILE No. M12WDD-WSP-ML1-LA-DRG-001113.dwg		SHEET: 13 OF 13	A1
STATUS: IFT			©
DRG No. M12WDD-WSP-ML1-LA-DRG-001113	REV D	VER	EDMS No.	AMD No.

DF 801*554

WSA 3KM WILDLIFE BUFFER RADIUS

STONE SETT DRAINAGE CHANNEL. REFER TO TYPICAL DETAIL ON DRG-000806

II 1701

SANDBLASTED EMU FOOTPRINTS [FX2] LOCATION. REFER TO TYPICAL SETOUT ON DRG-000807

NODE TYPICAL SETOUT REFER TO DRG-000805. ALSO MATERIAL AND FINISHES SCHEDULES DRG-000101

SMALL LEAF STRUCTURE. REFER TO MS06 PACKAGE

FEATURE PLANTING. REFER TO SOFTWORKS PLANS AND PLANTING SCHEDULES

MAINTENANCE TRACK

GENERAL LEGEND

- OPERATIONAL BOUNDARY
- CONSTRUCTION BOUNDARY

SOFTWORKS LEGEND

- TR1 - WOODLAND TREE / SHRUB MIX (50M SPACING BETWEEN GROUPS)
- TR1 - WOODLAND TREE / SHRUB MIX (NO RESTRICTION ON SPACING)
- TR2 - RIPARIAN TREE MIX
- P1A - HILLS GRASSLAND MIX DIRECT SEEDED
- P1B - HILLS GRASSLAND MIX HYDROSEED
- P1C - HILLS GRASSLAND MIX COMPOST BLANKET
- P2A - PLAINS GRASSLAND MIX DIRECT SEEDED
- P2B - PLAINS GRASSLAND MIX HYDROSEED
- P2C - PLAINS GRASSLAND MIX COMPOST BLANKET
- P3D - RIPARIAN MIX PLANTED
- P4D - SKIRT MIX PLANTED
- P5D - BASIN MIX PLANTED
- P6D - VERGE MIX PLANTED
- P7D - MEDIAN MIX PLANTED
- P8D - FEATURE MIX PLANTED
- P9A - PASTURE GRASSES DIRECT SEEDED
- P9B - PASTURE GRASSES HYDROSEEDED
- P10 - COUCH SEEDED
- TD - TURF ROLLS
- GRAVEL REFER TO TYPICAL DETAILS

PLANTING TAGS

P1A - 01 (100sqm)
- BED AREA
- PLANTING BED
- PLANTING MIX

NOTE:
1. REFER TO PLANTING SCHEDULES FOR BED NUMBERS AND QUANTITIES
2. REFER TO PLANTING MATRICIES FOR LAYOUT OF ALL PLANTED BEDS

DRAWING COLOUR CODED - PRINT ALL COPIES IN COLOUR

ISSUED FOR TENDER

REFERENCES:

THIS DRAWING MAY BE PREPARED IN COLOUR AND MAY BE INCOMPLETE IF COPIED

REV	DESCRIPTION	DESIGNER INITIAL/DATE	VERIFIED INITIAL/DATE	APPROVED INITIAL/DATE
C	ISSUED FOR TENDER	KB 06.08.21	SW 06.08.21	KR 06.08.21
B	ISSUED FOR 80% DETAILED DESIGN	KB 31.03.21	SW 31.03.21	KR 31.03.21
A	ISSUED FOR 50% DETAILED DESIGN	KB 29.10.20	SW 29.10.20	KR 29.10.20

COORDINATE SYSTEM: GDA 2020 — HEIGHT DATUM: AHD

GDA2020

SCALE: 1:200

0 4 8m
1:200

CLIENT: NSW GOVERNMENT Transport for NSW

PREPARED FOR: WESTERN SYDNEY PROJECT OFFICE

This drawing and the related information have been prepared by, or at the request of, Transport for NSW for a specific purpose and may not be used for any purpose other than the purpose intended by Transport for NSW. Transport for NSW does not provide any warranties and accepts no liability arising out of the use of this drawing or any of the related information for any purpose other than the intended purpose. This drawing is protected by copyright and no part of this drawing may be reproduced in any form without the express written permission of Transport for NSW.

CM+ CONTEXT LANDSCAPE ARCHITECTURE
CMPLUS / CONTEXT
AR - LANDSCAPING

DRAWN	KIERAN BRISCOE	06.08.21
DESIGNED	KIERAN BRISCOE	06.08.21
DRG CHECK	MARTIN VIRVESTE	06.08.21
DESIGN CHECK	SAM WESTLAKE	06.08.21
APPROVED	KASH RANGAN	06.08.21
PROJECT MNGR	VINCE URBANO	06.08.21


M12 MOTORWAY

PACKAGE 1 - WEST
MAIN ALIGNMENT - ZONE 1
LANDSCAPE WORKS
DETAIL PLAN
NODE 1

FILE No. M12WDD-WSP-ML1-LA-DRG-001501.dwg | SHEET: 1 OF 2 | A1
STATUS: IFT ©

DRG No.	REV	VER	EDMS No.	AMD No.
M12WDD-WSP-ML1-LA-DRG-001501	C			

DF 801*554

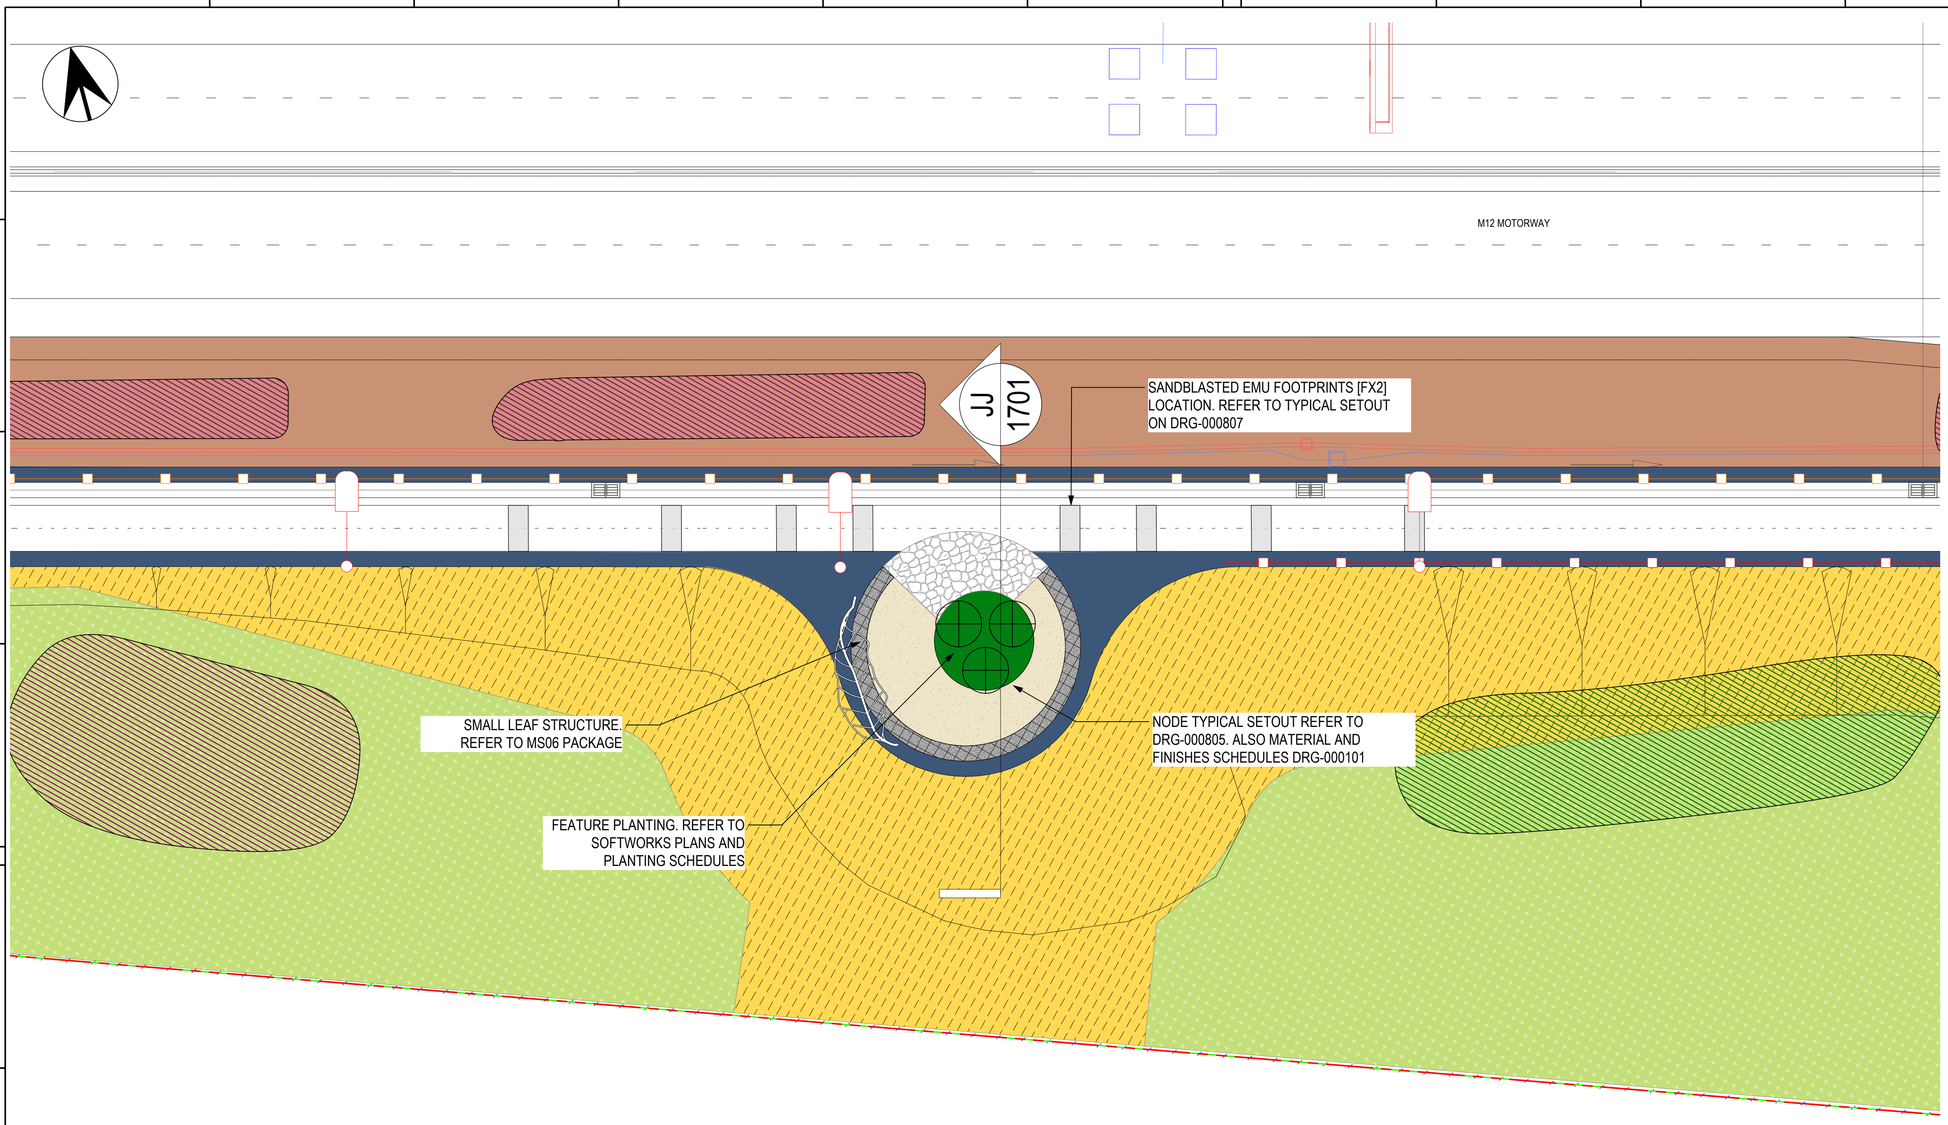

GENERAL LEGEND

- OPERATIONAL BOUNDARY
- CONSTRUCTION BOUNDARY


SOFTWORKS LEGEND

- TR1 - WOODLAND TREE / SHRUB MIX (50M SPACING BETWEEN GROUPS)
- TR1 - WOODLAND TREE / SHRUB MIX (NO RESTRICTION ON SPACING)
- TR2 - RIPARIAN TREE MIX
- P1A - HILLS GRASSLAND MIX DIRECT SEEDED
- P1B - HILLS GRASSLAND MIX HYDROSEED
- P1C - HILLS GRASSLAND MIX COMPOST BLANKET
- P2A - PLAINS GRASSLAND MIX DIRECT SEEDED
- P2B - PLAINS GRASSLAND MIX HYDROSEED
- P2C - PLAINS GRASSLAND MIX COMPOST BLANKET
- P3D - RIPARIAN MIX PLANTED
- P4D - SKIRT MIX PLANTED
- P5D - BASIN MIX PLANTED
- P6D - VERGE MIX PLANTED
- P7D - MEDIAN MIX PLANTED
- P8D - FEATURE MIX PLANTED
- P9A - PASTURE GRASSES DIRECT SEEDED
- P9B - PASTURE GRASSES HYDROSEEDED
- P10 - COUCH SEEDED
- TD - TURF ROLLS
- GRAVEL REFER TO TYPICAL DETAILS

PLANTING TAGS

P1A - 01 (100sqm)
- BED AREA
- PLANTING BED
- PLANTING MIX

NOTE:
1. REFER TO PLANTING SCHEDULES FOR BED NUMBERS AND QUANTITIES
2. REFER TO PLANTING MATRICIES FOR LAYOUT OF ALL PLANTED BEDS

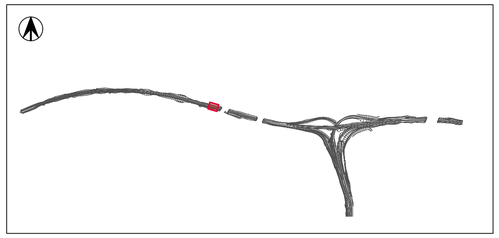

DRAWING COLOUR CODED - PRINT ALL COPIES IN COLOUR

ISSUED FOR TENDER

REFERENCES:

THIS DRAWING MAY BE PREPARED IN COLOUR AND MAY BE INCOMPLETE IF COPIED

REV	DESCRIPTION	DESIGNER INITIAL/DATE	VERIFIED INITIAL/DATE	APPROVED INITIAL/DATE
C	ISSUED FOR TENDER	KB 06.08.21	SW 06.08.21	KR 06.08.21
B	ISSUED FOR 80% DETAILED DESIGN	KB 31.03.21	SW 31.03.21	KR 31.03.21
A	ISSUED FOR 50% DETAILED DESIGN	KB 29.10.20	SW 29.10.20	KR 29.10.20

COORDINATE SYSTEM: GDA 2020 — HEIGHT DATUM: AHD

GDA2020

SCALE: 1:200

0 4 8m
1:200

CLIENT:
NSW GOVERNMENT Transport for NSW

PREPARED FOR:
WESTERN SYDNEY PROJECT OFFICE

This drawing and the related information have been prepared by, or at the request of, Transport for NSW for a specific purpose and may not be used for any purpose other than the purpose intended by Transport for NSW. Transport for NSW does not provide any warranties and accepts no liability arising out of the use of this drawing or any of the related information for any purpose other than the intended purpose. This drawing is protected by copyright and no part of this drawing may be reproduced in any form without the express written permission of Transport for NSW.

CM+ CONTEXT LANDSCAPE ARCHITECTURE
CMPLUS / CONTEXT
AR - LANDSCAPING

DRAWN	KIERAN BRISCOE	06.08.21
DESIGNED	KIERAN BRISCOE	06.08.21
DRG CHECK	MARTIN VIRVESTE	06.08.21
DESIGN CHECK	SAM WESTLAKE	06.08.21
APPROVED	KASH RANGAN	06.08.21
PROJECT MNGR	VINCE URBANO	06.08.21

M12 MOTORWAY

PACKAGE 1 - WEST
MAIN ALIGNMENT - ZONE 1
LANDSCAPE WORKS
DETAIL PLAN
NODE 2

FILE No. M12WDD-WSP-ML1-LA-DRG-001502.dwg			SHEET: 1 OF 2	A1
STATUS: IFT				©
DRG No. M12WDD-WSP-ML1-LA-DRG-001502	REV C	VER	EDMS No.	AMD No.

DF 801*554

DRAWING DELETED
DRAWING NOT REQUIRED

DRAWING COLOUR CODED - PRINT ALL COPIES IN COLOUR

ISSUED FOR TENDER

REFERENCES:

THIS DRAWING MAY BE PREPARED IN COLOUR AND MAY BE INCOMPLETE IF COPIED

REV	DESCRIPTION	DESIGNER INITIAL/DATE	VERIFIED INITIAL/DATE	APPROVED INITIAL/DATE
C	ISSUED FOR TENDER	KB 06.08.21	SW 06.08.21	KR 06.08.21
B	ISSUED FOR 80% DETAILED DESIGN	KB 31.03.21	SW 31.03.21	KR 31.03.21
A	ISSUED FOR 50% DETAILED DESIGN	KB 29.10.20	SW 29.10.20	KR 29.10.20

COORDINATE SYSTEM: GDA 2020 | HEIGHT DATUM: AHD

GDA2020

SCALE: 1:200

0 4 8m
1:200

CLIENT:
NSW GOVERNMENT Transport for NSW

PREPARED FOR:
WESTERN SYDNEY PROJECT OFFICE

This drawing and the related information have been prepared by, or at the request of, Transport for NSW for a specific purpose and may not be used for any purpose other than the purpose intended by Transport for NSW. Transport for NSW does not provide any warranties and accepts no liability arising out of the use of this drawing or any of the related information for any purpose other than the intended purpose. This drawing is protected by copyright and no part of this drawing may be reproduced in any form without the express written permission of Transport for NSW.

CM+ CONTEXT LANDSCAPE ARCHITECTURE
CMPLUS / CONTEXT
AR - LANDSCAPING

DRAWN	KIERAN BRISCOE	06.08.21
DESIGNED	KIERAN BRISCOE	06.08.21
DRG CHECK	MARTIN VIRVESTE	06.08.21
DESIGN CHECK	SAM WESTLAKE	06.08.21
APPROVED	KASH RANGAN	06.08.21
PROJECT MNGR	VINCE URBANO	06.08.21

M12 MOTORWAY

PACKAGE 1 - WEST
MAIN ALIGNMENT - ZONE 1
LANDSCAPE WORKS
DRAWING DELETED
NODE 4

FILE No. M12WDD-WSP-ML1-LA-DRG-001503.dwg | SHEET: 1 OF 1 | A1
STATUS: IFT ©

DRG No.	REV	VER	EDMS No.	AMD No.
M12WDD-WSP-ML1-LA-DRG-001503	C			

DF 801*554

DRAWING DELETED
DRAWING NOT REQUIRED

DRAWING COLOUR CODED - PRINT ALL COPIES IN COLOUR

ISSUED FOR TENDER

REFERENCES:

THIS DRAWING MAY BE PREPARED IN COLOUR AND MAY BE INCOMPLETE IF COPIED

REV	DESCRIPTION	DESIGNER INITIAL/DATE	VERIFIED INITIAL/DATE	APPROVED INITIAL/DATE
C	ISSUED FOR TENDER	KB 06.08.21	SW 06.08.21	KR 06.08.21
B	ISSUED FOR 80% DETAILED DESIGN	KB 31.03.21	SW 31.03.21	KR 31.03.21
A	ISSUED FOR 50% DETAILED DESIGN	KB 29.10.20	SW 29.10.20	KR 29.10.20

COORDINATE SYSTEM: GDA 2020 — HEIGHT DATUM: AHD

GDA2020

SCALE:

CLIENT: NSW GOVERNMENT Transport for NSW

PREPARED FOR: WESTERN SYDNEY PROJECT OFFICE

This drawing and the related information have been prepared by, or at the request of, Transport for NSW for a specific purpose and may not be used for any purpose other than the purpose intended by Transport for NSW. Transport for NSW does not provide any warranties and accepts no liability arising out of the use of this drawing or any of the related information for any purpose other than the intended purpose. This drawing is protected by copyright and no part of this drawing may be reproduced in any form without the express written permission of Transport for NSW.

CM+ CONTEXT LANDSCAPE ARCHITECTURE

CMPLUS / CONTEXT
AR - LANDSCAPING

DRAWN	KIERAN BRISCOE	06.08.21
DESIGNED	KIERAN BRISCOE	06.08.21
DRG CHECK	MARTIN VIRVESTE	06.08.21
DESIGN CHECK	SAM WESTLAKE	06.08.21
APPROVED	KASH RANGAN	06.08.21
PROJECT MNGR	VINCE URBANO	06.08.21

M12 MOTORWAY

PACKAGE 1 - WEST
MAIN ALIGNMENT - ZONE 1
LANDSCAPE WORKS
DRAWING DELETED

FILE No. M12WDD-WSP-ML1-LA-DRG-001504.dwg | SHEET: 1 OF 1 | A1

STATUS: IFT ©

DRG No.	REV	VER	EDMS No.	AMD No.
M12WDD-WSP-ML1-LA-DRG-001504	C			

DF 801*554

DRAWING DELETED
DRAWING NOT REQUIRED

DRAWING COLOUR CODED - PRINT ALL COPIES IN COLOUR

ISSUED FOR TENDER

REFERENCES:

THIS DRAWING MAY BE PREPARED IN COLOUR AND MAY BE INCOMPLETE IF COPIED

REV	DESCRIPTION	DESIGNER INITIAL/DATE	VERIFIED INITIAL/DATE	APPROVED INITIAL/DATE
C	ISSUED FOR TENDER	KB 06.08.21	SW 06.08.21	KR 06.08.21
B	ISSUED FOR 80% DETAILED DESIGN	KB 31.03.21	SW 31.03.21	KR 31.03.21
A	ISSUED FOR 50% DETAILED DESIGN	KB 29.10.20	SW 29.10.20	KR 29.10.20

COORDINATE SYSTEM: GDA 2020 | HEIGHT DATUM: AHD

GDA2020

SCALE:

CLIENT:
NSW GOVERNMENT Transport for NSW

PREPARED FOR:
WESTERN SYDNEY PROJECT OFFICE

This drawing and the related information have been prepared by, or at the request of, Transport for NSW for a specific purpose and may not be used for any purpose other than the purpose intended by Transport for NSW. Transport for NSW does not provide any warranties and accepts no liability arising out of the use of this drawing or any of the related information for any purpose other than the intended purpose. This drawing is protected by copyright and no part of this drawing may be reproduced in any form without the express written permission of Transport for NSW.

CM+ CONTEXT LANDSCAPE ARCHITECTURE
CMPLUS / CONTEXT
AR - LANDSCAPING

DRAWN	KIERAN BRISCOE	06.08.21
DESIGNED	KIERAN BRISCOE	06.08.21
DRG CHECK	MARTIN VIRVESTE	06.08.21
DESIGN CHECK	SAM WESTLAKE	06.08.21
APPROVED	KASH RANGAN	06.08.21
PROJECT MNGR	VINCE URBANO	06.08.21

M12 MOTORWAY


PACKAGE 1 - WEST
MAIN ALIGNMENT - ZONE 1
LANDSCAPE WORKS
DRAWING DELETED

FILE No. M12WDD-WSP-ML1-LA-DRG-001505.dwg | SHEET: 1 OF 1 | A1
STATUS: IFT ©


DRG No.	REV	VER	EDMS No.	AMD No.
M12WDD-WSP-ML1-LA-DRG-001505	C			

DF 801*554

NOTE: SECTIONS SHOW INDICATIVE PLANTING INTENT AND LOCATION OF ASSETS. REFER TO THE TYPICAL CUT/FILL BATTER DETAILS IN THE GENERAL SHEETS FOR SET OUT REQUIREMENTS AND TYPICAL DETAILS FOR APPLICATION METHODS.

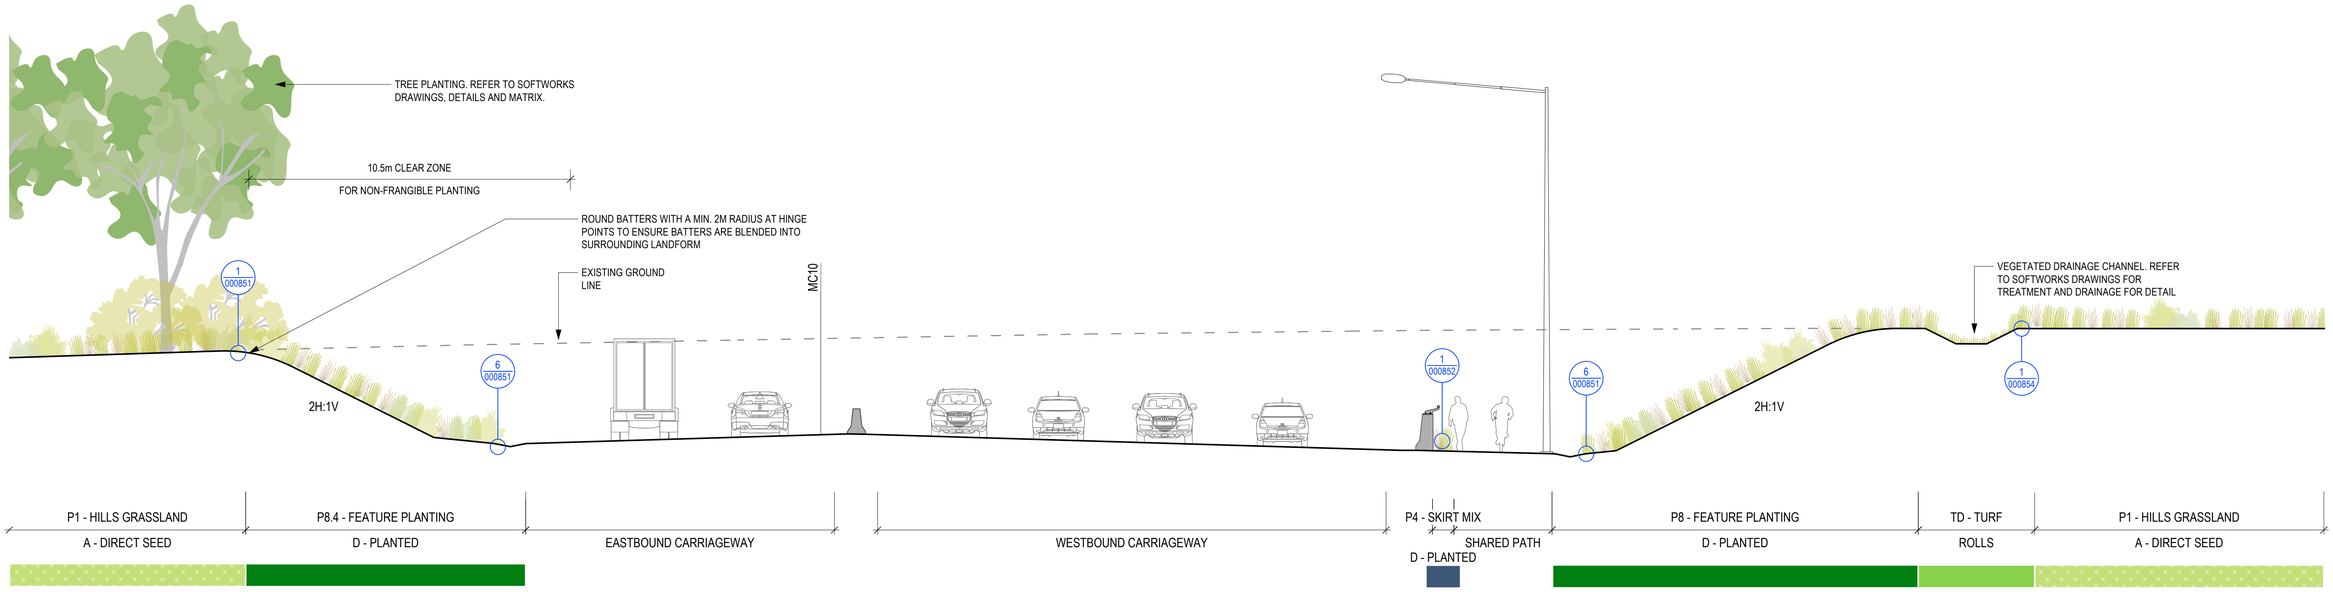

SECTION AA: M12 MOTORWAY - CH 10640
Scale: 1:100

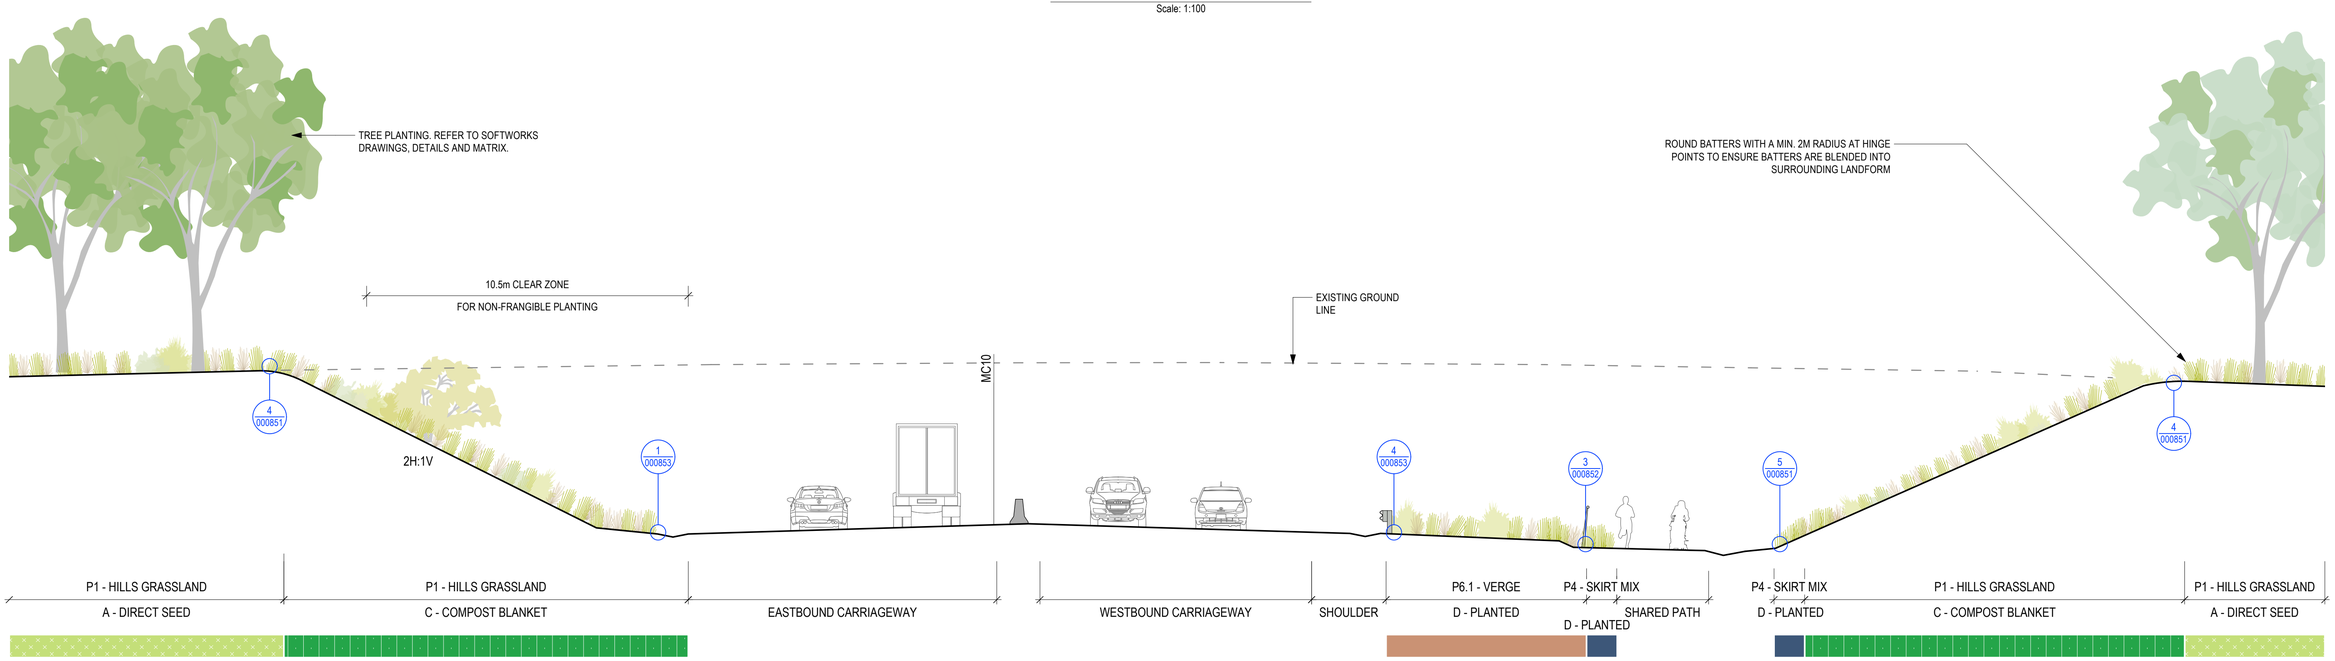

SECTION BB: M12 MOTORWAY - CH 11400
Scale: 1:100

DRAWING COLOUR CODED - PRINT ALL COPIES IN COLOUR

ISSUED FOR TENDER

REFERENCES:

THIS DRAWING MAY BE PREPARED IN COLOUR AND MAY BE INCOMPLETE IF COPIED

REV	DESCRIPTION	DESIGNER INITIAL/DATE	VERIFIED INITIAL/DATE	APPROVED INITIAL/DATE
C	ISSUED FOR TENDER	KB 06.08.21	SW 06.08.21	KR 06.08.21
B	ISSUED FOR 80% DETAILED DESIGN	KB 31.03.21	SW 31.03.21	KR 31.03.21
A	ISSUED FOR 50% DETAILED DESIGN	KB 29.10.20	SW 29.10.20	KR 29.10.20

COORDINATE SYSTEM: GDA 2020 | HEIGHT DATUM: AHD

GDA2020

SCALE: 1:100

0 2 4m
1:100

CLIENT:
NSW GOVERNMENT Transport for NSW

PREPARED FOR:
WESTERN SYDNEY PROJECT OFFICE

This drawing and the related information have been prepared by, or at the request of, Transport for NSW for a specific purpose and may not be used for any purpose other than the purpose intended by Transport for NSW. Transport for NSW does not provide any warranties and accepts no liability arising out of the use of this drawing or any of the related information for any purpose other than the intended purpose. This drawing is protected by copyright and no part of this drawing may be reproduced in any form without the express written permission of Transport for NSW.

CM+ CONTEXT LANDSCAPE ARCHITECTURE
CMPLUS / CONTEXT
AR - LANDSCAPING

DRAWN	KIERAN BRISCOE	06.08.21
DESIGNED	KIERAN BRISCOE	06.08.21
DRG CHECK	MARTIN VIRVESTE	06.08.21
DESIGN CHECK	SAM WESTLAKE	06.08.21
APPROVED	KASH RANGAN	06.08.21
PROJECT MNGR	VINCE URBANO	06.08.21


M12 MOTORWAY

PACKAGE 1 - WEST
MAIN ALIGNMENT - ZONE 1
LANDSCAPE WORKS
LANDSCAPE SECTION


FILE No. M12WDD-WSP-ML1-LA-DRG-001301.dwg | SHEET: 1 OF 5 | A1
STATUS: IFT ©
DRG No. M12WDD-WSP-ML1-LA-DRG-001301 | REV C | VER | EDMS No. | AMD No.

DF 801*554

NOTE: SECTIONS SHOW INDICATIVE PLANTING INTENT AND LOCATION OF ASSETS. REFER TO THE TYPICAL CUT/FILL BATTER DETAILS IN THE GENERAL SHEETS FOR SET OUT REQUIREMENTS AND TYPICAL DETAILS FOR APPLICATION METHODS.

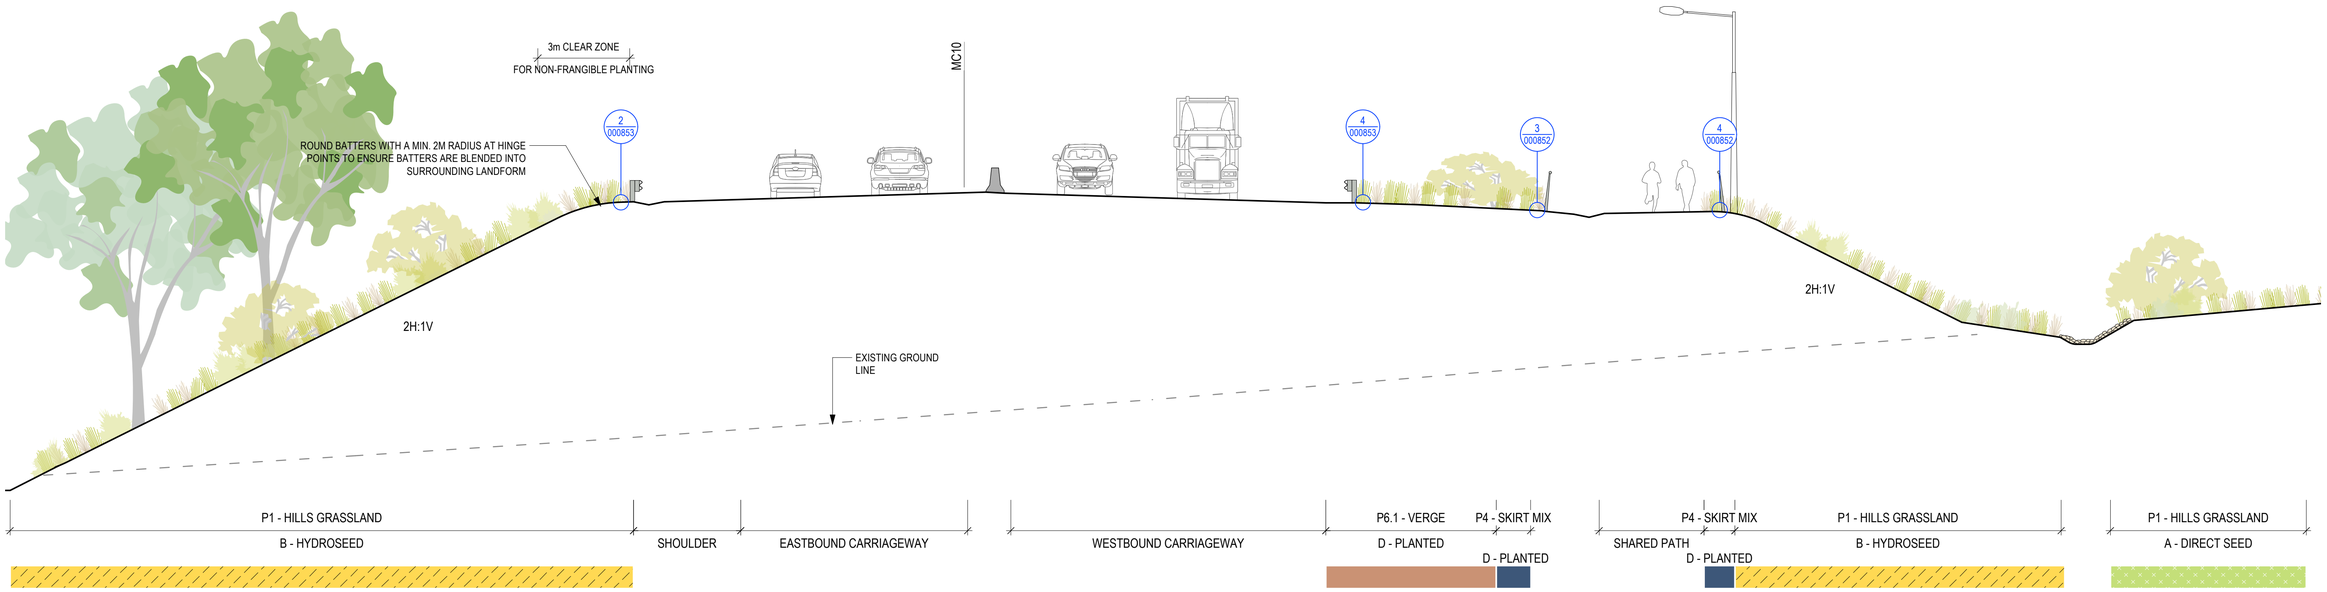

SECTION CC: M12 MOTORWAY - CH 11800
Scale: 1:100

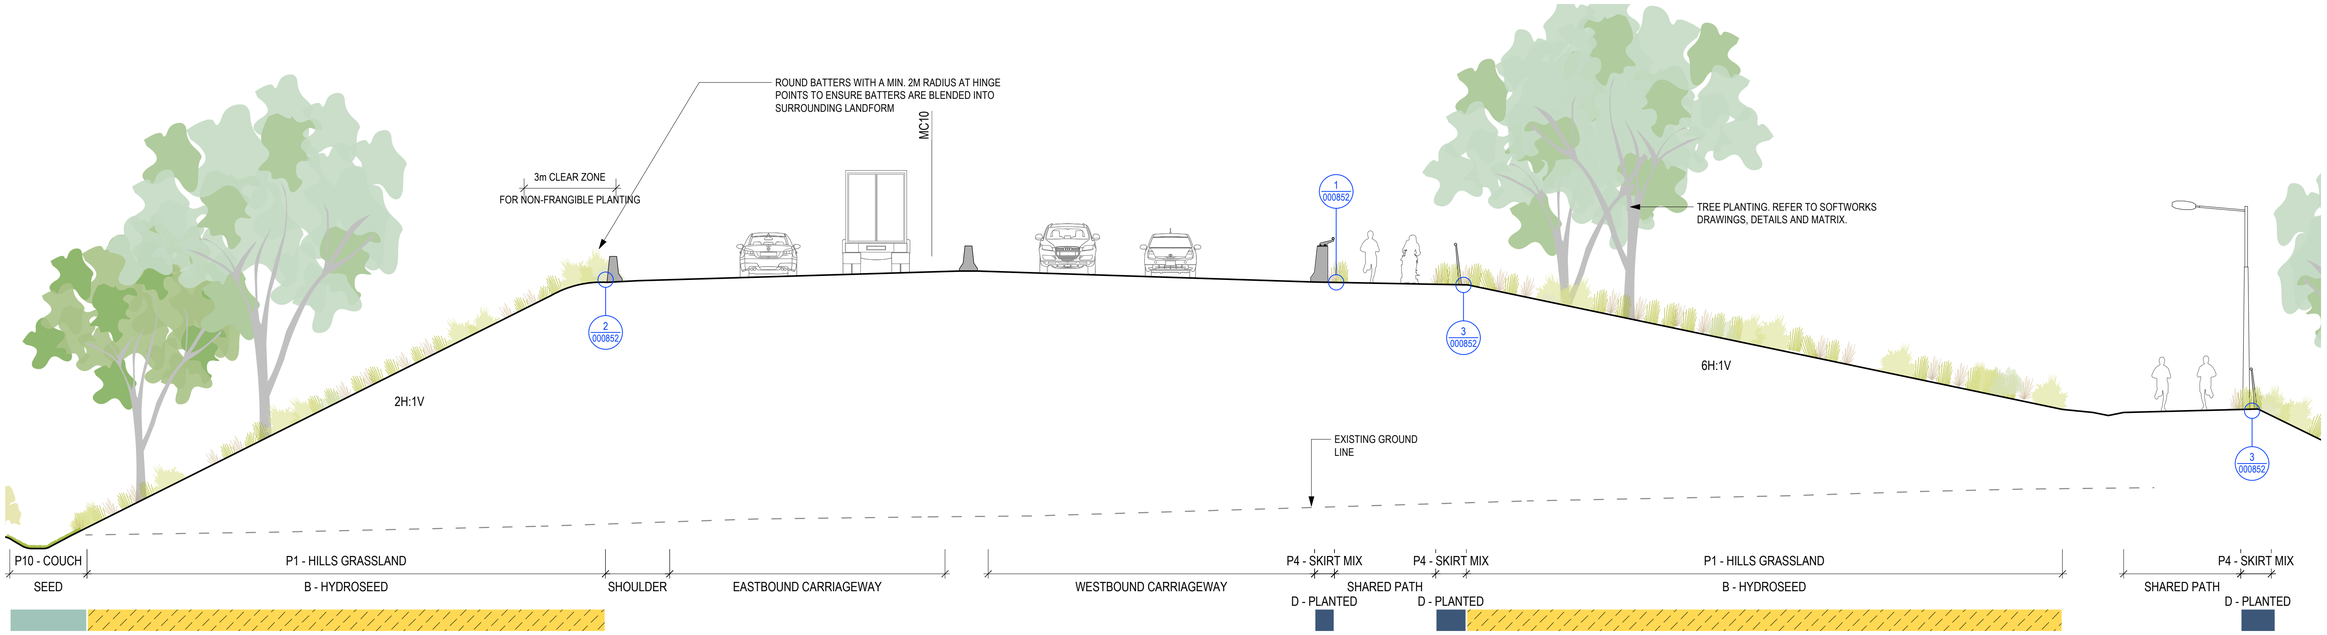

SECTION DD: M12 MOTORWAY - CH 13600
Scale: 1:100

DRAWING COLOUR CODED - PRINT ALL COPIES IN COLOUR

ISSUED FOR TENDER

REFERENCES:

THIS DRAWING MAY BE PREPARED IN COLOUR AND MAY BE INCOMPLETE IF COPIED

REV	DESCRIPTION	DESIGNER INITIAL/DATE	VERIFIED INITIAL/DATE	APPROVED INITIAL/DATE
C	ISSUED FOR TENDER	KB 06.08.21	SW 06.08.21	KR 06.08.21
B	ISSUED FOR 80% DETAILED DESIGN	KB 31.03.21	SW 31.03.21	KR 31.03.21
A	ISSUED FOR 50% DETAILED DESIGN	KB 29.10.20	SW 29.10.20	KR 29.10.20

COORDINATE SYSTEM: GDA 2020 — HEIGHT DATUM: AHD

GDA2020

SCALE: 1:100

0 2 4m
1:100

CLIENT:
NSW GOVERNMENT Transport for NSW

PREPARED FOR:
WESTERN SYDNEY PROJECT OFFICE

This drawing and the related information have been prepared by, or at the request of, Transport for NSW for a specific purpose and may not be used for any purpose other than the purpose intended by Transport for NSW. Transport for NSW does not provide any warranties and accepts no liability arising out of the use of this drawing or any of the related information for any purpose other than the intended purpose. This drawing is protected by copyright and no part of this drawing may be reproduced in any form without the express written permission of Transport for NSW.

CM+ CONTEXT LANDSCAPE ARCHITECTURE
CMPLUS / CONTEXT
AR - LANDSCAPING

DRAWN	KIERAN BRISCOE	06.08.21
DESIGNED	KIERAN BRISCOE	06.08.21
DRG CHECK	MARTIN VIRVESTE	06.08.21
DESIGN CHECK	SAM WESTLAKE	06.08.21
APPROVED	KASH RANGAN	06.08.21
PROJECT MNGR	VINCE URBANO	06.08.21

M12 MOTORWAY


PACKAGE 1 - WEST
MAIN ALIGNMENT - ZONE 1
LANDSCAPE WORKS
LANDSCAPE SECTION

FILE No. M12WDD-WSP-ML1-LA-DRG-001302.dwg | SHEET: 2 OF 5 | A1
STATUS: IFT ©


DRG No.	REV	VER	EDMS No.	AMD No.
M12WDD-WSP-ML1-LA-DRG-001302	C			

DF 801*554

NOTE: SECTIONS SHOW INDICATIVE PLANTING INTENT AND LOCATION OF ASSETS. REFER TO THE TYPICAL CUT/FILL BATTER DETAILS IN THE GENERAL SHEETS FOR SET OUT REQUIREMENTS AND TYPICAL DETAILS FOR APPLICATION METHODS.

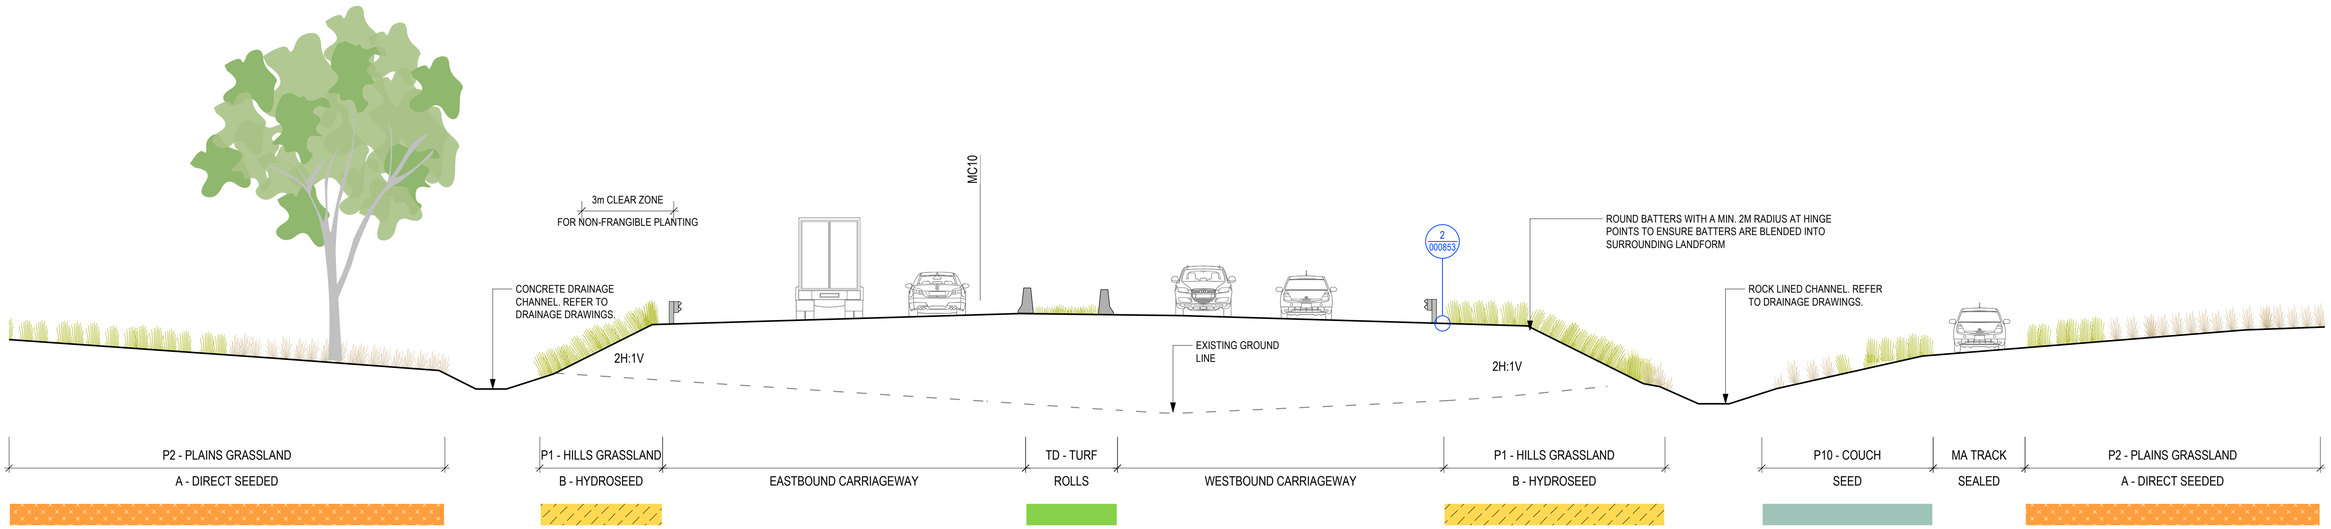

SECTION EE: M12 MOTORWAY - CH 14840
Scale: 1:100

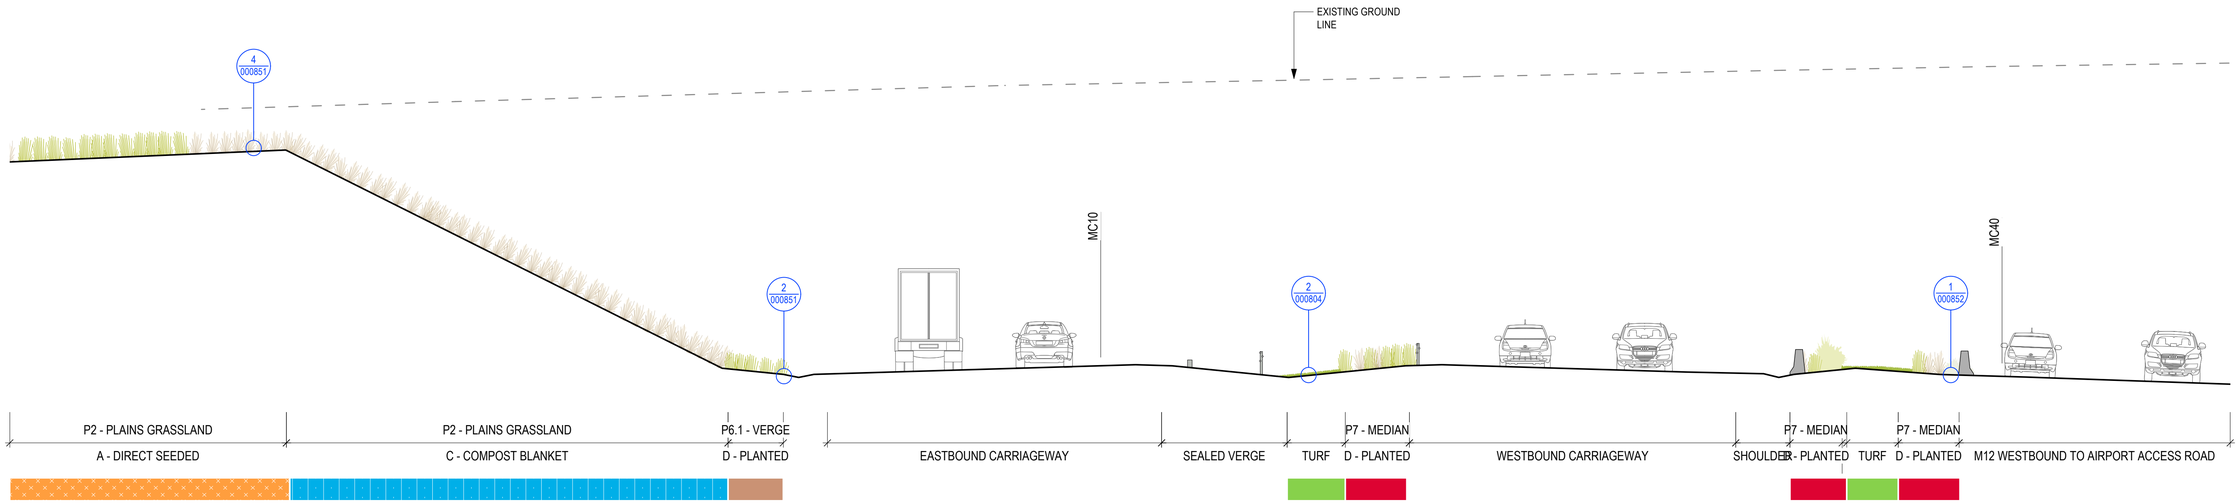

SECTION FF: M12 MOTORWAY - CH 15400
Scale: 1:100

DRAWING COLOUR CODED - PRINT ALL COPIES IN COLOUR

ISSUED FOR TENDER

REFERENCES:

THIS DRAWING MAY BE PREPARED IN COLOUR AND MAY BE INCOMPLETE IF COPIED

REV	DESCRIPTION	DESIGNER INITIAL/DATE	VERIFIED INITIAL/DATE	APPROVED INITIAL/DATE
C	ISSUED FOR TENDER	KB 06.08.21	SW 06.08.21	KR 06.08.21
B	ISSUED FOR 80% DETAILED DESIGN	KB 31.03.21	SW 31.03.21	KR 31.03.21
A	ISSUED FOR 50% DETAILED DESIGN	KB 29.10.20	SW 29.10.20	KR 29.10.20

COORDINATE SYSTEM: GDA 2020 — HEIGHT DATUM: AHD

GDA2020

SCALE: 1:100

0 2 4m
1:100

CLIENT:
NSW GOVERNMENT Transport for NSW

PREPARED FOR:
WESTERN SYDNEY PROJECT OFFICE

This drawing and the related information have been prepared by, or at the request of, Transport for NSW for a specific purpose and may not be used for any purpose other than the purpose intended by Transport for NSW. Transport for NSW does not provide any warranties and accepts no liability arising out of the use of this drawing or any of the related information for any purpose other than the intended purpose. This drawing is protected by copyright and no part of this drawing may be reproduced in any form without the express written permission of Transport for NSW.

CM+ CONTEXT LANDSCAPE ARCHITECTURE
CMPLUS / CONTEXT
AR - LANDSCAPING

DRAWN	KIERAN BRISCOE	06.08.21
DESIGNED	KIERAN BRISCOE	06.08.21
DRG CHECK	MARTIN VIRVESTE	06.08.21
DESIGN CHECK	SAM WESTLAKE	06.08.21
APPROVED	KASH RANGAN	06.08.21
PROJECT MNGR	VINCE URBANO	06.08.21

M12 MOTORWAY


PACKAGE 1 - WEST
MAIN ALIGNMENT - ZONE 1
LANDSCAPE WORKS
LANDSCAPE SECTION

FILE No. M12WDD-WSP-ML1-LA-DRG-001303.dwg | SHEET: 3 OF 5 | A1
STATUS: IFT ©


DRG No.	REV	VER	EDMS No.	AMD No.
M12WDD-WSP-ML1-LA-DRG-001303	C			

DF 801*554

NOTE: SECTIONS SHOW INDICATIVE PLANTING INTENT AND LOCATION OF ASSETS. REFER TO THE TYPICAL CUT/FILL BATTER DETAILS IN THE GENERAL SHEETS FOR SET OUT REQUIREMENTS AND TYPICAL DETAILS FOR APPLICATION METHODS.

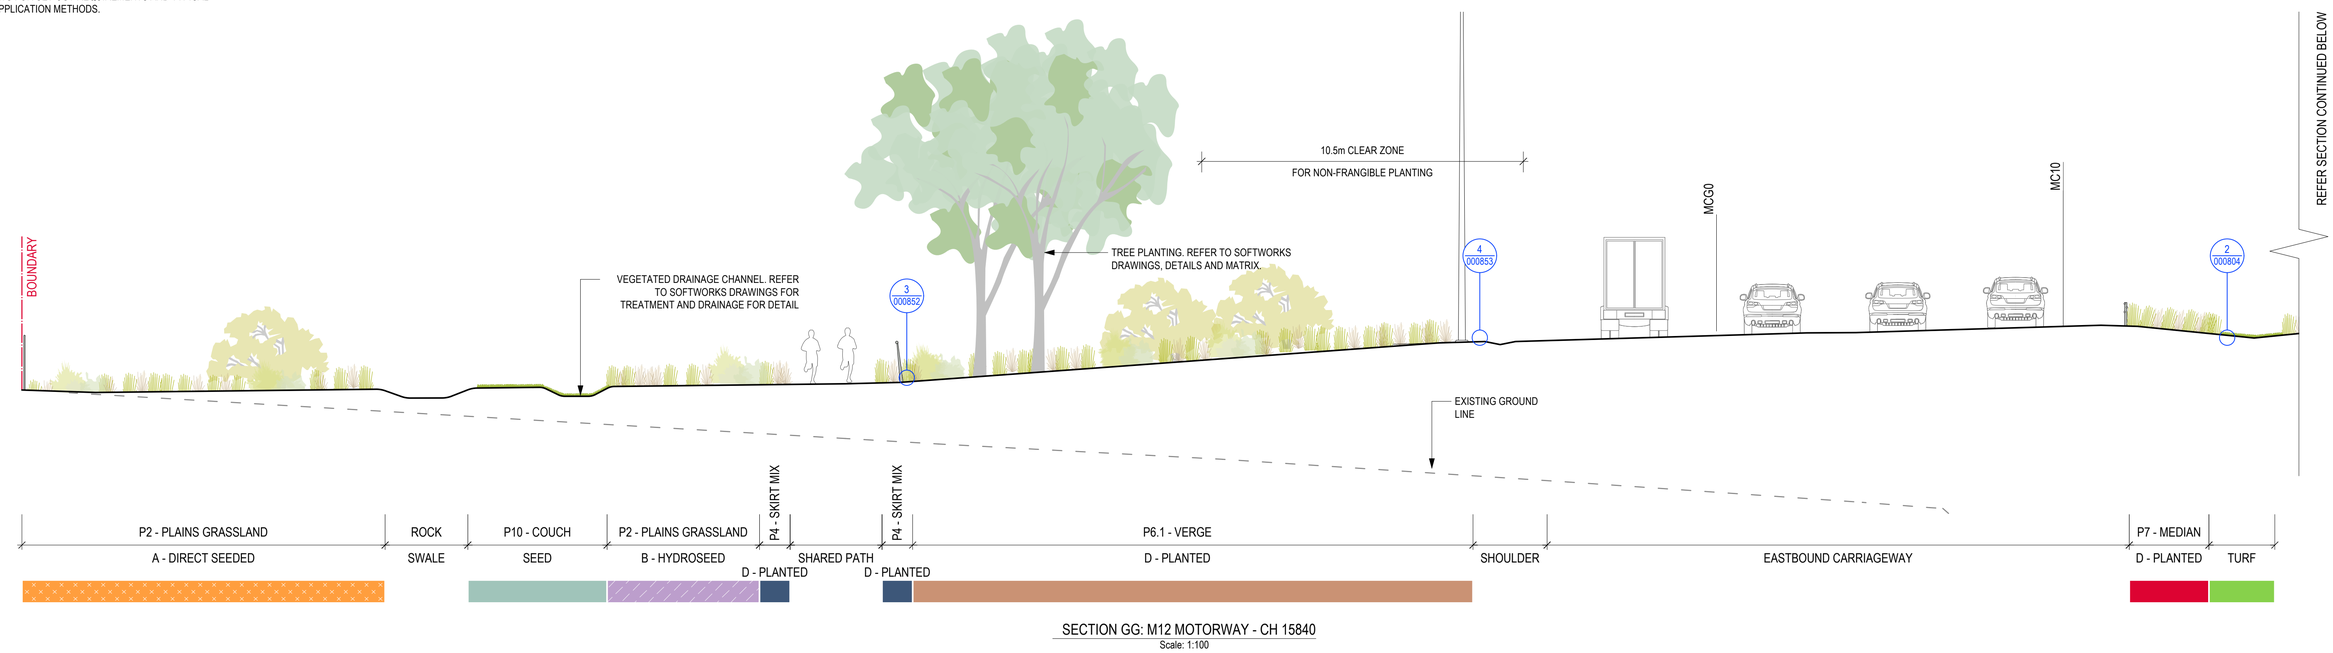

SECTION GG: M12 MOTORWAY - CH 15840
Scale: 1:100

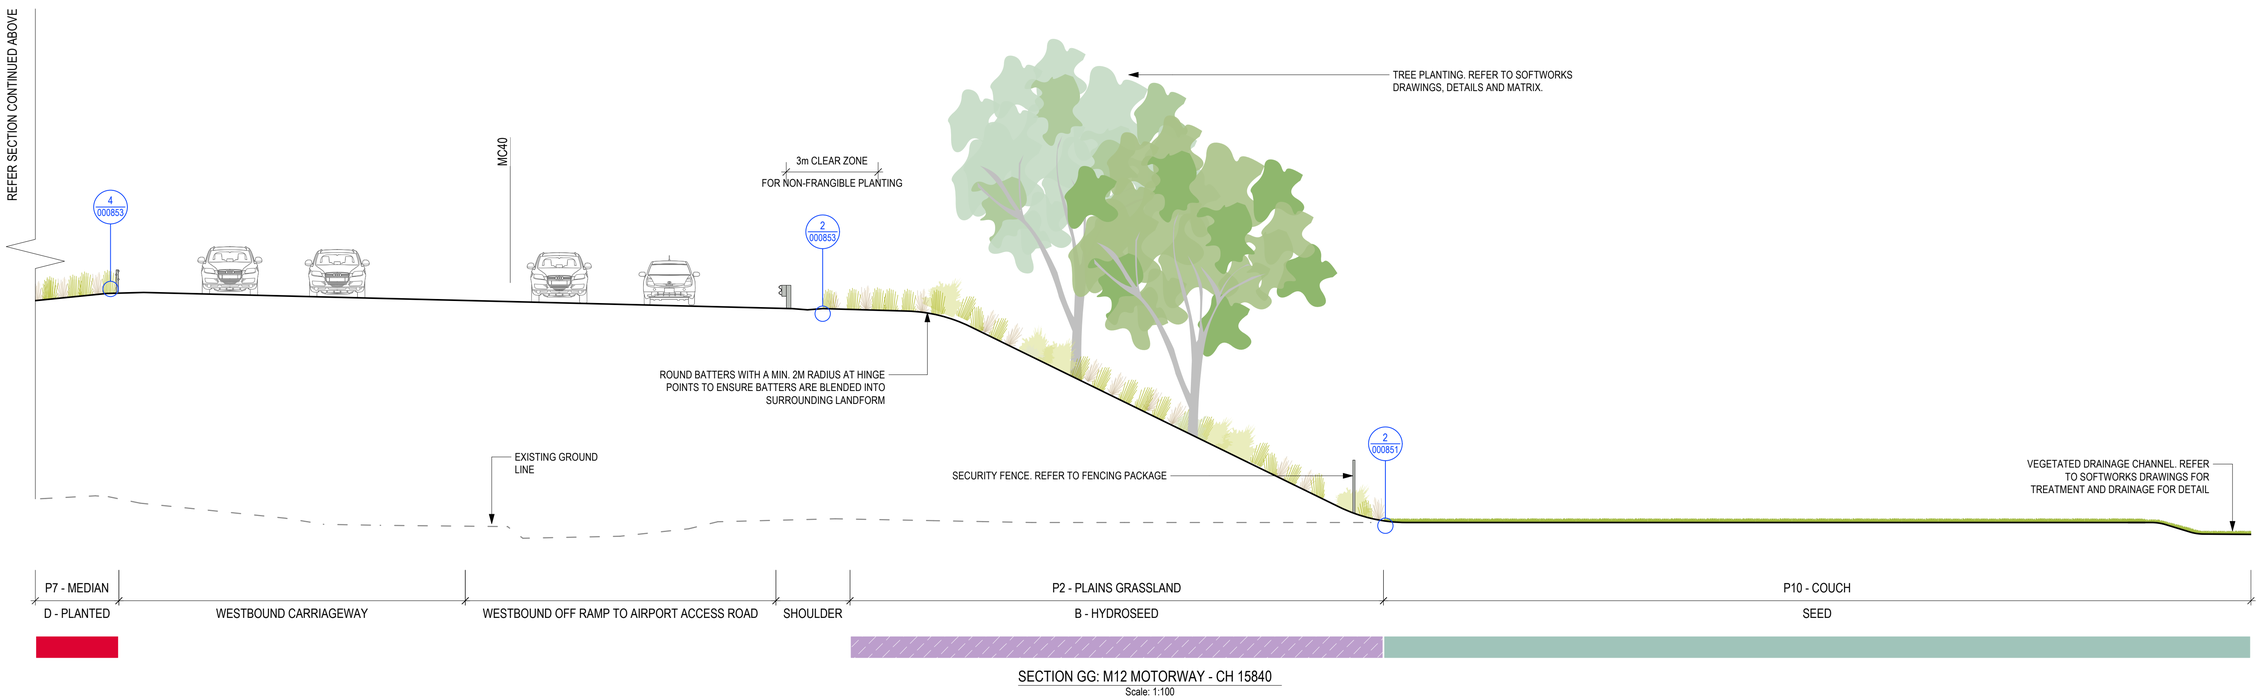

SECTION GG: M12 MOTORWAY - CH 15840
Scale: 1:100

DRAWING COLOUR CODED - PRINT ALL COPIES IN COLOUR

ISSUED FOR TENDER

REFERENCES:

THIS DRAWING MAY BE PREPARED IN COLOUR AND MAY BE INCOMPLETE IF COPIED

REV	DESCRIPTION	DESIGNER INITIAL/DATE	VERIFIED INITIAL/DATE	APPROVED INITIAL/DATE
C	ISSUED FOR TENDER	KB 06.08.21	SW 06.08.21	KR 06.08.21
B	ISSUED FOR 80% DETAILED DESIGN	KB 31.03.21	SW 31.03.21	KR 31.03.21
A	ISSUED FOR 50% DETAILED DESIGN	KB 29.10.20	SW 29.10.20	KR 29.10.20

COORDINATE SYSTEM: GDA 2020
HEIGHT DATUM: AHD

SCALE: 1:100

0 2 4m
1:100

CLIENT:
NSW GOVERNMENT Transport for NSW

PREPARED FOR:
WESTERN SYDNEY PROJECT OFFICE

This drawing and the related information have been prepared by, or at the request of, Transport for NSW for a specific purpose and may not be used for any purpose other than the purpose intended by Transport for NSW. Transport for NSW does not provide any warranties and accepts no liability arising out of the use of this drawing or any of the related information for any purpose other than the intended purpose. This drawing is protected by copyright and no part of this drawing may be reproduced in any form without the express written permission of Transport for NSW.

CM+ CONTEXT LANDSCAPE ARCHITECTURE
CMPLUS / CONTEXT
AR - LANDSCAPING

DRAWN	KIERAN BRISCOE	06.08.21
DESIGNED	KIERAN BRISCOE	06.08.21
DRG CHECK	MARTIN VIRVESTE	06.08.21
DESIGN CHECK	SAM WESTLAKE	06.08.21
APPROVED	KASH RANGAN	06.08.21
PROJECT MNGR	VINCE URBANO	06.08.21

M12 MOTORWAY


PACKAGE 1 - WEST
MAIN ALIGNMENT - ZONE 1
LANDSCAPE WORKS
LANDSCAPE SECTION

FILE No. M12WDD-WSP-ML1-LA-DRG-001304.dwg | SHEET: 4 OF 5 | A1
STATUS: IFT ©


DRG No.	REV	VER	EDMS No.	AMD No.
M12WDD-WSP-ML1-LA-DRG-001304	C			

DF 801*554

NOTE: SECTIONS SHOW INDICATIVE PLANTING INTENT AND LOCATION OF ASSETS. REFER TO THE TYPICAL CUT/FILL BATTER DETAILS IN THE GENERAL SHEETS FOR SET OUT REQUIREMENTS AND TYPICAL DETAILS FOR APPLICATION METHODS.

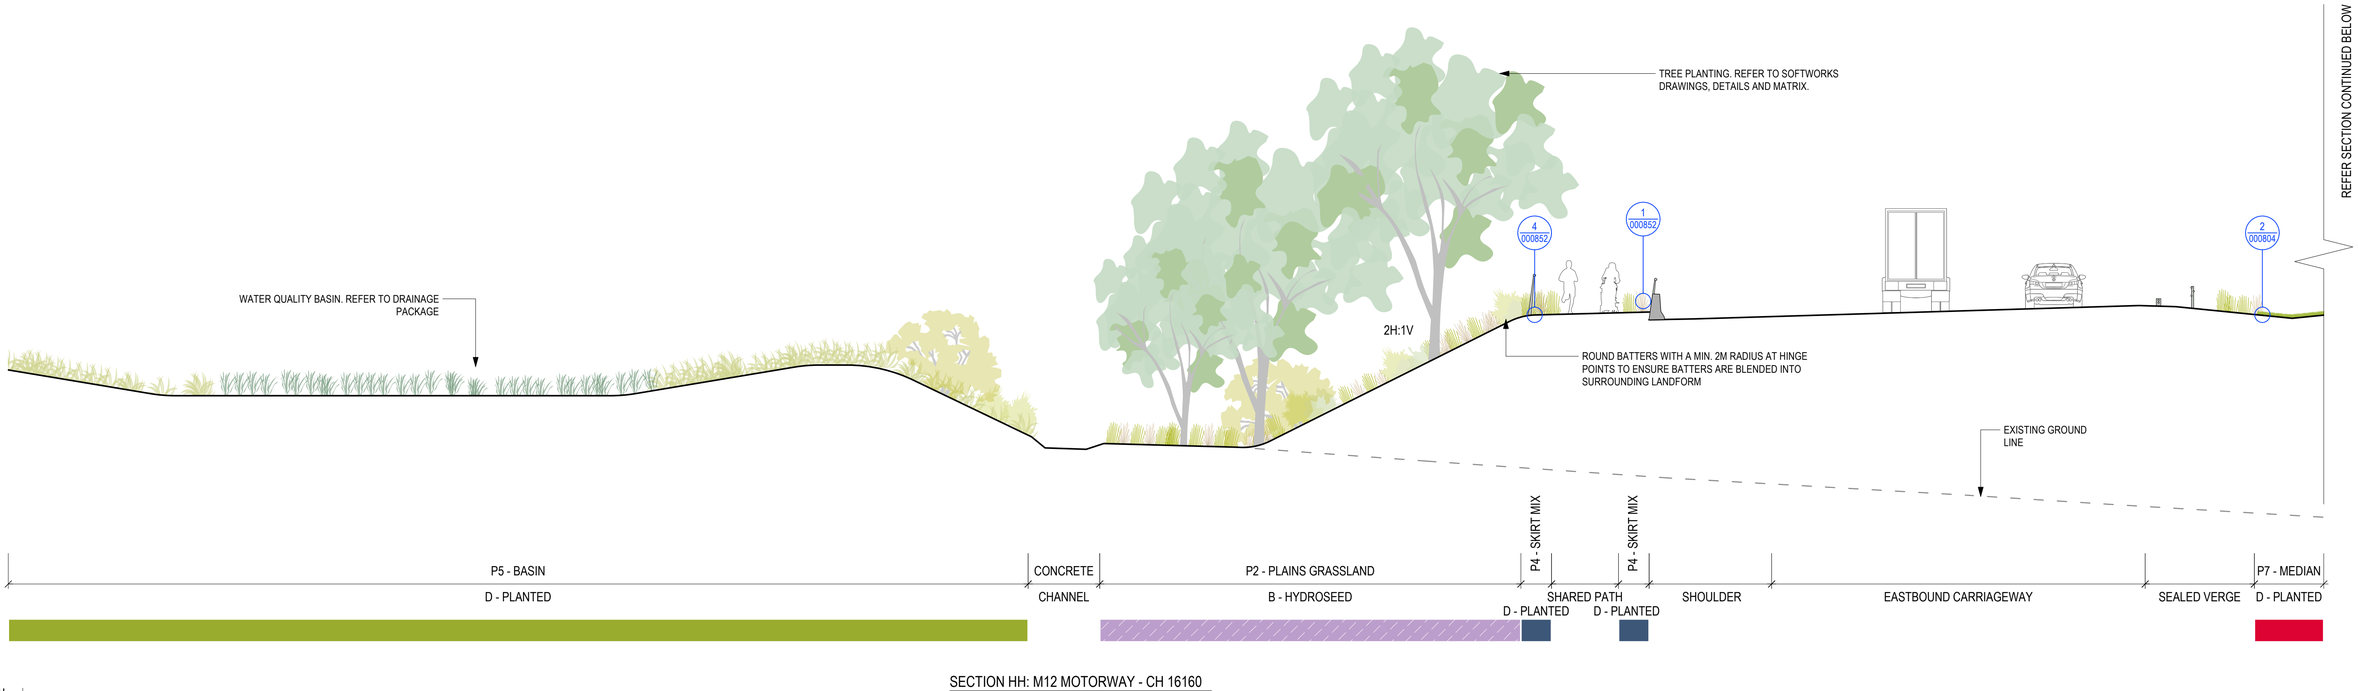

SECTION HH: M12 MOTORWAY - CH 16160
Scale: 1:100

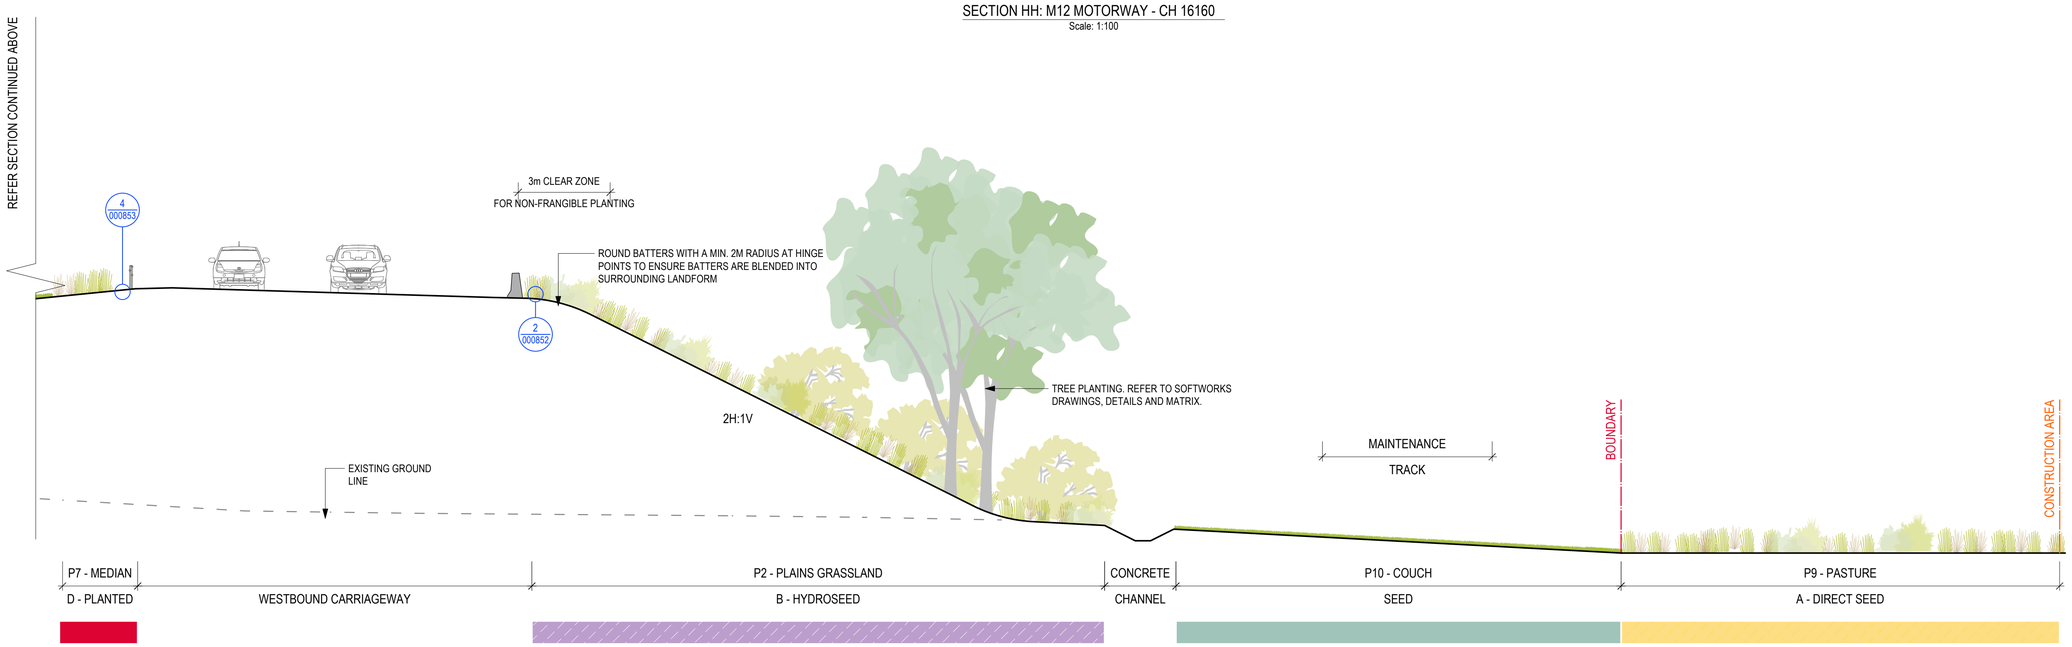

SECTION HH: M12 MOTORWAY - CH 16160
Scale: 1:100

DRAWING COLOUR CODED - PRINT ALL COPIES IN COLOUR

ISSUED FOR TENDER

REFERENCES:

THIS DRAWING MAY BE PREPARED IN COLOUR AND MAY BE INCOMPLETE IF COPIED

REV	DESCRIPTION	DESIGNER INITIAL/DATE	VERIFIED INITIAL/DATE	APPROVED INITIAL/DATE
C	ISSUED FOR TENDER	KB 06.08.21	SW 06.08.21	KR 06.08.21
B	ISSUED FOR 80% DETAILED DESIGN	KB 31.03.21	SW 31.03.21	KR 31.03.21
A	ISSUED FOR 50% DETAILED DESIGN	KB 29.10.20	SW 29.10.20	KR 29.10.20

COORDINATE SYSTEM: GDA 2020 | HEIGHT DATUM: AHD

GDA2020

SCALE: 1:100

0 2 4m
1:100

CLIENT:
NSW GOVERNMENT Transport for NSW

PREPARED FOR:
WESTERN SYDNEY PROJECT OFFICE

This drawing and the related information have been prepared by, or at the request of, Transport for NSW for a specific purpose and may not be used for any purpose other than the purpose intended by Transport for NSW. Transport for NSW does not provide any warranties and accepts no liability arising out of the use of this drawing or any of the related information for any purpose other than the intended purpose. This drawing is protected by copyright and no part of this drawing may be reproduced in any form without the express written permission of Transport for NSW.

CM+ CONTEXT LANDSCAPE ARCHITECTURE
CMPLUS / CONTEXT
AR - LANDSCAPING

DRAWN	KIERAN BRISCOE	06.08.21
DESIGNED	KIERAN BRISCOE	06.08.21
DRG CHECK	MARTIN VIRVESTE	06.08.21
DESIGN CHECK	SAM WESTLAKE	06.08.21
APPROVED	KASH RANGAN	06.08.21
PROJECT MNGR	VINCE URBANO	06.08.21


M12 MOTORWAY

PACKAGE 1 - WEST
MAIN ALIGNMENT - ZONE 1
LANDSCAPE WORKS
LANDSCAPE SECTION


FILE No. M12WDD-WSP-ML1-LA-DRG-001305.dwg | SHEET: 5 OF 5 | A1
STATUS: IFT ©

DRG No.	REV	VER	EDMS No.	AMD No.
M12WDD-WSP-ML1-LA-DRG-001305	C			

DF 801*554

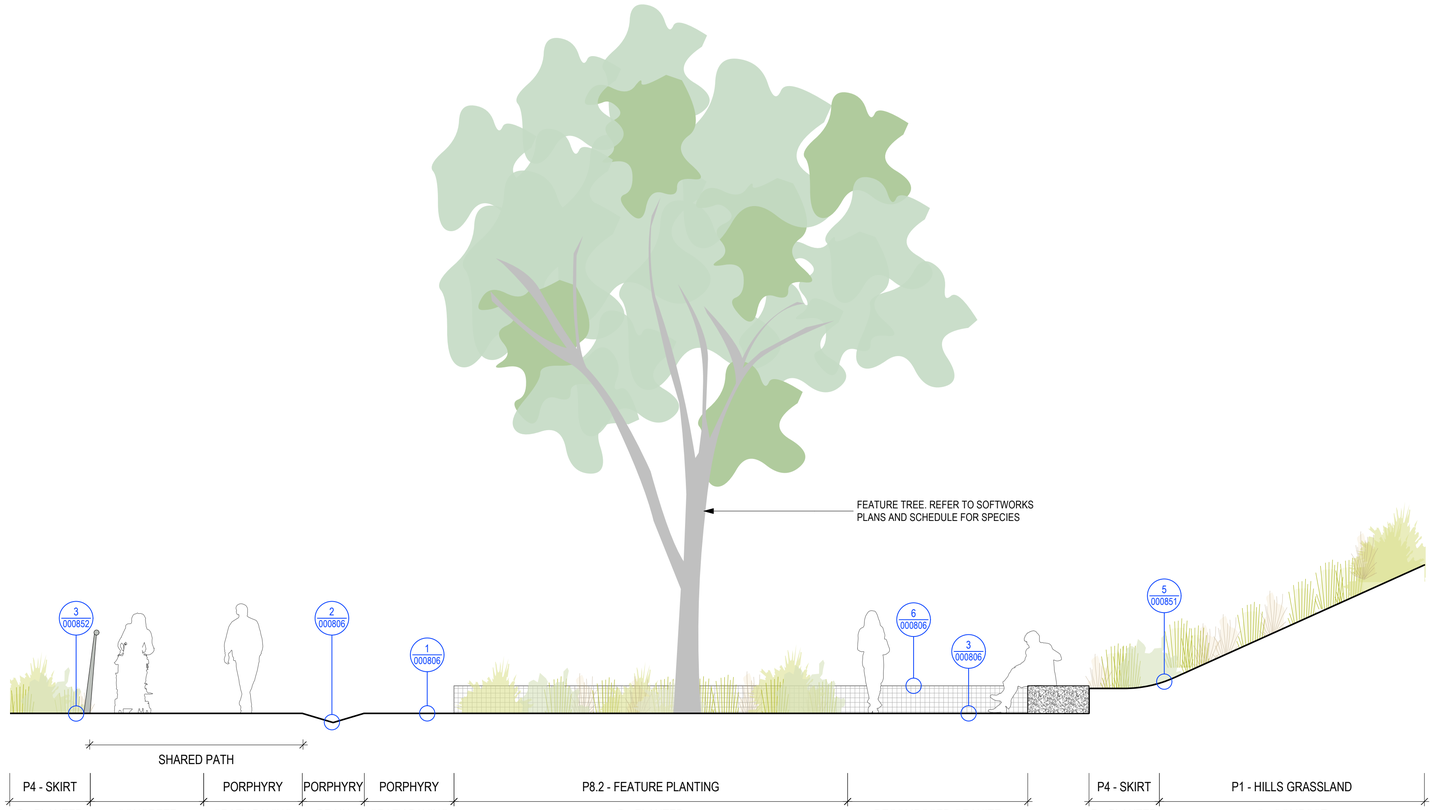

SECTION II: NODE 1 (TIME OF BURRAN)
Scale: 1:50

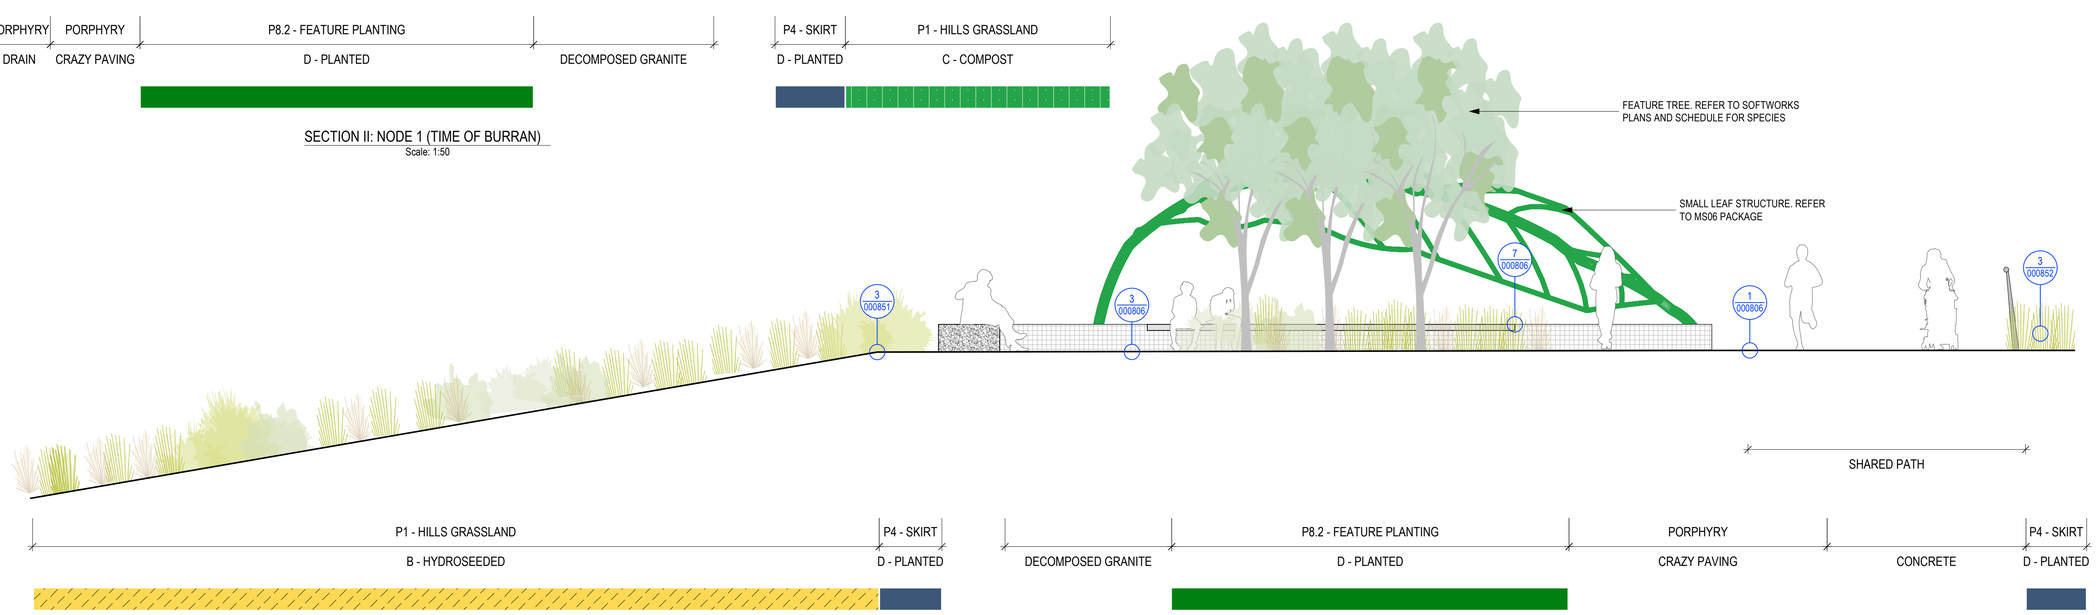

SECTION JJ: NODE 2 (TIME OF MARRAI'GANG)
Scale: 1:50

DRAWING COLOUR CODED - PRINT ALL COPIES IN COLOUR

ISSUED FOR TENDER

REFERENCES:

THIS DRAWING MAY BE PREPARED IN COLOUR AND MAY BE INCOMPLETE IF COPIED

SCALE: 1:50

REV	DESCRIPTION	DESIGNER INITIAL/DATE	VERIFIED INITIAL/DATE	APPROVED INITIAL/DATE
C	ISSUED FOR TENDER	KB 06.08.21	SW 06.08.21	KR 06.08.21
B	ISSUED FOR 80% DETAILED DESIGN	KB 31.03.21	SW 31.03.21	KR 31.03.21
A	ISSUED FOR 50% DETAILED DESIGN	KB 29.10.20	SW 29.10.20	KR 29.10.20

COORDINATE SYSTEM: GDA 2020 | HEIGHT DATUM: AHD

GDA2020

CLIENT: NSW GOVERNMENT Transport for NSW

PREPARED FOR: WESTERN SYDNEY PROJECT OFFICE

This drawing and the related information have been prepared by, or at the request of, Transport for NSW for a specific purpose and may not be used for any purpose other than the purpose intended by Transport for NSW. Transport for NSW does not provide any warranties and accepts no liability arising out of the use of this drawing or any of the related information for any purpose other than the intended purpose. This drawing is protected by copyright and no part of this drawing may be reproduced in any form without the express written permission of Transport for NSW.

CM+ CONTEXT LANDSCAPE ARCHITECTURE
CMPLUS / CONTEXT
AR - LANDSCAPING

DRAWN	KIERAN BRISCOE	06.08.21
DESIGNED	KIERAN BRISCOE	06.08.21
DRG CHECK	MARTIN VIRVESTE	06.08.21
DESIGN CHECK	SAM WESTLAKE	06.08.21
APPROVED	KASH RANGAN	06.08.21
PROJECT MNGR	VINCE URBANO	06.08.21


M12 MOTORWAY

PACKAGE 1 - WEST
MAIN ALIGNMENT - ZONE 1
LANDSCAPE WORKS
DETAIL LANDSCAPE SECTION
NODES 1 AND 2


FILE No. M12WDD-WSP-ML1-LA-DRG-001701.dwg | SHEET: 1 OF 2 | A1
STATUS: IFT ©

DRG No.	REV	VER	EDMS No.	AMD No.
M12WDD-WSP-ML1-LA-DRG-001701	C			

DF 801*554

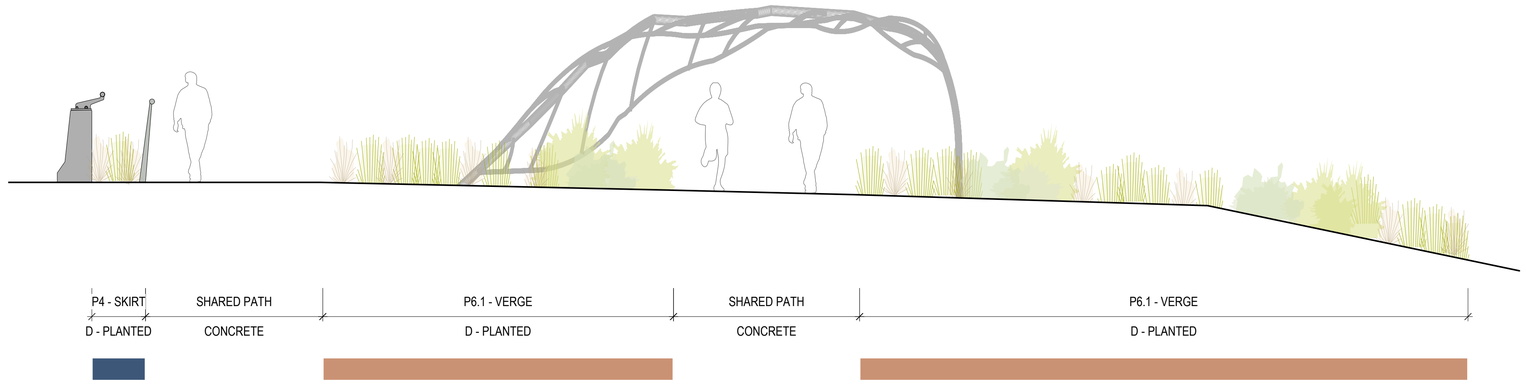

SECTION II: LARGE LEAF (NEAR THE NORTHERN ROAD)
Scale: 1:50

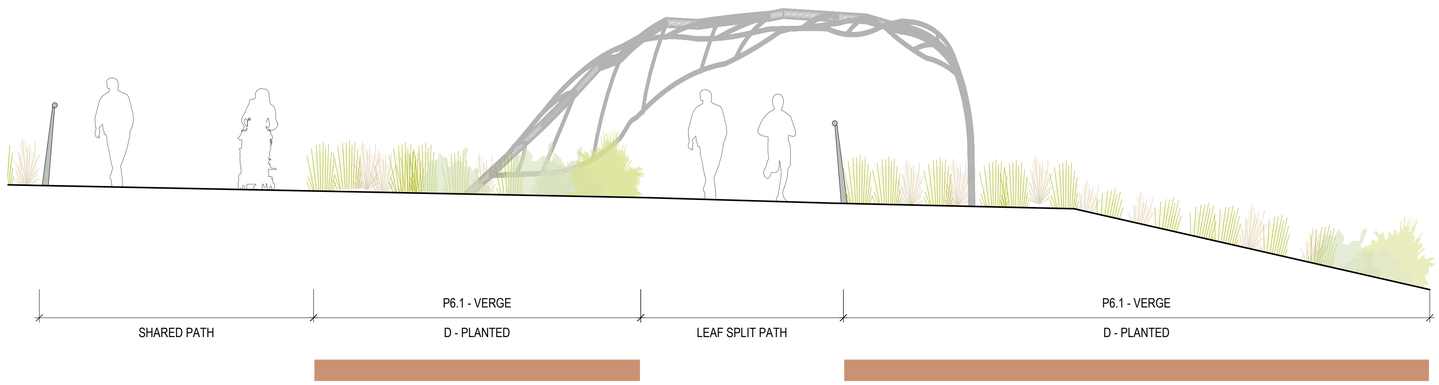

SECTION JJ: LARGE LEAF (NEAR BADGERYS CREEK)
Scale: 1:50

DRAWING COLOUR CODED - PRINT ALL COPIES IN COLOUR

ISSUED FOR TENDER

REFERENCES:

THIS DRAWING MAY BE PREPARED IN COLOUR AND MAY BE INCOMPLETE IF COPIED

SCALE: 1:50

REV	DESCRIPTION	DESIGNER INITIAL/DATE	VERIFIED INITIAL/DATE	APPROVED INITIAL/DATE
C	ISSUED FOR TENDER	KB 06.08.21	SW 06.08.21	KR 06.08.21
B	ISSUED FOR 80% DETAILED DESIGN	KB 31.03.21	SW 31.03.21	KR 31.03.21
A	ISSUED FOR 50% DETAILED DESIGN	KB 29.10.20	SW 29.10.20	KR 29.10.20

COORDINATE SYSTEM: GDA 2020 | HEIGHT DATUM: AHD

GDA2020

CLIENT: NSW GOVERNMENT Transport for NSW

PREPARED FOR: WESTERN SYDNEY PROJECT OFFICE

This drawing and the related information have been prepared by, or at the request of, Transport for NSW for a specific purpose and may not be used for any purpose other than the purpose intended by Transport for NSW. Transport for NSW does not provide any warranties and accepts no liability arising out of the use of this drawing or any of the related information for any purpose other than the intended purpose. This drawing is protected by copyright and no part of this drawing may be reproduced in any form without the express written permission of Transport for NSW.

CM+ CONTEXT LANDSCAPE ARCHITECTURE
CMPLUS / CONTEXT AR - LANDSCAPING

DRAWN	KIERAN BRISCOE	06.08.21
DESIGNED	KIERAN BRISCOE	06.08.21
DRG CHECK	MARTIN VIRVESTE	06.08.21
DESIGN CHECK	SAM WESTLAKE	06.08.21
APPROVED	KASH RANGAN	06.08.21
PROJECT MNGR	VINCE URBANO	06.08.21

M12 MOTORWAY

PACKAGE 1 - WEST
MAIN ALIGNMENT - ZONE 1
LANDSCAPE WORKS
DETAIL LANDSCAPE SECTION
LEAFS 1 AND 2

FILE No. M12WDD-WSP-ML1-LA-DRG-001702.dwg | SHEET: 2 OF 2 | A1
STATUS: IFT ©

DRG No.	REV	VER	EDMS No.	AMD No.
M12WDD-WSP-ML1-LA-DRG-001702	C			

DF 801*554

REV C: QUANTITIES REVISED IN ALL PLANTING SCHEDULES

P1B - HILLS GRASSLAND HYDRO SEEDED

SHEET	2101			2102	
CH START	200	220	240	550	AREA (m2)
CH END	850	850	750	820	
BED	01	02	03	04	
AREA (m^2)	8530	8442	7218	1600	25790

P2A - PLAINS GRASSLAND DRILL SEEDED

SHEET	2102							2103	
CH START	450	450	750	600	1250	900	1550	2000	AREA (m2)
CH END	1830	800	850	750	4500	1000	2000	2060	
BED	01	02	03	04	05	06	07	08	
AREA (m^2)	19670	16160	1722	6053	7658	1430	15329	350	68371

P2B - PLAINS GRASSLAND HYDRO SEEDED

SHEET	2101			2102		2105		2102	2103	2105				
CH START	310	580	550	1320	1480	580	580	1140	800	330	330	390	1050	130	AREA (m2)
CH END	1110	1080	900	1430	1600	730	730	1450	1160	570	570	570	1230	400	
BED	01	02	03	04	05	06	07	08	09	10	11	12	13	14	
AREA (m^2)	6759	5306	6417	932	788	1235	2050	2279	13960	2062	2705	1055	1394	2559	49500

P2C - PLAINS GRASSLAND COMPOST BLANKET

SHEET	2102					2103		
CH START	1450	1410	820	820	1500	1600	600	AREA (m2)
CH END	1490	1440	1000	1050	2020	2000	1200	
BED	01	02	03	04	05	06	07	
AREA (m^2)	616	850	5219	3153	7071	4421	6300	27629

P6.1 - VERGE (SHRUBS, GRASSES & GROUNDCOVERS)

SHEET	2101		2103	2105							2106	2105	2106	2107	ALL
CH START	1070	800	1600	1140	1140	1190	200	300	490	1450	1350	400	710	100	
CH END	1120	900	1970	1350	1450	1350	500	500	510	1580	2000	1050	900	500	
BED	01	02	03	04	05	06	07	08	09	10	11	12	13	14	
AREA (m^2)	366	405	2754	3424	4542	758	2461	1441	212	628	5107	2774	674	3514	

CODE	BOTANICAL NAME	COMMON NAME	POT SIZE	%	RATE (m2)	QTY	QTY	QTY	QTY	QTY	QTY	QTY	QTY	QTY	QTY	QTY	QTY	QTY	QTY	TOTALS
BURspi	*Bursaria spinosa*	Sweet Bursaria	Tube	6.36	2	47	51	350	436	578	96	313	183	27	80	650	353	86	447	3697
CALlin	*Callistemon linearis*	Narrow-leaved Bottlebrush	Tube	6.36	4	939	103	701	871	1156	193	626	367	54	160	1299	706	171	894	8240
CALrig	*Callistemon rigidus*	Stiff Bottlebrush	Tube	6.36	4	93	103	701	871	1156	193	626	367	545	160	1299	706	171	894	7885
DICmic	*Dichelachne micrantha*	Shorthair Plumegrass	Tube	11.1	6	244	269	1834	2281	3025	505	1639	960	141	418	3401	1847	449	2340	19353
DODvis	*Dodonaea viscosa*	Sticky Hop-bush	Tube	6.36	4	93	103	701	871	1156	193	626	367	54	160	1299	706	171	894	7394
HARvio	*Hardenbergia violacea*	Purple Coral Pea	Tube	11.1	6	244	269	1834	2281	3025	505	1639	960	141	418	3401	1847	449	2340	19353
IMPcyl	*Imperata cylindrica*	Blady Grass	Tube	11.1	6	244	269	1834	2281	3025	505	1639	960	141	418	3401	1847	449	2340	19353
INDaus	*Indigofera australis*	Australian Indigo	Tube	6.36	4	93	103	701	871	1156	193	626	367	54	160	1299	706	171	894	7394
LOMlon	*Lomandra longifolia*	Spiny-headed Mat-rush	Tube	11.1	6	244	269	1834	2281	3025	505	1639	960	141	418	3401	1847	449	2340	19353
MELthy	*Melaleuca thymifolia*	Thyme Honey-myrtle	Tube	6.36	4	93	103	701	871	1156	193	626	367	54	160	1299	706	171	894	7394
OZOdio	*Ozothamnus diosmifolius*	Rice Flower	Tube	6.36	4	93	103	701	871	1156	193	626	367	54	160	1299	706	171	894	7394
POAlab	*Poa labillardierei var. labillardierei*	Tussock Grass	Tube	11.1	6	244	269	1834	2281	3025	505	1639	960	141	418	3401	1847	449	2340	19353

P6.2 - VERGE (GRASSES)

SHEET	2102				2103				2105	2107		2105	ALL
CH START	1420	1450	1420	830	1510	750	620	790	730	1160	2020	110	710	
CH END	1420	2100	1700	1050	2000	1150	1200	1060	930	1230	2240	390	930	
BED	01	02	03	04	05	06	07	08	09	10	11	12	13	
AREA (m^2)	81	1751	589	504	1352	682	925	610	543	282	1275	932	459	

CODE	BOTANICAL NAME	COMMON NAME	POT SIZE	%	RATE (m2)	QTY	QTY	QTY	QTY	QTY	QTY	QTY	QTY	QTY	QTY	QTY	QTY	QTY	TOTALS
DICmic	*Dichelachne micrantha*	Shorthair Plumegrass	Tube	16.666667	6	81	1751	589	504	1352	682	925	610	543	282	1275	932	459	9985
IMPcyl	*Imperata cylindrica*	Blady Grass	Tube	16.666667	6	81	1751	589	504	1352	682	925	610	543	282	1275	932	459	9985
LOMver	*Lomandra longifolia 'Verday'*	Verday	Tube	16.666667	6	81	1751	589	504	1352	682	925	610	543	282	1275	932	459	9985
LOMlon	*Lomandra longifolia*	Spiny-headed Mat-rush	Tube	16.666667	6	81	1751	589	504	1352	682	925	610	543	282	1275	932	459	9985
PENnaf	*Pennisetum alopecuroides 'Nafray'*	Nafray	Tube	16.666667	6	81	1751	589	504	1352	682	925	610	543	282	1275	932	459	9985
POAlab	*Poa labillardierei var. labillardierei*	Tussock Grass	Tube	16.666667	6	81	1751	589	504	1352	682	925	610	543	282	1275	932	459	9985

P4 - SKIRT MIX

SHEET	2101		2102	2103	2105		2106	2107		ALL
CH START	570	410	1270	1500	1270	350	500	110	130	
CH END	1130	1110	1430	1970	1370	560	350	500	410	
BED	01	02	03	04	05	06	07	08	09	
AREA (m^2)	518	1390	266	515	159	197	581	376	281	

CODE	BOTANICAL NAME	COMMON NAME	POT SIZE	%	RATE (m2)	QTY	QTY	QTY	QTY	QTY	QTY	QTY	QTY	QTY	TOTALS
DICmic	*Dichelachne micrantha*	Shorthair Plumegrass	Tube	16.7	6	519	1392	266	51	159	197	5838	376	281	9079
FICnod	*Ficinia nodosa*	Knobby Club Rush	Tube	16.7	6	519	1392	266	516	159	197	583	376	281	4289
IMPcyl	*Imperata cylindrica*	Blady Grass	Tube	16.7	6	519	1392	266	516	159	197	583	376	281	4289
JUNusi	*Juncus usitatus*	Common Rush	Tube	16.7	6	519	1392	266	516	159	197	583	376	281	4289
LOMlon	*Lomandra longifolia*	Spiny-headed Mat-rush	Tube	16.7	6	519	1392	266	516	159	197	583	376	281	4289
POAlab	*Poa labillardierei var. labillardierei*	Tussock Grass	Tube	16.7	6	519	1392	266	516	159	197	583	376	281	4289

P7.3 - MEDIAN (GENERAL)

SHEET	2107		ALL
CH START	1900	390	
CH END	2020	470	
BED	01	02	
AREA (m^2)	1008	436	

CODE	BOTANICAL NAME	COMMON NAME	POT SIZE	%	RATE (m2)	QTY	QTY	TOTALS
ATRcin	*Atriplex cinerea*	Grey Saltbush	Tube	7.5	4	302	131	433
MELthy	*Melaleuca thymifolia*	Thyme Honey-myrtle	Tube	7.5	4	302	131	433
OZOdio	*Ozothamnus diosmifolius*	Rice Flower	Tube	7.5	4	302	131	433
AUSver	*Austrostipa verticillata*	Slender Bamboo Grass	Tube	15.5	6	937	405	1342
DICmic	*Dichelachne micrantha*	Shorthair Plumegrass	Tube	15.5	6	937	405	1342
HARvio	*Hardenbergia violacea*	Purple Coral Pea	Tube	15.5	6	937	405	1342
LOMlon	*Lomandra longifolia*	Spiny-headed Mat-rush	Tube	15.5	6	937	405	1342
POAlab	*Poa labillardierei var. labillardierei*	Tussock Grass	Tube	15.5	6	937	405	1342

P7.1 - MEDIAN MIX (NOSING MIX)

SHEET	2101		2102	2103			2105			2107		ALL
CH START	150	890	740	790	700	2000	1340	280	250	470	1850	
CH END	250	1050	790	820	790	2210	1460	300	330	500	1900	
BED	01	02	03	04	05	06	07	08	09	10	11	
AREA (m^2)	464	565	194	148	641	903	687	58	343	150	221	

CODE	BOTANICAL NAME	COMMON NAME	POT SIZE	%	RATE (m2)	QTY	QTY	QTY	QTY	QTY	QTY	QTY	QTY	QTY	QTY	QTY	TOTALS
DICmic	*Dichelachne micrantha*	Shorthair Plumegrass	Tube	20	6	557	679	233	178	769	1083	825	70	411	180	265	5250
EINhas	*Einadia hastata*	Berry Saltbush	Tube	10	4	186	226	78	59	256	361	275	23	137	60	88	1749
IMPcyl	*Imperata cylindrica*	Blady Grass	Tube	25	6	696	848	292	222	961	1354	1031	87	514	225	332	6562
LOMlon	*Lomandra longifolia*	Spiny-headed Mat-rush	Tube	20	6	557	679	233	178	769	1083	825	70	411	180	265	5250
MELthy	*Melaleuca thymifolia*	Thyme Honey-myrtle	Tube	10	4	186	226	78	59	256	361	275	23	137	60	88	1749
POAlab	*Poa labillardierei var. labillardierei*	Tussock Grass	Tube	15	6	418	509	175	133	577	812	618	52	308	135	199	3936

P7.2 - MEDIAN MIX (DEPRESSED MEDIAN)

SHEET	2105			2106		2105		2106			ALL
CH START	1280	1250	1210	100	1220	1230	530	1260	1540	500	
CH END	1330	1350	1350	1110	2250	1690	1060	1680	1820	750	
BED	01	02	03	04	05	06	07	08	09	10	
AREA (m^2)	245	737	1987	4021	3154	5437	5147	1627	2929	1227	

CODE	BOTANICAL NAME	COMMON NAME	POT SIZE	%	RATE (m2)	QTY	QTY	QTY	QTY	QTY	QTY	QTY	QTY	QTY	QTY	TOTALS
CARapp	*Carex appressa*	Tall Sedge	Tube	10	6	147	442	1192	2413	1893	3262	3088	976	1757	739	15909
DICmic	*Dichelachne micrantha*	Shorthair Plumegrass	Tube	10	6	147	442	1192	2413	1893	3262	3088	976	1757	739	15909
EINhas	*Einadia hastata*	Berry Saltbush	Tube	6.67	4	65	197	530	1073	842	1451	1373	434	781	327	7073
FICnod	*Ficinia nodosa*	Knobby Club Rush	Tube	10	6	147	442	1192	2413	1893	3262	3088	976	1757	736	15906
HARvio	*Hardenbergia violacea*	Purple Coral Pea	Tube	6.67	6	98	295	795	1609	1262	2176	2060	651	1172	491	10609
IMPcyl	*Imperata cylindrica*	Blady Grass	Tube	10	6	147	442	1192	2413	1893	3262	3088	976	1757	736	15906
JUNusi	*Juncus usitatus*	Common Rush	Tube	10	6	147	442	1192	2413	1893	3262	3088	976	1757	736	15906
KENrub	*Kennedia rubicunda*	Dusky Coral Pea	Tube	6.66	6	98	294	794	1607	1260	2173	2057	650	1170	490	10593
LOMlon	*Lomandra longifolia*	Spiny-headed Mat-rush	Tube	10	6	147	442	1192	2413	1893	3262	3088	976	1757	736	15906
LOMkat	*Lomandra longifolia 'Katrinus Deluxe' or 'Katrinus'*	Katrinus Deluxe or Katrinus	Tube	10	6	147	442	1192	2413	1893	3262	3088	976	1757	736	15906
POAlab	*Poa labillardierei var. labillardierei*	Tussock Grass	Tube	10	6	147	442	1192	2413	1893	3262	3088	976	1757	736	15906

KEY NOTES:
1. REFER TO MASTER SCHEDULES (500 SERIES) FOUND IN GENERAL SHEETS FOR MORE INFORMATION ON SPECIES AND SPECIFIC RATES FOR SEEDING
2. ALL SCHEDULES SHOULD BE READ IN CONJUNCTION WITH THE LANDSCAPE DRAWINGS

THE FOLLOWING DEFINES HOW THE SCHEDULES SHOULD BE READ

3. SHEET - THIS IS THE SHEET NUMBER OF WHICH THE PLANT TAG OR TREE GROUPS CAN BE FOUND FOR THOSE COLUMNS
4. FOR TREE SCHEDULES - CHAINAGE START/END REFERS TO THE CHAINAGES FOUND WITHIN THE SHEET COLUMN
5. FOR PLANTING/SEEDING SCHEDULES - CHAINAGE START/END REFERS TO THE BEGINING AND END OF THE PLANTING BED

DRAWING COLOUR CODED - PRINT ALL COPIES IN COLOUR

ISSUED FOR TENDER

REFERENCES:

THIS DRAWING MAY BE PREPARED IN COLOUR AND MAY BE INCOMPLETE IF COPIED

REV	DESCRIPTION	DESIGNER INITIAL/DATE	VERIFIED INITIAL/DATE	APPROVED INITIAL/DATE
C	ISSUED FOR TENDER - REVISED	AM 27.08.21	SW 27.08.21	AM 27.08.21
B	ISSUED FOR TENDER	KB 06.08.21	SW 06.08.21	KR 06.08.21
A	ISSUED FOR 80% DETAILED DESIGN	KB 31.03.21	SW 31.03.21	KR 31.03.21

COORDINATE SYSTEM: GDA 2020 | HEIGHT DATUM: AHD

GDA2020

SCALE: N/A

CLIENT: NSW GOVERNMENT Transport for NSW

PREPARED FOR: WESTERN SYDNEY PROJECT OFFICE

This drawing and the related information have been prepared by, or at the request of, Transport for NSW for a specific purpose and may not be used for any purpose other than the purpose intended by Transport for NSW. Transport for NSW does not provide any warranties and accepts no liability arising out of the use of this drawing or any of the related information for any purpose other than the intended purpose. This drawing is protected by copyright and no part of this drawing may be reproduced in any form without the express written permission of Transport for NSW.

CM+ CONTEXT LANDSCAPE ARCHITECTURE
CMPLUS / CONTEXT
AR - LANDSCAPING

DRAWN	KIERAN BRISCOE	27.08.21
DESIGNED	KIERAN BRISCOE	27.08.21
DRG CHECK	MARTIN VIRVESTE	27.08.21
DESIGN CHECK	SAM WESTLAKE	27.08.21
APPROVED	KASH RANGAN	27.08.21
PROJECT MNGR	VINCE URBANO	27.08.21

M12 MOTORWAY

PACKAGE 1 - WEST
AIRPORT ACCESS ROAD - ZONE 2
LANDSCAPE WORKS
AAR PLANTING SCHEDULES

FILE No. M12WDD-WSP-AAR-LA-DRG-002001.dwg | SHEET: 1 OF 1 | A1
STATUS: IFT ©
DRG No. M12WDD-WSP-AAR-LA-DRG-002001 | REV C | VER | EDMS No. | AMD No.

DF 801*554

REV C: QUANTITIES REVISED IN ALL PLANTING SCHEDULES

P8.3 - TIME OF BURRUGIN (JUN - JUL)

	SHEET	2102	ALL
	CH START	1370	
	CH END	1370	
	BED	01	
	AREA	33	

CODE	BOTANICAL NAME	COMMON NAME	POT SIZE	%	RATE (m2)	QTY	TOTALS
EUCcre	*Eucalyptus crebra*	Narrow-leaved Ironbark	100L	-	As Shown	1	1
DORexc	*Doryanthes excelsa*	Gymea Lily	200mm	55	2	1	1
IMPcyl	*Imperata cylindrica*	Blady Grass	Tube	15	6	36	36
LOMlon	*Lomandra longifolia*	Spiny-headed Mat-rush	Tube	15	6	30	30
POAlab	*Poa labillardierei var. labillardierei*	Tussock Grass	Tube	15	6	30	30

P8.6 - GREAT EMU IN THE SKY BATTER MIX

	SHEET	2102	ALL
	CH START	1370	
	CH END	1410	
	BED	01	
	AREA	677	

CODE	BOTANICAL NAME	COMMON NAME	POT SIZE	%	RATE (m2)	QTY	TOTALS
DICmic	*Dichelachne micrantha*	Shorthair Plumegrass	Tube	10	6	406	406
DORexc	*Doryanthes excelsa*	Gymea Lily	200mm	20	2	271	271
IMPcyl	*Imperata cylindrica*	Blady Grass	Tube	10	6	406	406
LOMlon	*Lomandra longifolia*	Spiny-headed Mat-rush	Tube	20	6	812	812
LOMkat	*Lomandra longifolia 'Katrinus Deluxe' or 'Katrinus'*	Katrinus Deluxe or Katrinus	Tube	20	6	812	812
PENnaf	*Pennisetum alopecuroides 'Nafray'*	Nafray	Tube	10	6	406	406
POAlab	*Poa labillardierei var. labillardierei*	Tussock Grass	Tube	10	6	406	406

TR1 - TREE MIX

	SHEET	2101	2102	2103	2105	2106	2107	ALL
	CH START	0	550	1720	1020	1520	2000	
	CH END	550	1000	2250	1520	2000	2550	

CODE	BOTANICAL NAME	COMMON NAME	POT SIZE	SPACING	QTY	QTY	QTY	QTY	QTY	QTY	TOTALS
ACAdec	*Acacia decurrens*	Black Wattle			26	73	5	5	0	4	113
ACAfal	*Acacia falcata*	Hickory Wattle			0	9	0	0	0	0	9
ANGhis	*Angophora hispida*	Dwarf Apple			24	9	9	9	0	0	51
ANGsub	*Angophora subvelutina*	Broad-leaved Apple			0	14	0	0	0	0	14
BRApop	*Brachychiton populneus*	Kurrajong			22	56	5	5	20	8	116
BREobl	*Breynia oblongifolia*	Coffee Bush			0	9	0	0	0	0	9
BURspi	*Bursaria spinosa*	Sweet Bursaria			0	39	0	0	0	0	39
CALlin	*Callistemon linearis*	Narrow-leaved Bottlebrush			9	62	0	0	0	4	75
CALsal	*Callistemon salignus*	Willow Bottlebrush			5	41	0	0	0	0	46
CERgum	*Ceratopetalum gummiferum*	New South Wales Christmas Bush			0	47	0	4	0	0	51
DODvis	*Dodonaea viscosa*	Sticky Hop-bush			0	39	0	0	0	0	39
EUCcre	*Eucalyptus crebra*	Narrow-leaved Ironbark			15	5	5	5	0	0	30
MELdec	*Melaleuca decora*	White Feather Honey-myrtle			34	88	4	4	0	8	138
MELlin	*Melaleuca linariifolia*	Flax-leaved Paperbark			2	17	0	20	25	0	64
MELsty	*Melaleuca stypheloides*	Prickly-leaved Paperbark			5	35	0	64	20	0	124
TRIlau	*Tristaniopsis laurina*	Water Gum			5	28	5	17	10	10	75

P9A - PASTURE GRASSES DRILL SEEDED

	SHEET	2101		2105						2106				AREA (m2)
	CH START	350	820	550	670	290	400	170	1380	1650	1700	140	600	
	CH END	530	1010	900	1600	530	1240	260	1690	1740	1840	750	950	
	BED	01	02	03	04	05	06	07	08	09	10	11	12	
	AREA (m^2)	3167	10682	3415	88353	6191	6407	3295	2469	1578	1788	211627	3856	342829

P9B - PASTURE GRASSES HYDROSEEDED

	SHEET	2103			
	CH START	1550	1780	710	2010
	CH END	1990	1970	720	2070
	BED	01	02	03	04
	AREA (m^2)	3167	10682	3415	88353

P10 - COUCH

	SHEET	2101				2102						2103			AREA (m2)
	CH START	200	270	900	480	540	590	590	750	720	840	1550	1780	710	
	CH END	450	440	1110	500	560	700	800	800	800	860	1990	1970	720	
	BED	01	02	03	04	05	06	07	08	09	10	11	12	13	
	AREA (m^2)	3919	432	2106	41	51	349	1807	144	304	733	1167	734	45	**11833**

P10 - COUCH

	SHEET	2103	2102	2105					2106	2105		2107		AREA (m2)
	CH START	2010	990	1000	1020	790	330	1100	1140	1000	1300	1490	140	2000	
	CH END	2070	1020	1070	1050	1000	540	1140	1200	2110	1450	1590	400	2200	
	BED	14	15	16	17	18	19	20	21	22	23	24	25	26	
	AREA (m^2)	171	88	232	74	521	588	583	231	8204	398	294	2539	713	**14636**

TD - TURF

	SHEET	2105				2106	AREA (m2)
	CH START	560	1140	1210	1260	1250	
	CH END	730	1200	1260	1450	2250	
	BED	01	02	03	04	05	
	AREA	310	152	134	524	1782	

CODE	BOTANICAL NAME	COMMON NAME	POT SIZE	%	RATE (m2)	QTY	QTY	QTY	QTY	QTY	TOTALS
ZOYnar	*Zoysia 'Nara'*	Nara Native Turf	Rolls	100	1	310	152	134	524	1782	2902

TR2 - RIPARIAN TREE MIX

	SHEET	2101	2105	2107	ALL
	CH START	0	1020	2000	
	CH END	550	1520	2550	

CODE	BOTANICAL NAME	COMMON NAME	POT SIZE	SPACING	QTY	QTY	QTY	TOTALS
ALLlit	*Allocasuarina littoralis*	Black She-oak	200mm	3m	5	7	5	17
CASgla	*Casuarina glauca*	Swamp Oak	200mm	3m	5	7	5	17

TR3.0 - KRAKEN TREE MIX

	SHEET	2101	2102	2103	2105	ALL
	CH START	0	550	1720	1020	
	CH END	550	1000	2250	1520	

CODE	BOTANICAL NAME	COMMON NAME	POT SIZE	SPACING	QTY	QTY	QTY	QTY	TOTALS
ANGhis	*Angophora hispida*	Dwarf Apple	100L	AS SHOWN	0	0	8	0	8
ANGsub	*Angophora subvelutina*	Broad-leaved Apple	45L	AS SHOWN	0	0	54	0	54
BRApop	*Brachychiton populneus*	Kurrajong	75L	AS SHOWN	0	0	0	0	0
EUCcre	*Eucalyptus crebra*	Narrow-leaved Ironbark	45L	AS SHOWN	0	46	0	0	46
MELlin	*Melaleuca linariifolia*	Snow in Summer	75L	AS SHOWN	43	0	0	43	86

KEY NOTES:
1. REFER TO MASTER SCHEDULES (500 SERIES) FOUND IN GENERAL SHEETS FOR MORE INFORMATION ON SPECIES AND SPECIFIC RATES FOR SEEDING
2. ALL SCHEDULES SHOULD BE READ IN CONJUNCTION WITH THE LANDSCAPE DRAWINGS

THE FOLLOWING DEFINES HOW THE SCHEDULES SHOULD BE READ

3. SHEET - THIS IS THE SHEET NUMBER OF WHICH THE PLANT TAG OR TREE GROUPS CAN BE FOUND FOR THOSE COLUMNS
4. FOR TREE SCHEDULES - CHAINAGE START/END REFERS TO THE CHAINAGES FOUND WITHIN THE SHEET COLUMN
5. FOR PLANTING/SEEDING SCHEDULES - CHAINAGE START/END REFERS TO THE BEGINING AND END OF THE PLANTING BED

DRAWING COLOUR CODED - PRINT ALL COPIES IN COLOUR

ISSUED FOR TENDER

REFERENCES:

THIS DRAWING MAY BE PREPARED IN COLOUR AND MAY BE INCOMPLETE IF COPIED

REV	DESCRIPTION	DESIGNER INITIAL/DATE	VERIFIED INITIAL/DATE	APPROVED INITIAL/DATE
C	ISSUED FOR TENDER - REVISED	AM 27.08.21	SW 27.08.21	AM 27.08.21
B	ISSUED FOR TENDER	KB 06.08.21	SW 06.08.21	KR 06.08.21
A	ISSUED FOR 80% DETAILED DESIGN	KB 31.03.21	SW 31.03.21	KR 31.03.21

COORDINATE SYSTEM: GDA 2020 | HEIGHT DATUM: AHD

GDA2020

SCALE: N/A

CLIENT: NSW GOVERNMENT Transport for NSW

PREPARED FOR: WESTERN SYDNEY PROJECT OFFICE

This drawing and the related information have been prepared by, or at the request of, Transport for NSW for a specific purpose and may not be used for any purpose other than the purpose intended by Transport for NSW. Transport for NSW does not provide any warranties and accepts no liability arising out of the use of this drawing or any of the related information for any purpose other than the intended purpose. This drawing is protected by copyright and no part of this drawing may be reproduced in any form without the express written permission of Transport for NSW.

CM+ CONTEXT LANDSCAPE ARCHITECTURE
CMPLUS / CONTEXT
AR - LANDSCAPING


DRAWN	KIERAN BRISCOE	27.08.21
DESIGNED	KIERAN BRISCOE	27.08.21
DRG CHECK	MARTIN VIRVESTE	27.08.21
DESIGN CHECK	SAM WESTLAKE	27.08.21
APPROVED	KASH RANGAN	27.08.21
PROJECT MNGR	VINCE URBANO	27.08.21

M12 MOTORWAY

PACKAGE 1 - WEST
AIRPORT ACCESS ROAD - ZONE 2
LANDSCAPE WORKS
AAR PLANTING SCHEDULES

FILE No. M12WDD-WSP-AAR-LA-DRG-002002.dwg | SHEET: 2 OF 2 | A1
STATUS: IFT (C)
DRG No. M12WDD-WSP-AAR-LA-DRG-002002 | REV C | VER | EDMS No. | AMD No.

DF 801*554

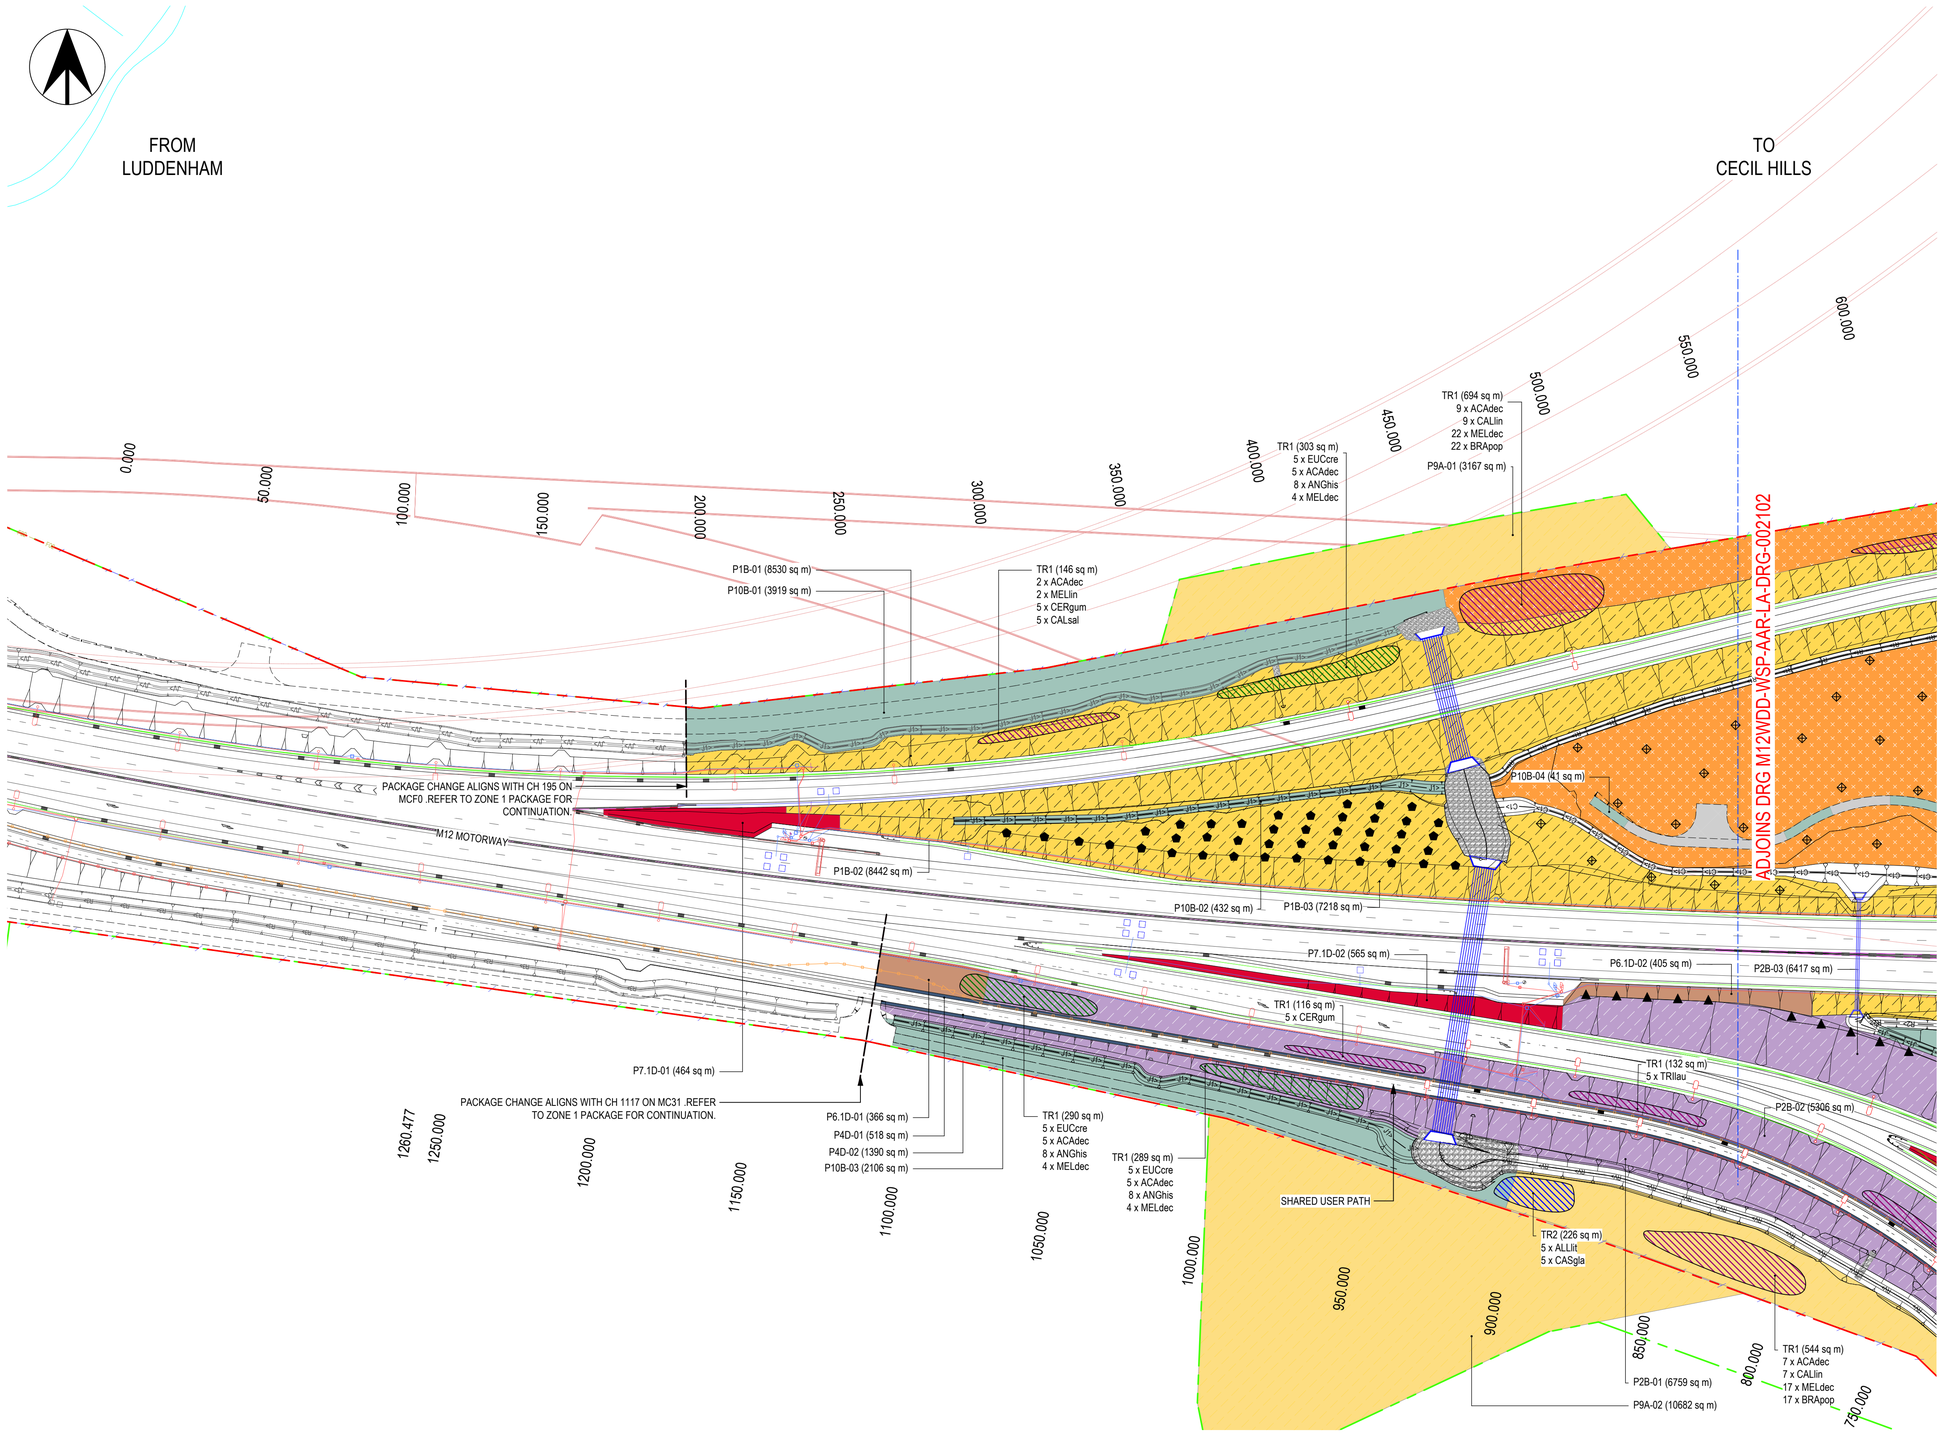

GENERAL LEGEND

- OPERATIONAL BOUNDARY
- CONSTRUCTION BOUNDARY

SOFTWORKS LEGEND

- TR1 - WOODLAND TREE / SHRUB MIX (50M SPACING BETWEEN GROUPS)
- TR1 - WOODLAND TREE / SHRUB MIX (NO RESTRICTION ON SPACING)
- TR2 - RIPARIAN TREE MIX
- P1A - HILLS GRASSLAND MIX DIRECT SEEDED
- P1B - HILLS GRASSLAND MIX HYDROSEED
- P2A - PLAINS GRASSLAND MIX DIRECT SEEDED
- P2B - PLAINS GRASSLAND MIX HYDROSEED
- P2C - PLAINS GRASSLAND MIX COMPOST BLANKET
- P4D - SKIRT MIX PLANTED
- P6D - VERGE MIX PLANTED
- P7D - MEDIAN MIX PLANTED
- P8D - FEATURE MIX PLANTED
- P9A - PASTURE GRASSES DIRECT SEEDED
- P9B - PASTURE GRASSES HYDROSEEDED
- P10 - COUCH SEEDED
- TD - TURF ROLLS


PLANTING TAGS

P1A - 01 (100sqm)
- BED AREA
- PLANTING BED
- PLANTING MIX

NOTE:
1. REFER TO PLANTING SCHEDULES FOR BED NUMBERS AND QUANTITIES
2. REFER TO PLANTING MATRICIES FOR LAYOUT OF ALL PLANTED BEDS

FEATURE TREE SPECIES

- ANGOPHORA HISPIDA
- ANGOPHORA SUBVELUTINA
- ALLOCASUARINA LITTORALIS
- BRACHYCHITON POPULNEUS
- EUCALYPTUS CREBRA
- MELALEUCA LINARIIFOLIA
- MELALEUCA STYPHELOIDES
- TRISTANIOPSIS LAURINA

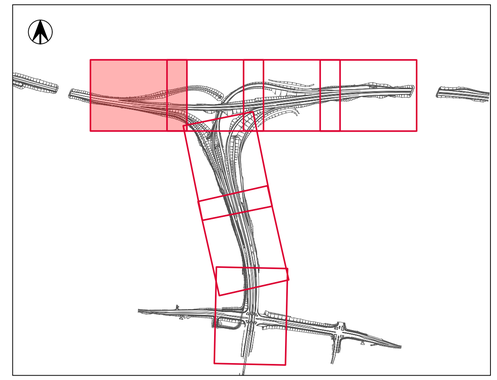

DRAWING COLOUR CODED - PRINT ALL COPIES IN COLOUR

ISSUED FOR TENDER

REFERENCES:

THIS DRAWING MAY BE PREPARED IN COLOUR AND MAY BE INCOMPLETE IF COPIED

REV	DESCRIPTION	DESIGNER INITIAL/DATE	VERIFIED INITIAL/DATE	APPROVED INITIAL/DATE
D	ISSUED FOR TENDER	KB 06.08.21	SW 06.08.21	KR 06.08.21
C	ISSUED FOR 80% DETAILED DESIGN	KB 31.03.21	SW 31.03.21	KR 31.03.21
B	ISSUED FOR 50% DETAILED DESIGN	KB 29.10.20	SW 29.10.20	KR 29.10.20
A	ISSUED FOR 20% DETAILED DESIGN	KB 03.08.20	SW 03.08.20	KR 03.08.20

COORDINATE SYSTEM: GDA 2020 — HEIGHT DATUM: AHD

GDA2020

SCALE: 1:1000

0 20 40m
1:1000

CLIENT: NSW GOVERNMENT Transport for NSW

PREPARED FOR: WESTERN SYDNEY PROJECT OFFICE

This drawing and the related information have been prepared by, or at the request of, Transport for NSW for a specific purpose and may not be used for any purpose other than the purpose intended by Transport for NSW. Transport for NSW does not provide any warranties and accepts no liability arising out of the use of this drawing or any of the related information for any purpose other than the intended purpose. This drawing is protected by copyright and no part of this drawing may be reproduced in any form without the express written permission of Transport for NSW.

CM+ CONTEXT LANDSCAPE ARCHITECTURE
CMPLUS / CONTEXT
AR - LANDSCAPING

DRAWN	KIERAN BRISCOE	06.08.21
DESIGNED	KIERAN BRISCOE	06.08.21
DRG CHECK	MARTIN VIRVESTE	06.08.21
DESIGN CHECK	SAM WESTLAKE	06.08.21
APPROVED	KASH RANGAN	06.08.21
PROJECT MNGR	VINCE URBANO	06.08.21

M12 MOTORWAY

PACKAGE 1 - WEST
AIRPORT ACCESS ROAD - ZONE 2
LANDSCAPE WORKS
SOFTWORKS PLAN

FILE No. M12WDD-WSP-AAR-LA-DRG-002101.dwg		SHEET: 1 OF 7		A1
STATUS: IFC				©
DRG No. M12WDD-WSP-AAR-LA-DRG-002101	REV D	VER	EDMS No.	AMD No.

DF 801*554

FROM LUDDENHAM

TO CECIL HILLS

PROPOSED OUTER SYDNEY ORBITAL

ADJOINS DRG M12WDD-WSP-AAR-LA-DRG-002101

ADJOINS DRG M12WDD-WSP-AAR-LA-DRG-002103

ADJOINS DRG M12WDD-WSP-AAR-LA-DRG-002105

SH1 (311 sq m)
8 x BURspi
2 x ACAfal
8 x DODvis
2 x BREobl
8 x CALlin

TR1 (449 sq m)
4 x ANGsub
7 x ACAdec
7 x MELdec
7 x TRIlau

TR1 (221 sq m)
3 x ACAdec
3 x CALlin
7 x MELdec
7 x BRApop

TR1 (379 sq m)
5 x ACAdec
5 x MELlin
12 x CERgum
12 x CALsal

TR1 (312 sq m)
5 x EUCore
5 x ACAdec
9 x ANGhis
4 x MELdec

TR1 (362 sq m)
5 x ACAdec
5 x MELlin
12 x CERgum
12 x CALsal

SH1 (455 sq m)
12 x BURspi
3 x ACAfal
12 x DODvis
3 x BREobl
12 x CALlin

TR1 (468 sq m)
6 x ACAdec
6 x CALlin
15 x MELdec
15 x BRApop

TR1 (600 sq m)
5 x ANGsub
10 x ACAdec
10 x MELdec
10 x TRIlau

SH1 (534 sq m)
14 x BURspi
3 x ACAfal
14 x DODvis
3 x BREobl
14 x CALlin

TR1 (645 sq m)
5 x ANGsub
11 x ACAdec
11 x MELdec
11 x TRIlau

TR1 (539 sq m)
7 x ACAdec
7 x CALlin
17 x MELdec
17 x BRApop

SH1 (207 sq m)
5 x BURspi
1 x ACAfal
5 x DODvis
1 x BREobl
5 x CALlin

P2A-01 (19670 sq m)

TR1 (521 sq m)
7 x ACAdec
7 x MELlin
17 x CERgum
17 x CALsal

P2A-07 (15329 sq m)

P2B-05 (788 sq m)

P2A-02 (16160 sq m)

P10B-05 (51 sq m)

P10B-06 (349 sq m)

P10B-09 (304 sq m)

P10B-08 (144 sq m)

P10B-10 (733 sq m)

P2A-03 (1722 sq m)

COIR MESH INSTALLED ON 1.5H:1V BATTERS NEAR BRIDGE ABUTMENTS. CONFIRM FINAL LOCATION SITE UPON COMPLETION OF EARTHWORKS. INSTALLATION TO MANUFACTURERS SPECIFICATION.

BRIDGE_BR01

BRIDGE_BR02

P2C-05 (7071 sq m)

P6.2D-02 (1751 sq m)

P6.2D-03 (589 sq m)

M12 MOTORWAY

P2C-01 (616 sq m)

P6.2D-01 (81 sq m)

P1B-04 (1600 sq m)

P10B-07 (1807 sq m)

P4D-03 (266 sq m)
P2B-04 (932 sq m)

P2C-02 (850 sq m)

P2B-08 (2279 sq m)
P2A-05 (7658 sq m)

P2C-03 (5219 sq m)
P2A-06 (1430 sq m)

P2C-04 (3153 sq m)

P6.2D-04 (504 sq m)

P7.1D-04 (148 sq m)

P7.1D-03 (194 sq m)

P8.5D-01 (677 sq m)
P2A-04 (6053 sq m)

EMU SCULPTURE LOCATION

CC 2303

II 2701

P8.3D-01 (33 sq m)

P10B-15 (88 sq m)

TR1 (159 sq m)
6 x CERgum

AA 2301

BB 2302

REFER TO M12WDD-WSP-AAR-LA-DRG-002501

550.000 600.000 650.000 700.000 750.000 800.000 850.000 900.000 950.000 1000.000 1050.000 1100.000 1150.000 1200.000 1250.000 1300.000 1350.000 1400.000 1450.000 1500.000 1550.000 1600.000 1650.000 1700.000 1750.000

DRAWING COLOUR CODED - PRINT ALL COPIES IN COLOUR

GENERAL LEGEND

- OPERATIONAL BOUNDARY
- CONSTRUCTION BOUNDARY

SOFTWORKS LEGEND

- TR1 - WOODLAND TREE / SHRUB MIX (50M SPACING BETWEEN GROUPS)
- TR1 - WOODLAND TREE / SHRUB MIX (NO RESTRICTION ON SPACING)
- TR2 - RIPARIAN TREE MIX
- P1A - HILLS GRASSLAND MIX DIRECT SEEDED
- P1B - HILLS GRASSLAND MIX HYDROSEED
- P2A - PLAINS GRASSLAND MIX DIRECT SEEDED
- P2B - PLAINS GRASSLAND MIX HYDROSEED
- P2C - PLAINS GRASSLAND MIX COMPOST BLANKET
- P4D - SKIRT MIX PLANTED
- P6D - VERGE MIX PLANTED
- P7D - MEDIAN MIX PLANTED
- P8D - FEATURE MIX PLANTED
- P9A - PASTURE GRASSES DIRECT SEEDED
- P9B - PASTURE GRASSES HYDROSEEDED
- P10 - COUCH SEEDED
- TD - TURF ROLLS

PLANTING TAGS

P1A - 01 (100sqm)
- BED AREA
- PLANTING BED
- PLANTING MIX

NOTE:
1. REFER TO PLANTING SCHEDULES FOR BED NUMBERS AND QUANTITIES
2. REFER TO PLANTING MATRICIES FOR LAYOUT OF ALL PLANTED BEDS

FEATURE TREE SPECIES

- ANGOPHORA HISPIDA
- ANGOPHORA SUBVELUTINA
- ALLOCASUARINA LITTORALIS
- BRACHYCHITON POPULNEUS
- EUCALYPTUS CREBRA
- MELALEUCA LINARIIFOLIA
- MELALEUCA STYPHELOIDES
- TRISTANIOPSIS LAURINA

ISSUED FOR TENDER

REFERENCES:

THIS DRAWING MAY BE PREPARED IN COLOUR AND MAY BE INCOMPLETE IF COPIED

REV	DESCRIPTION	DESIGNER INITIAL/DATE	VERIFIED INITIAL/DATE	APPROVED INITIAL/DATE
D	ISSUED FOR TENDER	KB 06.08.21	SW 06.08.21	KR 06.08.21
C	ISSUED FOR 80% DETAILED DESIGN	KB 31.03.21	SW 31.03.21	KR 31.03.21
B	ISSUED FOR 50% DETAILED DESIGN	KB 29.10.20	SW 29.10.20	KR 29.10.20
A	ISSUED FOR 20% DETAILED DESIGN	KB 03.08.20	SW 03.08.20	KR 03.08.20

COORDINATE SYSTEM: GDA 2020 — HEIGHT DATUM: AHD

GDA2020

SCALE: 1:1000

0 20 40m
1:1000

CLIENT: NSW GOVERNMENT Transport for NSW

PREPARED FOR: WESTERN SYDNEY PROJECT OFFICE

This drawing and the related information have been prepared by, or at the request of, Transport for NSW for a specific purpose and may not be used for any purpose other than the purpose intended by Transport for NSW. Transport for NSW does not provide any warranties and accepts no liability arising out of the use of this drawing or any of the related information for any purpose other than the intended purpose. This drawing is protected by copyright and no part of this drawing may be reproduced in any form without the express written permission of Transport for NSW.

CM+ CONTEXT LANDSCAPE ARCHITECTURE

CMPLUS / CONTEXT
AR - LANDSCAPING

DRAWN	KIERAN BRISCOE	06.08.21
DESIGNED	KIERAN BRISCOE	06.08.21
DRG CHECK	MARTIN VIRVESTE	06.08.21
DESIGN CHECK	SAM WESTLAKE	06.08.21
APPROVED	KASH RANGAN	06.08.21
PROJECT MNGR	VINCE URBANO	06.08.21

M12 MOTORWAY

PACKAGE 1 - WEST

AIRPORT ACCESS ROAD - ZONE 2 LANDSCAPE WORKS

SOFTWORKS PLAN

FILE No. M12WDD-WSP-AAR-LA-DRG-002102.dwg		SHEET: 2 OF 7		A1
STATUS: IFC				©
DRG No. M12WDD-WSP-AAR-LA-DRG-002102	REV D	VER	EDMS No.	AMD No.

DF 801*554

FROM
LUDDENHAM

TO
CECIL HILLS

SYDNEY METRO WSA

TR1 (323 sq m)
5 x EUCcre
5 x ACAdec
9 x ANGhis
4 x MELdec

P2C-06 (4421 sq m)
P6.2D-05 (1352 sq m)
P6.1D-03 (2754 sq m)
P4D-04 (515 sq m)
P10B-12 (724 sq m)

PACKAGE CHANGE IS SPLIT BY METRO BRIDGE. REFER TO ZONE 1 - M12 MOTORWAY FOR CONTINUATION.

P7.1D-06 (903 sq m)
P10B-14 (171 sq m)
P10B-11 (1167 sq m)
P2A-08 (350 sq m)
M12 MOTORWAY
P2B-09 (13960 sq m)
P2C-07 (6300 sq m)
P10B-13 (45 sq m)
P6.2D-07 (925 sq m)
P10B-18 (521 sq m)
P6.2D-08 (610 sq m)
P7.1D-05 (641 sq m)
P6.2D-06 (682 sq m)
AIRPORT METRO BRIDGE - BR20
P9B-01 (3856 sq m)

PACKAGE CHANGE IS SPLIT BY METRO BRIDGE. REFER TO ZONE 1 - M12 MOTORWAY FOR CONTINUATION.

ADJOINS DRG M12WDD-WSP-AAR-LA-DRG-002102

ADJOINS DRG M12WDD-WSP-AAR-LA-DRG-002104

1700.000 1750.000 1800.000 1850.000 1900.000 1950.000 2000.000 2050.000 2100.000 2150.000 2200.000 2250.000

1000.000 1050.000 900.000 850.000 650.000 800.000 750.000 700.000 600.000 650.000 550.000 500.000 450.000 400.000 350.000 300.000

DRAWING COLOUR CODED - PRINT ALL COPIES IN COLOUR

GENERAL LEGEND

- OPERATIONAL BOUNDARY
- CONSTRUCTION BOUNDARY

SOFTWORKS LEGEND

- TR1 - WOODLAND TREE / SHRUB MIX (50M SPACING BETWEEN GROUPS)
- TR1 - WOODLAND TREE / SHRUB MIX (NO RESTRICTION ON SPACING)
- TR2 - RIPARIAN TREE MIX
- P1A - HILLS GRASSLAND MIX DIRECT SEEDED
- P1B - HILLS GRASSLAND MIX HYDROSEED
- P2A - PLAINS GRASSLAND MIX DIRECT SEEDED
- P2B - PLAINS GRASSLAND MIX HYDROSEED
- P2C - PLAINS GRASSLAND MIX COMPOST BLANKET
- P4D - SKIRT MIX PLANTED
- P6D - VERGE MIX PLANTED
- P7D - MEDIAN MIX PLANTED
- P8D - FEATURE MIX PLANTED
- P9A - PASTURE GRASSES DIRECT SEEDED
- P9B - PASTURE GRASSES HYDROSEEDED
- P10 - COUCH SEEDED
- TD - TURF ROLLS


PLANTING TAGS

P1A - 01 (100sqm)
- BED AREA
- PLANTING BED
- PLANTING MIX

NOTE:
1. REFER TO PLANTING SCHEDULES FOR BED NUMBERS AND QUANTITIES
2. REFER TO PLANTING MATRICIES FOR LAYOUT OF ALL PLANTED BEDS

FEATURE TREE SPECIES

- ANGOPHORA HISPIDA
- ANGOPHORA SUBVELUTINA
- ALLOCASUARINA LITTORALIS
- BRACHYCHITON POPULNEUS
- EUCALYPTUS CREBRA
- MELALEUCA LINARIIFOLIA
- MELALEUCA STYPHELOIDES
- TRISTANIOPSIS LAURINA

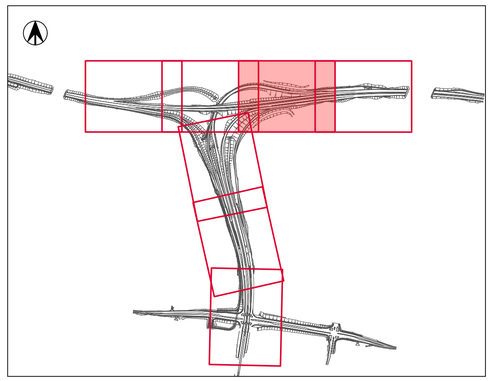

ISSUED FOR TENDER

REFERENCES:

THIS DRAWING MAY BE PREPARED IN COLOUR AND MAY BE INCOMPLETE IF COPIED

REV	DESCRIPTION	DESIGNER INITIAL/DATE	VERIFIED INITIAL/DATE	APPROVED INITIAL/DATE
D	ISSUED FOR TENDER	KB 06.08.21	SW 06.08.21	KR 06.08.21
C	ISSUED FOR 80% DETAILED DESIGN	KB 31.03.21	SW 31.03.21	KR 31.03.21
B	ISSUED FOR 50% DETAILED DESIGN	KB 29.10.20	SW 29.10.20	KR 29.10.20
A	ISSUED FOR 20% DETAILED DESIGN	KB 03.08.20	SW 03.08.20	KR 03.08.20

COORDINATE SYSTEM: GDA 2020 | HEIGHT DATUM: AHD

GDA2020

SCALE: 1:1000

0 20 40m
1:1000

CLIENT:
NSW GOVERNMENT Transport for NSW

PREPARED FOR:
WESTERN SYDNEY PROJECT OFFICE

This drawing and the related information have been prepared by, or at the request of, Transport for NSW for a specific purpose and may not be used for any purpose other than the purpose intended by Transport for NSW. Transport for NSW does not provide any warranties and accepts no liability arising out of the use of this drawing or any of the related information for any purpose other than the intended purpose. This drawing is protected by copyright and no part of this drawing may be reproduced in any form without the express written permission of Transport for NSW.

CM+ CONTEXT LANDSCAPE ARCHITECTURE
CMPLUS / CONTEXT
AR - LANDSCAPING

DRAWN	KIERAN BRISCOE	06.08.21
DESIGNED	KIERAN BRISCOE	06.08.21
DRG CHECK	MARTIN VIRVESTE	06.08.21
DESIGN CHECK	SAM WESTLAKE	06.08.21
APPROVED	KASH RANGAN	06.08.21
PROJECT MNGR	VINCE URBANO	06.08.21

M12 MOTORWAY

PACKAGE 1 - WEST
AIRPORT ACCESS ROAD - ZONE 2
LANDSCAPE WORKS
SOFTWORKS PLAN

FILE No. M12WDD-WSP-AAR-LA-DRG-002103.dwg | SHEET: 3 OF 7 | A1
STATUS: IFC (C)

DRG No.	REV	VER	EDMS No.	AMD No.
M12WDD-WSP-AAR-LA-DRG-002103	D			

DF 801*554

FROM
LUDDENHAM

TO
CECIL HILLS

2200.000
2250.000
2300.000
2350.000
2400.000
2425.863

ADJOINS DRG M12WDD-WSP-AAR-LA-DRG-002103

LANDSCAPE WORKS ASSOCIATED WITH THIS SHEET. REFER TO
ZONE 1 - M12 MOTORWAY PACKAGE

400.000
350.000
300.000
250.000
200.000
150.000
100.000
50.000
0.000

GENERAL LEGEND

- OPERATIONAL BOUNDARY
- CONSTRUCTION BOUNDARY

SOFTWORKS LEGEND

- TR1 - WOODLAND TREE / SHRUB MIX (50M SPACING BETWEEN GROUPS)
- TR1 - WOODLAND TREE / SHRUB MIX (NO RESTRICTION ON SPACING)
- TR2 - RIPARIAN TREE MIX
- P1A - HILLS GRASSLAND MIX DIRECT SEEDED
- P1B - HILLS GRASSLAND MIX HYDROSEED
- P2A - PLAINS GRASSLAND MIX DIRECT SEEDED
- P2B - PLAINS GRASSLAND MIX HYDROSEED
- P2C - PLAINS GRASSLAND MIX COMPOST BLANKET
- P4D - SKIRT MIX PLANTED
- P6D - VERGE MIX PLANTED
- P7D - MEDIAN MIX PLANTED
- P8D - FEATURE MIX PLANTED
- P9A - PASTURE GRASSES DIRECT SEEDED
- P9B - PASTURE GRASSES HYDROSEEDED
- P10 - COUCH SEEDED
- TD - TURF ROLLS


PLANTING TAGS

P1A - 01 (100sqm)
- BED AREA
- PLANTING BED
- PLANTING MIX

NOTE:
1. REFER TO PLANTING SCHEDULES FOR BED NUMBERS AND QUANTITIES
2. REFER TO PLANTING MATRICIES FOR LAYOUT OF ALL PLANTED BEDS

FEATURE TREE SPECIES

- ANGOPHORA HISPIDA
- ANGOPHORA SUBVELUTINA
- ALLOCASUARINA LITTORALIS
- BRACHYCHITON POPULNEUS
- EUCALYPTUS CREBRA
- MELALEUCA LINARIIFOLIA
- MELALEUCA STYPHELOIDES
- TRISTANIOPSIS LAURINA

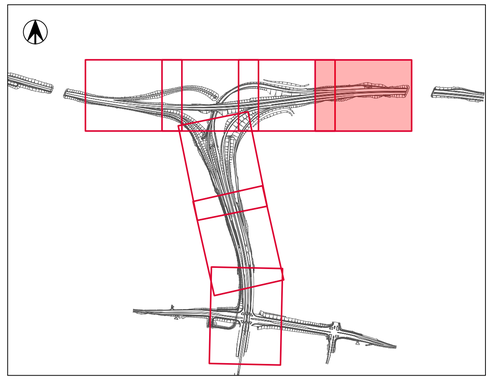

DRAWING COLOUR CODED - PRINT ALL COPIES IN COLOUR

ISSUED FOR TENDER

REFERENCES:

THIS DRAWING MAY BE PREPARED IN COLOUR AND MAY BE INCOMPLETE IF COPIED

REV	DESCRIPTION	DESIGNER INITIAL/DATE	VERIFIED INITIAL/DATE	APPROVED INITIAL/DATE
D	ISSUED FOR TENDER	KB 06.08.21	SW 06.08.21	KR 06.08.21
C	ISSUED FOR 80% DETAILED DESIGN	KB 31.03.21	SW 31.03.21	KR 31.03.21
B	ISSUED FOR 50% DETAILED DESIGN	KB 29.10.20	SW 29.10.20	KR 29.10.20
A	ISSUED FOR 20% DETAILED DESIGN	KB 03.08.20	SW 03.08.20	KR 03.08.20

COORDINATE SYSTEM: GDA 2020
HEIGHT DATUM: AHD

GDA2020

SCALE: 1:1000

0 20 40m
1:1000

CLIENT:
NSW GOVERNMENT Transport for NSW

PREPARED FOR:
WESTERN SYDNEY PROJECT OFFICE

This drawing and the related information have been prepared by, or at the request of, Transport for NSW for a specific purpose and may not be used for any purpose other than the purpose intended by Transport for NSW. Transport for NSW does not provide any warranties and accepts no liability arising out of the use of this drawing or any of the related information for any purpose other than the intended purpose. This drawing is protected by copyright and no part of this drawing may be reproduced in any form without the express written permission of Transport for NSW.

CM+ CONTEXT LANDSCAPE ARCHITECTURE
CMPLUS / CONTEXT
AR - LANDSCAPING


DRAWN	KIERAN BRISCOE	06.08.21
DESIGNED	KIERAN BRISCOE	06.08.21
DRG CHECK	MARTIN VIRVESTE	06.08.21
DESIGN CHECK	SAM WESTLAKE	06.08.21
APPROVED	KASH RANGAN	06.08.21
PROJECT MNGR	VINCE URBANO	06.08.21

M12 MOTORWAY

PACKAGE 1 - WEST
AIRPORT ACCESS ROAD - ZONE 2
LANDSCAPE WORKS
SOFTWORKS PLAN

FILE No. M12WDD-WSP-AAR-LA-DRG-002104.dwg			SHEET: 4 OF 7	A1
STATUS: IFC				(c)
DRG No. M12WDD-WSP-AAR-LA-DRG-002104	REV D	VER	EDMS No.	AMD No.

DF 801*554

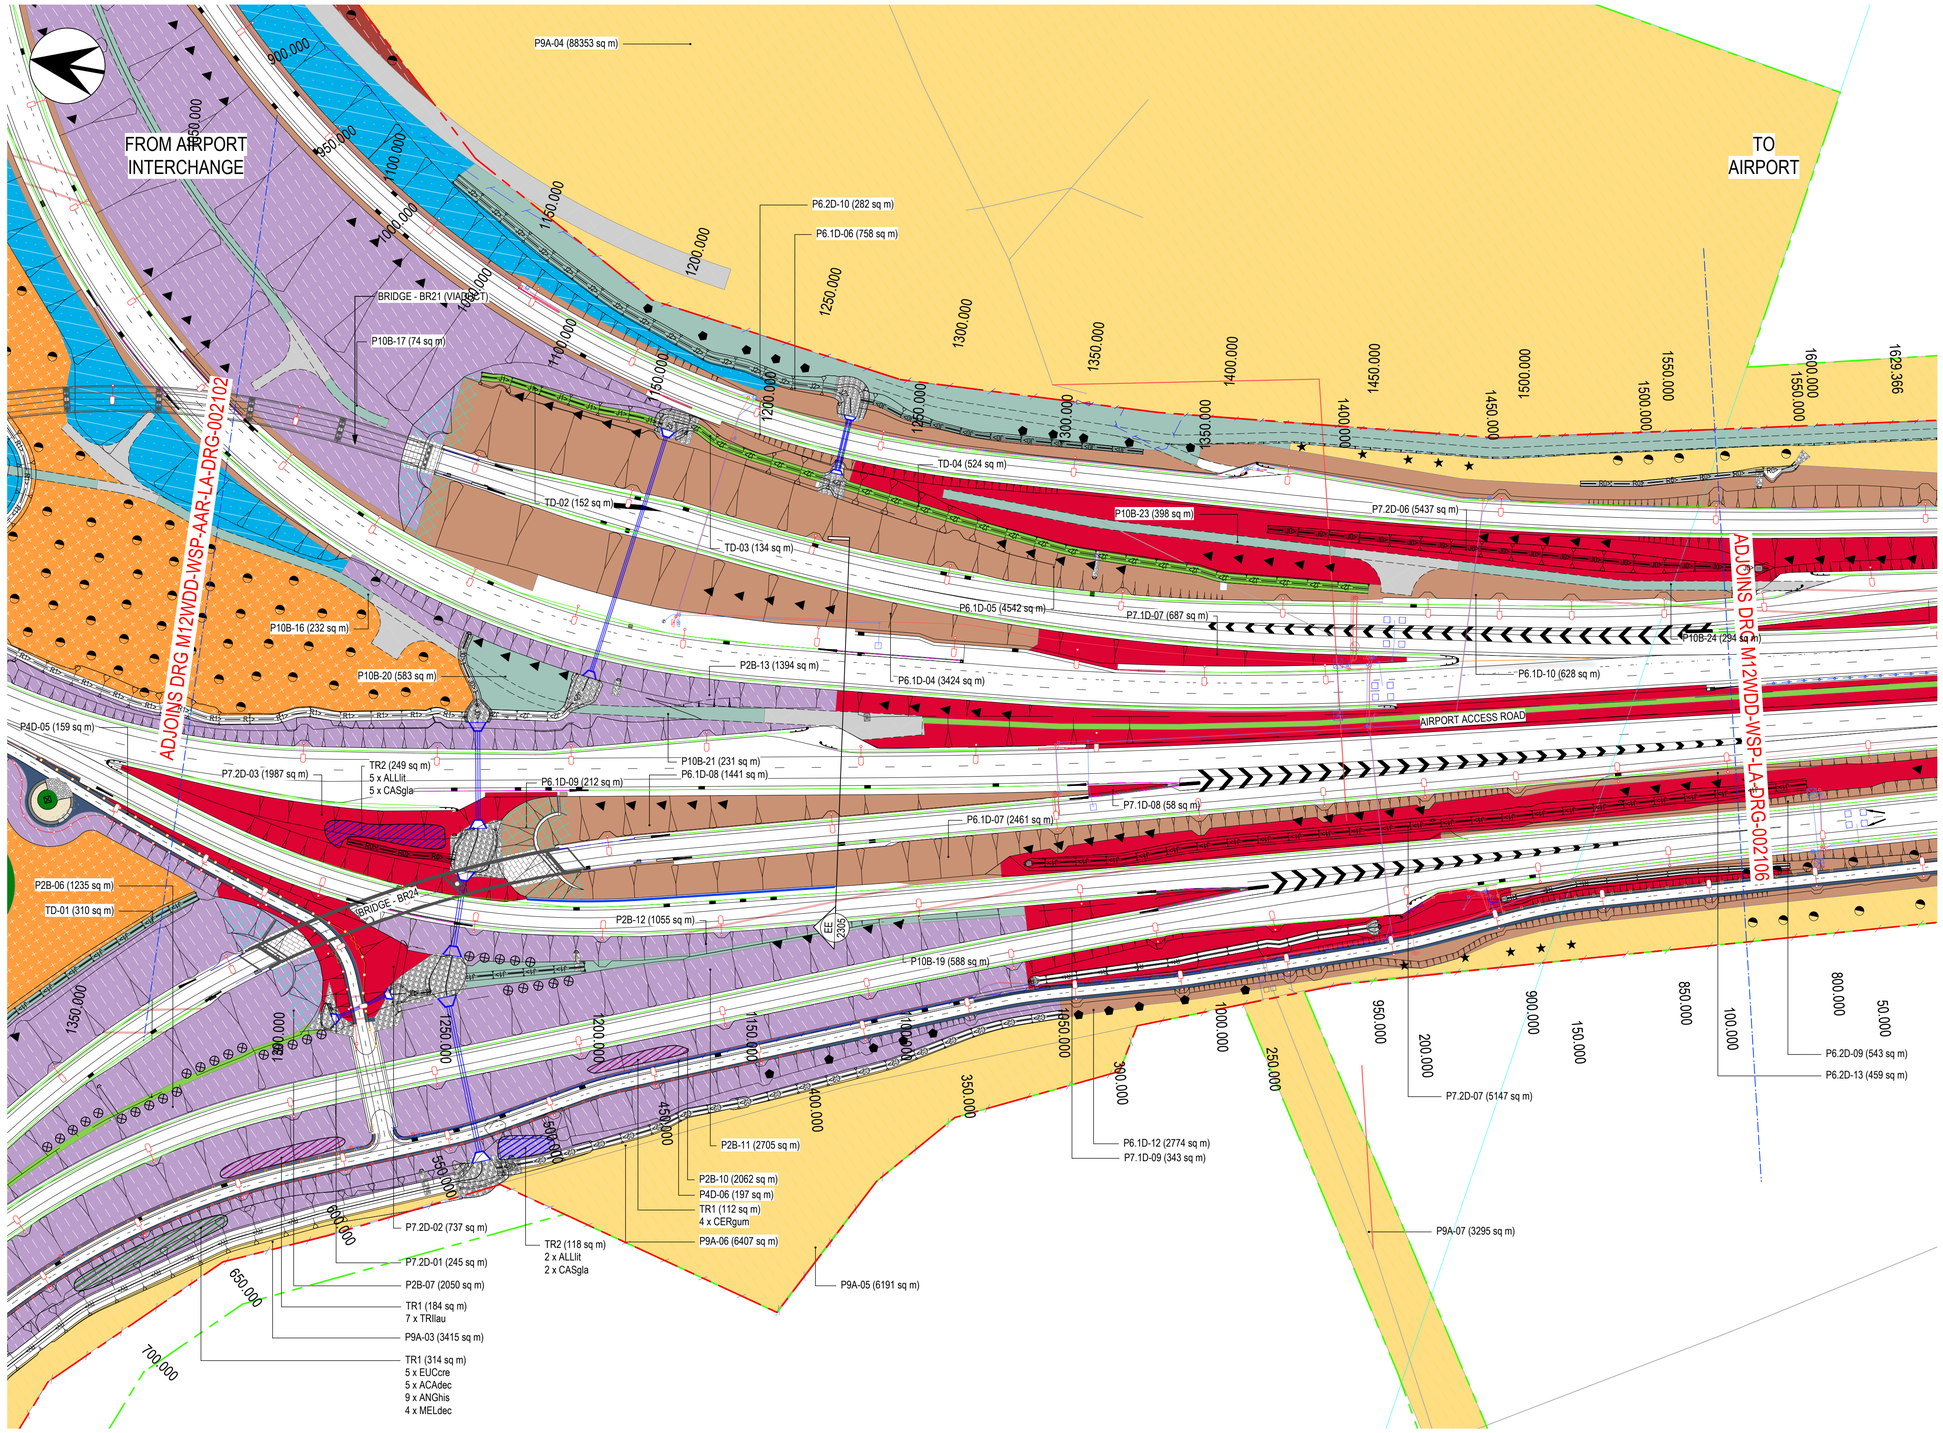

GENERAL LEGEND

- OPERATIONAL BOUNDARY
- CONSTRUCTION BOUNDARY

SOFTWORKS LEGEND

- TR1 - WOODLAND TREE / SHRUB MIX (50M SPACING BETWEEN GROUPS)
- TR1 - WOODLAND TREE / SHRUB MIX (NO RESTRICTION ON SPACING)
- TR2 - RIPARIAN TREE MIX
- P1A - HILLS GRASSLAND MIX DIRECT SEEDED
- P1B - HILLS GRASSLAND MIX HYDROSEED
- P2A - PLAINS GRASSLAND MIX DIRECT SEEDED
- P2B - PLAINS GRASSLAND MIX HYDROSEED
- P2C - PLAINS GRASSLAND MIX COMPOST BLANKET
- P4D - SKIRT MIX PLANTED
- P6D - VERGE MIX PLANTED
- P7D - MEDIAN MIX PLANTED
- P8D - FEATURE MIX PLANTED
- P9A - PASTURE GRASSES DIRECT SEEDED
- P9B - PASTURE GRASSES HYDROSEEDED
- P10 - COUCH SEEDED
- TD - TURF ROLLS


PLANTING TAGS

P1A - 01 (100sqm)
- BED AREA
- PLANTING BED
- PLANTING MIX

NOTE:
1. REFER TO PLANTING SCHEDULES FOR BED NUMBERS AND QUANTITIES
2. REFER TO PLANTING MATRICIES FOR LAYOUT OF ALL PLANTED BEDS

FEATURE TREE SPECIES

- ANGOPHORA HISPIDA
- ANGOPHORA SUBVELUTINA
- ALLOCASUARINA LITTORALIS
- BRACHYCHITON POPULNEUS
- EUCALYPTUS CREBRA
- MELALEUCA LINARIIFOLIA
- MELALEUCA STYPHELOIDES
- TRISTANIOPSIS LAURINA

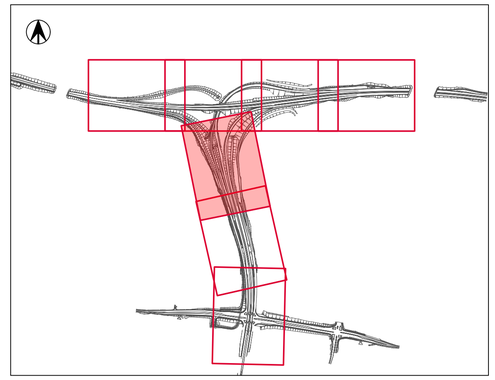

DRAWING COLOUR CODED - PRINT ALL COPIES IN COLOUR

ISSUED FOR TENDER

REFERENCES:

THIS DRAWING MAY BE PREPARED IN COLOUR AND MAY BE INCOMPLETE IF COPIED

REV	DESCRIPTION	DESIGNER INITIAL/DATE	VERIFIED INITIAL/DATE	APPROVED INITIAL/DATE
D	ISSUED FOR TENDER	KB 06.08.21	SW 06.08.21	KR 06.08.21
C	ISSUED FOR 80% DETAILED DESIGN	KB 31.03.21	SW 31.03.21	KR 31.03.21
B	ISSUED FOR 50% DETAILED DESIGN	KB 29.10.20	SW 29.10.20	KR 29.10.20
A	ISSUED FOR 20% DETAILED DESIGN	KB 03.08.20	SW 03.08.20	KR 03.08.20

COORDINATE SYSTEM: GDA 2020 — HEIGHT DATUM: AHD

GDA2020

SCALE: 1:1000

0 20 40m
1:1000

CLIENT: NSW GOVERNMENT Transport for NSW

PREPARED FOR: WESTERN SYDNEY PROJECT OFFICE

This drawing and the related information have been prepared by, or at the request of, Transport for NSW for a specific purpose and may not be used for any purpose other than the purpose intended by Transport for NSW. Transport for NSW does not provide any warranties and accepts no liability arising out of the use of this drawing or any of the related information for any purpose other than the intended purpose. This drawing is protected by copyright and no part of this drawing may be reproduced in any form without the express written permission of Transport for NSW.

CM+ CONTEXT LANDSCAPE ARCHITECTURE
CMPLUS / CONTEXT
AR - LANDSCAPING

DRAWN	KIERAN BRISCOE	06.08.21
DESIGNED	KIERAN BRISCOE	06.08.21
DRG CHECK	MARTIN VIRVESTE	06.08.21
DESIGN CHECK	SAM WESTLAKE	06.08.21
APPROVED	KASH RANGAN	06.08.21
PROJECT MNGR	VINCE URBANO	06.08.21

M12 MOTORWAY


PACKAGE 1 - WEST

AIRPORT ACCESS ROAD - ZONE 2 LANDSCAPE WORKS

SOFTWORKS PLAN

FILE No. M12WDD-WSP-AAR-LA-DRG-002105.dwg	SHEET: 5 OF 7		A1
STATUS: IFC			©
DRG No. M12WDD-WSP-AAR-LA-DRG-002105	REV D	VER	EDMS No. / AMD No.

DF 801*554

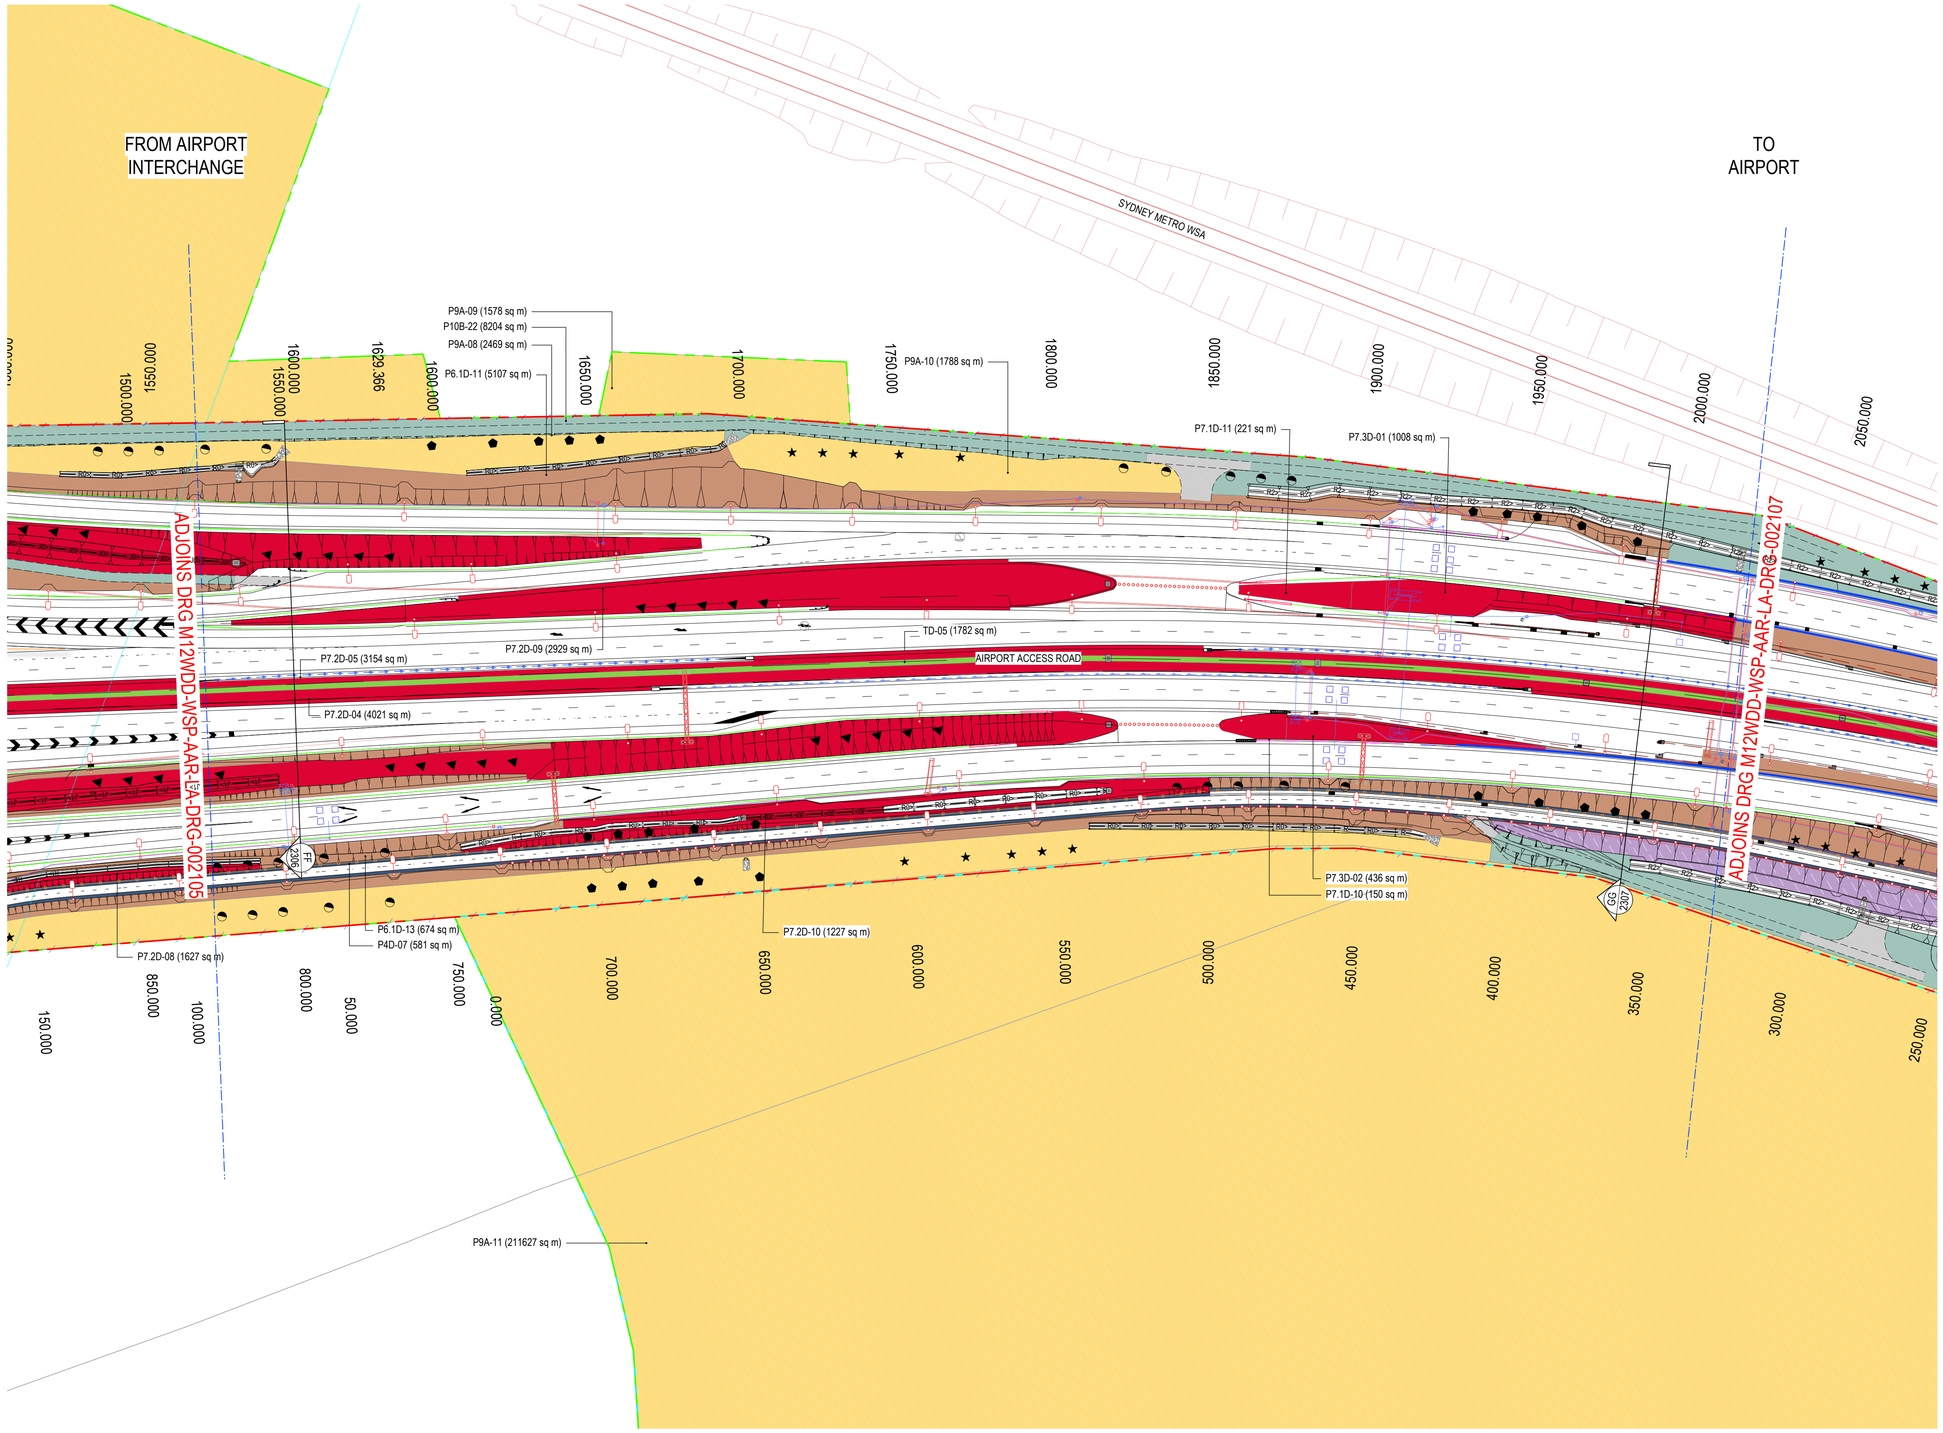

GENERAL LEGEND

- OPERATIONAL BOUNDARY
- CONSTRUCTION BOUNDARY

SOFTWORKS LEGEND

- TR1 - WOODLAND TREE / SHRUB MIX (50M SPACING BETWEEN GROUPS)
- TR1 - WOODLAND TREE / SHRUB MIX (NO RESTRICTION ON SPACING)
- TR2 - RIPARIAN TREE MIX
- P1A - HILLS GRASSLAND MIX DIRECT SEEDED
- P1B - HILLS GRASSLAND MIX HYDROSEED
- P2A - PLAINS GRASSLAND MIX DIRECT SEEDED
- P2B - PLAINS GRASSLAND MIX HYDROSEED
- P2C - PLAINS GRASSLAND MIX COMPOST BLANKET
- P4D - SKIRT MIX PLANTED
- P6D - VERGE MIX PLANTED
- P7D - MEDIAN MIX PLANTED
- P8D - FEATURE MIX PLANTED
- P9A - PASTURE GRASSES DIRECT SEEDED
- P9B - PASTURE GRASSES HYDROSEEDED
- P10 - COUCH SEEDED
- TD - TURF ROLLS


PLANTING TAGS

P1A - 01 (100sqm)
- BED AREA
- PLANTING BED
- PLANTING MIX

NOTE:
1. REFER TO PLANTING SCHEDULES FOR BED NUMBERS AND QUANTITIES
2. REFER TO PLANTING MATRICIES FOR LAYOUT OF ALL PLANTED BEDS

FEATURE TREE SPECIES

- ANGOPHORA HISPIDA
- ANGOPHORA SUBVELUTINA
- ALLOCASUARINA LITTORALIS
- BRACHYCHITON POPULNEUS
- EUCALYPTUS CREBRA
- MELALEUCA LINARIIFOLIA
- MELALEUCA STYPHELOIDES
- TRISTANIOPSIS LAURINA

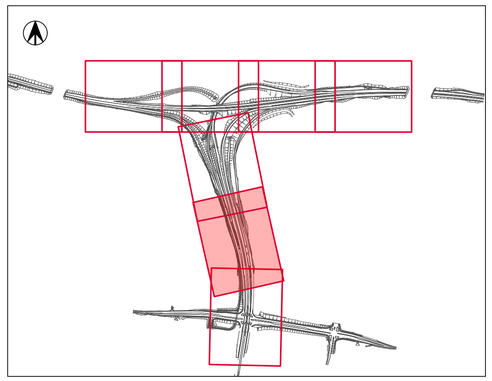

DRAWING COLOUR CODED - PRINT ALL COPIES IN COLOUR

ISSUED FOR TENDER

REFERENCES:

THIS DRAWING MAY BE PREPARED IN COLOUR AND MAY BE INCOMPLETE IF COPIED

REV	DESCRIPTION	DESIGNER INITIAL/DATE	VERIFIED INITIAL/DATE	APPROVED INITIAL/DATE
D	ISSUED FOR TENDER	KB 06.08.21	SW 06.08.21	KR 06.08.21
C	ISSUED FOR 80% DETAILED DESIGN	KB 31.03.21	SW 31.03.21	KR 31.03.21
B	ISSUED FOR 50% DETAILED DESIGN	KB 29.10.20	SW 29.10.20	KR 29.10.20
A	ISSUED FOR 20% DETAILED DESIGN	KB 03.08.20	SW 03.08.20	KR 03.08.20

COORDINATE SYSTEM: GDA 2020 | HEIGHT DATUM: AHD

GDA2020

SCALE: 1:1000

0 20 40m
1:1000

CLIENT: NSW GOVERNMENT Transport for NSW

PREPARED FOR: WESTERN SYDNEY PROJECT OFFICE

This drawing and the related information have been prepared by, or at the request of, Transport for NSW for a specific purpose and may not be used for any purpose other than the purpose intended by Transport for NSW. Transport for NSW does not provide any warranties and accepts no liability arising out of the use of this drawing or any of the related information for any purpose other than the intended purpose. This drawing is protected by copyright and no part of this drawing may be reproduced in any form without the express written permission of Transport for NSW.

CM+ CONTEXT LANDSCAPE ARCHITECTURE
CMPLUS / CONTEXT
AR - LANDSCAPING

DRAWN	KIERAN BRISCOE	06.08.21
DESIGNED	KIERAN BRISCOE	06.08.21
DRG CHECK	MARTIN VIRVESTE	06.08.21
DESIGN CHECK	SAM WESTLAKE	06.08.21
APPROVED	KASH RANGAN	06.08.21
PROJECT MNGR	VINCE URBANO	06.08.21

M12 MOTORWAY


PACKAGE 1 - WEST

AIRPORT ACCESS ROAD - ZONE 2 LANDSCAPE WORKS

SOFTWORKS PLAN

FILE No. M12WDD-WSP-AAR-LA-DRG-002106.dwg		SHEET: 6 OF 7	A1
STATUS: IFC			
DRG No. M12WDD-WSP-AAR-LA-DRG-002106	REV D / VER	EDMS No.	AMD No.

DF 801*554

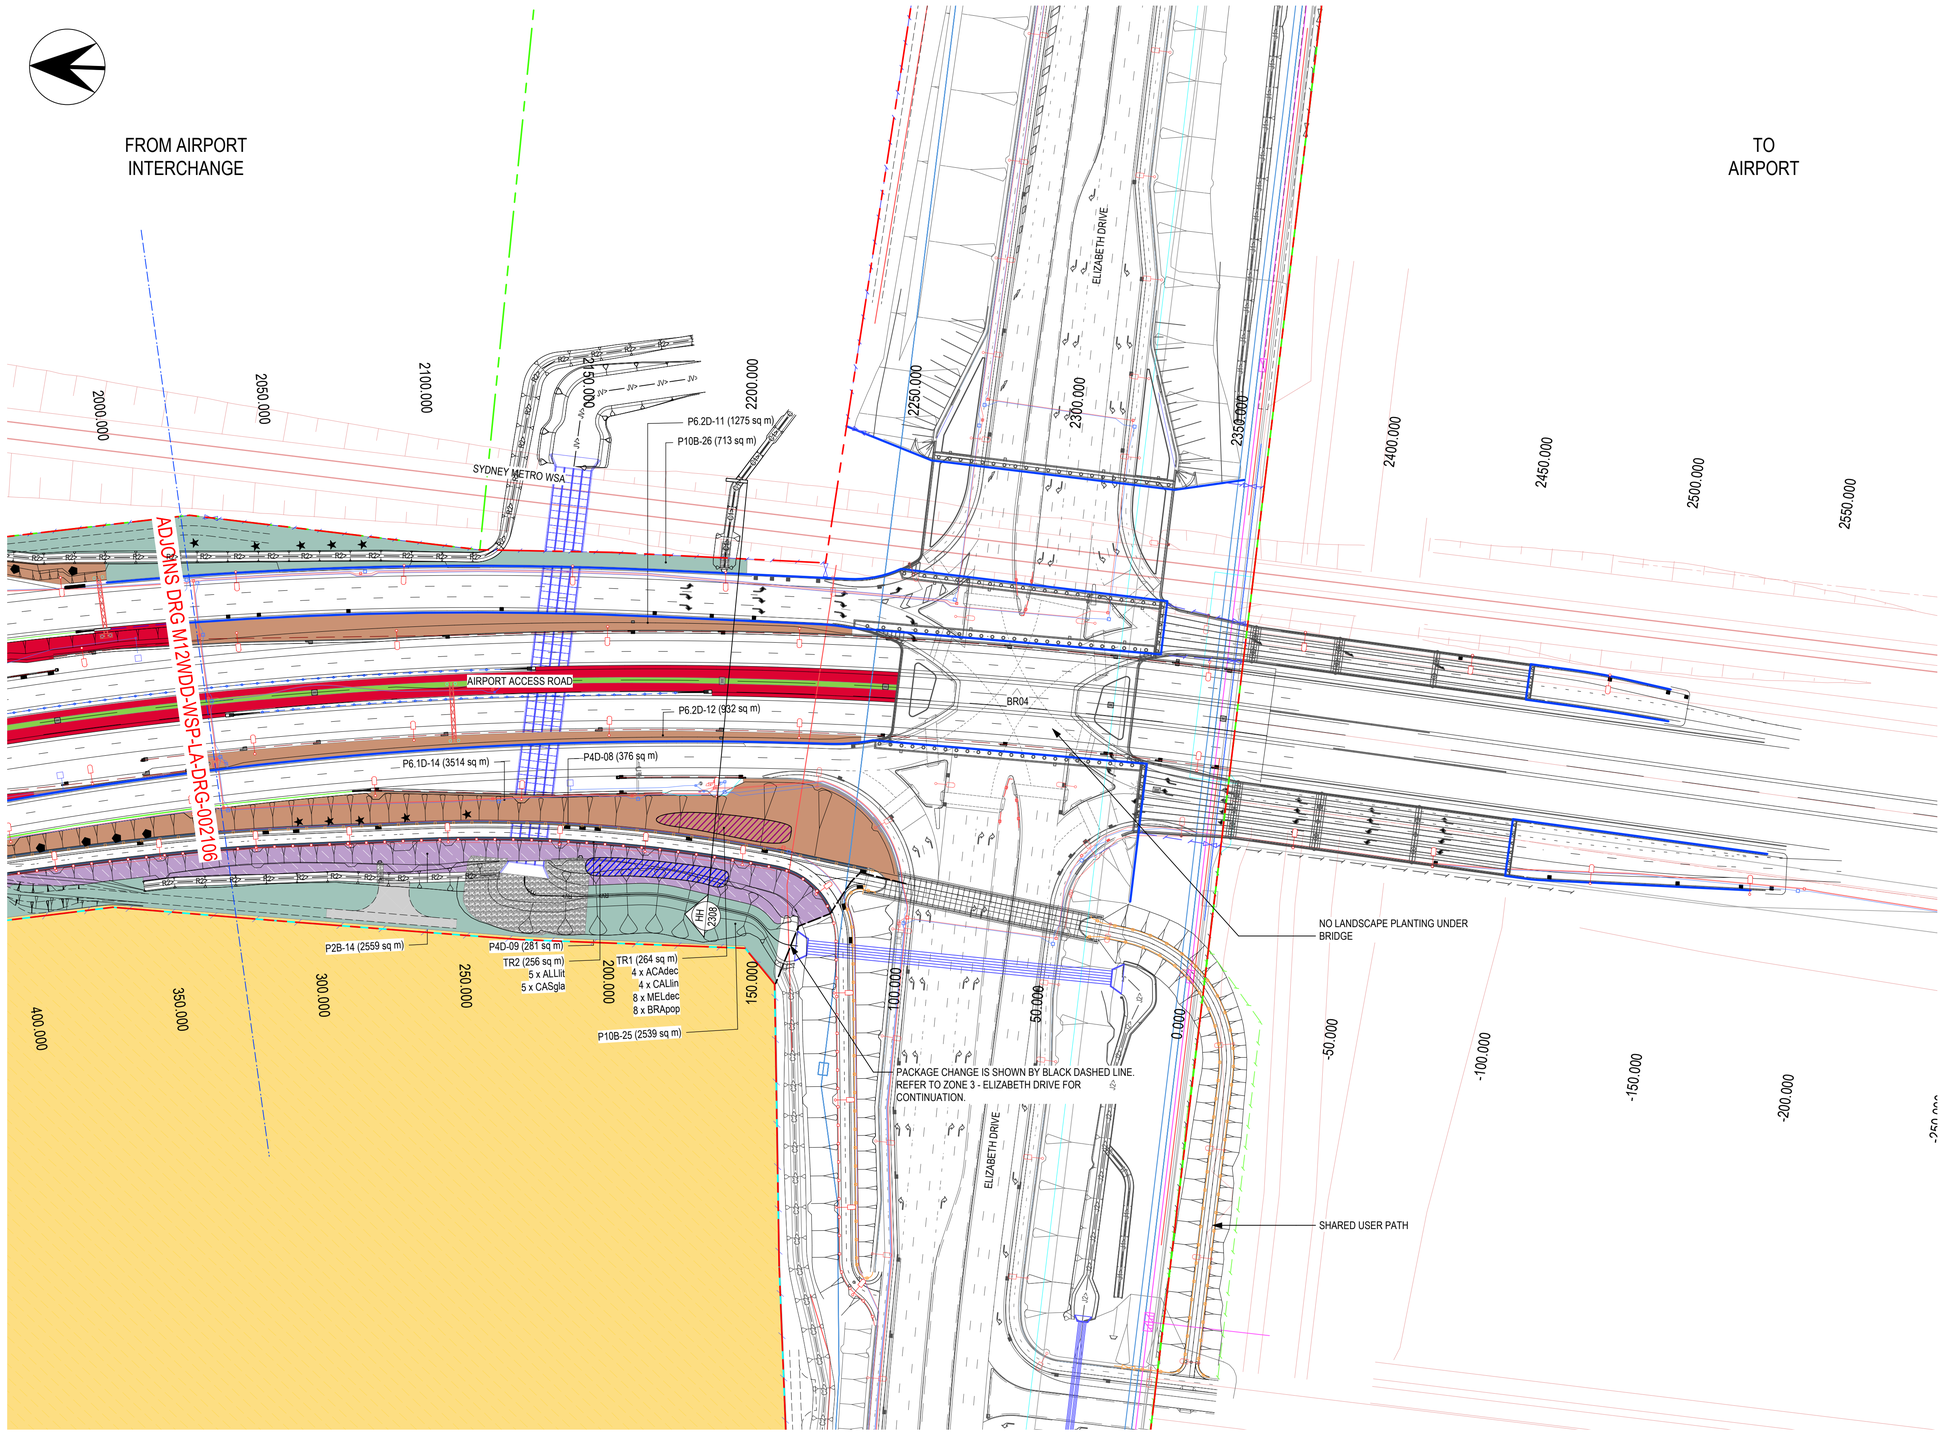

GENERAL LEGEND

- OPERATIONAL BOUNDARY
- CONSTRUCTION BOUNDARY

SOFTWORKS LEGEND

- TR1 - WOODLAND TREE / SHRUB MIX (50M SPACING BETWEEN GROUPS)
- TR1 - WOODLAND TREE / SHRUB MIX (NO RESTRICTION ON SPACING)
- TR2 - RIPARIAN TREE MIX
- P1A - HILLS GRASSLAND MIX DIRECT SEEDED
- P1B - HILLS GRASSLAND MIX HYDROSEED
- P2A - PLAINS GRASSLAND MIX DIRECT SEEDED
- P2B - PLAINS GRASSLAND MIX HYDROSEED
- P2C - PLAINS GRASSLAND MIX COMPOST BLANKET
- P4D - SKIRT MIX PLANTED
- P6D - VERGE MIX PLANTED
- P7D - MEDIAN MIX PLANTED
- P8D - FEATURE MIX PLANTED
- P9A - PASTURE GRASSES DIRECT SEEDED
- P9B - PASTURE GRASSES HYDROSEEDED
- P10 - COUCH SEEDED
- TD - TURF ROLLS


PLANTING TAGS

P1A - 01 (100sqm)
- BED AREA
- PLANTING BED
- PLANTING MIX

NOTE:
1. REFER TO PLANTING SCHEDULES FOR BED NUMBERS AND QUANTITIES
2. REFER TO PLANTING MATRICIES FOR LAYOUT OF ALL PLANTED BEDS

FEATURE TREE SPECIES

- ANGOPHORA HISPIDA
- ANGOPHORA SUBVELUTINA
- ALLOCASUARINA LITTORALIS
- BRACHYCHITON POPULNEUS
- EUCALYPTUS CREBRA
- MELALEUCA LINARIIFOLIA
- MELALEUCA STYPHELOIDES
- TRISTANIOPSIS LAURINA

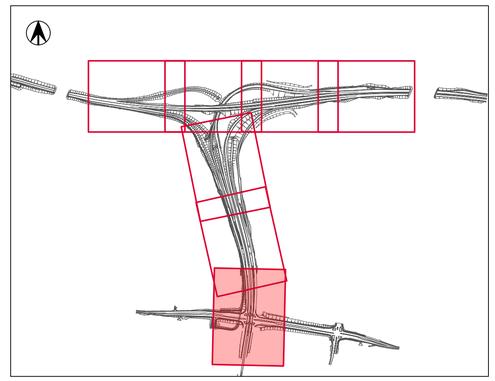

DRAWING COLOUR CODED - PRINT ALL COPIES IN COLOUR

ISSUED FOR TENDER

REFERENCES:

THIS DRAWING MAY BE PREPARED IN COLOUR AND MAY BE INCOMPLETE IF COPIED

REV	DESCRIPTION	DESIGNER INITIAL/DATE	VERIFIED INITIAL/DATE	APPROVED INITIAL/DATE
D	ISSUED FOR TENDER	KB 06.08.21	SW 06.08.21	KR 06.08.21
C	ISSUED FOR 80% DETAILED DESIGN	KB 31.03.21	SW 31.03.21	KR 31.03.21
B	ISSUED FOR 50% DETAILED DESIGN	KB 29.10.20	SW 29.10.20	KR 29.10.20
A	ISSUED FOR 20% DETAILED DESIGN	KB 03.08.20	SW 03.08.20	KR 03.08.20

COORDINATE SYSTEM: GDA 2020 — HEIGHT DATUM: AHD

SCALE: 1:1000

0 20 40m
1:1000

CLIENT: NSW GOVERNMENT Transport for NSW

PREPARED FOR: WESTERN SYDNEY PROJECT OFFICE

This drawing and the related information have been prepared by, or at the request of, Transport for NSW for a specific purpose and may not be used for any purpose other than the purpose intended by Transport for NSW. Transport for NSW does not provide any warranties and accepts no liability arising out of the use of this drawing or any of the related information for any purpose other than the intended purpose. This drawing is protected by copyright and no part of this drawing may be reproduced in any form without the express written permission of Transport for NSW.

CM+ CONTEXT LANDSCAPE ARCHITECTURE
CMPLUS / CONTEXT
AR - LANDSCAPING

DRAWN	KIERAN BRISCOE	06.08.21
DESIGNED	KIERAN BRISCOE	06.08.21
DRG CHECK	MARTIN VIRVESTE	06.08.21
DESIGN CHECK	SAM WESTLAKE	06.08.21
APPROVED	KASH RANGAN	06.08.21
PROJECT MNGR	VINCE URBANO	06.08.21

M12 MOTORWAY

PACKAGE 1 - WEST

AIRPORT ACCESS ROAD - ZONE 2 LANDSCAPE WORKS

SOFTWORKS PLAN

FILE No. M12WDD-WSP-AAR-LA-DRG-002107.dwg		SHEET: 7 OF 7	A1
STATUS: IFC			Ⓒ
DRG No. M12WDD-WSP-AAR-LA-DRG-002107	REV D	VER	EDMS No. / AMD No.

DF 801*554

EMU ARTWORK BY OTHERS. SITS ON RAISED MOUND

P8.3 - TIME OF BURRUGIN FEATURE PLANTING. REFER TO OVERALL SOFTWORKS DRAWINGS AND SCHEDULES.

SANDBLASTED EMU FOOTPRINTS [FX2] LOCATION. REFER TO TYPICAL SETOUT ON DRG-000807

NODE TYPICAL SETOUT REFER TO DRG-000805. ALSO MATERIAL AND FINISHES SCHEDULES DRG-000101

II 2701

SMALL LEAF STRUCTURE. REFER TO MS06 PACKAGE

PEDESTRIAN SAFETY FENCE. REFER TO FENCING PACKAGE

FEATURE TREE. REFER TO SOFTWORKS PLANS AND SCHEDULE FOR SPECIES

GENERAL LEGEND

- OPERATIONAL BOUNDARY
- CONSTRUCTION BOUNDARY

SOFTWORKS LEGEND

- TR1 - WOODLAND TREE / SHRUB MIX (50M SPACING BETWEEN GROUPS)
- TR1 - WOODLAND TREE / SHRUB MIX (NO RESTRICTION ON SPACING)
- TR2 - RIPARIAN TREE MIX
- P1A - HILLS GRASSLAND MIX DIRECT SEEDED
- P1B - HILLS GRASSLAND MIX HYDROSEED
- P2A - PLAINS GRASSLAND MIX DIRECT SEEDED
- P2B - PLAINS GRASSLAND MIX HYDROSEED
- P2C - PLAINS GRASSLAND MIX COMPOST BLANKET
- P4D - SKIRT MIX PLANTED
- P6D - VERGE MIX PLANTED
- P7D - MEDIAN MIX PLANTED
- P8D - FEATURE MIX PLANTED
- P9A - PASTURE GRASSES DIRECT SEEDED
- P9B - PASTURE GRASSES HYDROSEEDED
- P10 - COUCH SEEDED
- TD - TURF ROLLS


PLANTING TAGS

P1A - 01 (100sqm)
- BED AREA
- PLANTING BED
- PLANTING MIX

NOTE:
1. REFER TO PLANTING SCHEDULES FOR BED NUMBERS AND QUANTITIES
2. REFER TO PLANTING MATRICIES FOR LAYOUT OF ALL PLANTED BEDS

FEATURE TREE SPECIES

- ANGOPHORA HISPIDA
- ANGOPHORA SUBVELUTINA
- ALLOCASUARINA LITTORALIS
- BRACHYCHITON POPULNEUS
- EUCALYPTUS CREBRA
- MELALEUCA LINARIIFOLIA
- MELALEUCA STYPHELOIDES
- TRISTANIOPSIS LAURINA

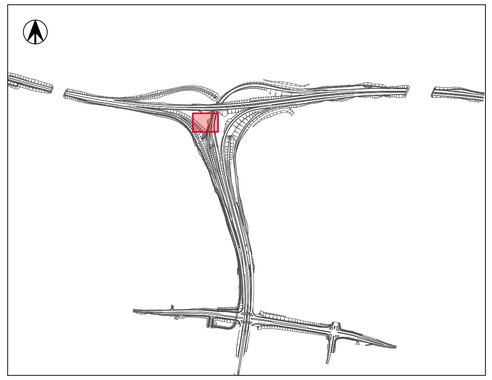

DRAWING COLOUR CODED - PRINT ALL COPIES IN COLOUR

ISSUED FOR TENDER

REFERENCES:

THIS DRAWING MAY BE PREPARED IN COLOUR AND MAY BE INCOMPLETE IF COPIED

REV	DESCRIPTION	DESIGNER INITIAL/DATE	VERIFIED INITIAL/DATE	APPROVED INITIAL/DATE
C	ISSUED FOR TENDER	KB 06.08.21	SW 06.08.21	KR 06.08.21
B	ISSUED FOR 80% DETAILED DESIGN	KB 31.03.21	SW 31.03.21	KR 31.03.21
A	ISSUED FOR 50% DETAILED DESIGN	KB 29.10.20	SW 29.10.20	KR 29.10.20

COORDINATE SYSTEM: GDA 2020 | HEIGHT DATUM: AHD

GDA2020

SCALE: 1:200

0 4 8m
1:200

CLIENT: NSW GOVERNMENT Transport for NSW

PREPARED FOR: WESTERN SYDNEY PROJECT OFFICE

This drawing and the related information have been prepared by, or at the request of, Transport for NSW for a specific purpose and may not be used for any purpose other than the purpose intended by Transport for NSW. Transport for NSW does not provide any warranties and accepts no liability arising out of the use of this drawing or any of the related information for any purpose other than the intended purpose. This drawing is protected by copyright and no part of this drawing may be reproduced in any form without the express written permission of Transport for NSW.

CM+ CONTEXT LANDSCAPE ARCHITECTURE
CMPLUS / CONTEXT
AR - LANDSCAPING

DRAWN	KIERAN BRISCOE	06.08.21
DESIGNED	KIERAN BRISCOE	06.08.21
DRG CHECK	MARTIN VIRVESTE	06.08.21
DESIGN CHECK	SAM WESTLAKE	06.08.21
APPROVED	KASH RANGAN	06.08.21
PROJECT MNGR	VINCE URBANO	06.08.21


M12 MOTORWAY

PACKAGE 1 - WEST
AIRPORT ACCESS ROAD - ZONE 2
LANDSCAPE WORKS
DETAIL PLAN
NODE 3

FILE No. M12WDD-WSP-AAR-LA-DRG-002501.dwg | SHEET: 1 OF 1 | A1
STATUS: IFC ©
DRG No. M12WDD-WSP-AAR-LA-DRG-002501 | REV C | VER | EDMS No. | AMD No.

DF 801*554

NOTE: SECTIONS SHOW INDICATIVE PLANTING INTENT AND LOCATION OF ASSETS. REFER TO THE TYPICAL CUT/FILL BATTER DETAILS IN THE GENERAL SHEETS FOR SET OUT REQUIREMENTS AND TYPICAL DETAILS FOR APPLICATION METHODS.

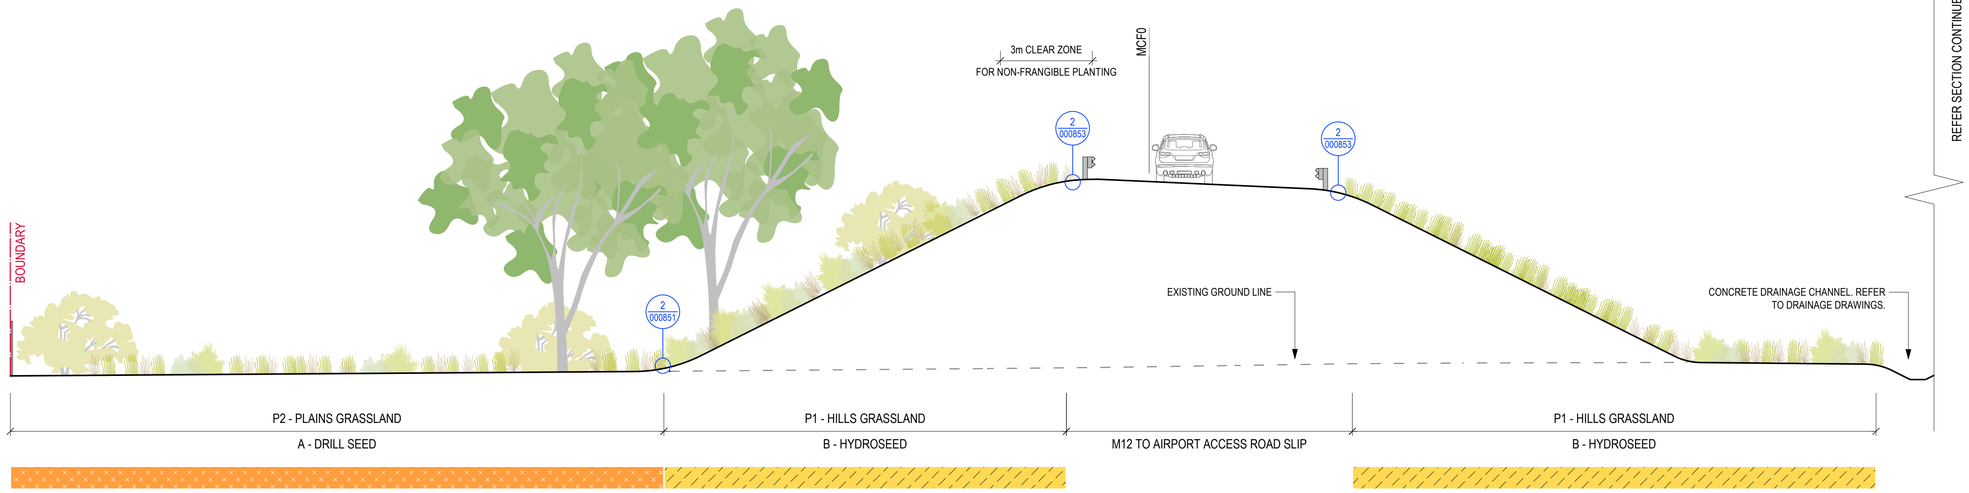

SECTION AA: AIRPORT ACCESS ROAD - CH 720 - RAMP TO VIADUCT
Scale: 1:100



SECTION AA: AIRPORT ACCESS ROAD - CH 720 - RAMP TO VIADUCT
Scale: 1:100

DRAWING COLOUR CODED - PRINT ALL COPIES IN COLOUR

ISSUED FOR TENDER

REFERENCES:

THIS DRAWING MAY BE PREPARED IN COLOUR AND MAY BE INCOMPLETE IF COPIED

REV	DESCRIPTION	DESIGNER INITIAL/DATE	VERIFIED INITIAL/DATE	APPROVED INITIAL/DATE
C	ISSUED FOR TENDER	KB 06.08.21	SW 06.08.21	KR 06.08.21
B	ISSUED FOR 80% DETAILED DESIGN	KB 31.03.21	SW 31.03.21	KR 31.03.21
A	ISSUED FOR 50% DETAILED DESIGN	KB 29.10.20	SW 29.10.20	KR 29.10.20

COORDINATE SYSTEM: GDA 2020
HEIGHT DATUM: AHD

SCALE: 1:100

0 2 4m
1:100

CLIENT: NSW GOVERNMENT Transport for NSW

PREPARED FOR: WESTERN SYDNEY PROJECT OFFICE

This drawing and the related information have been prepared by, or at the request of, Transport for NSW for a specific purpose and may not be used for any purpose other than the purpose intended by Transport for NSW. Transport for NSW does not provide any warranties and accepts no liability arising out of the use of this drawing or any of the related information for any purpose other than the intended purpose. This drawing is protected by copyright and no part of this drawing may be reproduced in any form without the express written permission of Transport for NSW.

CM+ CONTEXT LANDSCAPE ARCHITECTURE
CMPLUS / CONTEXT
AR - LANDSCAPING

DRAWN	KIERAN BRISCOE	06.08.21
DESIGNED	KIERAN BRISCOE	06.08.21
DRG CHECK	MARTIN VIRVESTE	06.08.21
DESIGN CHECK	SAM WESTLAKE	06.08.21
APPROVED	KASH RANGAN	06.08.21
PROJECT MNGR	VINCE URBANO	06.08.21

M12 MOTORWAY


PACKAGE 1 - WEST
AIRPORT ACCESS ROAD - ZONE 2
LANDSCAPE WORKS
LANDSCAPE SECTION

FILE No. M12WDD-WSP-AAR-LA-DRG-002301.dwg | SHEET: 1 OF 8 | A1
STATUS: IFT
DRG No. M12WDD-WSP-AAR-LA-DRG-002301 | REV C | VER | EDMS No. | AMD No.


©

DF 801*554

NOTE: SECTIONS SHOW INDICATIVE PLANTING INTENT AND LOCATION OF ASSETS. REFER TO THE TYPICAL CUT/FILL BATTER DETAILS IN THE GENERAL SHEETS FOR SET OUT REQUIREMENTS AND TYPICAL DETAILS FOR APPLICATION METHODS.

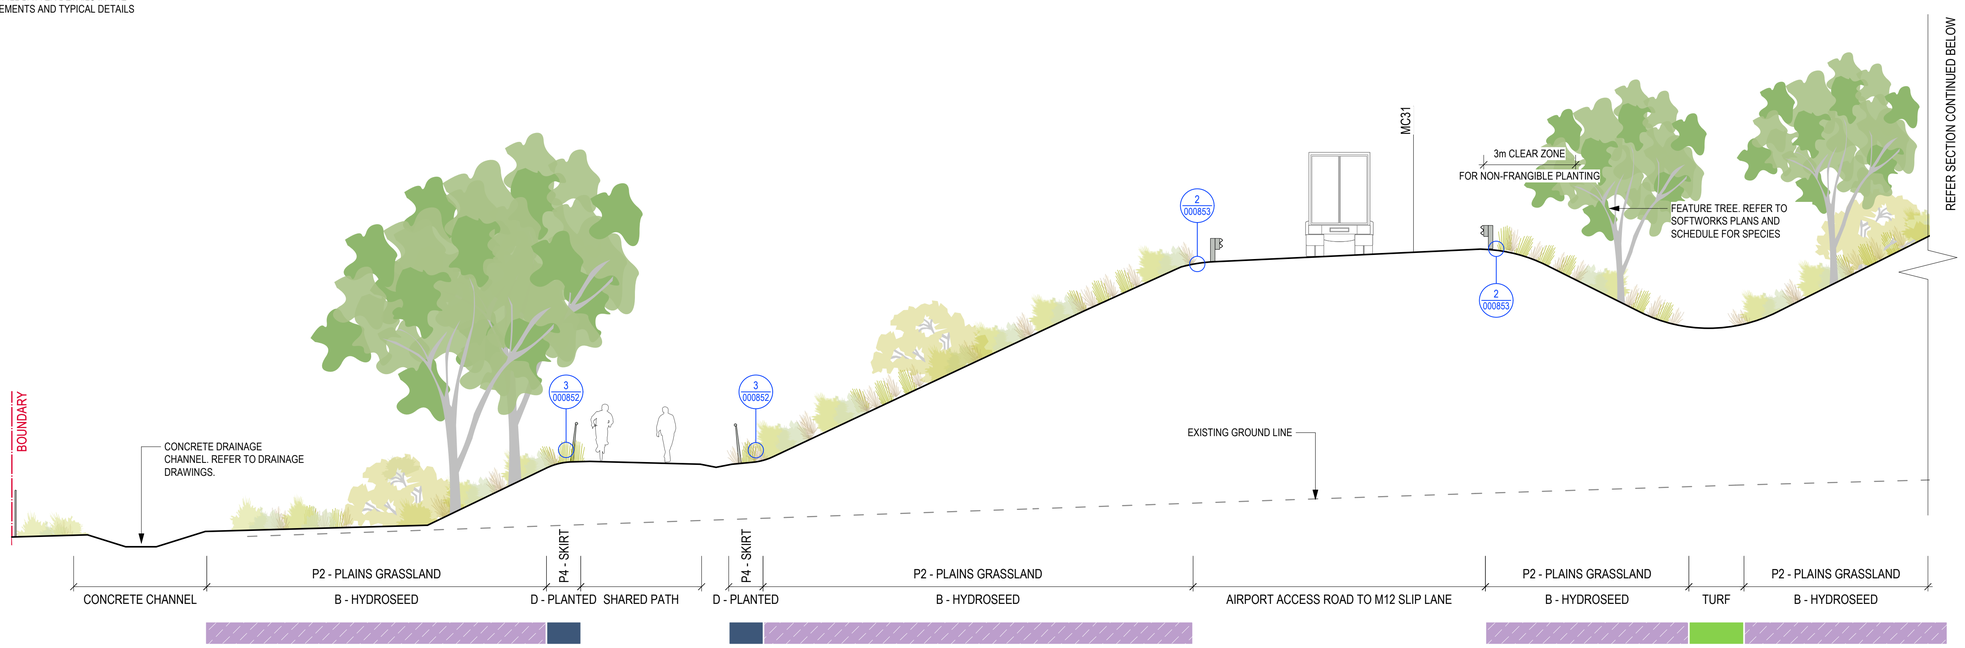

SECTION BB: AIRPORT ACCESS ROAD - CH 680 - WB TO ML1
Scale: 1:100

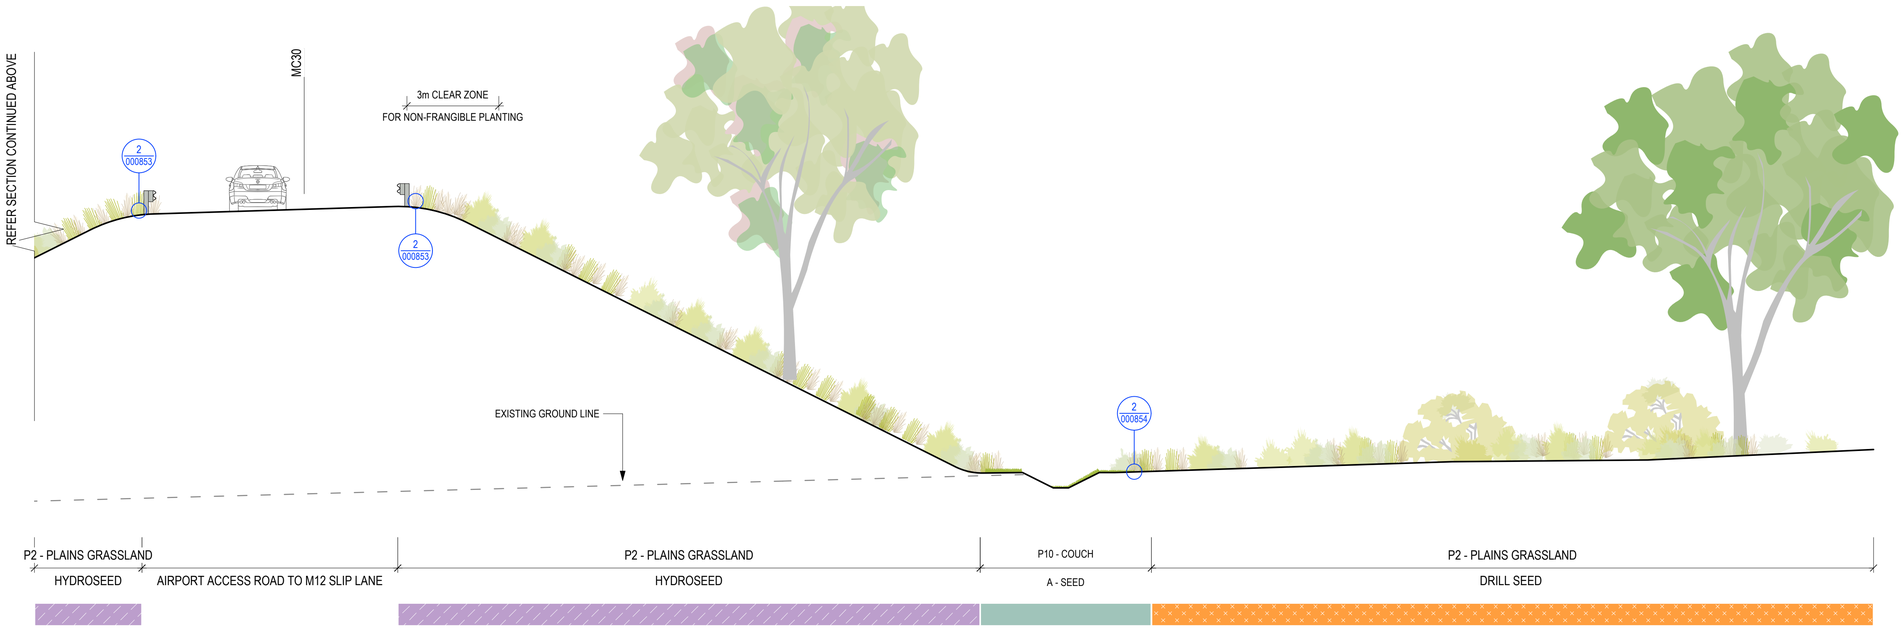

SECTION BB: AIRPORT ACCESS ROAD - CH 680 - WB TO ML1
Scale: 1:100

DRAWING COLOUR CODED - PRINT ALL COPIES IN COLOUR

ISSUED FOR TENDER

REFERENCES:

THIS DRAWING MAY BE PREPARED IN COLOUR AND MAY BE INCOMPLETE IF COPIED

REV	DESCRIPTION	DESIGNER INITIAL/DATE	VERIFIED INITIAL/DATE	APPROVED INITIAL/DATE
C	ISSUED FOR TENDER	KB 06.08.21	SW 06.08.21	KR 06.08.21
B	ISSUED FOR 80% DETAILED DESIGN	KB 31.03.21	SW 31.03.21	KR 31.03.21
A	ISSUED FOR 50% DETAILED DESIGN	KB 29.10.20	SW 29.10.20	KR 29.10.20

COORDINATE SYSTEM: GDA 2020 | HEIGHT DATUM: AHD

GDA2020

SCALE: 1:100

0 2 4m
1:100

CLIENT:
NSW GOVERNMENT Transport for NSW

PREPARED FOR:
WESTERN SYDNEY PROJECT OFFICE

This drawing and the related information have been prepared by, or at the request of, Transport for NSW for a specific purpose and may not be used for any purpose other than the purpose intended by Transport for NSW. Transport for NSW does not provide any warranties and accepts no liability arising out of the use of this drawing or any of the related information for any purpose other than the intended purpose. This drawing is protected by copyright and no part of this drawing may be reproduced in any form without the express written permission of Transport for NSW.

CM+ CONTEXT LANDSCAPE ARCHITECTURE
CMPLUS / CONTEXT
AR - LANDSCAPING

DRAWN	KIERAN BRISCOE	06.08.21
DESIGNED	KIERAN BRISCOE	06.08.21
DRG CHECK	MARTIN VIRVESTE	06.08.21
DESIGN CHECK	SAM WESTLAKE	06.08.21
APPROVED	KASH RANGAN	06.08.21
PROJECT MNGR	VINCE URBANO	06.08.21

M12 MOTORWAY


PACKAGE 1 - WEST
AIRPORT ACCESS ROAD - ZONE 2
LANDSCAPE WORKS
LANDSCAPE SECTION

FILE No. M12WDD-WSP-AAR-LA-DRG-002302.dwg | SHEET: 2 OF 8 | A1
STATUS: IFT

DRG No.	REV	VER	EDMS No.	AMD No.
M12WDD-WSP-AAR-LA-DRG-002302	C			

DF 801*554

NOTE: SECTIONS SHOW INDICATIVE PLANTING INTENT AND LOCATION OF ASSETS. REFER TO THE TYPICAL CUT/FILL BATTER DETAILS IN THE GENERAL SHEETS FOR SET OUT REQUIREMENTS AND TYPICAL DETAILS FOR APPLICATION METHODS.

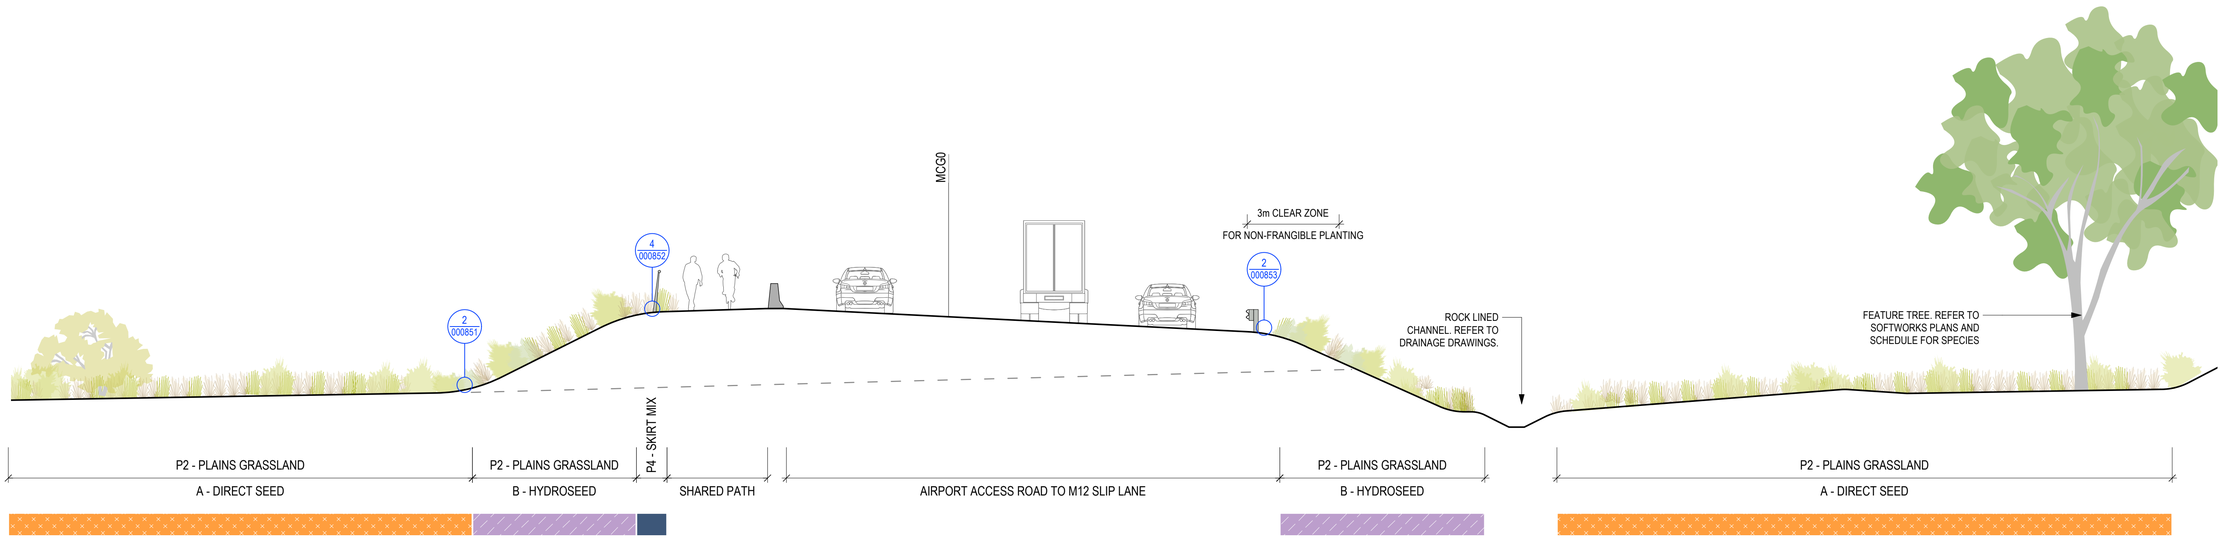

SECTION CC: AIRPORT ACCESS ROAD - CH 1560 - KRAKEN
Scale: 1:100

DRAWING COLOUR CODED - PRINT ALL COPIES IN COLOUR

ISSUED FOR TENDER

REFERENCES:

THIS DRAWING MAY BE PREPARED IN COLOUR AND MAY BE INCOMPLETE IF COPIED

REV	DESCRIPTION	DESIGNER INITIAL/DATE	VERIFIED INITIAL/DATE	APPROVED INITIAL/DATE
C	ISSUED FOR TENDER	KB 06.08.21	SW 06.08.21	KR 06.08.21
B	ISSUED FOR 80% DETAILED DESIGN	KB 31.03.21	SW 31.03.21	KR 31.03.21
A	ISSUED FOR 50% DETAILED DESIGN	KB 29.10.20	SW 29.10.20	KR 29.10.20

COORDINATE SYSTEM: GDA 2020 HEIGHT DATUM: AHD

GDA2020

SCALE: 1:100

0 2 4m
1:100

CLIENT:
NSW GOVERNMENT Transport for NSW

PREPARED FOR:
WESTERN SYDNEY PROJECT OFFICE

This drawing and the related information have been prepared by, or at the request of, Transport for NSW for a specific purpose and may not be used for any purpose other than the purpose intended by Transport for NSW. Transport for NSW does not provide any warranties and accepts no liability arising out of the use of this drawing or any of the related information for any purpose other than the intended purpose. This drawing is protected by copyright and no part of this drawing may be reproduced in any form without the express written permission of Transport for NSW.

CM+ CONTEXT LANDSCAPE ARCHITECTURE
CMPLUS / CONTEXT
AR - LANDSCAPING

DRAWN	KIERAN BRISCOE	06.08.21
DESIGNED	KIERAN BRISCOE	06.08.21
DRG CHECK	MARTIN VIRVESTE	06.08.21
DESIGN CHECK	SAM WESTLAKE	06.08.21
APPROVED	KASH RANGAN	06.08.21
PROJECT MNGR	VINCE URBANO	06.08.21

M12 MOTORWAY


PACKAGE 1 - WEST
AIRPORT ACCESS ROAD - ZONE 2
LANDSCAPE WORKS
LANDSCAPE SECTION

FILE No. M12WDD-WSP-AAR-LA-DRG-002303.dwg | SHEET: 3 OF 8 | A1
STATUS: IFT ©

DRG No.	REV	VER	EDMS No.	AMD No.
M12WDD-WSP-AAR-LA-DRG-002303	C			

DF 801*554

NOTE: SECTIONS SHOW INDICATIVE PLANTING INTENT AND LOCATION OF ASSETS. REFER TO THE TYPICAL CUT/FILL BATTER DETAILS IN THE GENERAL SHEETS FOR SET OUT REQUIREMENTS AND TYPICAL DETAILS FOR APPLICATION METHODS.

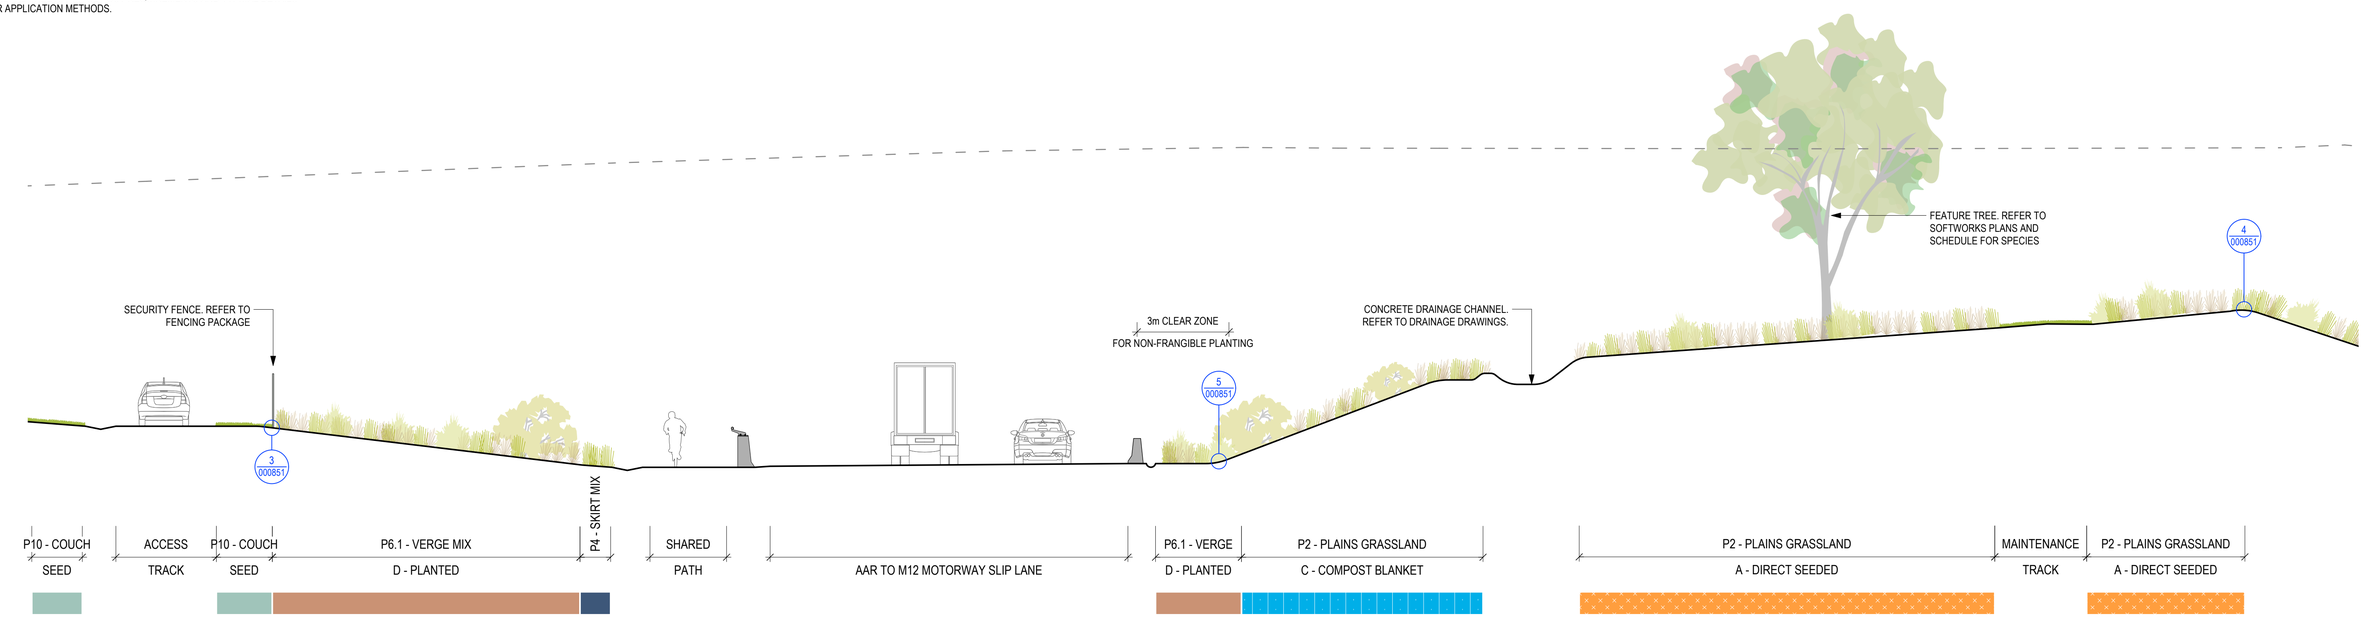

SECTION DD: AIRPORT ACCESS ROAD - CH 1950
Scale: 1:100

DRAWING COLOUR CODED - PRINT ALL COPIES IN COLOUR

ISSUED FOR TENDER

REFERENCES:

THIS DRAWING MAY BE PREPARED IN COLOUR AND MAY BE INCOMPLETE IF COPIED

REV	DESCRIPTION	DESIGNER INITIAL/DATE	VERIFIED INITIAL/DATE	APPROVED INITIAL/DATE
C	ISSUED FOR TENDER	KB 06.08.21	SW 06.08.21	KR 06.08.21
B	ISSUED FOR 80% DETAILED DESIGN	KB 31.03.21	SW 31.03.21	KR 31.03.21
A	ISSUED FOR 50% DETAILED DESIGN	KB 29.10.20	SW 29.10.20	KR 29.10.20

COORDINATE SYSTEM: GDA 2020 | HEIGHT DATUM: AHD

GDA2020

SCALE: 1:100

0 2 4m
1:100

CLIENT:
NSW GOVERNMENT Transport for NSW

PREPARED FOR:
WESTERN SYDNEY PROJECT OFFICE

This drawing and the related information have been prepared by, or at the request of, Transport for NSW for a specific purpose and may not be used for any purpose other than the purpose intended by Transport for NSW. Transport for NSW does not provide any warranties and accepts no liability arising out of the use of this drawing or any of the related information for any purpose other than the intended purpose. This drawing is protected by copyright and no part of this drawing may be reproduced in any form without the express written permission of Transport for NSW.

CM+ CONTEXT LANDSCAPE ARCHITECTURE
CMPLUS / CONTEXT
AR - LANDSCAPING

DRAWN	KIERAN BRISCOE	06.08.21
DESIGNED	KIERAN BRISCOE	06.08.21
DRG CHECK	MARTIN VIRVESTE	06.08.21
DESIGN CHECK	SAM WESTLAKE	06.08.21
APPROVED	KASH RANGAN	06.08.21
PROJECT MNGR	VINCE URBANO	06.08.21

M12 MOTORWAY


PACKAGE 1 - WEST
AIRPORT ACCESS ROAD - ZONE 2
LANDSCAPE WORKS
LANDSCAPE SECTION

FILE No. M12WDD-WSP-AAR-LA-DRG-002304.dwg | SHEET: 4 OF 8 | A1
STATUS: IFT ©


DRG No.	REV	VER	EDMS No.	AMD No.
M12WDD-WSP-AAR-LA-DRG-002304	C			

DF 801*554

NOTE: SECTIONS SHOW INDICATIVE PLANTING INTENT AND LOCATION OF ASSETS. REFER TO THE TYPICAL CUT/FILL BATTER DETAILS IN THE GENERAL SHEETS FOR SET OUT REQUIREMENTS AND TYPICAL DETAILS FOR APPLICATION METHODS.

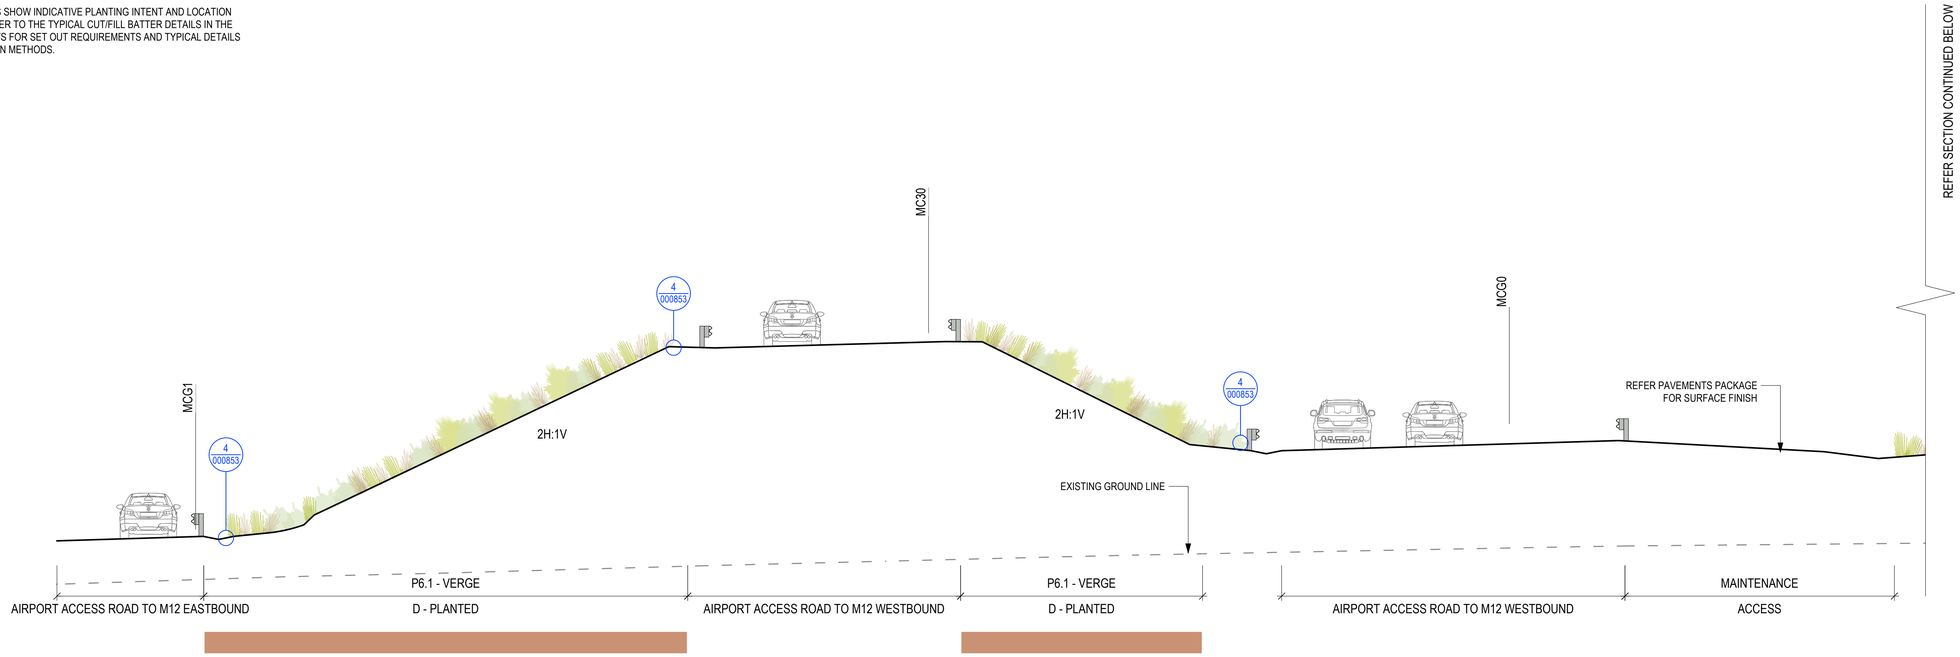

SECTION EE: AIRPORT ACCESS ROAD - CH 1120 - KRAKEN
Scale: 1:100

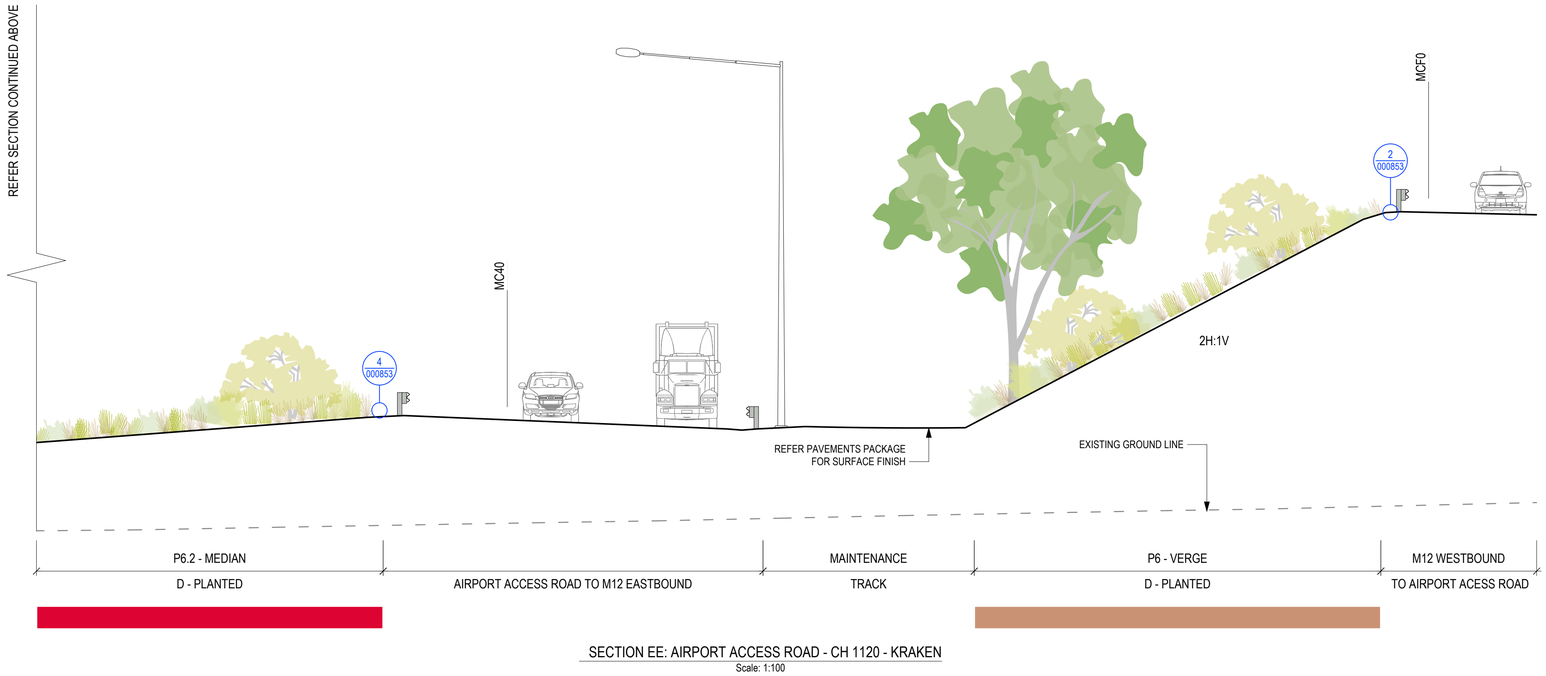

SECTION EE: AIRPORT ACCESS ROAD - CH 1120 - KRAKEN
Scale: 1:100

DRAWING COLOUR CODED - PRINT ALL COPIES IN COLOUR

ISSUED FOR TENDER

REFERENCES:

THIS DRAWING MAY BE PREPARED IN COLOUR AND MAY BE INCOMPLETE IF COPIED

REV	DESCRIPTION	DESIGNER INITIAL/DATE	VERIFIED INITIAL/DATE	APPROVED INITIAL/DATE
C	ISSUED FOR TENDER	KB 06.08.21	SW 06.08.21	KR 06.08.21
B	ISSUED FOR 80% DETAILED DESIGN	KB 31.03.21	SW 31.03.21	KR 31.03.21
A	ISSUED FOR 50% DETAILED DESIGN	KB 29.10.20	SW 29.10.20	KR 29.10.20

COORDINATE SYSTEM: GDA 2020 | HEIGHT DATUM: AHD

GDA2020

SCALE: 1:100

0 2 4m
1:100

CLIENT:
NSW GOVERNMENT Transport for NSW

PREPARED FOR:
WESTERN SYDNEY PROJECT OFFICE

This drawing and the related information have been prepared by, or at the request of, Transport for NSW for a specific purpose and may not be used for any purpose other than the purpose intended by Transport for NSW. Transport for NSW does not provide any warranties and accepts no liability arising out of the use of this drawing or any of the related information for any purpose other than the intended purpose. This drawing is protected by copyright and no part of this drawing may be reproduced in any form without the express written permission of Transport for NSW.

CM+ CONTEXT LANDSCAPE ARCHITECTURE
CMPLUS / CONTEXT
AR - LANDSCAPING

DRAWN	KIERAN BRISCOE	06.08.21
DESIGNED	KIERAN BRISCOE	06.08.21
DRG CHECK	MARTIN VIRVESTE	06.08.21
DESIGN CHECK	SAM WESTLAKE	06.08.21
APPROVED	KASH RANGAN	06.08.21
PROJECT MNGR	VINCE URBANO	06.08.21


M12 MOTORWAY

PACKAGE 1 - WEST
AIRPORT ACCESS ROAD - ZONE 2
LANDSCAPE WORKS
LANDSCAPE SECTION


FILE No. M12WDD-WSP-AAR-LA-DRG-002305.dwg				SHEET: 5 OF 8	A1
STATUS: IFT					©
DRG No. M12WDD-WSP-AAR-LA-DRG-002305	REV C	VER	EDMS No.	AMD No.	

DF 801*554

NOTE: SECTIONS SHOW INDICATIVE PLANTING INTENT AND LOCATION OF ASSETS. REFER TO THE TYPICAL CUT/FILL BATTER DETAILS IN THE GENERAL SHEETS FOR SET OUT REQUIREMENTS AND TYPICAL DETAILS FOR APPLICATION METHODS.

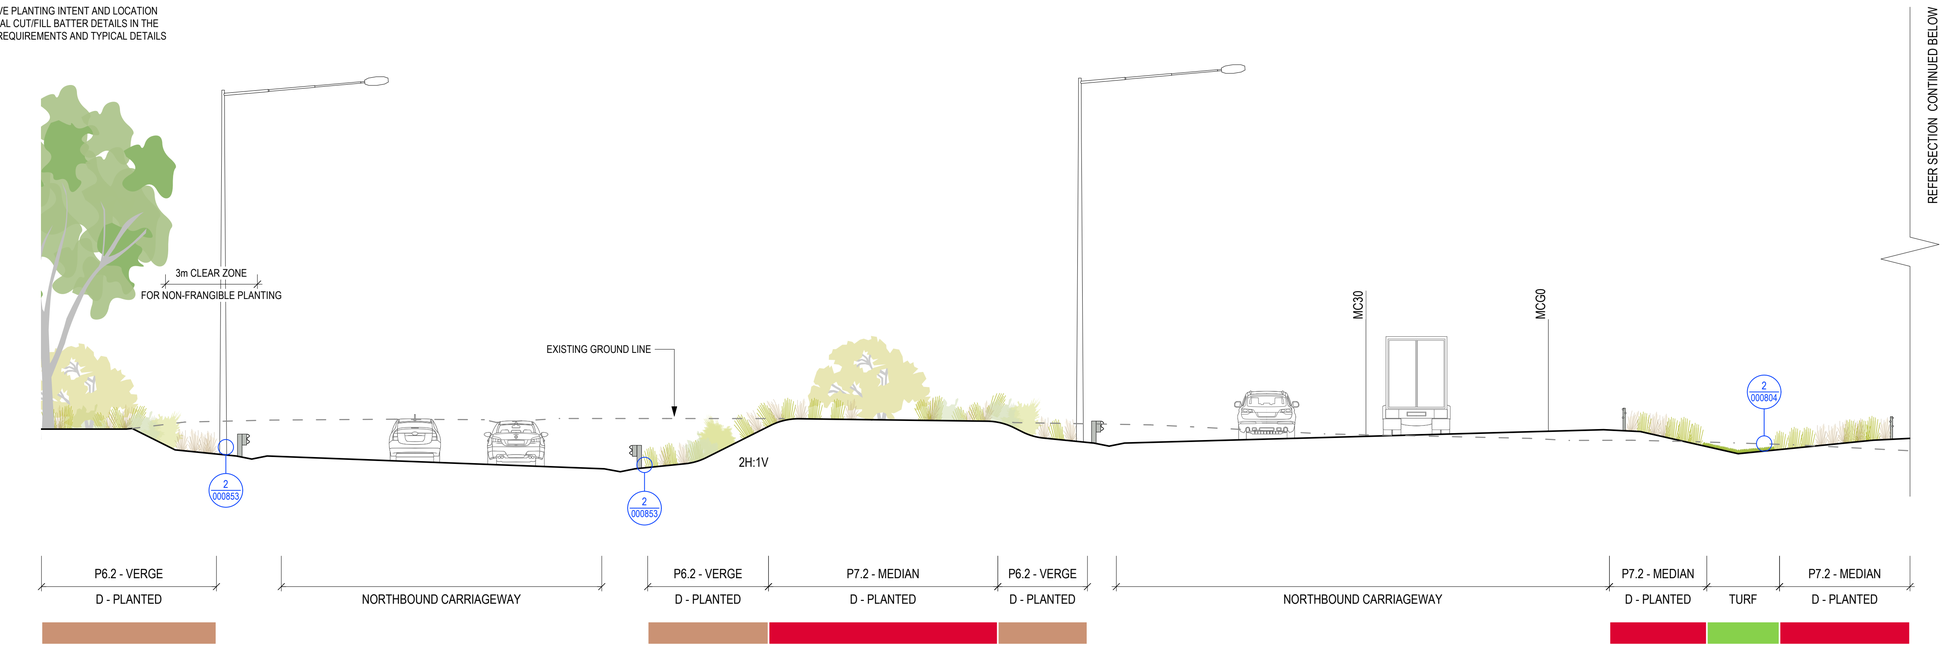

SECTION FF: AIRPORT ACCESS ROAD - CH 800 - AAR MAIN
Scale: 1:100

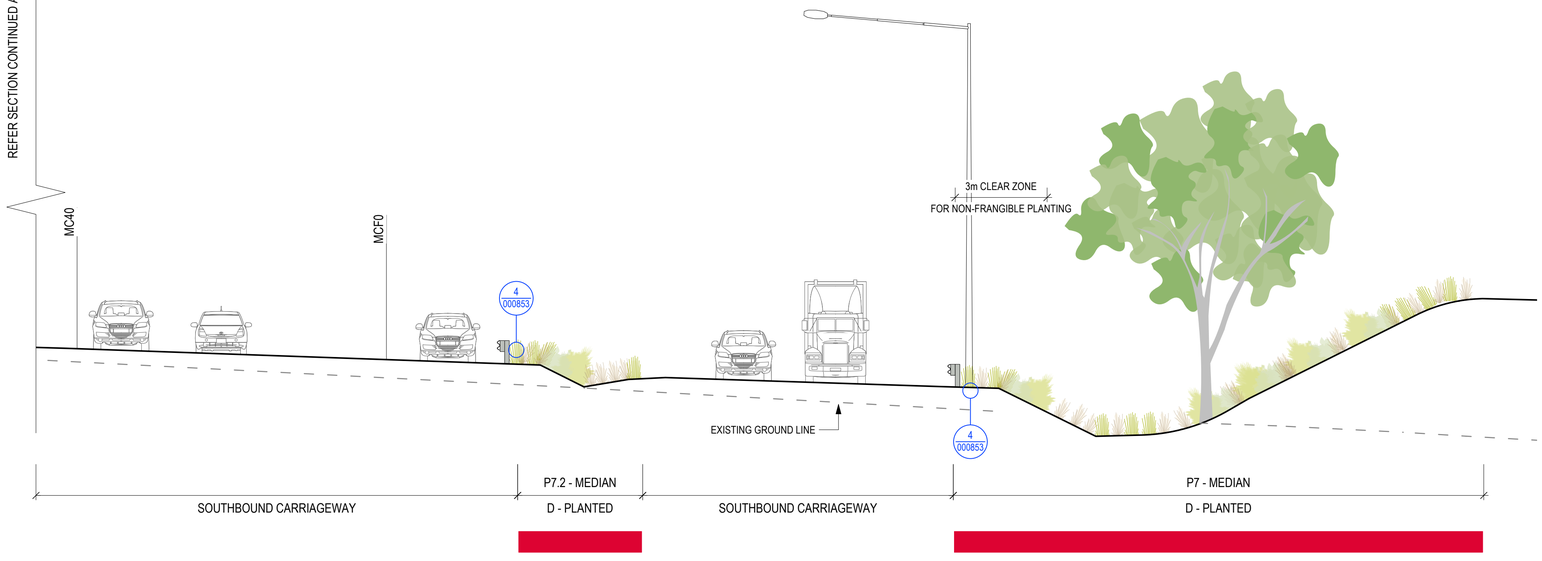

SECTION FF: AIRPORT ACCESS ROAD - CH 800 - AAR MAIN
Scale: 1:100

DRAWING COLOUR CODED - PRINT ALL COPIES IN COLOUR

ISSUED FOR TENDER

REFERENCES:

THIS DRAWING MAY BE PREPARED IN COLOUR AND MAY BE INCOMPLETE IF COPIED

REV	DESCRIPTION	DESIGNER INITIAL/DATE	VERIFIED INITIAL/DATE	APPROVED INITIAL/DATE
C	ISSUED FOR TENDER	KB 06.08.21	SW 06.08.21	KR 06.08.21
B	ISSUED FOR 80% DETAILED DESIGN	KB 31.03.21	SW 31.03.21	KR 31.03.21
A	ISSUED FOR 50% DETAILED DESIGN	KB 29.10.20	SW 29.10.20	KR 29.10.20

COORDINATE SYSTEM: GDA 2020 | HEIGHT DATUM: AHD

GDA2020

SCALE: 1:100

0 2 4m
1:100

CLIENT: NSW GOVERNMENT Transport for NSW

PREPARED FOR: WESTERN SYDNEY PROJECT OFFICE

This drawing and the related information have been prepared by, or at the request of, Transport for NSW for a specific purpose and may not be used for any purpose other than the purpose intended by Transport for NSW. Transport for NSW does not provide any warranties and accepts no liability arising out of the use of this drawing or any of the related information for any purpose other than the intended purpose. This drawing is protected by copyright and no part of this drawing may be reproduced in any form without the express written permission of Transport for NSW.

CM+ CONTEXT LANDSCAPE ARCHITECTURE
CMPLUS / CONTEXT
AR - LANDSCAPING

DRAWN	KIERAN BRISCOE	06.08.21
DESIGNED	KIERAN BRISCOE	06.08.21
DRG CHECK	MARTIN VIRVESTE	06.08.21
DESIGN CHECK	SAM WESTLAKE	06.08.21
APPROVED	KASH RANGAN	06.08.21
PROJECT MNGR	VINCE URBANO	06.08.21


M12 MOTORWAY

PACKAGE 1 - WEST
AIRPORT ACCESS ROAD - ZONE 2
LANDSCAPE WORKS
LANDSCAPE SECTION


FILE No. M12WDD-WSP-AAR-LA-DRG-002306.dwg | SHEET: 6 OF 8 | A1
STATUS: IFT ©
DRG No. M12WDD-WSP-AAR-LA-DRG-002306 | REV C | VER | EDMS No. | AMD No.

DF 801*554

NOTE: SECTIONS SHOW INDICATIVE PLANTING INTENT AND LOCATION OF ASSETS. REFER TO THE TYPICAL CUT/FILL BATTER DETAILS IN THE GENERAL SHEETS FOR SET OUT REQUIREMENTS AND TYPICAL DETAILS FOR APPLICATION METHODS.

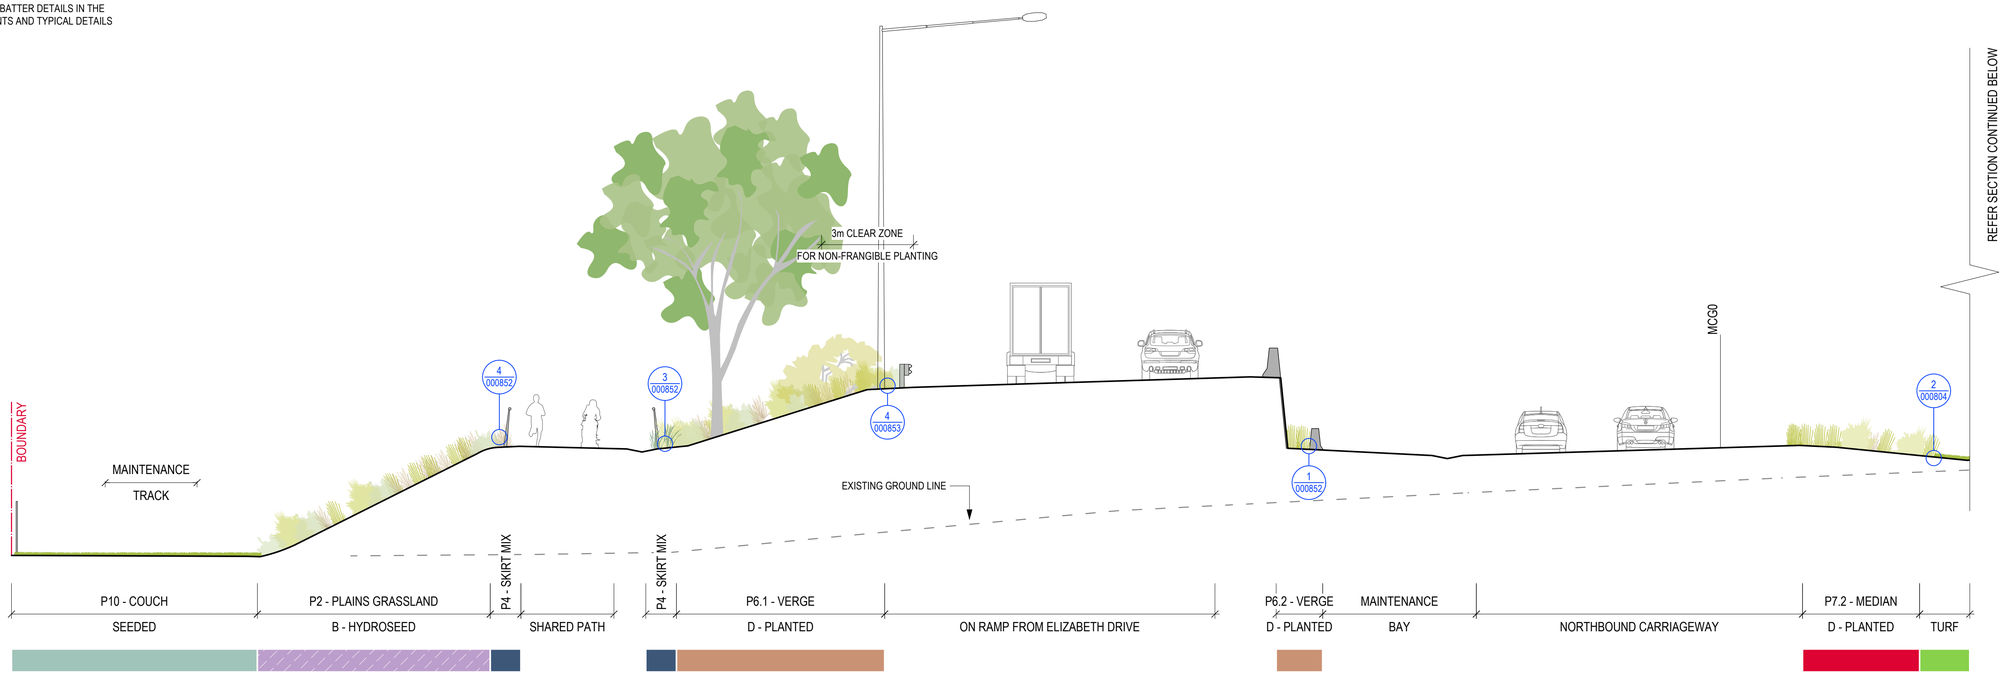

SECTION GG: AIRPORT ACCESS ROAD - CH 360 - AAR MAIN
Scale: 1:100

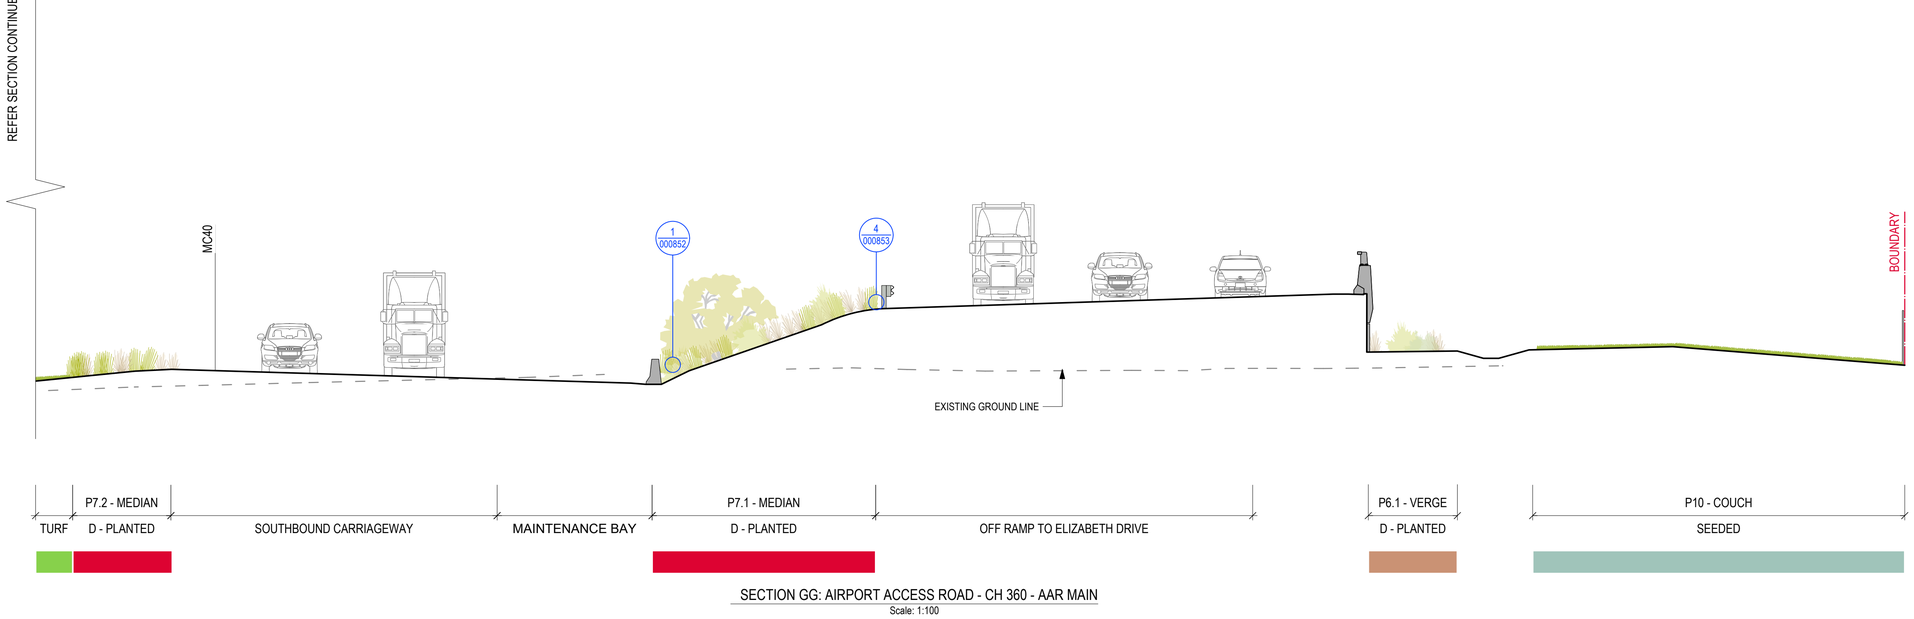

SECTION GG: AIRPORT ACCESS ROAD - CH 360 - AAR MAIN
Scale: 1:100

DRAWING COLOUR CODED - PRINT ALL COPIES IN COLOUR

ISSUED FOR TENDER

REFERENCES:

THIS DRAWING MAY BE PREPARED IN COLOUR AND MAY BE INCOMPLETE IF COPIED

REV	DESCRIPTION	DESIGNER INITIAL/DATE	VERIFIED INITIAL/DATE	APPROVED INITIAL/DATE
C	ISSUED FOR TENDER	KB 06.08.21	SW 06.08.21	KR 06.08.21
B	ISSUED FOR 80% DETAILED DESIGN	KB 31.03.21	SW 31.03.21	KR 31.03.21
A	ISSUED FOR 50% DETAILED DESIGN	KB 29.10.20	SW 29.10.20	KR 29.10.20

COORDINATE SYSTEM: GDA 2020 | HEIGHT DATUM: AHD

GDA2020

SCALE: 1:100

0 2 4m
1:100

CLIENT: NSW GOVERNMENT Transport for NSW

PREPARED FOR: WESTERN SYDNEY PROJECT OFFICE

This drawing and the related information have been prepared by, or at the request of, Transport for NSW for a specific purpose and may not be used for any purpose other than the purpose intended by Transport for NSW. Transport for NSW does not provide any warranties and accepts no liability arising out of the use of this drawing or any of the related information for any purpose other than the intended purpose. This drawing is protected by copyright and no part of this drawing may be reproduced in any form without the express written permission of Transport for NSW.

CM+ CONTEXT LANDSCAPE ARCHITECTURE
CMPLUS / CONTEXT
AR - LANDSCAPING

DRAWN	KIERAN BRISCOE	06.08.21
DESIGNED	KIERAN BRISCOE	06.08.21
DRG CHECK	MARTIN VIRVESTE	06.08.21
DESIGN CHECK	SAM WESTLAKE	06.08.21
APPROVED	KASH RANGAN	06.08.21
PROJECT MNGR	VINCE URBANO	06.08.21

M12 MOTORWAY


PACKAGE 1 - WEST
AIRPORT ACCESS ROAD - ZONE 2
LANDSCAPE WORKS
LANDSCAPE SECTION

FILE No. M12WDD-WSP-AAR-LA-DRG-002307.dwg | SHEET: 7 OF 8 | A1
STATUS: IFT ©


DRG No.	REV	VER	EDMS No.	AMD No.
M12WDD-WSP-AAR-LA-DRG-002307	C			

DF 801*554

NOTE: SECTIONS SHOW INDICATIVE PLANTING INTENT AND LOCATION OF ASSETS. REFER TO THE TYPICAL CUT/FILL BATTER DETAILS IN THE GENERAL SHEETS FOR SET OUT REQUIREMENTS AND TYPICAL DETAILS FOR APPLICATION METHODS.

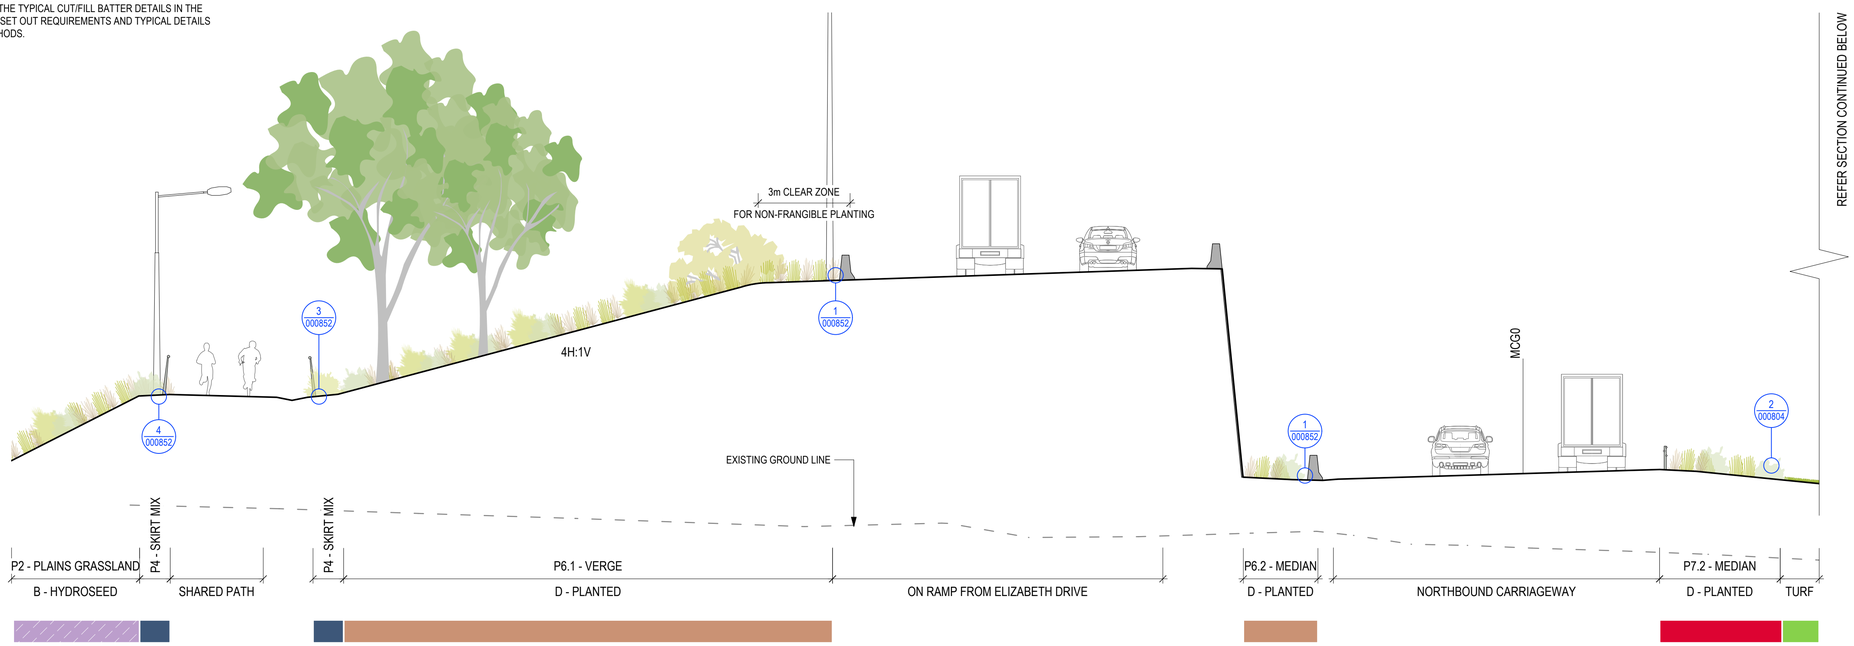

SECTION HH: AIRPORT ACCESS ROAD - CH 160 - PRIOR TO EDR UP
Scale: 1:100

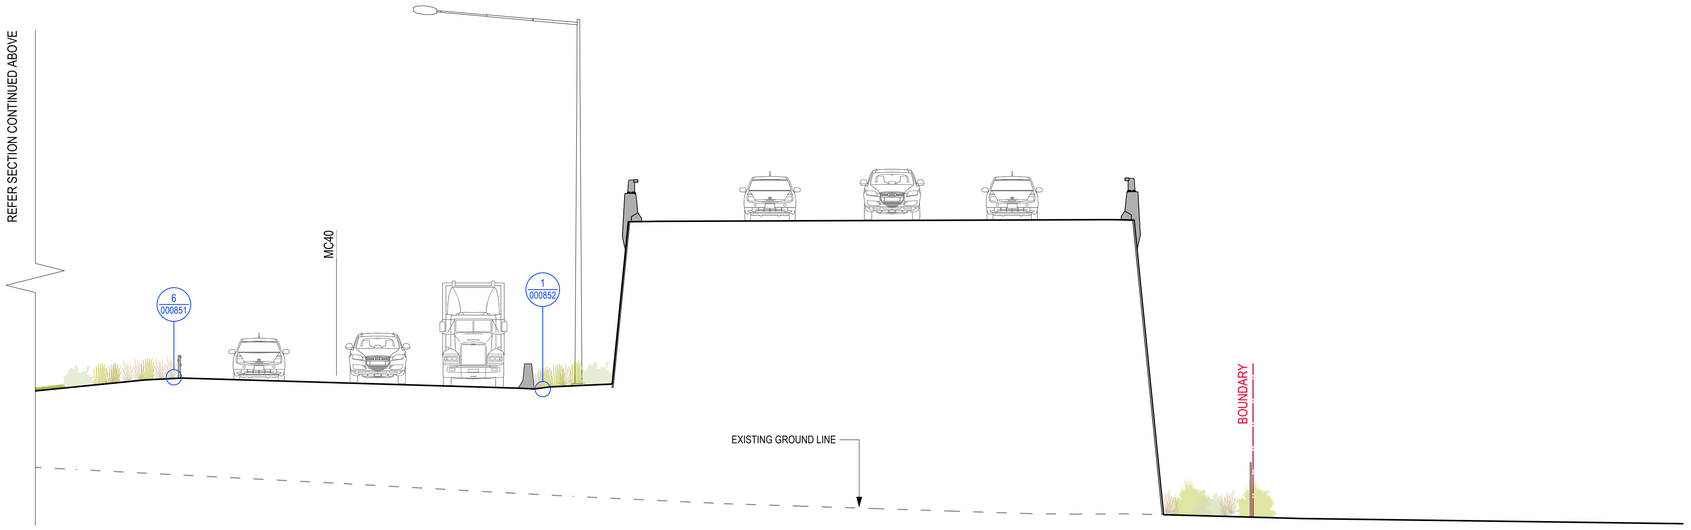

SECTION HH: AIRPORT ACCESS ROAD - CH 160 - PRIOR TO EDR UP
Scale: 1:100

DRAWING COLOUR CODED - PRINT ALL COPIES IN COLOUR

ISSUED FOR TENDER

REFERENCES:

THIS DRAWING MAY BE PREPARED IN COLOUR AND MAY BE INCOMPLETE IF COPIED

REV	DESCRIPTION	DESIGNER INITIAL/DATE	VERIFIED INITIAL/DATE	APPROVED INITIAL/DATE
C	ISSUED FOR TENDER	KB 06.08.21	SW 06.08.21	KR 06.08.21
B	ISSUED FOR 80% DETAILED DESIGN	KB 31.03.21	SW 31.03.21	KR 31.03.21
A	ISSUED FOR 50% DETAILED DESIGN	KB 29.10.20	SW 29.10.20	KR 29.10.20

COORDINATE SYSTEM: GDA 2020 — HEIGHT DATUM: AHD

GDA2020

SCALE: 1:100

0 2 4m
1:100

CLIENT:
NSW GOVERNMENT Transport for NSW

PREPARED FOR:
WESTERN SYDNEY PROJECT OFFICE

This drawing and the related information have been prepared by, or at the request of, Transport for NSW for a specific purpose and may not be used for any purpose other than the purpose intended by Transport for NSW. Transport for NSW does not provide any warranties and accepts no liability arising out of the use of this drawing or any of the related information for any purpose other than the intended purpose. This drawing is protected by copyright and no part of this drawing may be reproduced in any form without the express written permission of Transport for NSW.

CM+ CONTEXT LANDSCAPE ARCHITECTURE
CMPLUS / CONTEXT
AR - LANDSCAPING


DRAWN	KIERAN BRISCOE	06.08.21
DESIGNED	KIERAN BRISCOE	06.08.21
DRG CHECK	MARTIN VIRVESTE	06.08.21
DESIGN CHECK	SAM WESTLAKE	06.08.21
APPROVED	KASH RANGAN	06.08.21
PROJECT MNGR	VINCE URBANO	06.08.21

M12 MOTORWAY

PACKAGE 1 - WEST
AIRPORT ACCESS ROAD - ZONE 2
LANDSCAPE WORKS
LANDSCAPE SECTION

FILE No. M12WDD-WSP-AAR-LA-DRG-002308.dwg | SHEET: 8 OF 8 | A1
STATUS: IFT ©
DRG No. M12WDD-WSP-AAR-LA-DRG-002308 | REV C | VER | EDMS No. | AMD No.

DF 801*554

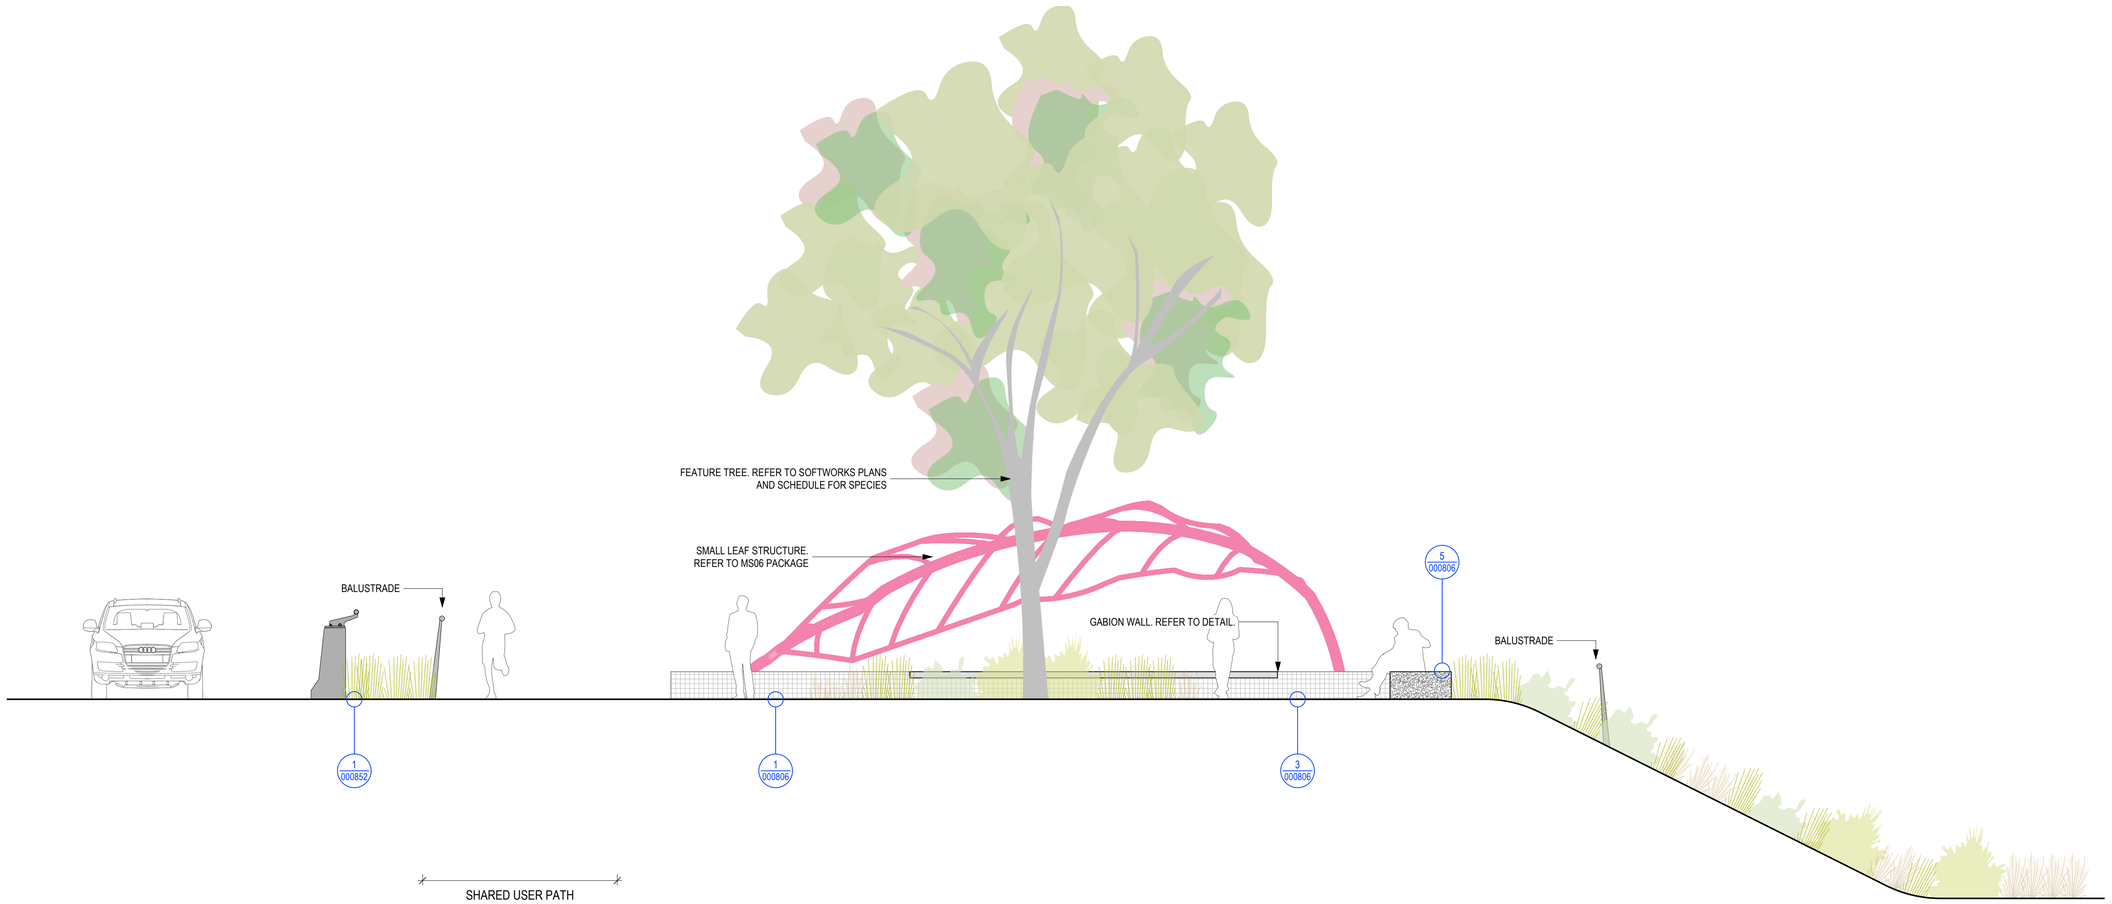

SECTION II: NODE 3 (TIME OF BURRUGIN)
Scale: 1:50

DRAWING COLOUR CODED - PRINT ALL COPIES IN COLOUR

ISSUED FOR TENDER

REFERENCES:

THIS DRAWING MAY BE PREPARED IN COLOUR AND MAY BE INCOMPLETE IF COPIED

SCALE: 1:50

REV	DESCRIPTION	DESIGNER INITIAL/DATE	VERIFIED INITIAL/DATE	APPROVED INITIAL/DATE
A	ISSUED FOR TENDER	KB 06.08.21	SW 06.08.21	KR 06.08.21

COORDINATE SYSTEM: GDA 2020

HEIGHT DATUM: AHD

CLIENT: NSW GOVERNMENT Transport for NSW

PREPARED FOR: WESTERN SYDNEY PROJECT OFFICE

This drawing and the related information have been prepared by, or at the request of, Transport for NSW for a specific purpose and may not be used for any purpose other than the purpose intended by Transport for NSW. Transport for NSW does not provide any warranties and accepts no liability arising out of the use of this drawing or any of the related information for any purpose other than the intended purpose. This drawing is protected by copyright and no part of this drawing may be reproduced in any form without the express written permission of Transport for NSW.

CM+ CONTEXT LANDSCAPE ARCHITECTURE
CMPLUS / CONTEXT
AR - LANDSCAPING

DRAWN	KIERAN BRISCOE	06.08.21
DESIGNED	KIERAN BRISCOE	06.08.21
DRG CHECK	MARTIN VIRVESTE	06.08.21
DESIGN CHECK	SAM WESTLAKE	06.08.21
APPROVED	KASH RANGAN	06.08.21
PROJECT MNGR	VINCE URBANO	06.08.21

M12 MOTORWAY

PACKAGE 1 - WEST

AIRPORT ACCESS ROAD - NODE LANDSCAPE WORKS

LANDSCAPE DETAIL SECTION
NODE 3

FILE No. M12WDD-WSP-AAR-LA-DRG-002701.dwg | SHEET: 1 OF 1 | A1

STATUS: IFT ©

DRG No.	REV	VER	EDMS No.	AMD No.
M12WDD-WSP-AAR-LA-DRG-002701	A			

DF 801*554

REV C: QUANTITIES REVISED IN ALL PLANTING SCHEDULES

P2B - PLAINS GRASSLAND HYDRO SEEDED

SHEET	3101		3102			3103					AREA (m^2)
CH START	150	270	250	530	820	820	1250	1350	1340	1480	
CH END	270	500	670	710	1290	1290	1310	1510	1490	1570	
BED	01	02	03	04	05	06	07	08	09	10	
AREA (m^2)	659	2843	4356	3399	12331	7578	267	1422	1156	427	**34438**

P5 - BASINS

SHEET	3104	ALL
CH START	1500	
CH END	1620	
BED	01	
AREA (m^2)	2760	

CODE	BOTANICAL NAME	COMMON NAME	POT SIZE	%	RATE (m2)	QTY	TOTALS
BOLcar	*Bolboschoenus cardwellii*	Marsh Club-rush	Tube	11	8	2429	2429
CARapp	*Carex appressa*	Tall Sedge	Tube	11	8	2429	2429
DIAlon	*Dianella longifolia*	Blueberry Lily	Tube	11	8	2429	2429
DICmic	*Dichelachne micrantha*	Shorthair Plumegrass	Tube	11	8	2429	2429
JUNusi	*Juncus usitatus*	Common Rush	Tube	11	8	2429	2429
LOMlon	*Lomandra longifolia*	Spiny-headed Mat-rush	Tube	12	8	2429	2429
MICsti	*Microlaena stipoides var. stipoides*	Weeping Grass	Tube	11	8	2429	2429
POAlab	*Poa labillardierei var. labillardierei*	Tussock Grass	Tube	11	8	2429	2429
THEtri	*Themeda triandra*	Kangaroo Grass	Tube	11	8	2429	2429

P6.1 - VERGE (SHRUBS, GRASSES & GROUNDCOVERS)

SHEET	3102	ALL
CH START	550	
CH END	680	
BED	01	
AREA	1168	

CODE	BOTANICAL NAME	COMMON NAME	POT SIZE	%	RATE (m2)	QTY	TOTALS
BURspi	*Bursaria spinosa*	Sweet Bursaria	Tube	6.36	2	149	149
CALlin	*Callistemon linearis*	Narrow-leaved Bottlebrush	Tube	6.36	4	297	297
CALrig	*Callistemon rigidus*	Stiff Bottlebrush	Tube	6.36	4	297	297
DICmic	*Dichelachne micrantha*	Shorthair Plumegrass	Tube	11.1	6	778	778
DODvis	*Dodonaea viscosa*	Sticky Hop-bush	Tube	6.36	4	297	297
HARvio	*Hardenbergia violacea*	Purple Coral Pea	Tube	11.1	6	778	778
IMPcyl	*Imperata cylindrica*	Blady Grass	Tube	11.1	6	778	778
INDaus	*Indigofera australis*	Australian Indigo	Tube	6.36	4	297	297
LOMlon	*Lomandra longifolia*	Spiny-headed Mat-rush	Tube	11.1	6	778	778
MELthy	*Melaleuca thymifolia*	Thyme Honey-myrtle	Tube	6.36	4	297	297
OZOdio	*Ozothamnus diosmifolius*	Rice Flower	Tube	6.36	4	297	297
POAlab	*Poa labillardierei var. labillardierei*	Tussock Grass	Tube	11.1	6	631	631

P9A - PASTURE GRASSES (DIRECT SEEDED)

SHEET	3102						AREA (m^2)
CH START	0	100	850	1350	1490	0	
CH END	240	480	1280	1480	1560	250	
BED	01	02	03	04	05	06	
AREA	3682	1490	2817	6197	691	1837	16715

P9B - PASTURE GRASSES (HYDROSEEDED)

SHEET	3102									AREA (m^2)
CH START	0	0	530	530	1290	1340	1620	1600		
CH END	250	110	670	710	1310	1350	1740	1740		
BED	01	02	03	04	05	06	07	08		
AREA	1104	1426	1055	1676	628	487	921	2768		10065

P10 - COUCH

SHEET	3101		3102		3103		3104		3104		AREA (m^2)
CH START	0	100	250	270	540	830	860	1350	1340	1450	
CH END	240	270	650	480	660	1300	1300	1440	1610	1740	
BED	01	02	03	04	05	06	07	08	09	10	
AREA (m^2)	1913	1037	3176	2236	2518	6543	2755	885	1360	5818	28240

P4 - SKIRT MIX

SHEET	3101	3102									3103								ALL
CH START	330	500	440	530	530	540	550	530	530	710	830	830	1290	1290	1330	1340	1360	1350	
CH END	500	500	700	530	700	670	670	660	670	710	1290	1290	1310	1310	1350	1360	1510	1460	
BED	1	2	3	4	5	6	7	8	9	10	11	12	13	14	15	16	17	18	
AREA (m^2)	257	8	281	8	251	138	123	167	174	40	518	519	37	138	118	37	172	125	

CODE	BOTANICAL NAME	COMMON NAME	POT SIZE	%	RATE (m2)	QTY	QTY	QTY	QTY	QTY	QTY	QTY	QTY	QTY	QTY	QTY	QTY	QTY	QTY	QTY	QTY	TOTALS
DICmic	*Dichelachne micrantha*	Shorthair Plumegrass	Tube	16.7	6	257	8	281	8	252	139	123	167	174	40	519	520	37	138	118	37	172	125	3115
FICnod	*Ficinia nodosa*	Knobby Club Rush	Tube	16.7	6	257	8	281	8	252	139	123	167	174	40	519	520	37	138	118	37	172	125	3115
IMPcyl	*Imperata cylindrica*	Blady Grass	Tube	16.7	6	257	8	281	8	252	139	123	167	174	40	519	520	37	138	118	37	172	125	3115
JUNusi	*Juncus usitatus*	Common Rush	Tube	16.7	6	257	8	281	8	252	139	123	167	174	40	519	520	37	138	118	37	172	125	3115
LOMlon	*Lomandra longifolia*	Spiny-headed Mat-rush	Tube	16.7	6	257	8	281	8	252	139	123	167	174	40	519	520	37	138	118	37	172	125	3115
POAlab	*Poa labillardierei var. labillardierei*	Tussock Grass	Tube	16.7	6	257	8	281	8	252	139	123	167	174	40	519	520	37	138	118	37	172	125	3115

P7.3 - MEDIAN (GENERAL)

SHEET	3101	3102		3103							3104	ALL
CH START	100	510	510	820	1300	1300	1330	1330	1340	1340	1360	
CH END	700	520	520	1290	1310	1310	1330	1330	1350	1350	1650	
BED	01	02	03	04	05	06	07	08	09	10	11	
AREA	4322	563	60	3177	54	201	67	540	155	52	1353	

CODE	BOTANICAL NAME	COMMON NAME	POT SIZE	%	RATE (m2)	QTY	QTY	QTY	QTY	QTY	QTY	QTY	QTY	QTY	QTY	QTY	TOTALS
ATRcin	*Atriplex cinerea*	Grey Saltbush	Tube	7.5	4	1297	169	18	953	16	60	20	162	47	16	406	3164
MELthy	*Melaleuca thymifolia*	Thyme Honey-myrtle	Tube	7.5	4	1297	169	18	953	16	60	20	162	47	16	406	3164
OZOdio	*Ozothamnus diosmifolius*	Rice Flower	Tube	7.5	4	1297	169	18	953	16	60	20	162	47	16	406	3164
AUSver	*Austrostipa verticillata*	Slender Bamboo Grass	Tube	15.5	6	4019	524	56	2955	50	187	62	502	144	48	1258	9805
DICmic	*Dichelachne micrantha*	Shorthair Plumegrass	Tube	15.5	6	4019	524	56	2955	50	187	62	502	144	48	1258	9805
HARvio	*Hardenbergia violacea*	Purple Coral Pea	Tube	15.5	6	4019	524	56	2955	50	187	62	502	144	48	1258	9805
LOMlon	*Lomandra longifolia*	Spiny-headed Mat-rush	Tube	15.5	6	4019	524	56	2955	50	187	62	502	144	48	1258	9805
POAlab	*Poa labillardierei var. labillardierei*	Tussock Grass	Tube	15.5	6	4019	524	56	2955	50	187	62	502	144	48	1258	9805

P8.5 - EDR BR04

SHEET	3102						ALL
CH START	740	740	790	790	790	790	
CH END	750	750	850	850	850	850	
BED	01	02	03	04	05	06	
AREA	97	152	213	187	227	223	

CODE	BOTANICAL NAME	COMMON NAME	POT SIZE	%	RATE (m2)	QTY	QTY	QTY	QTY	QTY	QTY	TOTALS
ATRcin	*Atriplex cinerea*	Grey Saltbush	200mm	7.5	4	29	45	64	56	68	67	329
ATRsem	*Atriplex semibaccata*	Creeping Saltbush	140mm	7.5	4	29	45	64	56	68	67	329
CARmac	*Carissa macrocarpa 'Desert Star'*	Natal Plum	Tube	12.5	4	48	76	107	94	113	111	549
CARgla	*Carpobrotus glaucescens*	Pig Face	Tube	10	6	58	91	128	112	136	134	659
ElNhas	*Einadia hastata*	Berry Saltbush	Tube	15	4	58	91	128	112	136	134	659
FICgre	*Ficus microcarpa 'Green Island'*	Green Island (prostrate form)	Tube	15	4	58	91	128	112	136	134	659
GAZtom	*Gazania tomentosa*	Silver Leaf Gazania	Tube	12.5	6	73	114	160	141	170	167	825
NERole	*Nerium oleander 'Dwarf'*	Dwarf Oleander	Tube	20	4	78	121	171	150	181	178	879

TR1 - WOODLAND TREES AND SHRUBS

SHEET	3101	3102	3103	3104	ALL
CH START	0	450	950	1450	
CH END	450	950	1450	1739.09	

CODE	BOTANICAL NAME	COMMON NAME	POT SIZE	SPACING	QTY	QTY	QTY	QTY	TOTALS
ACAdec	*Acacia decurrens*	Black Wattle	Tube	3m	22	48	61	7	138
ACAfal	*Acacia falcata*	Hickory Wattle	Tube	3m	2	0	2	0	4
ANGhis	*Angophora hispida*	Dwarf Apple	300mm	3m	10	34	35	0	79
ANGsub	*Angophora subvelutina*	Broad-leaved Apple	300mm	4m	5	15	24	0	44
BRApop	*Brachychiton populneus*	Kurrajong	300mm	3m	9	26	27	0	62
BREobl	*Breynia oblongifolia*	Coffee Bush	Tube	3m	2	0	2	0	4
BURspi	*Bursaria spinosa*	Sweet Bursaria	Tube	3m	8	0	10	0	18
CALlin	*Callistemon linearis*	Narrow-leaved Bottlebrush	Tube	3m	12	10	22	0	44
CALsal	*Callistemon salignus*	Willow Bottlebrush	200mm	3m	20	32	41	15	108
CERgum	*Ceratopetalum gummiferum*	New South Wales Christmas Bush	200mm	3m	20	32	41	15	108
DODvis	*Dodonaea viscosa*	Sticky Hop-bush	Tube	3m	8	0	10	0	18
EUCcre	*Eucalyptus crebra*	Narrow-leaved Ironbark	300mm	4m	10	20	25	10	65
MELdec	*Melaleuca decora*	White Feather Honey-myrtle	200mm	3m	20	49	67	0	136
MELlin	*Melaleuca linariifolia*	Flax-leaved Paperbark	200mm	3m	8	13	17	7	45
TRIlau	*Tristaniopsis laurina*	Water Gum	300mm	3m	7	7	24	0	38

TR2 - RIPARIAN

SHEET	3104	ALL
CH START	1450	
CH END	1739.09	

CODE	BOTANICAL NAME	COMMON NAME	POT SIZE	SPACING	QTY	TOTALS
ALLlit	*Allocasuarina littoralis*	Black She-oak	200mm	3m	5	5
CASgla	*Casuarina glauca*	Swamp Oak	200mm	3m	5	5

KEY NOTES:
1. REFER TO MASTER SCHEDULES (500 SERIES) FOUND IN GENERAL SHEETS FOR MORE INFORMATION ON SPECIES AND SPECIFIC RATES FOR SEEDING
2. ALL SCHEDULES SHOULD BE READ IN CONJUNCTION WITH THE LANDSCAPE DRAWINGS

THE FOLLOWING DEFINES HOW THE SCHEDULES SHOULD BE READ

3. SHEET - THIS IS THE SHEET NUMBER OF WHICH THE PLANT TAG OR TREE GROUPS CAN BE FOUND FOR THOSE COLUMNS
4. FOR TREE SCHEDULES - CHAINAGE START/END REFERS TO THE CHAINAGES FOUND WITHIN THE SHEET COLUMN
5. FOR PLANTING/SEEDING SCHEDULES - CHAINAGE START/END REFERS TO THE BEGINING AND END OF THE PLANTING BED

DRAWING COLOUR CODED - PRINT ALL COPIES IN COLOUR

ISSUED FOR TENDER

REFERENCES:

THIS DRAWING MAY BE PREPARED IN COLOUR AND MAY BE INCOMPLETE IF COPIED

REV	DESCRIPTION	DESIGNER INITIAL/DATE	VERIFIED INITIAL/DATE	APPROVED INITIAL/DATE
C	ISSUED FOR TENDER - REVISED	AM 27.08.21	SW 27.08.21	AM 27.08.21
B	ISSUED FOR TENDER	KB 06.08.21	SW 06.08.21	KR 06.08.21
A	ISSUED FOR 80% DETAILED DESIGN	KB 31.03.21	SW 31.03.21	KR 31.03.21

COORDINATE SYSTEM: GDA 2020 — HEIGHT DATUM: AHD

SCALE: N/A

CLIENT: NSW GOVERNMENT Transport for NSW

PREPARED FOR: WESTERN SYDNEY PROJECT OFFICE

This drawing and the related information have been prepared by, or at the request of, Transport for NSW for a specific purpose and may not be used for any purpose other than the purpose intended by Transport for NSW. Transport for NSW does not provide any warranties and accepts no liability arising out of the use of this drawing or any of the related information for any purpose other than the intended purpose. This drawing is protected by copyright and no part of this drawing may be reproduced in any form without the express written permission of Transport for NSW.

CM+ CONTEXT LANDSCAPE ARCHITECTURE
CMPLUS / CONTEXT
AR - LANDSCAPING

DRAWN	KIERAN BRISCOE	27.08.21
DESIGNED	KIERAN BRISCOE	27.08.21
DRG CHECK	MARTIN VIRVESTE	27.08.21
DESIGN CHECK	SAM WESTLAKE	27.08.21
APPROVED	KASH RANGAN	27.08.21
PROJECT MNGR	VINCE URBANO	27.08.21

M12 MOTORWAY

PACKAGE 1 - WEST
ELIZABETH DRIVE - ZONE 3
LANDSCAPE WORKS
EDR PLANTING SCHEDULES

FILE No. M12WDD-WSP-EDR-LA-DRG-003001.dwg | SHEET: 1 OF 1 | A1
STATUS: IFT

DRG No.	REV	VER	EDMS No.	AMD No.
M12WDD-WSP-EDR-LA-DRG-003001	C			

DF 801*554

FROM
LUDDENHAM

TO
CECIL HILLS

LIMIT OF WORKS

NO PROPOSED TREES IN THIS AREA TO ACCOUNT FOR FUTURE ELIZABETH DRIVE UPGRADES

WSA HIAL LOCATION SHOWN INDICATIVELY

UNDERGROUND UTILITIES FOLLOW THE LENGTH OF WSA AIRPORT FENCE LINE ALONG ELIZABETH DRIVE. REFER TO UTILITIES PACKAGE FOR LOCATIONS

ELIZABETH DRIVE

MAINTENANCE TRACK

ADJOINS DRG M12WDD-WSP-EDR-LA-DRG-003102

WESTERN SYDNEY AIRPORT

P9B-01 (1104 sq m)
P9A-01 (3682 sq m)
P10-01 (1913 sq m)
TR1 (407 sq m) 5 x ANGsub 4 x ACAdec 7 x MELdec 7 x TRIlau
P10-03 (3176 sq m)
TR1 (161 sq m) 2 x ACAdec 2 x CALlin 5 x MELdec 5 x BRApop
TR1 (122 sq m) 5 x EUCcre
TR1 (165 sq m) 2 x ACAdec 2 x MELlin 5 x CERgum 5 x CALsal
P7.3D-01 (4322 sq m)
P4D-01 (257 sq m)
P2B-01 (659 sq m)
P9B-02 (1426 sq m)
P9A-02 (1490 sq m)
P10-02 (1037 sq m)
TR1 (101 sq m) 1 x ACAdec 1 x MELlin 3 x CERgum 3 x CALsal
TR1 (121 sq m) 2 x ACAdec 2 x CALlin 4 x MELdec 4 x BRApop
P2B-02 (2843 sq m)
P10-04 (2236 sq m)
TR1 (343 sq m) 5 x EUCcre 6 x ACAdec 10 x ANGhis 4 x MELdec
P9A-03 (2817 sq m)
TR1 (286 sq m) 8 x BURspi 2 x ACAfal 8 x DODvis 2 x BREobl 8 x CALlin
TR1 (389 sq m) 5 x ACAdec 5 x MELlin 12 x CERgum 12 x CALsal
81.930

0.000 50.000 100.000 150.000 200.000 231.369 250.000 300.000 350.000 400.000 450.000 500.000

GENERAL LEGEND

- OPERATIONAL BOUNDARY
- CONSTRUCTION BOUNDARY

SOFTWORKS LEGEND

- TR1 - WOODLAND TREE / SHRUB MIX (50M SPACING BETWEEN GROUPS)
- TR1 - WOODLAND TREE / SHRUB MIX (NO RESTRICTION ON SPACING)
- P2A - PLAINS GRASSLAND MIX DIRECT SEEDED
- P2B - PLAINS GRASSLAND MIX HYDROSEED
- P2C - PLAINS GRASSLAND MIX COMPOST BLANKET
- P4D - SKIRT MIX PLANTED
- P5D - BASIN MIX PLANTED
- P6D - VERGE MIX PLANTED
- P7D - MEDIAN MIX PLANTED
- P8D - FEATURE MIXES PLANTED
- P9A - PASTURE GRASSES DIRECT SEEDED
- P9B - PASTURE GRASSES HYDROSEEDED
- P10 - COUCH SEEDED

PLANTING TAGS

P1A - 01 (100sqm)
- BED AREA
- PLANTING BED
- PLANTING MIX

NOTE:
1. REFER TO PLANTING SCHEDULES FOR BED NUMBERS AND QUANTITIES
2. REFER TO PLANTING MATRICIES FOR LAYOUT OF ALL PLANTED BEDS

DRAWING COLOUR CODED - PRINT ALL COPIES IN COLOUR

ISSUED FOR TENDER

REFERENCES:

THIS DRAWING MAY BE PREPARED IN COLOUR AND MAY BE INCOMPLETE IF COPIED

REV	DESCRIPTION	DESIGNER INITIAL/DATE	VERIFIED INITIAL/DATE	APPROVED INITIAL/DATE
D	ISSUED FOR TENDER	KB 06.08.21	SW 06.08.21	KR 06.08.21
C	ISSUED FOR 80% DETAILED DESIGN	KB 31.03.21	SW 31.03.21	KR 31.03.21
B	ISSUED FOR 50% DETAILED DESIGN	KB 29.10.20	SW 29.10.20	KR 29.10.20
A	ISSUED FOR 20% DETAILED DESIGN	KB 03.08.20	SW 03.08.20	KR 03.08.20

COORDINATE SYSTEM: GDA 2020 — HEIGHT DATUM: AHD

SCALE: 1:1000

0 20 40m
1:1000

CLIENT: NSW GOVERNMENT Transport for NSW

PREPARED FOR: WESTERN SYDNEY PROJECT OFFICE

This drawing and the related information have been prepared by, or at the request of, Transport for NSW for a specific purpose and may not be used for any purpose other than the purpose intended by Transport for NSW. Transport for NSW does not provide any warranties and accepts no liability arising out of the use of this drawing or any of the related information for any purpose other than the intended purpose. This drawing is protected by copyright and no part of this drawing may be reproduced in any form without the express written permission of Transport for NSW.

CM+ CONTEXT LANDSCAPE ARCHITECTURE
CMPLUS / CONTEXT
AR - LANDSCAPING

DRAWN	KIERAN BRISCOE	06.08.21
DESIGNED	KIERAN BRISCOE	06.08.21
DRG CHECK	MARTIN VIRVESTE	06.08.21
DESIGN CHECK	SAM WESTLAKE	06.08.21
APPROVED	KASH RANGAN	06.08.21
PROJECT MNGR	VINCE URBANO	06.08.21

M12 MOTORWAY

PACKAGE 1 - WEST
ELIZABETH DRIVE - ZONE 3
LANDSCAPE WORKS
SOFTWORKS PLAN

FILE No. M12WDD-WSP-EDR-LA-DRG-003101.dwg			SHEET: 1 OF 4	A1
STATUS: IFC				Ⓒ
DRG No. M12WDD-WSP-EDR-LA-DRG-003101	REV D	VER	EDMS No.	AMD No.

DF 801*554

FROM LUDDENHAM

TO CECIL HILLS

REFER TO ZONE 2 - AIRPORT ACCESS ROAD PACKAGE FOR SOFTWORKS PAST THIS POINT

AIRPORT ACCESS ROAD

SYDNEY METRO WSA

ADJOINS DRG M12WDD-WSP-EDR-LA-DRG-003101

ADJOINS DRG M12WDD-WSP-EDR-LA-DRG-003103

ELIZABETH DRIVE

BR04A

BR04B

BADGERYS CREEK ROAD

TR1 (287 sq m)
5 x EUCcre
5 x ACAdec
8 x ANGhis
4 x MELdec

TR1 (179 sq m)
2 x ACAdec
2 x CALlin
6 x MELdec
6 x BRApop

TR1 (428 sq m)
5 x ANGsub
4 x ACAdec
7 x MELdec
7 x TRIlau

P2B-03 (4356 sq m)

P4D-03 (281 sq m)

TR1 (128 sq m)
2 x ACAdec
2 x MELlin
4 x CERgum
4 x CALsal

TR1 (225 sq m)
3 x ACAdec
3 x MELlin
7 x CERgum
7 x CALsal

TR1 (121 sq m)
2 x ACAdec
2 x CALlin
4 x MELdec
4 x BRApop

P4D-10 (40 sq m)

P8.4D-04 (187 sq m)

P8.4D-03 (213 sq m)

P8.4D-01 (97 sq m)

P8.4D-02 (152 sq m)

P8.4D-05 (227 sq m)

P8.4D-06 (223 sq m)

TR1 (335 sq m)
4 x ACAdec
4 x MELlin
11 x CERgum
11 x CALsal

TR1 (318 sq m)
5 x EUCcre
5 x ACAdec
9 x ANGhis
4 x MELdec

TR1 (334 sq m)
4 x ACAdec
4 x CALlin
11 x MELdec
11 x BRApop

P4D-06 (138 sq m)
P6.1D-01 (1168 sq m)
P4D-07 (123 sq m)

P2B-04 (3399 sq m)
P4D-05 (251 sq m)

P7.3D-02 (563 sq m)

TR1 (137 sq m)
5 x ANGsub

P4D-02 (8 sq m)
P7.3D-03 (60 sq m)
P4D-04 (8 sq m)

TR1 (309 sq m)
4 x ACAdec
4 x MELlin
10 x CERgum
10 x CALsal

TR1 (290 sq m)
5 x EUCcre
5 x ACAdec
8 x ANGhis
4 x MELdec

P10-05 (2518 sq m)

P9B-03 (1055 sq m)

TR1 (161 sq m)
2 x ACAdec
2 x CALlin
5 x MELdec
5 x BRApop

P4D-08 (167 sq m)

TR1 (133 sq m)
5 x ANGsub

P9B-04 (1676 sq m)

P4D-09 (174 sq m)

COIR MESH INSTALLED ON 1.5H:1V BATTERS NEAR BRIDGE ABUTMENTS. CONFIRM FINAL LOCATION SITE UPON COMPLETION OF EARTHWORKS. INSTALLATION TO MANUFACTURERS SPECIFICATION.

TR1 (335 sq m)
5 x EUCcre
6 x ACAdec
9 x ANGhis
4 x MELdec

400.000 450.000 500.000 550.000 600.000 650.000 700.000 750.000 800.000 850.000 900.000 950.000 1000.000

0.000

50.000

81.930

GENERAL LEGEND

- OPERATIONAL BOUNDARY
- CONSTRUCTION BOUNDARY


SOFTWORKS LEGEND

- TR1 - WOODLAND TREE / SHRUB MIX (50M SPACING BETWEEN GROUPS)
- TR1 - WOODLAND TREE / SHRUB MIX (NO RESTRICTION ON SPACING)
- P2A - PLAINS GRASSLAND MIX DIRECT SEEDED
- P2B - PLAINS GRASSLAND MIX HYDROSEED
- P2C - PLAINS GRASSLAND MIX COMPOST BLANKET
- P4D - SKIRT MIX PLANTED
- P5D - BASIN MIX PLANTED
- P6D - VERGE MIX PLANTED
- P7D - MEDIAN MIX PLANTED
- P8D - FEATURE MIXES PLANTED
- P9A - PASTURE GRASSES DIRECT SEEDED
- P9B - PASTURE GRASSES HYDROSEEDED
- P10 - COUCH SEEDED

PLANTING TAGS

P1A - 01 (100sqm)
- BED AREA
- PLANTING BED
- PLANTING MIX

NOTE:
1. REFER TO PLANTING SCHEDULES FOR BED NUMBERS AND QUANTITIES
2. REFER TO PLANTING MATRICIES FOR LAYOUT OF ALL PLANTED BEDS

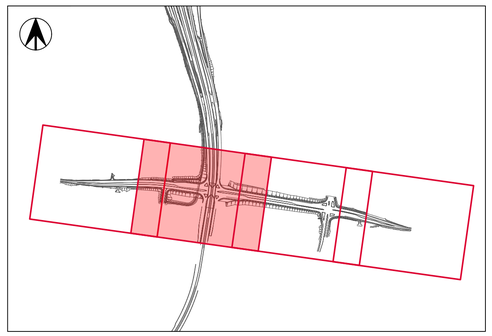

DRAWING COLOUR CODED - PRINT ALL COPIES IN COLOUR

ISSUED FOR TENDER

REFERENCES:

THIS DRAWING MAY BE PREPARED IN COLOUR AND MAY BE INCOMPLETE IF COPIED

REV	DESCRIPTION	DESIGNER INITIAL/DATE	VERIFIED INITIAL/DATE	APPROVED INITIAL/DATE
D	ISSUED FOR TENDER	KB 06.08.21	SW 06.08.21	KR 06.08.21
C	ISSUED FOR 80% DETAILED DESIGN	KB 31.03.21	SW 31.03.21	KR 31.03.21
B	ISSUED FOR 50% DETAILED DESIGN	KB 29.10.20	SW 29.10.20	KR 29.10.20
A	ISSUED FOR 20% DETAILED DESIGN	KB 03.08.20	SW 03.08.20	KR 03.08.20

COORDINATE SYSTEM: GDA 2020

HEIGHT DATUM: AHD

SCALE: 1:1000

0 20 40m

1:1000

CLIENT: NSW GOVERNMENT Transport for NSW

PREPARED FOR: WESTERN SYDNEY PROJECT OFFICE

This drawing and the related information have been prepared by, or at the request of, Transport for NSW for a specific purpose and may not be used for any purpose other than the purpose intended by Transport for NSW. Transport for NSW does not provide any warranties and accepts no liability arising out of the use of this drawing or any of the related information for any purpose other than the intended purpose. This drawing is protected by copyright and no part of this drawing may be reproduced in any form without the express written permission of Transport for NSW.

CM+ CONTEXT LANDSCAPE ARCHITECTURE

CMPLUS / CONTEXT
AR - LANDSCAPING

DRAWN	KIERAN BRISCOE	06.08.21
DESIGNED	KIERAN BRISCOE	06.08.21
DRG CHECK	MARTIN VIRVESTE	06.08.21
DESIGN CHECK	SAM WESTLAKE	06.08.21
APPROVED	KASH RANGAN	06.08.21
PROJECT MNGR	VINCE URBANO	06.08.21

M12 MOTORWAY

PACKAGE 1 - WEST

ELIZABETH DRIVE - ZONE 3 LANDSCAPE WORKS

SOFTWORKS PLAN

FILE No. M12WDD-WSP-EDR-LA-DRG-003102.dwg		SHEET: 2 OF 4	A1
STATUS: IFC			©
DRG No. M12WDD-WSP-EDR-LA-DRG-003102	REV D	VER	EDMS No. / AMD No.

DF 801*554


FROM LUDDENHAM

TO CECIL HILLS

ADJOINS DRG M12WDD-WSP-EDR-LA-DRG-003102

ADJOINS DRG M12WDD-WSP-EDR-LA-DRG-003104

ELIZABETH DRIVE

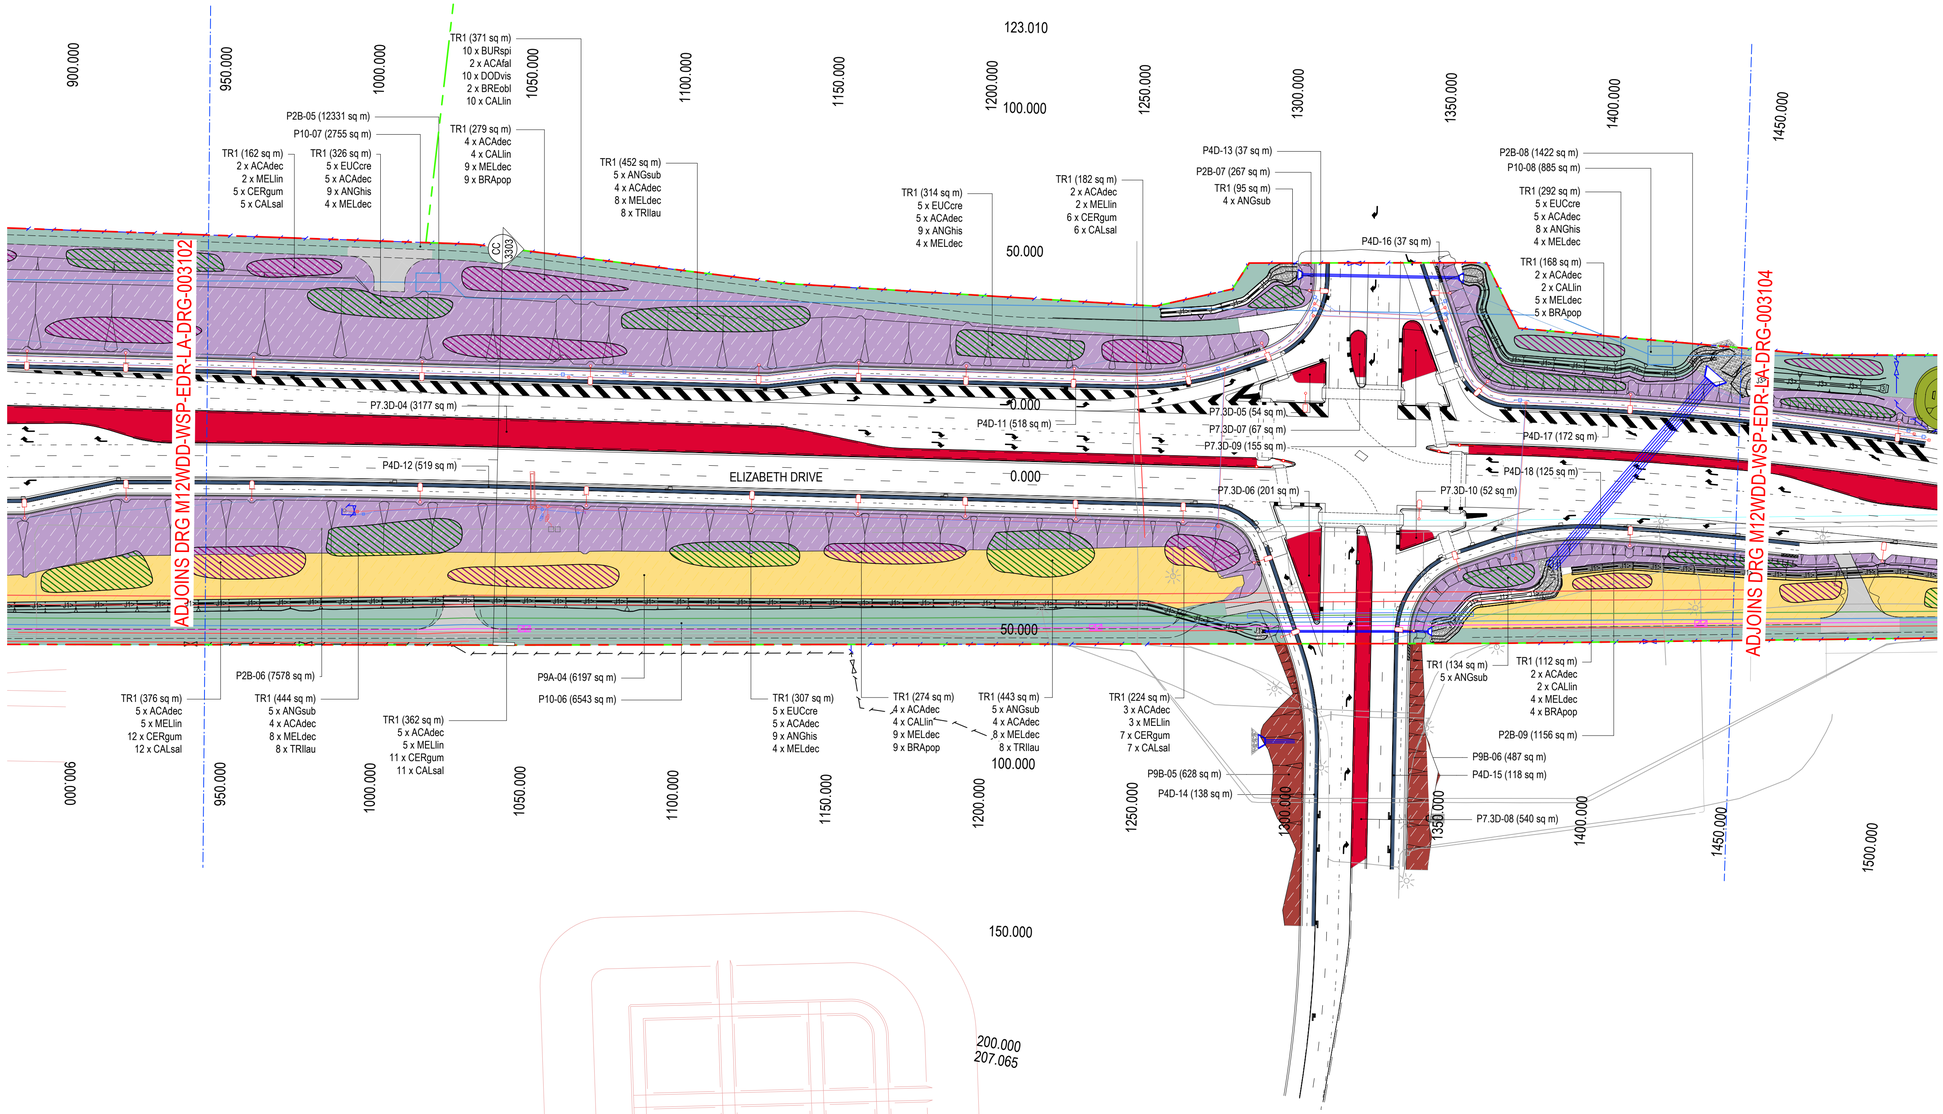

GENERAL LEGEND

- OPERATIONAL BOUNDARY
- CONSTRUCTION BOUNDARY


SOFTWORKS LEGEND

- TR1 - WOODLAND TREE / SHRUB MIX (50M SPACING BETWEEN GROUPS)
- TR1 - WOODLAND TREE / SHRUB MIX (NO RESTRICTION ON SPACING)
- P2A - PLAINS GRASSLAND MIX DIRECT SEEDED
- P2B - PLAINS GRASSLAND MIX HYDROSEED
- P2C - PLAINS GRASSLAND MIX COMPOST BLANKET
- P4D - SKIRT MIX PLANTED
- P5D - BASIN MIX PLANTED
- P6D - VERGE MIX PLANTED
- P7D - MEDIAN MIX PLANTED
- P8D - FEATURE MIXES PLANTED
- P9A - PASTURE GRASSES DIRECT SEEDED
- P9B - PASTURE GRASSES HYDROSEEDED
- P10 - COUCH SEEDED

PLANTING TAGS

P1A - 01 (100sqm)
- BED AREA
- PLANTING BED
- PLANTING MIX

NOTE:
1. REFER TO PLANTING SCHEDULES FOR BED NUMBERS AND QUANTITIES
2. REFER TO PLANTING MATRICIES FOR LAYOUT OF ALL PLANTED BEDS

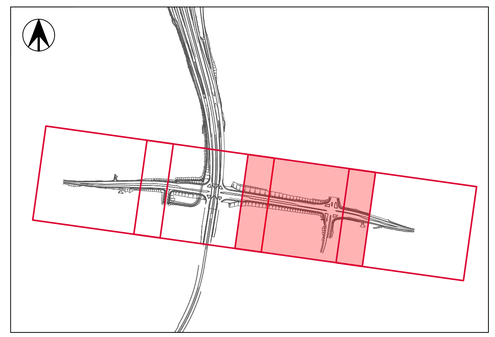

DRAWING COLOUR CODED - PRINT ALL COPIES IN COLOUR

ISSUED FOR TENDER

REFERENCES:

THIS DRAWING MAY BE PREPARED IN COLOUR AND MAY BE INCOMPLETE IF COPIED

REV	DESCRIPTION	DESIGNER INITIAL/DATE	VERIFIED INITIAL/DATE	APPROVED INITIAL/DATE
D	ISSUED FOR TENDER	KB 06.08.21	SW 06.08.21	KR 06.08.21
C	ISSUED FOR 80% DETAILED DESIGN	KB 31.03.21	SW 31.03.21	KR 31.03.21
B	ISSUED FOR 50% DETAILED DESIGN	KB 29.10.20	SW 29.10.20	KR 29.10.20
A	ISSUED FOR 20% DETAILED DESIGN	KB 03.08.20	SW 03.08.20	KR 03.08.20

COORDINATE SYSTEM: GDA 2020 — HEIGHT DATUM: AHD

GDA2020

SCALE: 1:1000

0 20 40m
1:1000

CLIENT: NSW GOVERNMENT Transport for NSW

PREPARED FOR: WESTERN SYDNEY PROJECT OFFICE

This drawing and the related information have been prepared by, or at the request of, Transport for NSW for a specific purpose and may not be used for any purpose other than the purpose intended by Transport for NSW. Transport for NSW does not provide any warranties and accepts no liability arising out of the use of this drawing or any of the related information for any purpose other than the intended purpose. This drawing is protected by copyright and no part of this drawing may be reproduced in any form without the express written permission of Transport for NSW.

CM+ CONTEXT LANDSCAPE ARCHITECTURE
CMPLUS / CONTEXT
AR - LANDSCAPING

DRAWN	KIERAN BRISCOE	06.08.21
DESIGNED	KIERAN BRISCOE	06.08.21
DRG CHECK	MARTIN VIRVESTE	06.08.21
DESIGN CHECK	SAM WESTLAKE	06.08.21
APPROVED	KASH RANGAN	06.08.21
PROJECT MNGR	VINCE URBANO	06.08.21

M12 MOTORWAY

PACKAGE 1 - WEST

ELIZABETH DRIVE - ZONE 3 LANDSCAPE WORKS

SOFTWORKS PLAN

FILE No. M12WDD-WSP-EDR-LA-DRG-003103.dwg | SHEET: 3 OF 4 | A1

STATUS: IFC


©

DRG No.	REV	VER	EDMS No.	AMD No.
M12WDD-WSP-EDR-LA-DRG-003103	D			

DF 801*554

FROM
LUDDENHAM

TO
CECIL HILLS

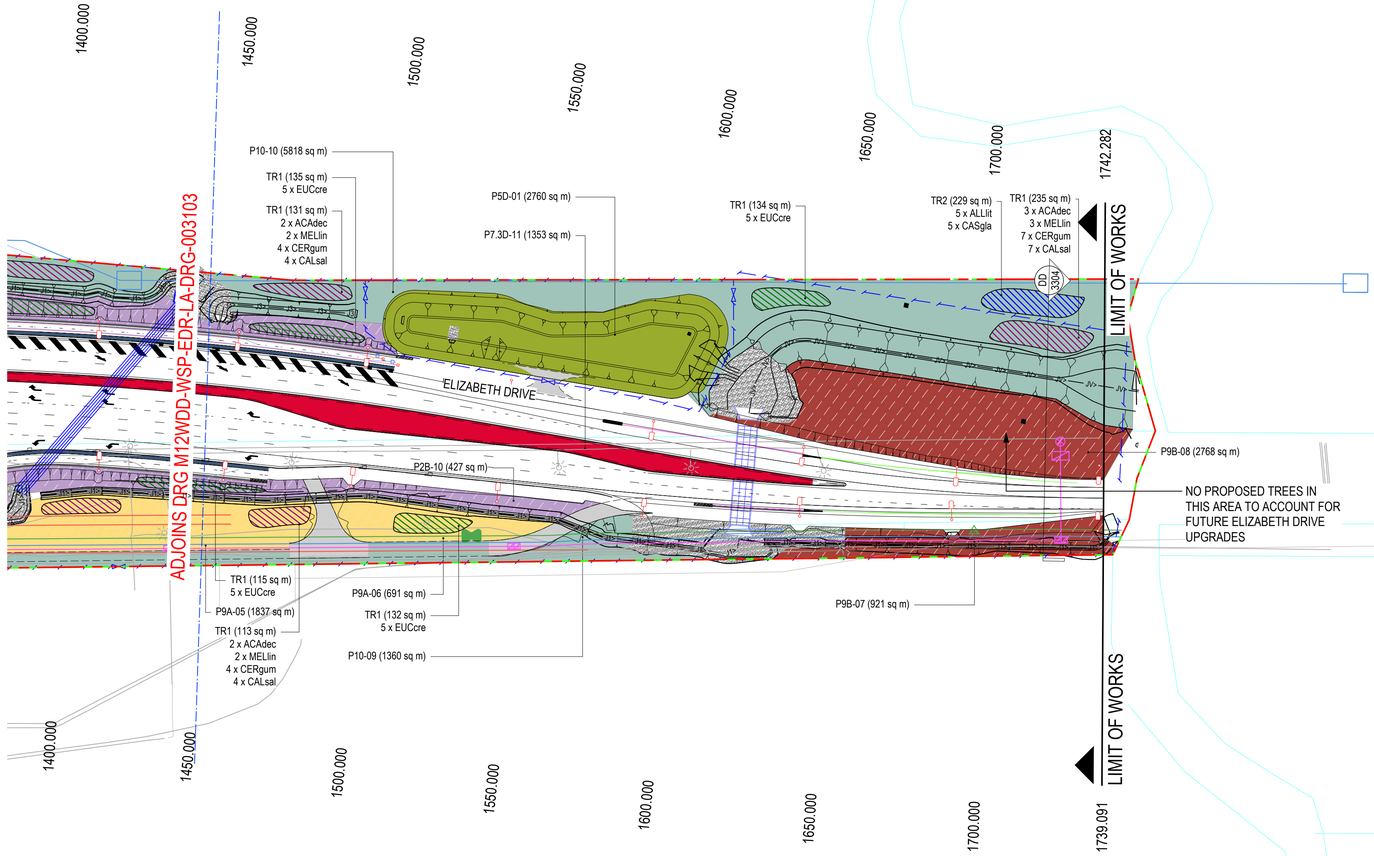

GENERAL LEGEND

- OPERATIONAL BOUNDARY
- CONSTRUCTION BOUNDARY


SOFTWORKS LEGEND

- TR1 - WOODLAND TREE / SHRUB MIX (50M SPACING BETWEEN GROUPS)
- TR1 - WOODLAND TREE / SHRUB MIX (NO RESTRICTION ON SPACING)
- P2A - PLAINS GRASSLAND MIX DIRECT SEEDED
- P2B - PLAINS GRASSLAND MIX HYDROSEED
- P2C - PLAINS GRASSLAND MIX COMPOST BLANKET
- P4D - SKIRT MIX PLANTED
- P5D - BASIN MIX PLANTED
- P6D - VERGE MIX PLANTED
- P7D - MEDIAN MIX PLANTED
- P8D - FEATURE MIXES PLANTED
- P9A - PASTURE GRASSES DIRECT SEEDED
- P9B - PASTURE GRASSES HYDROSEEDED
- P10 - COUCH SEEDED

PLANTING TAGS

P1A - 01 (100sqm)
- BED AREA
- PLANTING BED
- PLANTING MIX

NOTE:
1. REFER TO PLANTING SCHEDULES FOR BED NUMBERS AND QUANTITIES
2. REFER TO PLANTING MATRICIES FOR LAYOUT OF ALL PLANTED BEDS

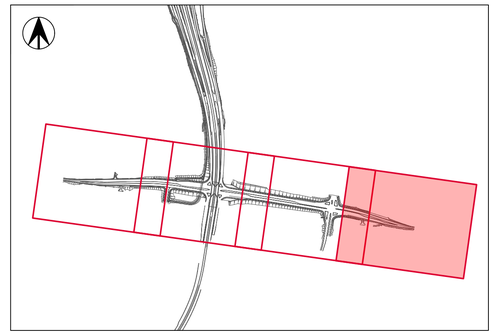

DRAWING COLOUR CODED - PRINT ALL COPIES IN COLOUR

ISSUED FOR TENDER

REFERENCES:

THIS DRAWING MAY BE PREPARED IN COLOUR AND MAY BE INCOMPLETE IF COPIED

REV	DESCRIPTION	DESIGNER INITIAL/DATE	VERIFIED INITIAL/DATE	APPROVED INITIAL/DATE
D	ISSUED FOR TENDER	KB 06.08.21	SW 06.08.21	KR 06.08.21
C	ISSUED FOR 80% DETAILED DESIGN	KB 31.03.21	SW 31.03.21	KR 31.03.21
B	ISSUED FOR 50% DETAILED DESIGN	KB 29.10.20	SW 29.10.20	KR 29.10.20
A	ISSUED FOR 20% DETAILED DESIGN	KB 03.08.20	SW 03.08.20	KR 03.08.20

COORDINATE SYSTEM: GDA 2020 — HEIGHT DATUM: AHD

GDA2020

SCALE: 1:1000

0 20 40m
1:1000

CLIENT:
NSW GOVERNMENT Transport for NSW

PREPARED FOR:
WESTERN SYDNEY PROJECT OFFICE

This drawing and the related information have been prepared by, or at the request of, Transport for NSW for a specific purpose and may not be used for any purpose other than the purpose intended by Transport for NSW. Transport for NSW does not provide any warranties and accepts no liability arising out of the use of this drawing or any of the related information for any purpose other than the intended purpose. This drawing is protected by copyright and no part of this drawing may be reproduced in any form without the express written permission of Transport for NSW.

CM+ CONTEXT LANDSCAPE ARCHITECTURE
CMPLUS / CONTEXT
AR - LANDSCAPING

DRAWN	KIERAN BRISCOE	06.08.21
DESIGNED	KIERAN BRISCOE	06.08.21
DRG CHECK	MARTIN VIRVESTE	06.08.21
DESIGN CHECK	SAM WESTLAKE	06.08.21
APPROVED	KASH RANGAN	06.08.21
PROJECT MNGR	VINCE URBANO	06.08.21

M12 MOTORWAY


PACKAGE 1 - WEST
ELIZABETH DRIVE - ZONE 3
LANDSCAPE WORKS
SOFTWORKS PLAN

FILE No. M12WDD-WSP-EDR-LA-DRG-003104.dwg | SHEET: 4 OF 4 | A1
STATUS: IFC ©

DRG No.	REV	VER	EDMS No.	AMD No.
M12WDD-WSP-EDR-LA-DRG-003104	D			

DF 801*554

NOTE: SECTIONS SHOW INDICATIVE PLANTING INTENT AND LOCATION OF ASSETS. REFER TO THE TYPICAL CUT/FILL BATTER DETAILS IN THE GENERAL SHEETS FOR SET OUT REQUIREMENTS AND TYPICAL DETAILS FOR APPLICATION METHODS.

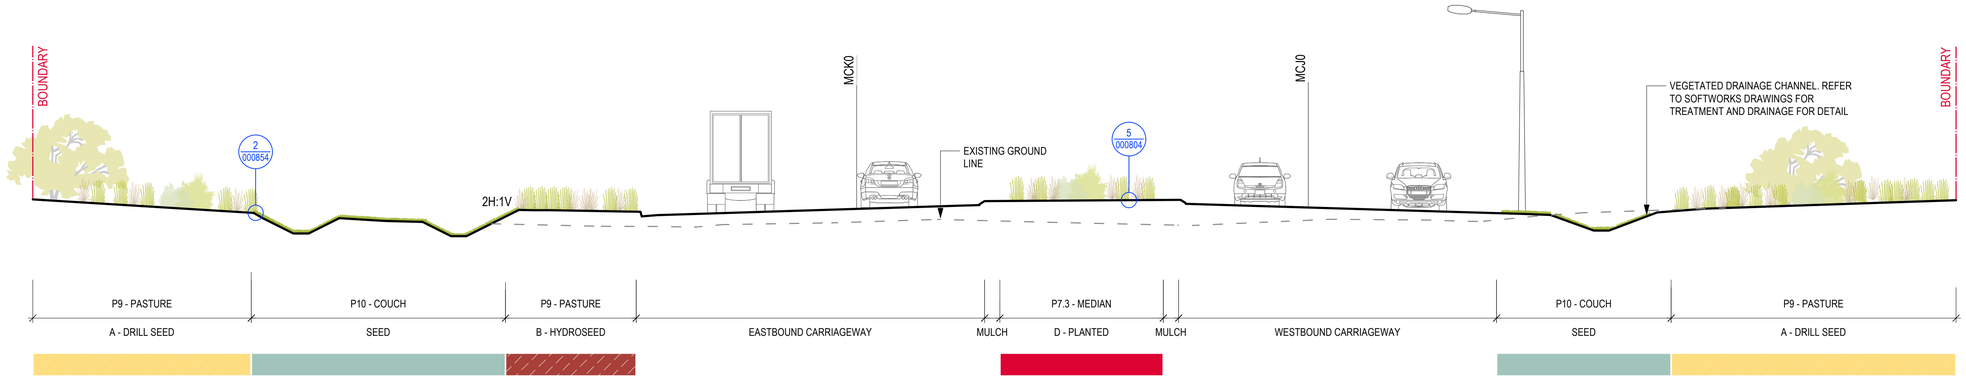

SECTION AA: ELIZABETH DRIVE - CH 160
Scale: 1:100

DRAWING COLOUR CODED - PRINT ALL COPIES IN COLOUR

ISSUED FOR TENDER

REFERENCES:

THIS DRAWING MAY BE PREPARED IN COLOUR AND MAY BE INCOMPLETE IF COPIED

REV	DESCRIPTION	DESIGNER INITIAL/DATE	VERIFIED INITIAL/DATE	APPROVED INITIAL/DATE
C	ISSUED FOR TENDER	KB 06.08.21	SW 06.08.21	KR 06.08.21
B	ISSUED FOR 80% DETAILED DESIGN	KB 31.03.21	SW 31.03.21	KR 31.03.21
A	ISSUED FOR 50% DETAILED DESIGN	KB 29.10.20	SW 29.10.20	KR 29.10.20

COORDINATE SYSTEM: GDA 2020 — HEIGHT DATUM: AHD

GDA2020

SCALE: 1:100

0 2 4m
1:100

CLIENT:
NSW GOVERNMENT Transport for NSW

PREPARED FOR:
WESTERN SYDNEY PROJECT OFFICE

This drawing and the related information have been prepared by, or at the request of, Transport for NSW for a specific purpose and may not be used for any purpose other than the purpose intended by Transport for NSW. Transport for NSW does not provide any warranties and accepts no liability arising out of the use of this drawing or any of the related information for any purpose other than the intended purpose. This drawing is protected by copyright and no part of this drawing may be reproduced in any form without the express written permission of Transport for NSW.

CM+ CONTEXT LANDSCAPE ARCHITECTURE
CMPLUS / CONTEXT
AR - LANDSCAPING

DRAWN	KIERAN BRISCOE	06.08.21
DESIGNED	KIERAN BRISCOE	06.08.21
DRG CHECK	MARTIN VIRVESTE	06.08.21
DESIGN CHECK	SAM WESTLAKE	06.08.21
APPROVED	KASH RANGAN	06.08.21
PROJECT MNGR	VINCE URBANO	06.08.21

M12 MOTORWAY


PACKAGE 1 - WEST
ELIZABETH DRIVE - ZONE 3
LANDSCAPE WORKS
LANDSCAPE SECTION

FILE No. M12WDD-WSP-EDR-LA-DRG-003301.dwg | SHEET: 1 OF 4 | A1
STATUS: IFT ©


DRG No.	REV	VER	EDMS No.	AMD No.
M12WDD-WSP-EDR-LA-DRG-003301	C			

DF 801*554

NOTE: SECTIONS SHOW INDICATIVE PLANTING INTENT AND LOCATION OF ASSETS. REFER TO THE TYPICAL CUT/FILL BATTER DETAILS IN THE GENERAL SHEETS FOR SET OUT REQUIREMENTS AND TYPICAL DETAILS FOR APPLICATION METHODS.

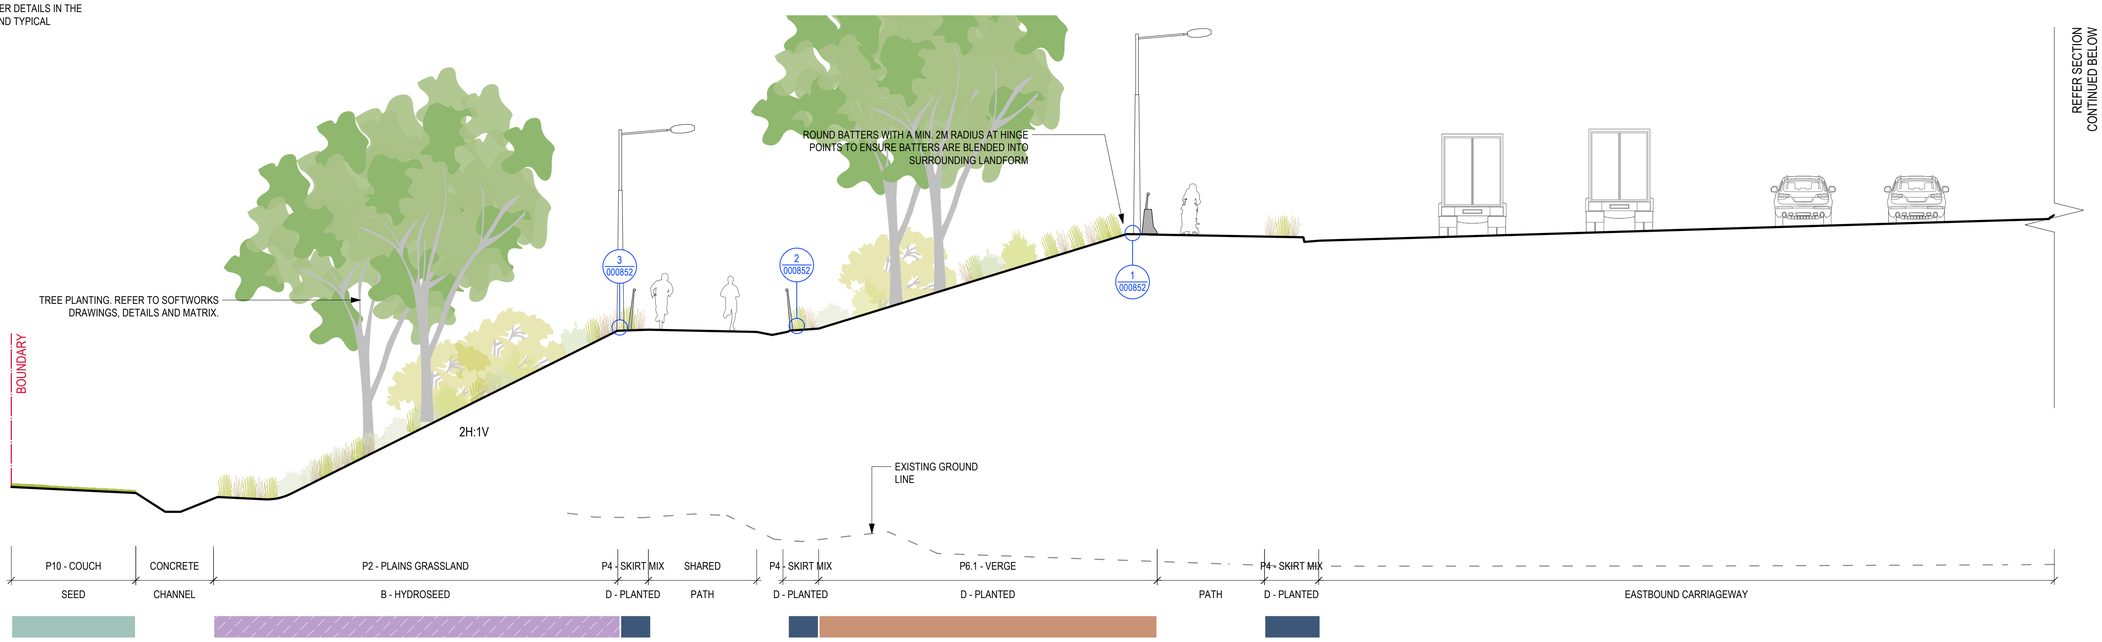

SECTION BB: ELIZABETH DRIVE - CH 640
Scale: 1:100

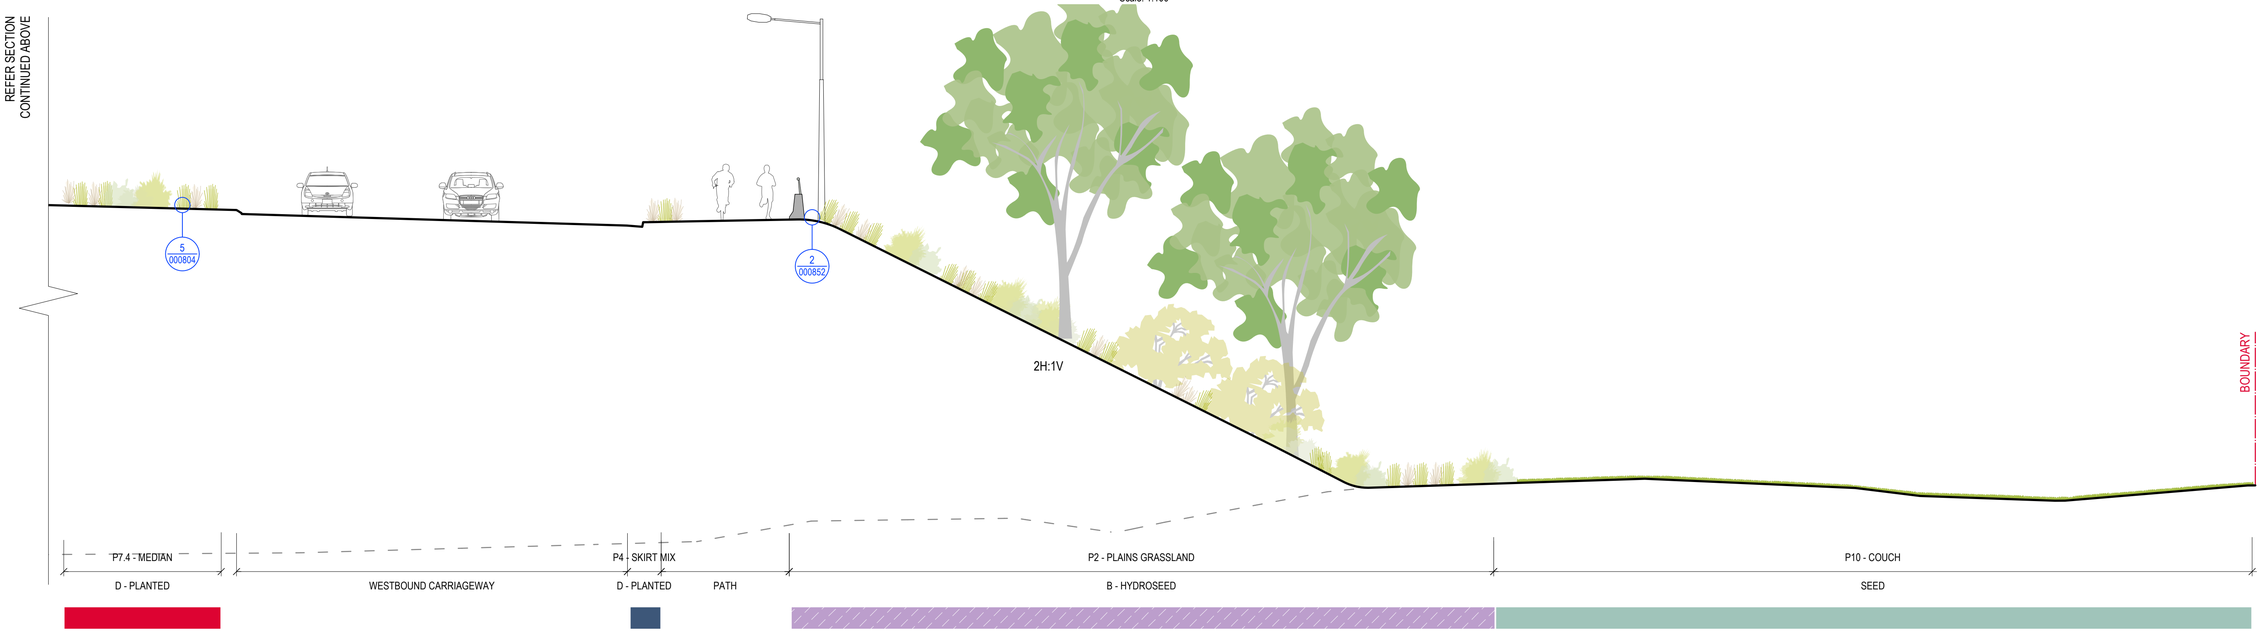

SECTION BB: ELIZABETH DRIVE - CH 640 CONTINUED
Scale: 1:100

DRAWING COLOUR CODED - PRINT ALL COPIES IN COLOUR

ISSUED FOR TENDER

REFERENCES:

THIS DRAWING MAY BE PREPARED IN COLOUR AND MAY BE INCOMPLETE IF COPIED

REV	DESCRIPTION	DESIGNER INITIAL/DATE	VERIFIED INITIAL/DATE	APPROVED INITIAL/DATE
C	ISSUED FOR TENDER	KB 06.08.21	SW 06.08.21	KR 06.08.21
B	ISSUED FOR 80% DETAILED DESIGN	KB 31.03.21	SW 31.03.21	KR 31.03.21
A	ISSUED FOR 50% DETAILED DESIGN	KB 29.10.20	SW 29.10.20	KR 29.10.20

COORDINATE SYSTEM: GDA 2020
HEIGHT DATUM: AHD

GDA2020

SCALE: 1:100

0 2 4m
1:100

CLIENT:
NSW GOVERNMENT Transport for NSW

PREPARED FOR:
WESTERN SYDNEY PROJECT OFFICE

This drawing and the related information have been prepared by, or at the request of, Transport for NSW for a specific purpose and may not be used for any purpose other than the purpose intended by Transport for NSW. Transport for NSW does not provide any warranties and accepts no liability arising out of the use of this drawing or any of the related information for any purpose other than the intended purpose. This drawing is protected by copyright and no part of this drawing may be reproduced in any form without the express written permission of Transport for NSW.

CM+ CONTEXT LANDSCAPE ARCHITECTURE
CMPLUS / CONTEXT
AR - LANDSCAPING

DRAWN	KIERAN BRISCOE	06.08.21
DESIGNED	KIERAN BRISCOE	06.08.21
DRG CHECK	MARTIN VIRVESTE	06.08.21
DESIGN CHECK	SAM WESTLAKE	06.08.21
APPROVED	KASH RANGAN	06.08.21
PROJECT MNGR	VINCE URBANO	06.08.21

M12 MOTORWAY


PACKAGE 1 - WEST
ELIZABETH DRIVE - ZONE 3
LANDSCAPE WORKS
LANDSCAPE SECTION

FILE No. M12WDD-WSP-EDR-LA-DRG-003302.dwg | SHEET: 2 OF 4 | A1
STATUS: IFT ⓒ


DRG No.	REV	VER	EDMS No.	AMD No.
M12WDD-WSP-EDR-LA-DRG-003302	C			

DF 801*554

NOTE: SECTIONS SHOW INDICATIVE PLANTING INTENT AND LOCATION OF ASSETS. REFER TO THE TYPICAL CUT/FILL BATTER DETAILS IN THE GENERAL SHEETS FOR SET OUT REQUIREMENTS AND TYPICAL DETAILS FOR APPLICATION METHODS.

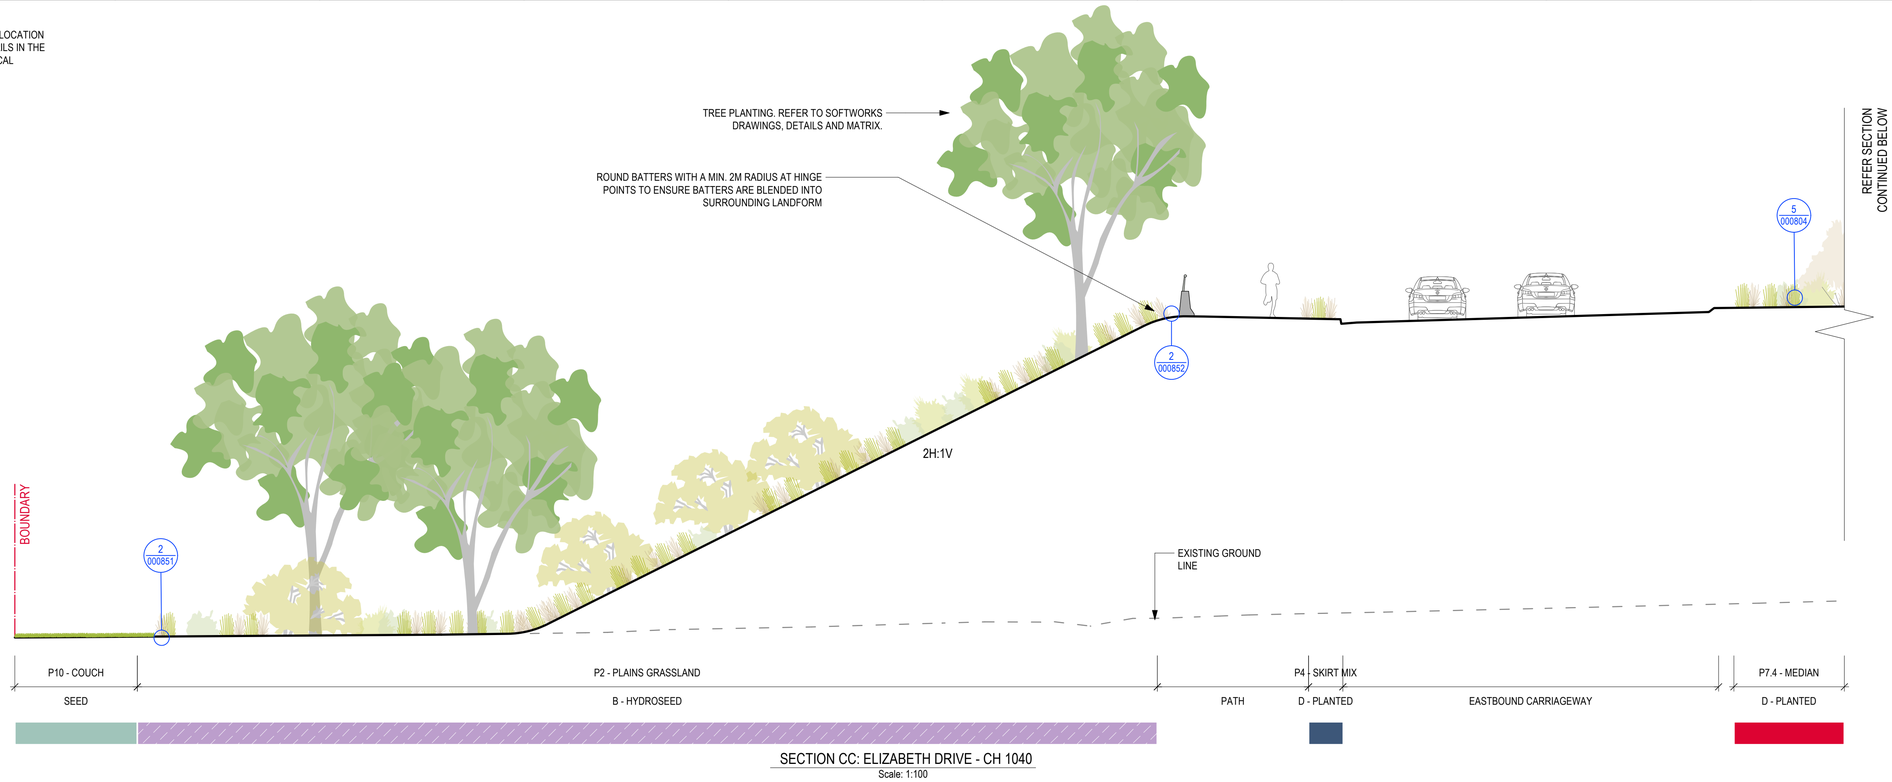

SECTION CC: ELIZABETH DRIVE - CH 1040
Scale: 1:100

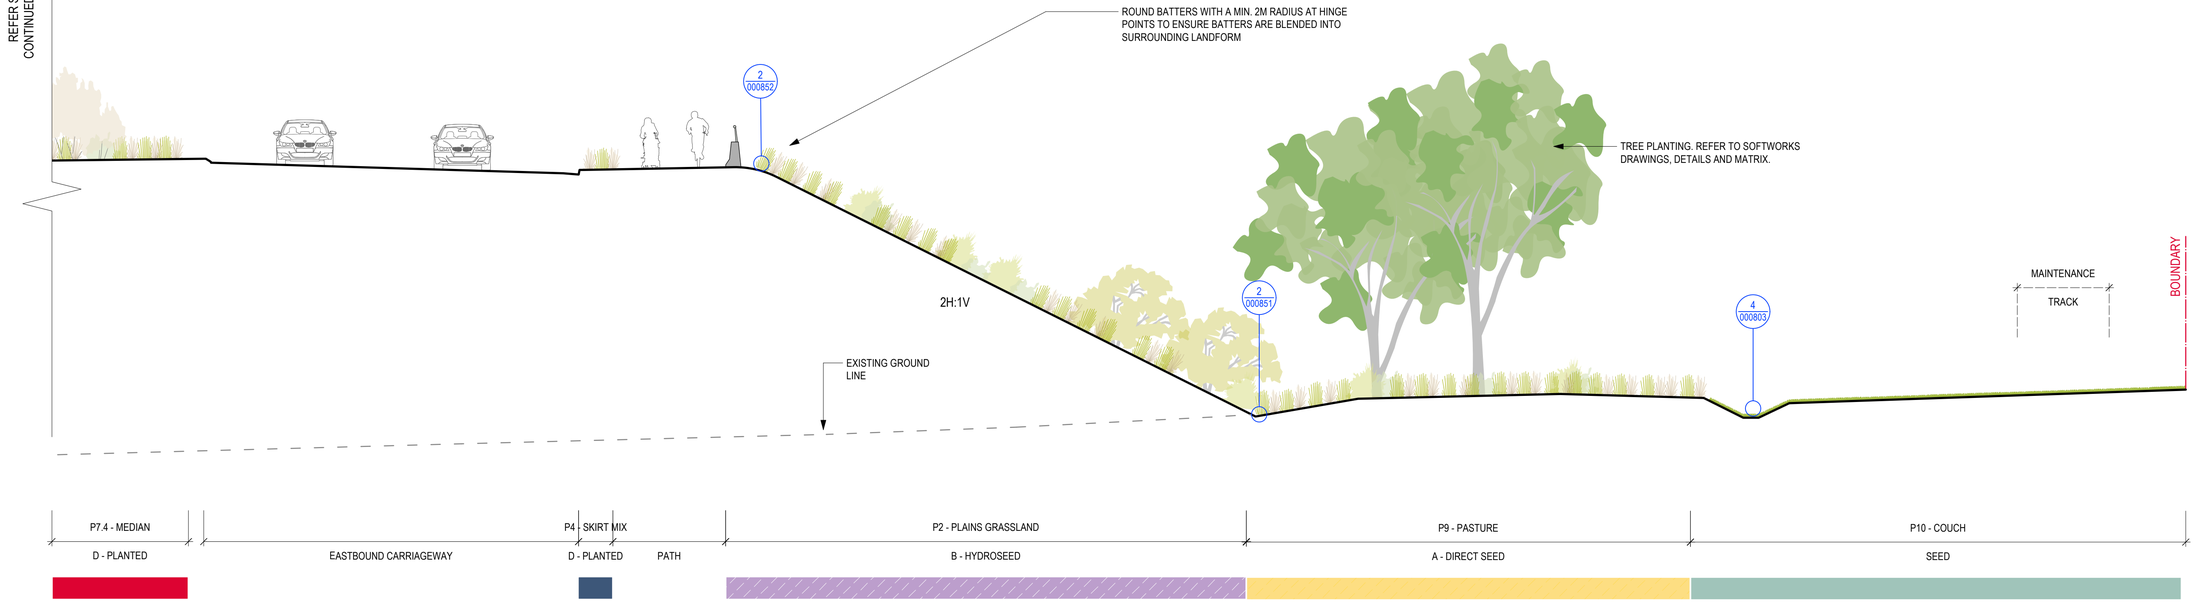

SECTION CC: ELIZABETH DRIVE - CH 1040 CONTINUED
Scale: 1:100

DRAWING COLOUR CODED - PRINT ALL COPIES IN COLOUR

ISSUED FOR TENDER

REFERENCES:

THIS DRAWING MAY BE PREPARED IN COLOUR AND MAY BE INCOMPLETE IF COPIED

REV	DESCRIPTION	DESIGNER INITIAL/DATE	VERIFIED INITIAL/DATE	APPROVED INITIAL/DATE
C	ISSUED FOR TENDER	KB 06.08.21	SW 06.08.21	KR 06.08.21
B	ISSUED FOR 80% DETAILED DESIGN	KB 31.03.21	SW 31.03.21	KR 31.03.21
A	ISSUED FOR 50% DETAILED DESIGN	KB 29.10.20	SW 29.10.20	KR 29.10.20

COORDINATE SYSTEM: GDA 2020 | HEIGHT DATUM: AHD

GDA2020

SCALE: 1:100

0 2 4m
1:100

CLIENT: NSW GOVERNMENT Transport for NSW

PREPARED FOR: WESTERN SYDNEY PROJECT OFFICE

This drawing and the related information have been prepared by, or at the request of, Transport for NSW for a specific purpose and may not be used for any purpose other than the purpose intended by Transport for NSW. Transport for NSW does not provide any warranties and accepts no liability arising out of the use of this drawing or any of the related information for any purpose other than the intended purpose. This drawing is protected by copyright and no part of this drawing may be reproduced in any form without the express written permission of Transport for NSW.

CM+ CONTEXT LANDSCAPE ARCHITECTURE
CMPLUS / CONTEXT
AR - LANDSCAPING

DRAWN	KIERAN BRISCOE	06.08.21
DESIGNED	KIERAN BRISCOE	06.08.21
DRG CHECK	MARTIN VIRVESTE	06.08.21
DESIGN CHECK	SAM WESTLAKE	06.08.21
APPROVED	KASH RANGAN	06.08.21
PROJECT MNGR	VINCE URBANO	06.08.21


M12 MOTORWAY

PACKAGE 1 - WEST
ELIZABETH DRIVE - ZONE 3
LANDSCAPE WORKS
LANDSCAPE SECTION

FILE No. M12WDD-WSP-EDR-LA-DRG-003303.dwg | SHEET: 3 OF 4 | A1
STATUS: IFT (C)
DRG No. M12WDD-WSP-EDR-LA-DRG-003303 | REV C | VER | EDMS No. | AMD No.

DF 801*554

NOTE: SECTIONS SHOW INDICATIVE PLANTING INTENT AND LOCATION OF ASSETS. REFER TO THE TYPICAL CUT/FILL BATTER DETAILS IN THE GENERAL SHEETS FOR SET OUT REQUIREMENTS AND TYPICAL DETAILS FOR APPLICATION METHODS.

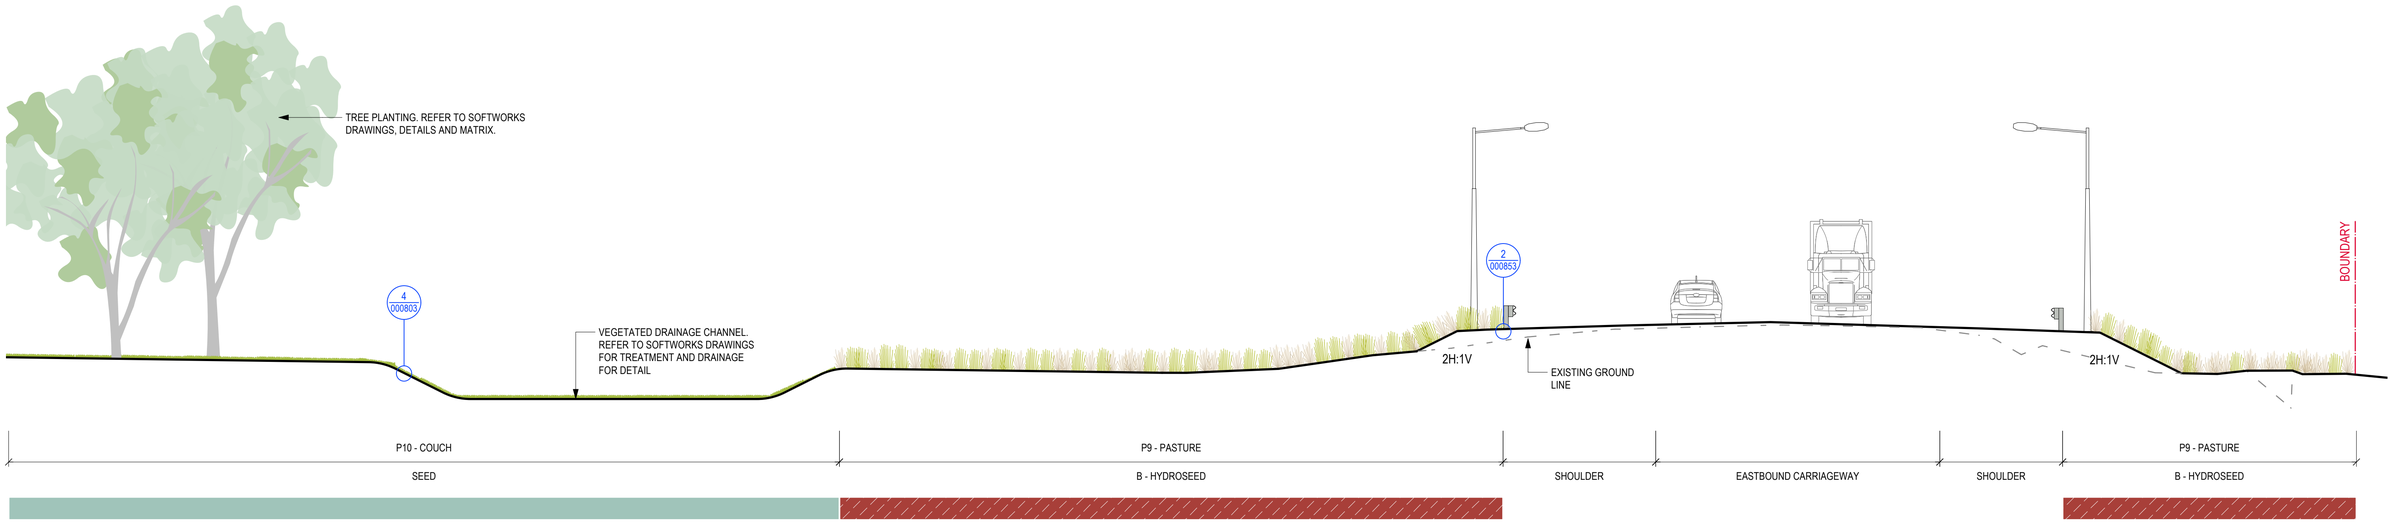

SECTION DD: ELIZABETH DRIVE - CH 1720
Scale: 1:100

DRAWING COLOUR CODED - PRINT ALL COPIES IN COLOUR

ISSUED FOR TENDER

REFERENCES:

THIS DRAWING MAY BE PREPARED IN COLOUR AND MAY BE INCOMPLETE IF COPIED

REV	DESCRIPTION	DESIGNER INITIAL/DATE	VERIFIED INITIAL/DATE	APPROVED INITIAL/DATE
C	ISSUED FOR TENDER	KB 06.08.21	SW 06.08.21	KR 06.08.21
B	ISSUED FOR 80% DETAILED DESIGN	KB 31.03.21	SW 31.03.21	KR 31.03.21
A	ISSUED FOR 50% DETAILED DESIGN	KB 29.10.20	SW 29.10.20	KR 29.10.20

COORDINATE SYSTEM: GDA 2020 HEIGHT DATUM: AHD

GDA2020

SCALE: 1:100

0 2 4m
1:100

CLIENT:
NSW GOVERNMENT Transport for NSW

PREPARED FOR:
WESTERN SYDNEY PROJECT OFFICE

This drawing and the related information have been prepared by, or at the request of, Transport for NSW for a specific purpose and may not be used for any purpose other than the purpose intended by Transport for NSW. Transport for NSW does not provide any warranties and accepts no liability arising out of the use of this drawing or any of the related information for any purpose other than the intended purpose. This drawing is protected by copyright and no part of this drawing may be reproduced in any form without the express written permission of Transport for NSW.

CM+ CONTEXT LANDSCAPE ARCHITECTURE
CMPLUS / CONTEXT
AR - LANDSCAPING

DRAWN	KIERAN BRISCOE	06.08.21
DESIGNED	KIERAN BRISCOE	06.08.21
DRG CHECK	MARTIN VIRVESTE	06.08.21
DESIGN CHECK	SAM WESTLAKE	06.08.21
APPROVED	KASH RANGAN	06.08.21
PROJECT MNGR	VINCE URBANO	06.08.21

M12 MOTORWAY

PACKAGE 1 - WEST
ELIZABETH DRIVE - ZONE 3
LANDSCAPE WORKS
LANDSCAPE SECTION

FILE No. M12WDD-WSP-EDR-LA-DRG-003304.dwg | SHEET: 4 OF 4 | A1
STATUS: IFT ©
DRG No. M12WDD-WSP-EDR-LA-DRG-003304 | REV C | VER | EDMS No. | AMD No.

DF 801*554