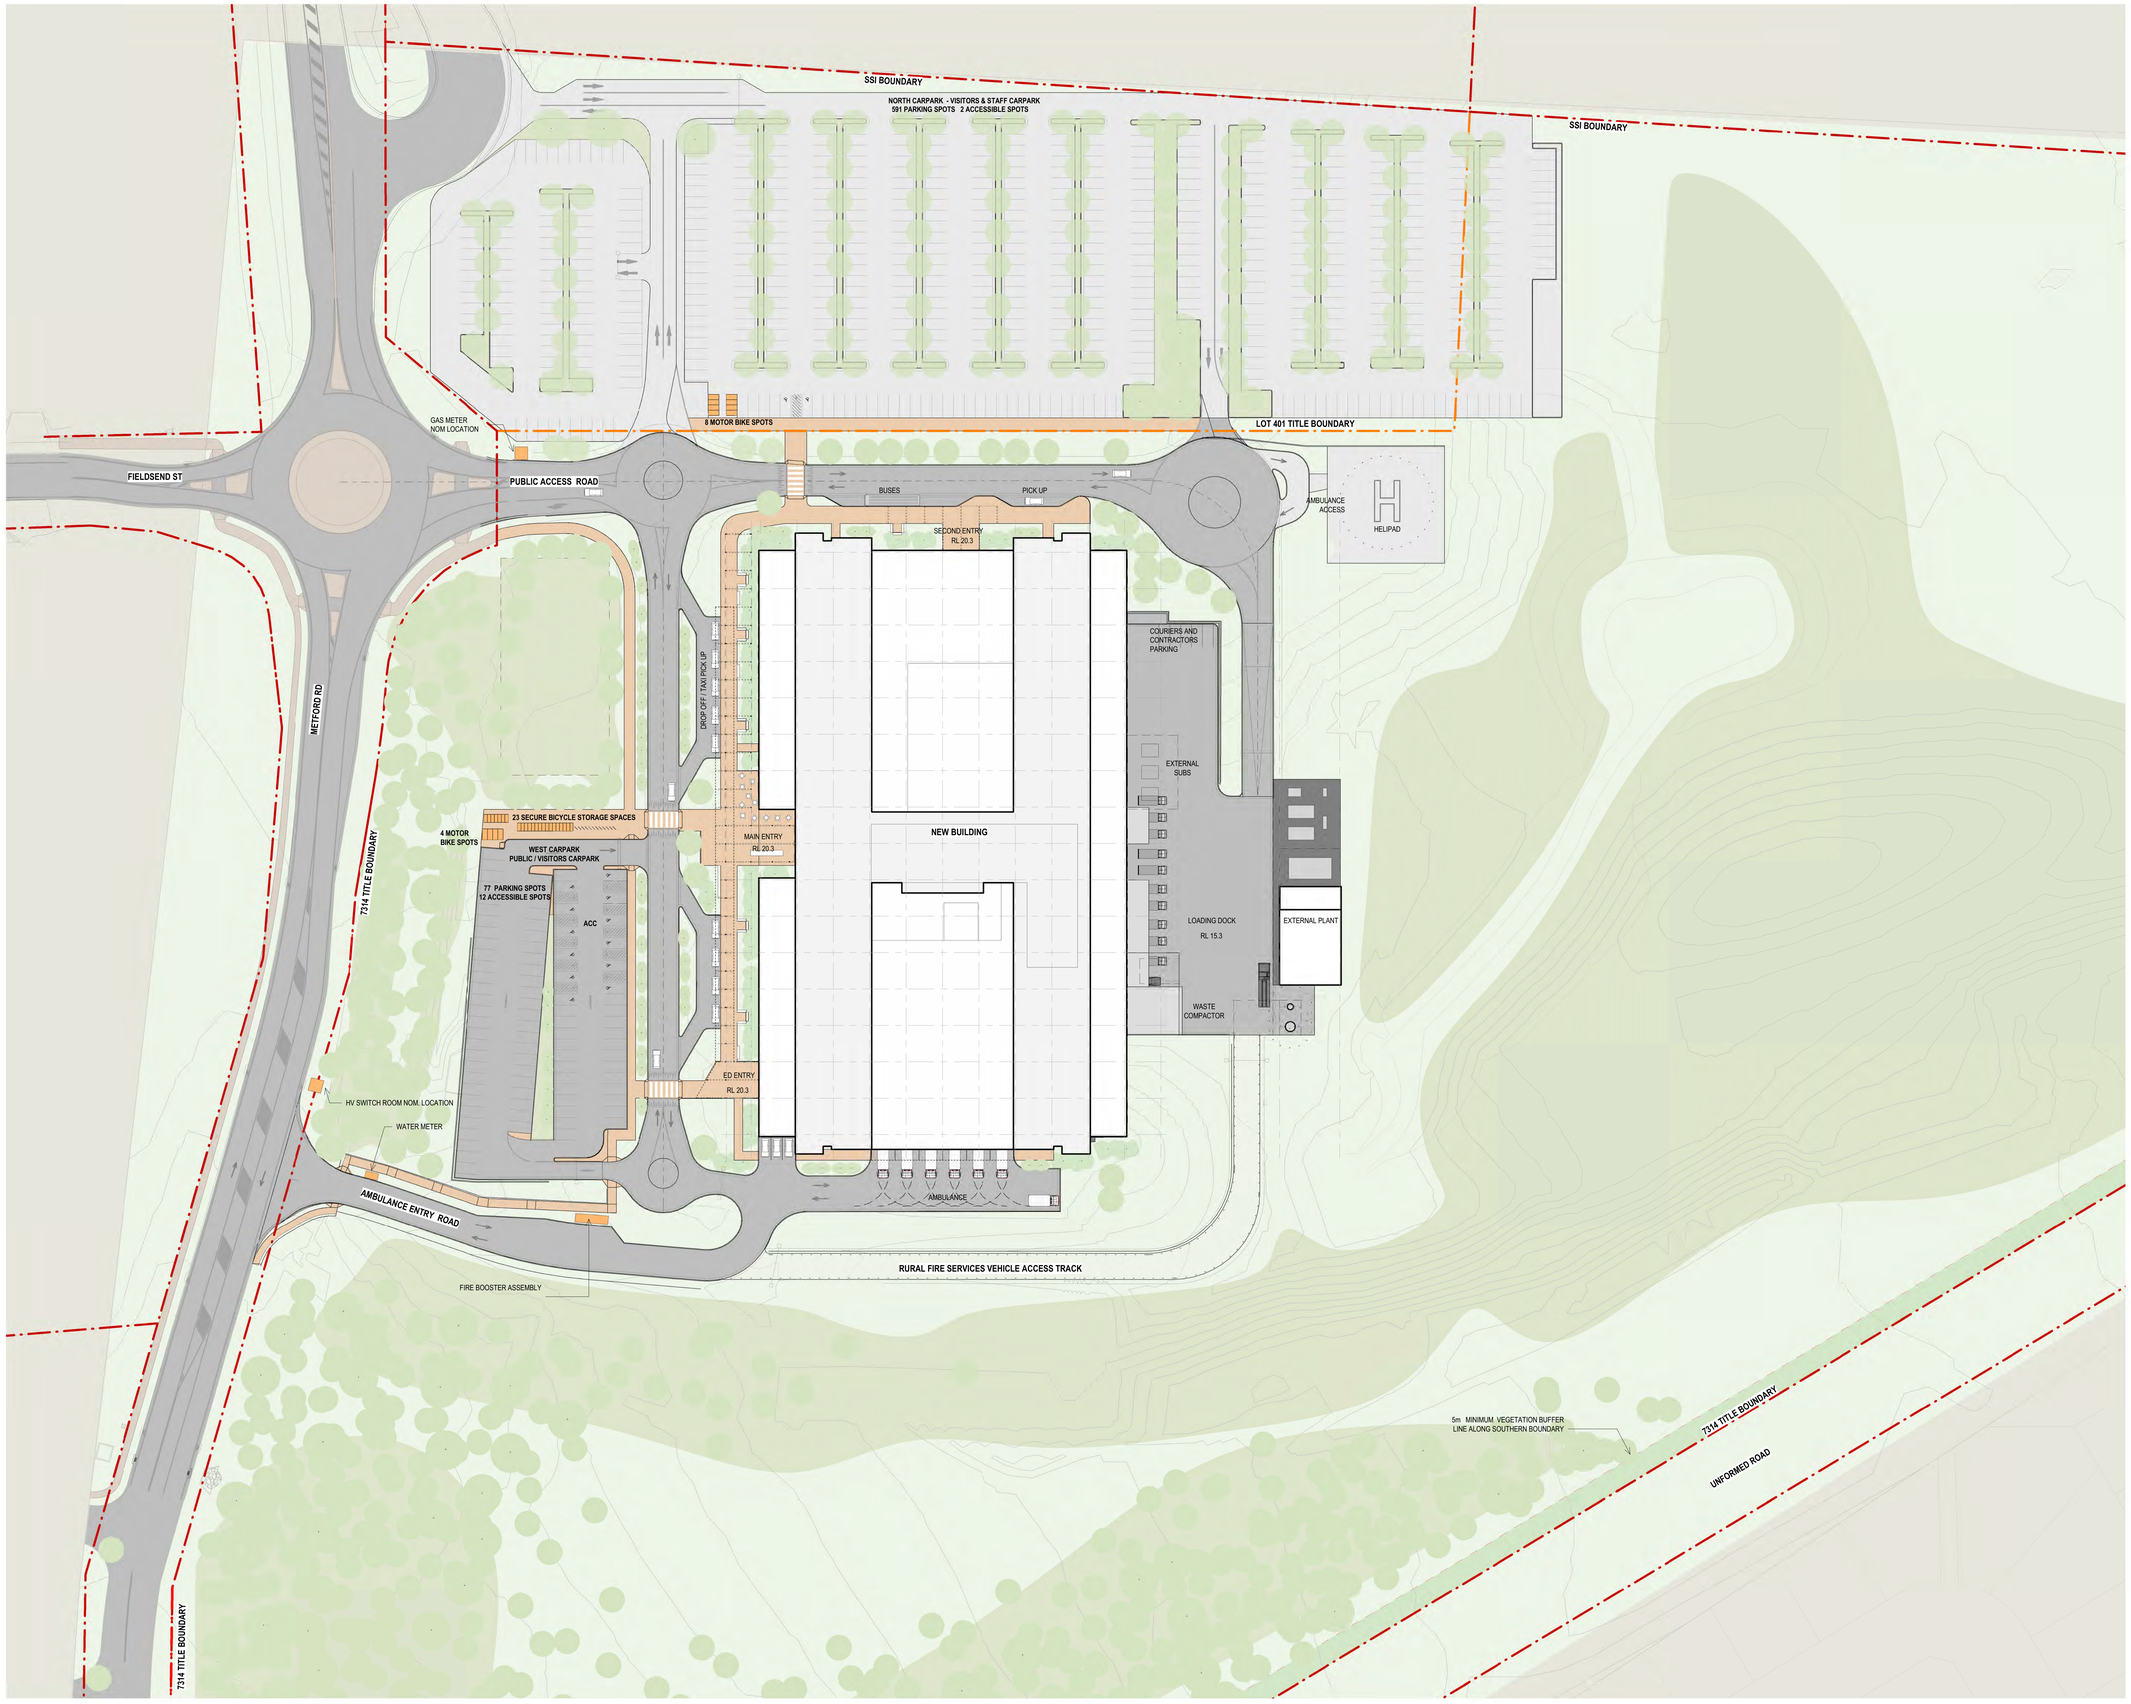

SUMMERY OF CAR PARKS

- NORTH CARPARK:
591 PARKING SPOTS
2 ACCESSIBLE SPOTS
8 MOTORBIKE SPOTS

- WEST CARPARK:
77 PARKING SPOTS
12 ACCESSIBLE SPOTS
4 MOTORBIKE SPOTS

BVN

Telephone +61 2 9297 7200
Facsimile +61 2 9297 7299
www.bvn.com.au

NSW ARCHITECTS
REGISTRATION BOARD /
NOMINATED ARCHITECTS

6501 ABBIE GALVIN
7109 ANDREW TOTCHOSKY
7110 JULIAN ASHTON
7033 MATTHEW BLAIR
7101 PHILLIP RODINGTON
4937 JAMES GROSE

INTELLECTUAL PROPERTY
COPYRIGHT BVN ARCHITECTURE PTY LIMITED. UNLESS OTHERWISE AGREED IN WRITING ALL RIGHTS TO THE COPYRIGHT IN THIS DOCUMENT VEST IN BVN. BVN CHARGES THIS DOCUMENT MAY ONLY BE USED FOR THE EXPRESS PURPOSE AND PROJECT FOR WHICH IT HAS BEEN CREATED AND DELIVERED, AS NOTIFIED IN WRITING BY BVN AND THIS DOCUMENT MAY NOT BE OTHERWISE USED, OR COPIED, ANY UNAUTHORISED USE OF THIS DOCUMENT IS AT THE USER'S SOLE RISK AND WITHOUT LIMITING BVN'S RIGHTS THE USER RELEASES AND INDEMNIFIES BVN FROM AND AGAINST ALL LOSS SO ARISING.

NOTE
CONTRACTOR TO CHECK AND VERIFY ALL DIMENSIONS ON SITE PRIOR TO COMMENCEMENT OF WORK OR PREPARATION OF SHOP DRAWINGS. DO NOT SCALE THIS DRAWING

ISSUE	DATE	DESCRIPTION
1	17/12/18	SCHEMATIC DESIGN
2	21/12/18	SCHEMATIC DESIGN
3	24/01/19	FOR COORDINATION
4	13/03/19	DESIGN DEVELOPMENT
5	27/03/19	DESIGN DEVELOPMENT
6	01/04/19	DESIGN DEVELOPMENT
7	10/04/19	DESIGN DEVELOPMENT

CLIENT
NSW GOVERNMENT Health Infrastructure
HEALTH INFRASTRUCTURE

MANAGING CONTRACTOR
MULTIPLEX
Built to outperform.

PROJECT MANAGER
CBRE
(02) 9333 3333

CBRE

STRUCTURE / FACADE / CIVIL
TTW
(02) 9439 7288
TTW

MECHANICAL / MEDICAL GASES / ESD
EMF Griffiths
(02) 9283 8445
emf griffiths

ELECTRICAL / COMMS / VERTICAL TRANSPORT
JHA
(02) 9437 1000
JHA

HYDRAULIC / FIRE
Warren Smith & Partners
(02) 9299 1312

PCA / BCA / DDA /
Group DLA
(02) 8090 1493
GROUPDLA

FIRE ENGINEERING
PGA
PGA

PROJECT
NEW MAITLAND HOSPITAL

CORNER OF METFORD RD AND FIELDSEND ST,
METFORD, NSW 2323

BVN PROJECT NUMBER
S1806011.000

DRAWING KEY

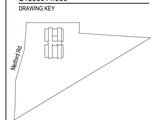

TRUE NORTH
PROJECT NORTH

SCALE
1 : 500 @A0 DO NOT SCALE
0 1000 4000 8000
1:200

DRAWN BY: DL CHECKED BY: MG
DESIGNED BY: BVN APPROVED BY: PT

STATUS
DESIGN DEVELOPMENT

DRAWING
SITE PLAN

DRAWING NUMBER
BVN-ARH-
01A-AX0-002

ISSUE
7

10/04/2019 12:42:26 PM

POTENTIAL FUTURE NON-TRAFFICABLE LANDSCAPED SPACE

PUBLIC LIFT

PATIENT LIFT

HOT LIFT

LV 00 +20.300

BVN

Telephone +61 2 8297 7200
Facsimile +61 2 8297 7299
www.bvn.com.au

NSW ARCHITECTS REGISTRATION BOARD / NOMINATED ARCHITECTS

6001 ABBIE GALVIN
9356 MIROSLAW TITUMIDAY
7115 JULIAN ASHTON
7053 MATTHEW BLAIR
7101 PHILLIP ROSSINGTON
4937 JAMES GROSE

INTELLECTUAL PROPERTY

COPYRIGHT BVN ARCHITECTURE PTY LIMITED. UNLESS OTHERWISE AGREED WITH OUR CLIENT, THIS DOCUMENT ARE SUBJECT TO PAYMENT IN FULL OF ALL BVN CHARGES.THIS DOCUMENT MAY ONLY BE USED FOR THE EXPRESS PURPOSE AND PROJECT FOR WHICH IT HAS BEEN CREATED AND DELIVERED, AS NOTIFIED IN WRITING BY BVN.AND THIS DOCUMENT MAY NOT BE OTHERWISE USED, OR COPIED. ANY UNAUTHORISED USE OF THIS DOCUMENT IS AT THE USER'S SOLE RISK.WITHOUT LIMITING BVN'S RIGHTS THE USER RELEASES AND INDEMNIFIES BVN FROM AND AGAINST ALL LOSS SO ARISING.

NOTE:
CONTRACTOR TO CHECK AND VERIFY ALL DIMENSIONS ON SITE PRIOR TO COMMENCEMENT OF WORK OR PREPARATION OF SHOP DRAWINGS. DO NOT SCALE THIS DRAWING.

ISSUE	DATE	DESCRIPTION
1	17/12/18	SCHEMATIC DESIGN
2	16/01/19	SCHEMATIC DESIGN UPDATE
3	25/01/19	SCHEMATIC DESIGN UPDATE TO ED, RENAL, CHEMO, BIRTHING, CATH LAB,OFFICE DIRECTORATES, CID, IPU'S, FOOD SERVICES AND FACADE EXTENT AT FIRE STAIRS
4	11/02/19	SCHEMATIC DESIGN 3
5	22/05/19	DRAFT ISSUE
6	01/04/19	SSI DRAFT ISSUE
7	05/04/19	FOR INFORMATION - GA'S
8	10/04/19	SSI DRAFT ISSUE

CLIENT
NSW GOVERNMENT Health Infrastructure
HEALTH INFRASTRUCTURE

MANAGING CONTRACTOR
MULTIPLEX
Built to outperform.

PROJECT MANAGER
CBRE
(02) 9333 3333
CBRE

STRUCTURE / FACADE / CIVIL
TTW
(02) 9439 7288
TTW

MECHANICAL / MEDICAL GASES / ESD
EMF Griffiths
(02) 9283 8445
emf griffiths

ELECTRICAL / COMMS / VERTICAL TRANSPORT
JHA
(02) 9437 1000
JHA

HYDRAULIC / FIRE
Warren Smith & Partners
(02) 9299 1312

PCA / BCA / DDA /
Group DLA
(02) 8090 1493
GROUP DLA

FIRE ENGINEERING
PGA
PGA

PROJECT
NEW MAITLAND HOSPITAL

CORNER OF METFORD RD AND FIELDSEND ST, METFORD, NSW 2323

BVN PROJECT NUMBER
S1806011.000

DRAWING KEY

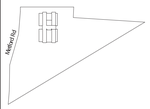

TRUE NORTH | PROJECT NORTH

SCALE
1 : 200 @A0 DO NOT SCALE
0 1000 4000 8000
1:200

DRAWN BY: Author CHECKED BY: Checker
DESIGNED BY: Designer APPROVED BY: Approver

STATUS
DESIGN DEVELOPMENT

DRAWING
HOSPITAL - GENERAL ARRANGEMENT PLAN - LEVEL GROUND

DRAWING NUMBER
BVN-ARH-11B-000-001

ISSUE
8

10/04/2019 12:39:52 PM

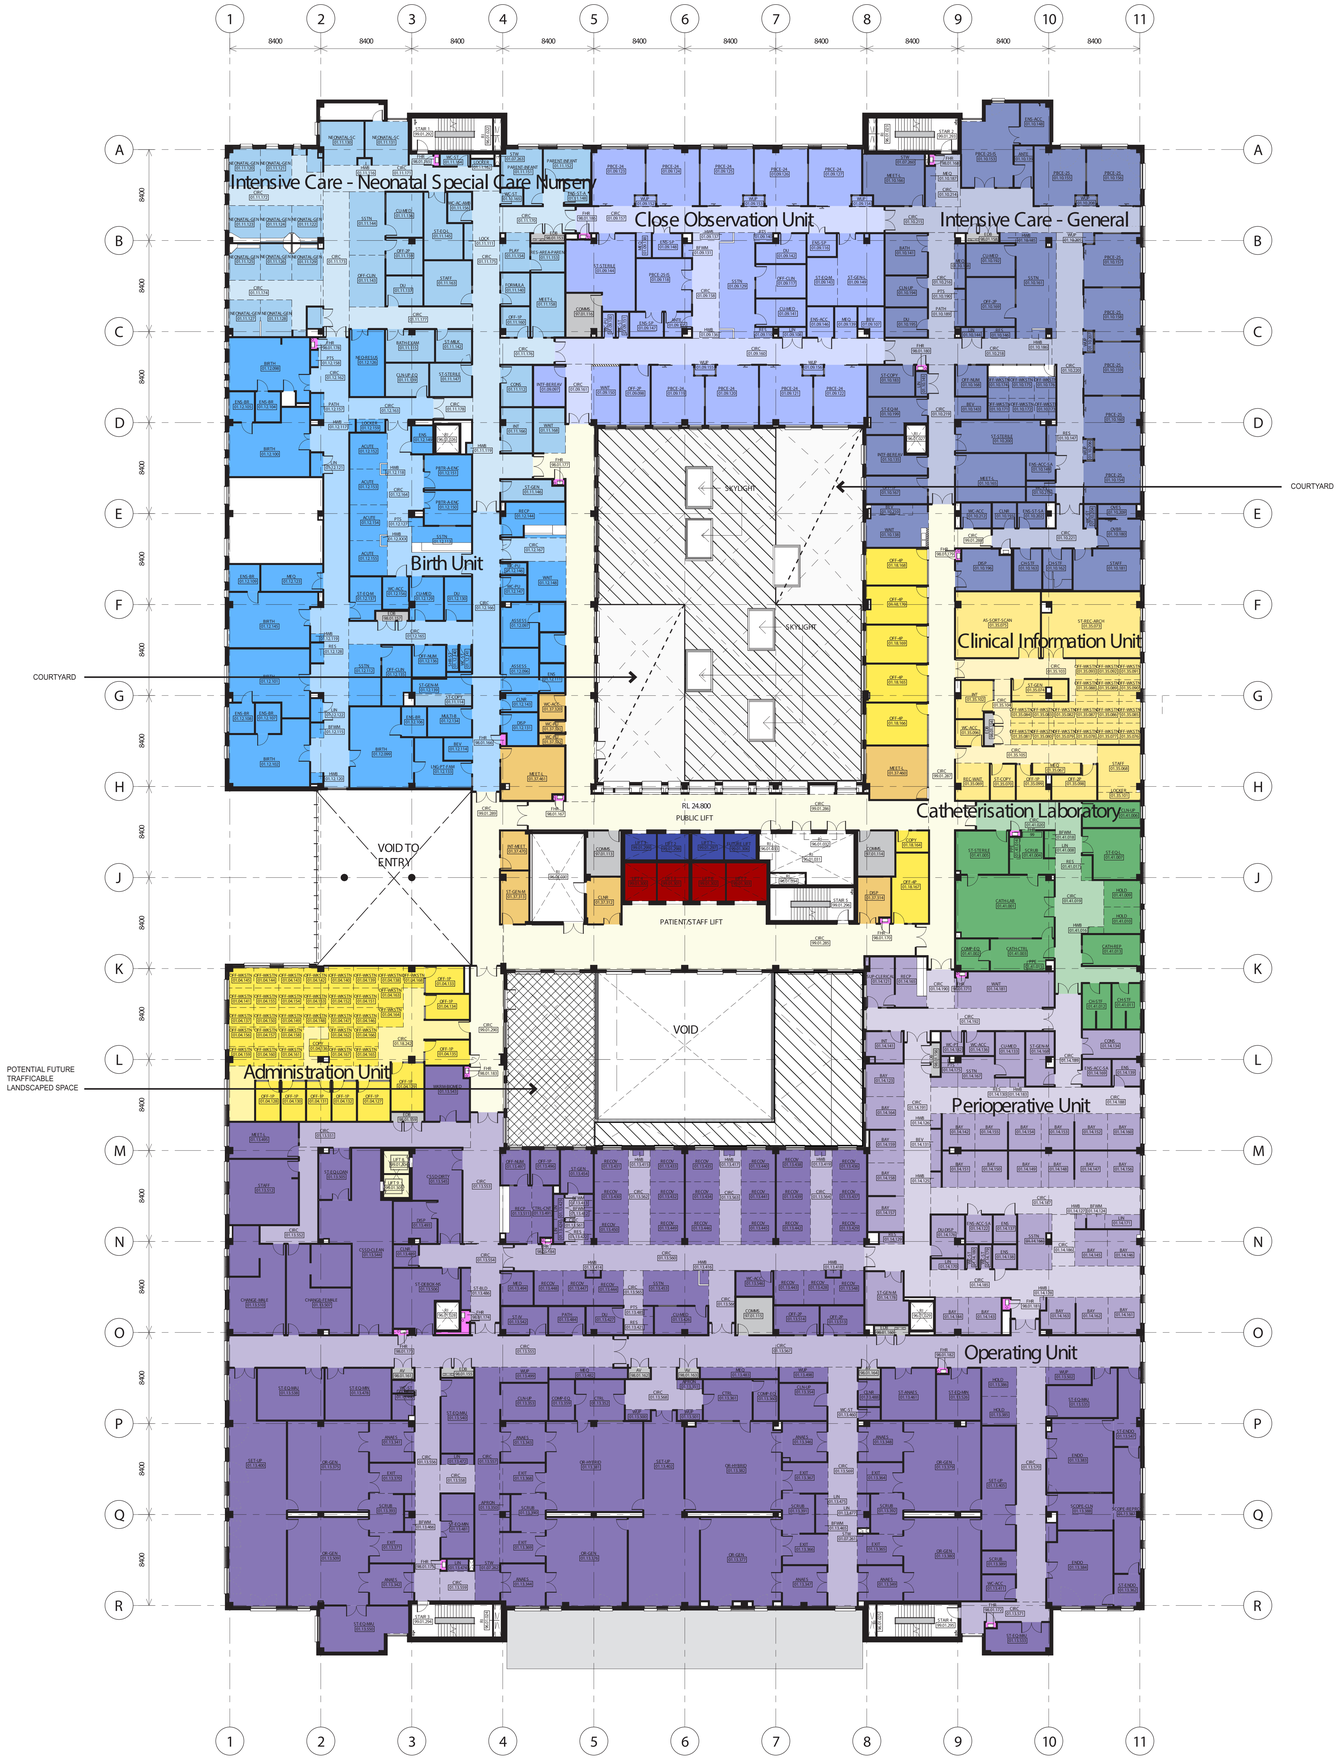

POTENTIAL FUTURE TRAFFICABLE LANDSCAPED SPACE

POTENTIAL FUTURE NON-TRAFFICABLE LANDSCAPED SPACE

PUBLIC LIFT

PATIENT LIFT

HOT LIFT

LV 01 +24.800

BVN

Telephone +61 2 8297 7200
Facsimile +61 2 8297 7299
bvn.com.au

NSW ARCHITECTS REGISTRATION BOARD / NOMINATED ARCHITECTS
6501 ABBIE GAUVIN
5556 MIROSLAVA TITCHOSKY
7115 JULIAN ASHTON
7653 MATTHEW BLAIR
7151 PHILLIP ROLSINGTON
4937 JAMES GROSE

INTELLECTUAL PROPERTY
COPYRIGHT BVN ARCHITECTURE PTY LIMITED UNLESS OTHERWISE STATED THE INFORMATION CONTAINED IN THIS DOCUMENT ARE SUBJECT TO PAYMENT IN FULL OF ALL BVN CHARGES.THIS DOCUMENT MAY ONLY BE USED FOR THE EXPRESS PURPOSE AND PROJECT FOR WHICH IT HAS BEEN CREATED AND DELIVERED. AS NOTIFIED IN WRITING BY BVN AND THIS DOCUMENT MAY NOT BE OTHERWISE USED, OR COPIED ANY UNAUTHORISED USE OF THIS DOCUMENT IS AT THE USER'S SOLE RISK AND WITHOUT LIMITING BVN'S RIGHTS THE USER RELEASES AND INDEMNIFIES BVN FROM AND AGAINST ALL LOSS SO ARISING.

NOTE
CONTRACTOR TO CHECK AND VERIFY ALL DIMENSIONS ON SITE PRIOR TO COMMENCEMENT OF WORK OR PREPARATION OF SHOP DRAWINGS. DO NOT SCALE THIS DRAWING.

ISSUE	DATE	DESCRIPTION
1	17/12/18	SCHEMATIC DESIGN
2	16/01/19	SCHEMATIC DESIGN UPDATE
3	25/01/19	SCHEMATIC DESIGN UPDATE TO ED, RENAL, CHEMO, BIRTHING, CATH LAB, OFFICE DIRECTORATES, CEL IPUS, FOOD SERVICES AND FACADE EXTENT AT FIRE STAIRS
4	11/02/19	SCHEMATIC DESIGN 3
5	22/03/19	DRAFT ISSUE
6	01/04/19	SSI DRAFT ISSUE
7	05/04/19	FOR INFORMATION - GAS
8	10/04/19	SSI DRAFT ISSUE

CLIENT
NSW GOVERNMENT Health Infrastructure
HEALTH INFRASTRUCTURE
MANAGING CONTRACTOR
MULTIPLEX
Built to outperform.
PROJECT MANAGER
CBRE
(02) 9333 3333
CBRE
STRUCTURE / FACADE / CIVIL
TTW
(02) 9439 7288
TTW
MECHANICAL / MEDICAL GASES / ESD
EMF Griffiths
(02) 9283 8445
emf griffiths
ELECTRICAL / COMMS / VERTICAL TRANSPORT
JHA
(02) 9437 1000
JHA
HYDRAULIC / FIRE
Warren Smith & Partners
(02) 9299 1312
PCA / BCA / DDA /
Group DLA
(02) 8090 1493
GROUPDLA
FIRE ENGINEERING
PGA
PGA
PROJECT
NEW MAITLAND HOSPITAL
CORNER OF METFORD RD AND FIELDS END ST, METFORD, NSW 2323
BVN PROJECT NUMBER
S1806011.000
DRAWING KEY
Metres
TRUE NORTH
PROJECT NORTH
SCALE
1 : 200 @ A0 DO NOT SCALE
0 1000 4000 8000
1:200
DRAWN BY: Author CHECKED BY: Checker
DESIGNED BY: Designer APPROVED BY: Approver
STATUS
DESIGN DEVELOPMENT
DRAWING
HOSPITAL - GENERAL ARRANGEMENT PLAN - LEVEL 01
DRAWING NUMBER
BVN-ARH-11B-100-001
ISSUE
8

10/04/2019 12:56:29 PM

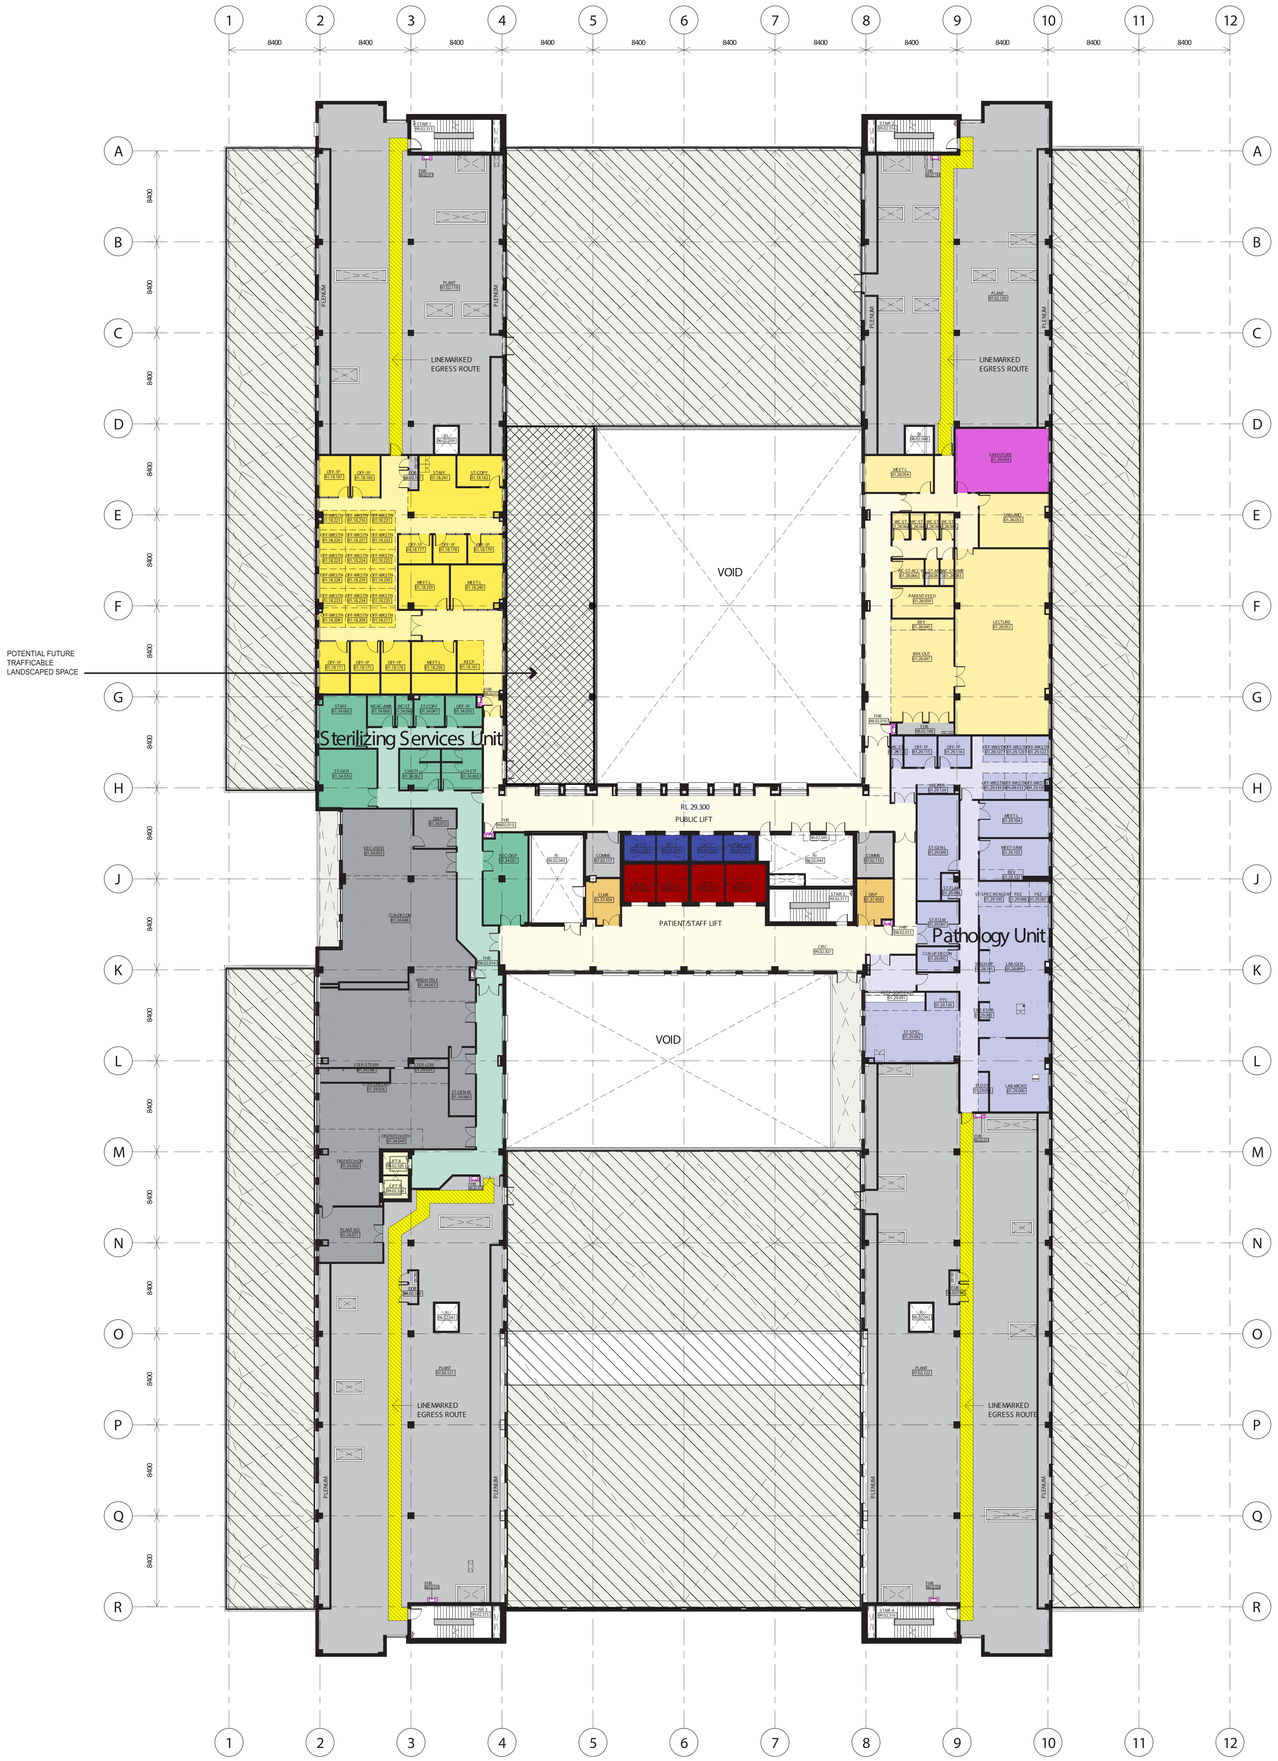

POTENTIAL FUTURE TRAFFICABLE LANDSCAPED SPACE

POTENTIAL FUTURE NON-TRAFFICABLE LANDSCAPED SPACE

PUBLIC LIFT

PATIENT LIFT

HOT LIFT

LV 02 +29.300

BVN

Telephone +61 2 8297 7200
Facsimile +61 2 8297 7299
www.bvn.com.au

NSW ARCHITECTS REGISTRATION BOARD / NOMINATED ARCHITECTS

6301 ABBIE GALVIN
9356 NIKOTS CHIKA TITCHKOSKY
7115 JULIAN KUHTON
7053 MATTHEW KLAR
6359 PETER MCCRATH
4837 JAMES GROSE

INTELLECTUAL PROPERTY

COPYRIGHT BVN ARCHITECTURE PTY LIMITED. UNLESS OTHERWISE AGREED IN WRITING ALL RIGHTS TO THIS DOCUMENT ARE SUBJECT TO PAYMENT IN FULL OF ALL BVN CHARGES. THIS DOCUMENT MAY ONLY BE USED FOR THE EXPRESS PURPOSE AND PROJECT FOR WHICH IT WAS BEEN CREATED AND DELIVERED, AS NOTIFIED IN WRITING BY BVN AND THIS DOCUMENT MAY NOT BE OTHERWISE USED, REPRODUCED OR TRANSMITTED IN ANY FORM OR BY ANY MEANS AT THE USER'S SOLE RISK AND WITHOUT LIMITING BVN'S RIGHTS THE USER RELEASES AND INDEMNIFIES BVN FROM AND AGAINST ALL LOSS SO ARISING.

NOTE

CONTRACTOR TO CHECK AND VERIFY ALL DIMENSIONS ON SITE PRIOR TO COMMENCEMENT OF WORK OR PREPARATION OF SHOP DRAWINGS. DO NOT SCALE THIS DRAWING.

ISSUE	DATE	DESCRIPTION
1	17/12/18	SCHEMATIC DESIGN
2	16/01/19	SCHEMATIC DESIGN UPDATE
3	25/01/19	SCHEMATIC DESIGN UPDATE TO ED, RENAL, CHEMO,BIRTHING, CATH LAB, OFFICE DIRECTORATES, CID, IPUS, FOOD SERVICES AND FACADE EXTENT
4	11/02/19	SCHEMATIC DESIGN 3
5	22/03/19	FOR INFORMATION
6	01/04/19	SSI DRAFT ISSUE
7	05/04/19	FOR INFORMATION GA'S
8	10/04/19	SSI DRAFT ISSUE

CLIENT

NSW GOVERNMENT Health Infrastructure

HEALTH INFRASTRUCTURE

MANAGING CONTRACTOR

MULTIPLEX
Built to outperform.

PROJECT MANAGER
CBRE
(02) 9333 3333

CBRE

STRUCTURE / FACADE / CIVIL
TTW
(02) 9439 7288

MECHANICAL / MEDICAL GASES / ESD
EMF Griffiths
(02) 9283 8445

ELECTRICAL / COMMS / VERTICAL TRANSPORT
JHA
(02) 9437 1000

HYDRAULIC / FIRE
Warren Smith & Partners
(02) 9299 1312

PCA / BCA / DDA /
Group DLA
(02) 8090 1493

FIRE ENGINEERING
PGA

PROJECT
NEW MAITLAND HOSPITAL

CORNER OF METFORD RD AND FIELDSEND ST, METFORD, NSW 2323

BVN PROJECT NUMBER
S180601.000

DRAWING KEY

Maitland

TRUE NORTH

PROJECT NORTH

SCALE
1 : 200 @ A0 DO NOT SCALE
0 1000 4000 8000
1:200

DRAWN BY: Author CHECKED BY: Checker
DESIGNED BY: Designer APPROVED BY: Approver

STATUS
DESIGN DEVELOPMENT

DRAWING

HOSPITAL - GENERAL ARRANGEMENT PLAN - LEVEL 02

DRAWING NUMBER
BVN-ARH-11B-200-001

ISSUE
8

10/04/2019 1:14:05 PM

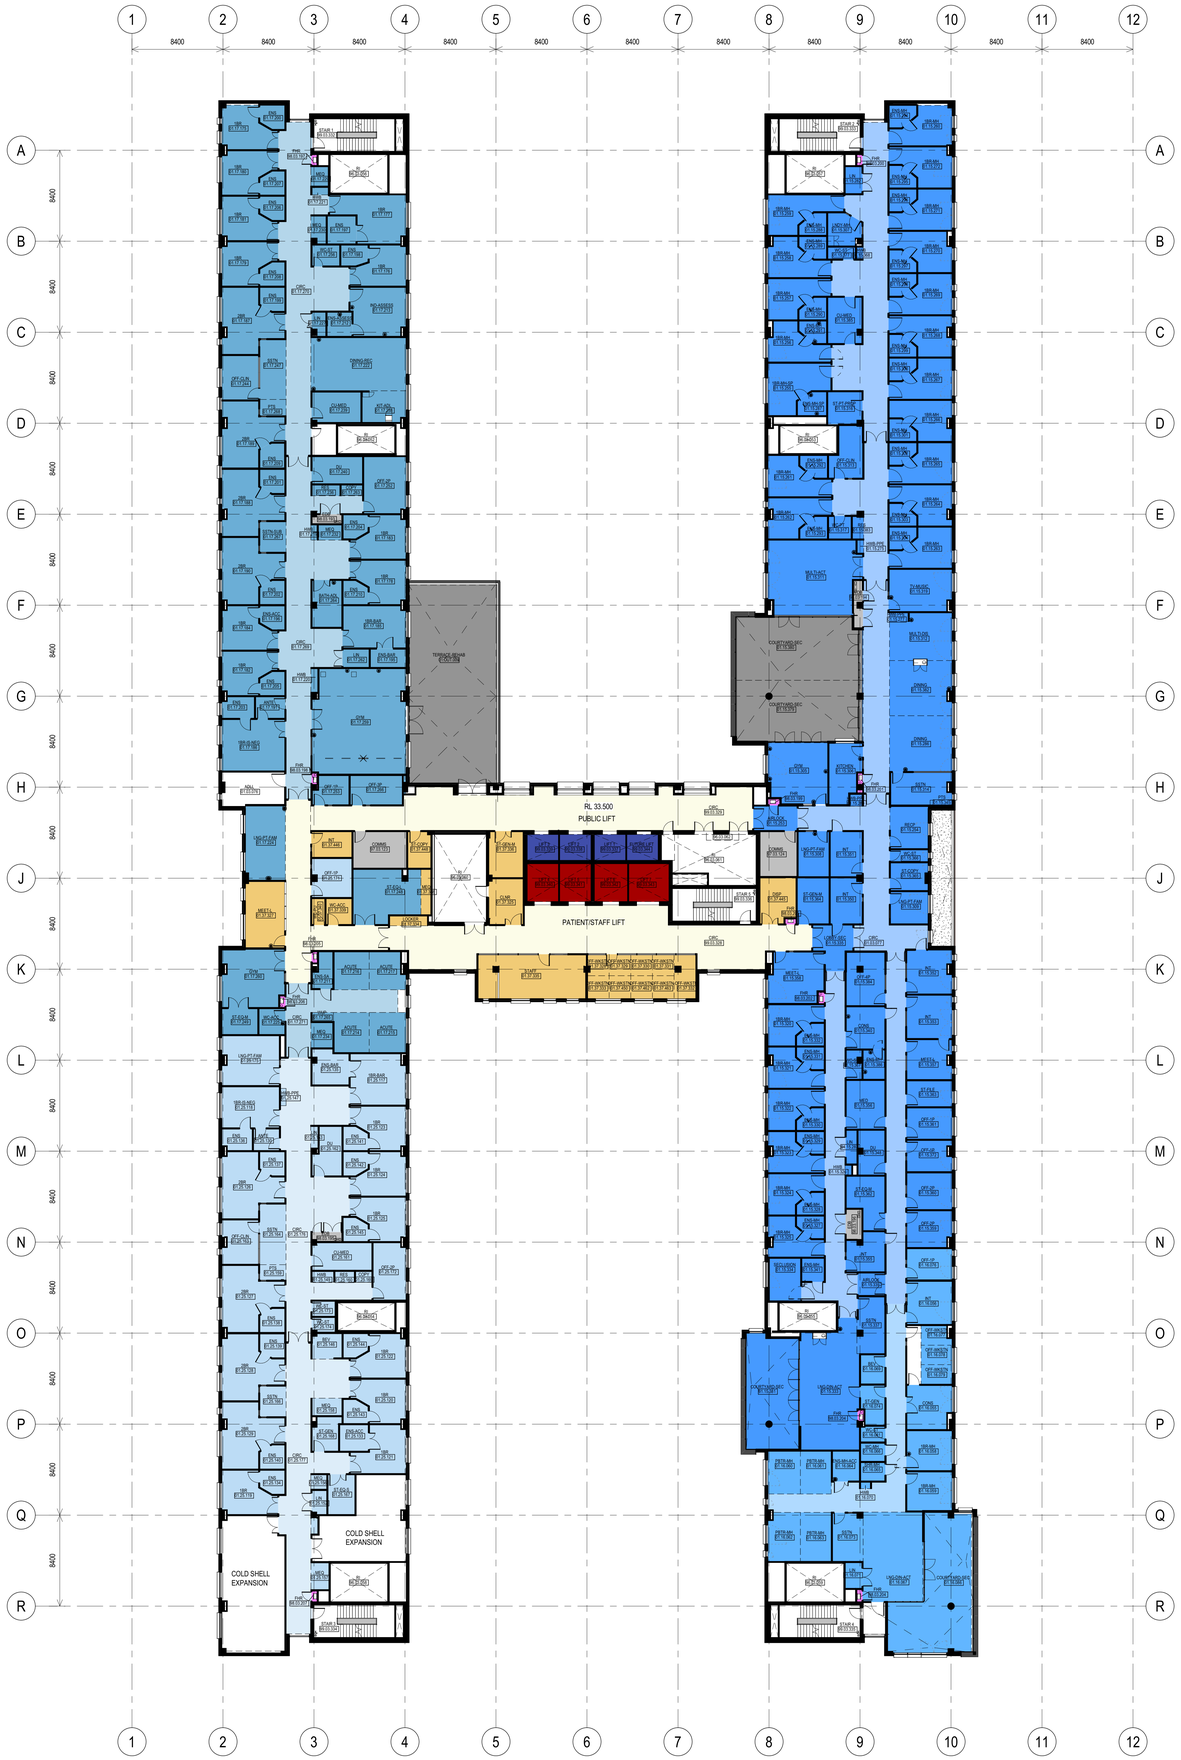

PUBLIC LIFT

PATIENT LIFT

HOT LIFT

LV 03 +33.500

BVN

Telephone +61 2 8297 7200
Facsimile +61 2 8297 7299
www.bvn.com.au

NSW ARCHITECTS
REGISTRATION BOARD /
NOMINATED ARCHITECTS

6501 ABBIE GALVIN
7105 ALEXANDER TCHOMSKY
7110 JULIAN ASHTON
7203 MATTHEW BLAIR
7101 PHILLIP RODINGTON
4937 JAMES GROSE

INTELLECTUAL PROPERTY
COPYRIGHT BVN ARCHITECTURE PTY LIMITED. UNLESS OTHERWISE AGREED IN WRITING,ALL RIGHTS TO THE INTELLECTUAL PROPERTY IN THIS DOCUMENT VEST IN BVN. CHARGES THIS DOCUMENT MAY ONLY BE USED FOR THE EXPRESS PURPOSE AND PROJECT FOR WHICH IT HAS BEEN CREATED AND DELIVERED, AS NOTIFIED IN WRITING BY BVN,AND THIS DOCUMENT MAY NOT BE, OTHERWISE USED, OR COPIED. ANY UNAUTHORISED USE OF THIS DOCUMENT IS AT THE USER'S SOLE RISK AND WITHOUT LIMITING BVN'S RIGHTS THE USER RELEASES AND INDEMNIFIES BVN FROM AND AGAINST ALL LOSS SO ARISING.

NOTE:
CONTRACTOR TO CHECK AND VERIFY ALL DIMENSIONS ON SITE PRIOR TO COMMENCEMENT OF WORK OR PREPARATION OF SHOP DRAWINGS. DO NOT SCALE THIS DRAWING

ISSUE	DATE	DESCRIPTION
1	17/12/18	SCHEMATIC DESIGN
2	16/01/19	SCHEMATIC DESIGN UPDATE
3	25/01/19	SCHEMATIC DESIGN UPDATE TO ED, RENAL, CHEMO, BIRTHING, CATH LAB, OFFICE DIRECTORATES, CID, IPUA, FOOD SERVICES AND FACADE EXTENT AT FIRE STAIRS
4	11/02/19	SCHEMATIC DESIGN 3
5	22/03/19	FOR INFORMATION
6	01/04/19	SSI DRAFT ISSUE
7	05/04/19	FOR INFORMATION - GA'S
8	10/04/19	SSI DRAFT ISSUE

CLIENT
NSW GOVERNMENT Health Infrastructure
HEALTH INFRASTRUCTURE

MANAGING CONTRACTOR
MULTIPLEX
Built to outperform.

PROJECT MANAGER
CBRE
(02) 9333 3333
CBRE

STRUCTURE / FACADE / CIVIL
TTW
(02) 9439 7288
TTW

MECHANICAL / MEDICAL GASES / ESD
EMF Griffiths
(02) 9283 8445
emf griffiths

ELECTRICAL / COMMS / VERTICAL TRANSPORT
JHA
(02) 9437 1000
JHA

HYDRAULIC / FIRE
Warren Smith & Partners
(02) 9299 1312

PCA / BCA / DDA /
Group DLA
(02) 8090 1493
GROUPDLA

FIRE ENGINEERING
PGA
PGA

PROJECT
NEW MAITLAND HOSPITAL

CORNER OF METFORD RD AND FIELDSEND ST, METFORD, NSW 2323

BVN PROJECT NUMBER
S1806011.000

DRAWING KEY

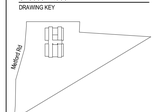

TRUE NORTH
PROJECT NORTH

SCALE
1 : 200 @A0 DO NOT SCALE
0 1000 4000 8000
1:200

DRAWN BY: Author CHECKED BY: Checker
DESIGNED BY: Designer APPROVED BY: Approver

STATUS
DESIGN DEVELOPMENT

DRAWING
HOSPITAL - GENERAL ARRANGEMENT PLAN - LEVEL 03

DRAWING NUMBER
BVN-ARH-11B-300-001

ISSUE
8

10/04/2019 1:22:27 PM

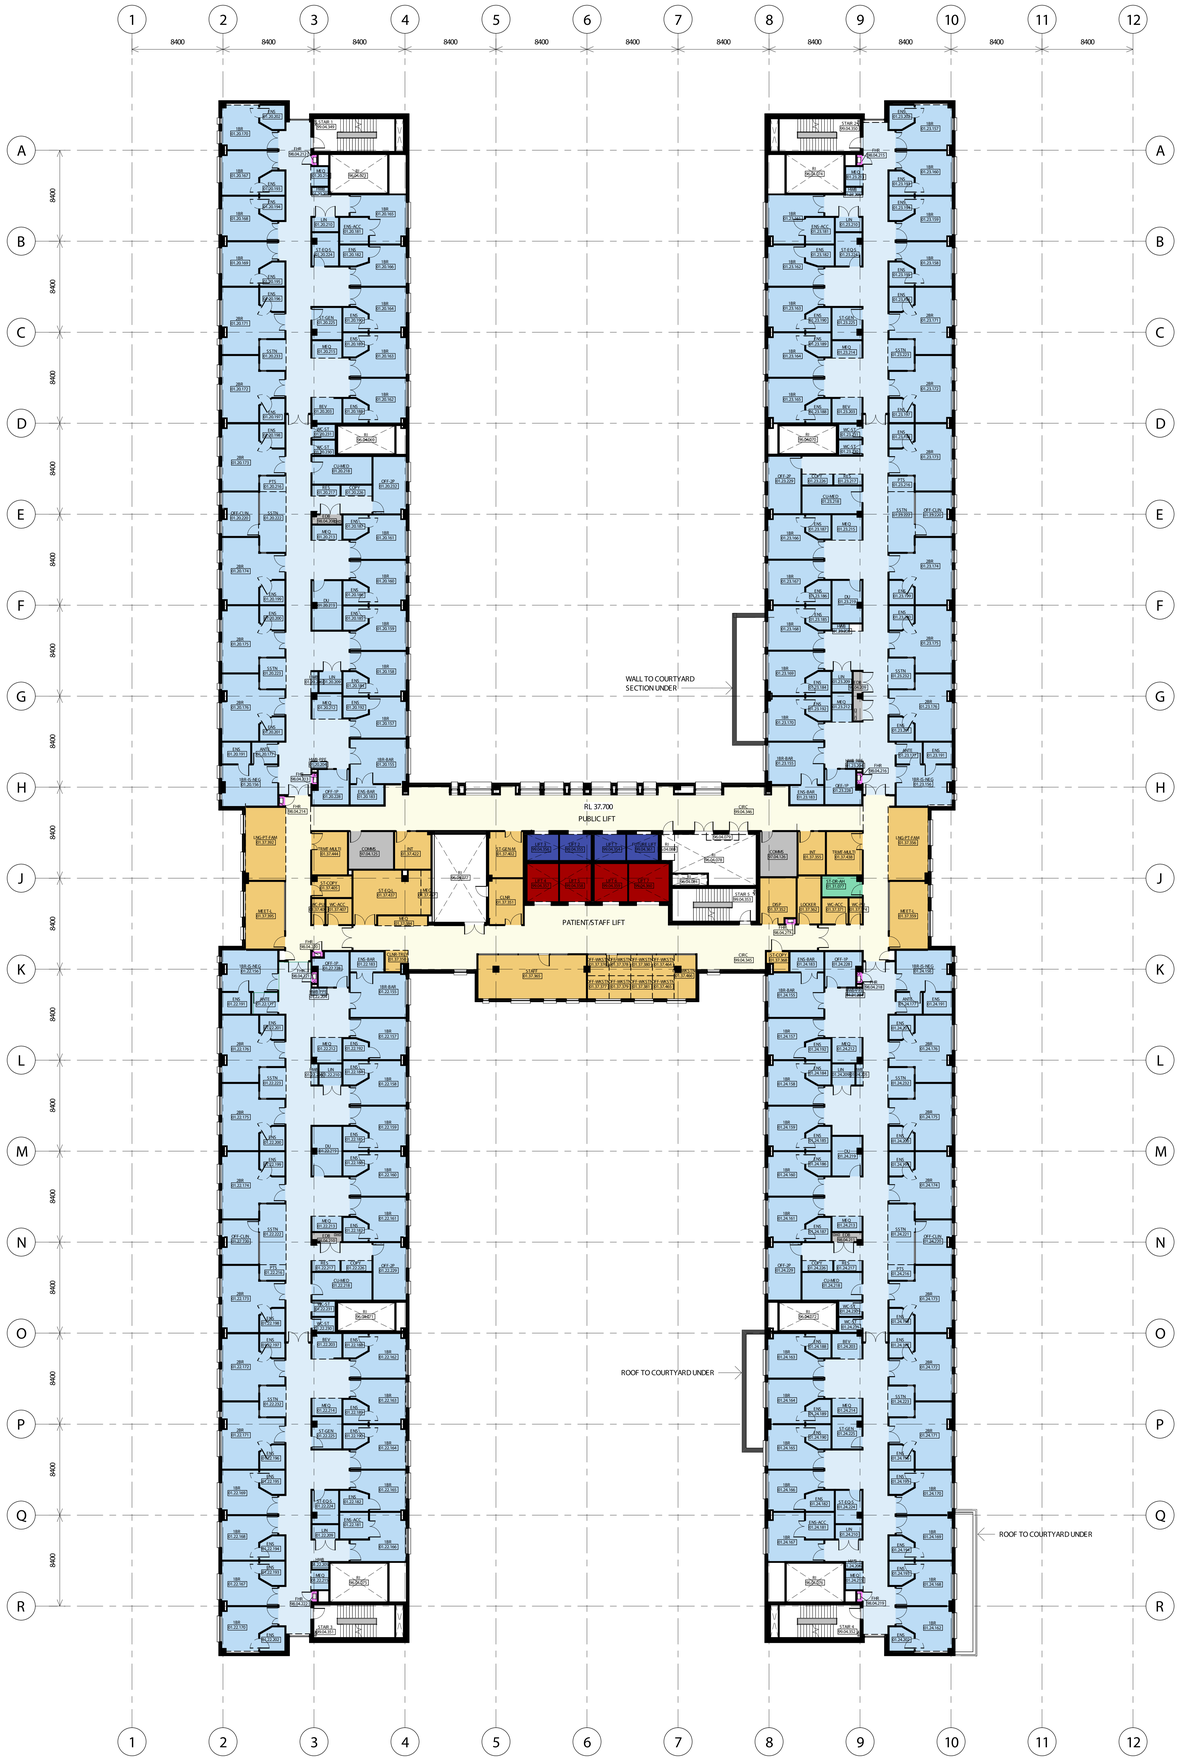

BVN

Telephone +61 2 8297 7200
Facsimile +61 2 8297 7299
www.bvn.com.au

NSW ARCHITECTS REGISTRATION BOARD / NOMINATED ARCHITECTS

6301 ABBIE GALVIN
7110 ANDREW MICHNIEWSKY
7110 JULIAN ASHTON
7033 MATTHEW BLAIR
7131 PHILLIP ROSINGTON
4937 JAMES GROSE

INTELLECTUAL PROPERTY
COPYRIGHT BVN ARCHITECTURE PTY LIMITED. UNLESS OTHERWISE AGREED IN WRITING ALL RIGHTS TO THE INTELLECTUAL PROPERTY IN THIS DOCUMENT BELONG TO BVN. CONSEQUENTLY THIS DOCUMENT MAY ONLY BE USED FOR THE EXPRESS PURPOSE AND PROJECT FOR WHICH IT HAS BEEN CREATED AND DELIVERED. AS NOTIFIED IN WRITING BY BVN AND THIS DOCUMENT MAY NOT BE OTHERWISE USED OR COPIED. ANY UNAUTHORISED USE OF THIS DOCUMENT IS AT THE USER'S SOLE RISK AND WITHOUT LIMITING BVN'S RIGHTS THE USER RELEASES AND INDEMNIFIES BVN FROM AND AGAINST ALL LOSS SO ARISING.

NOTE:
CONTRACTOR TO CHECK AND VERIFY ALL DIMENSIONS ON SITE PRIOR TO COMMENCEMENT OF WORK OR PREPARATION OF SHOP DRAWINGS. DO NOT SCALE THIS DRAWING.

ISSUE	DATE	DESCRIPTION
1	17/12/18	SCHEMATIC DESIGN
2	16/01/19	SCHEMATIC DESIGN UPDATE
3	25/01/19	SCHEMATIC DESIGN UPDATE TO ED, RENAL, CHEMO, BIRTHING, CATH LAB, OFFICE DIRECTORATES, CEO, IPUA, FOOD SERVICES AND FACADE EXTENT AT FIRE STAIRS
4	11/02/19	SCHEMATIC DESIGN 3
5	22/03/19	FOR INFORMATION
6	01/04/19	SSI DRAFT ISSUE
7	05/04/19	FOR INFORMATION - GAS
8	10/04/19	SSI DRAFT ISSUE

PUBLIC LIFT

PATIENT LIFT

HOT LIFT

CLIENT
NSW GOVERNMENT Health Infrastructure
HEALTH INFRASTRUCTURE
MANAGING CONTRACTOR
MULTIPLEX
Built to outperform.
PROJECT MANAGER
CBRE
(02) 9333 3333
CBRE
STRUCTURE / FACADE / CIVIL
TTW
(02) 9439 7288
TTW
MECHANICAL / MEDICAL GASES / ESD
EMF Griffiths
(02) 9283 8445
emf griffiths
ELECTRICAL / COMMS / VERTICAL TRANSPORT
JHA
(02) 9437 1000
JHA
HYDRAULIC / FIRE
Warren Smith & Partners
(02) 9299 1312
PCA / BCA / DDA /
Group DLA
(02) 8090 1493
GROUPDLA
FIRE ENGINEERING
PGA
PGA

PROJECT
NEW MAITLAND HOSPITAL
CORNER OF METFORD RD AND FIELDSEND ST, METFORD, NSW 2323
BVN PROJECT NUMBER
S1806011.000
DRAWING KEY

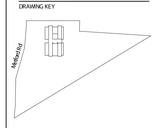

TRUE NORTH
PROJECT NORTH

SCALE
1 : 200 @A0 DO NOT SCALE
0 1000 4000 8000
1:200
DRAWN BY: Author CHECKED BY: Checker
DESIGNED BY: Designer APPROVED BY: Approver
STATUS
DESIGN DEVELOPMENT
DRAWING
HOSPITAL - GENERAL ARRANGEMENT PLAN - LEVEL 04

DRAWING NUMBER
BVN-ARH-11B-400-001
ISSUE
8

LV 04 +37.700

10/04/2019 1:30:17 PM

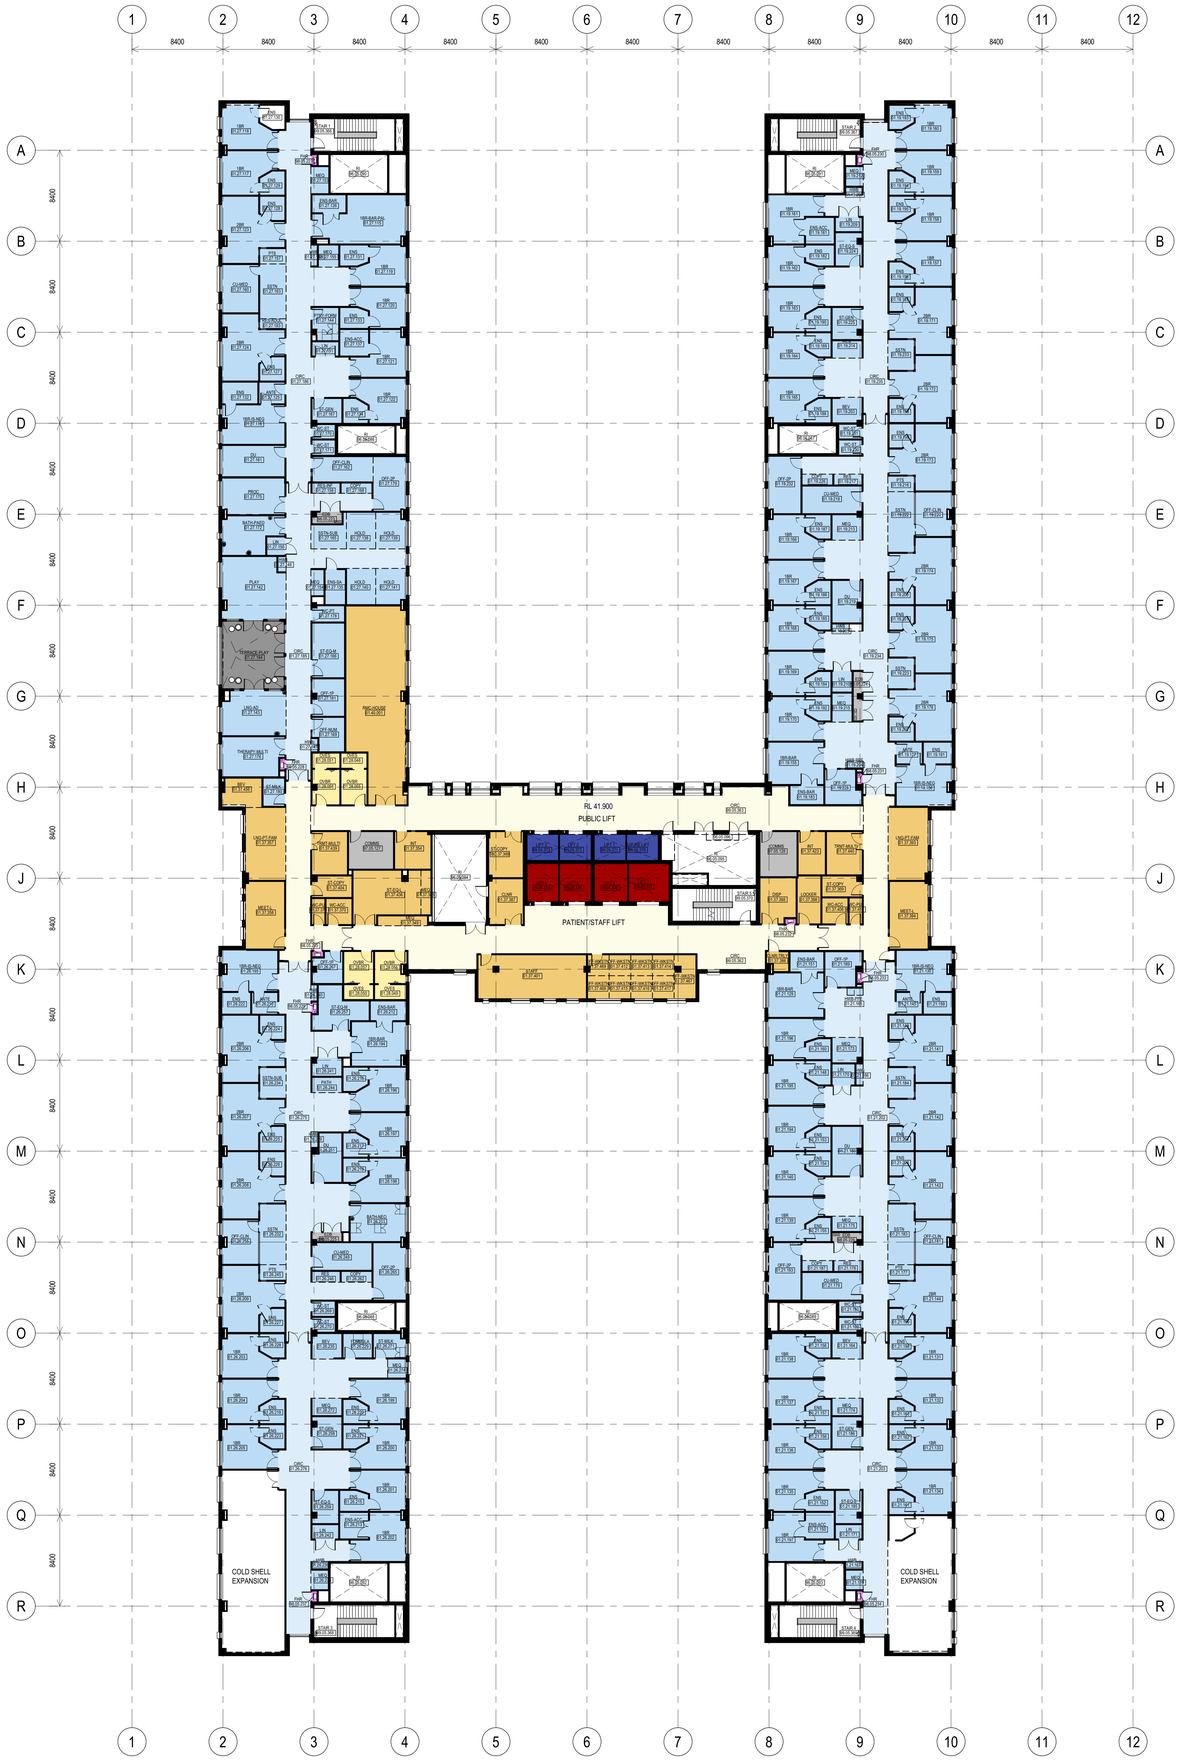

PUBLIC LIFT

PATIENT LIFT

HOT LIFT

LV 05 +41.900

BVN

Telephone +61 2 8297 7200
Facsimile +61 2 8297 7299
www.bvn.com.au

NSW ARCHITECTS
REGISTRATION BOARD /
NOMINATED ARCHITECTS

6501 ABBIE GALVIN
7110 ANDREW PETCHOVSKY
7110 JULIAN ASHTON
7203 MATTHEW BLAIR
7101 PHILLIP RODINGTON
4937 JAMES GROSE

INTELLECTUAL PROPERTY
COPYRIGHT BVN ARCHITECTURE PTY LIMITED. UNLESS OTHERWISE AGREED IN WRITING ALL RIGHTS TO THE COPYRIGHT IN THIS DOCUMENT ARE RESERVED TO BVN. CHARGES THIS DOCUMENT MAY ONLY BE USED FOR THE EXPRESS PURPOSE AND PROJECT FOR WHICH IT HAS BEEN CREATED AND DELIVERED, AS NOTIFIED IN WRITING BY BVN AND THIS DOCUMENT MAY NOT BE OTHERWISE USED OR COPIED. ANY UNAUTHORISED USE OF THIS DOCUMENT IS AT THE USER'S SOLE RISK AND WITHOUT LIMITING BVN'S RIGHTS THE USER RELEASES AND INDEMNIFIES BVN FROM AND AGAINST ALL LOSS SO ARISING.

NOTE:
CONTRACTOR TO CHECK AND VERIFY ALL DIMENSIONS ON SITE PRIOR TO COMMENCEMENT OF WORK OR PREPARATION OF SHOP DRAWINGS. DO NOT SCALE THIS DRAWING

ISSUE	DATE	DESCRIPTION
1	17/12/18	SCHEMATIC DESIGN
2	16/01/19	SCHEMATIC DESIGN UPDATE
3	25/01/19	SCHEMATIC DESIGN UPDATE TO ED, RENAL, CHEMO, BIRTHING, CATH LAB, OFFICE DIRECTORATES, CID, IPUA, FOOD SERVICES AND FACADE EXTENT AT FIRE STAIRS
4	11/02/19	SCHEMATIC DESIGN 3
5	22/03/19	FOR INFORMATION
6	01/04/19	SSI DRAFT ISSUE
7	05/04/19	FOR INFORMATION - GA'S
8	10/04/19	SSI DRAFT ISSUE

CLIENT
NSW GOVERNMENT Health Infrastructure
HEALTH INFRASTRUCTURE

MANAGING CONTRACTOR
MULTIPLEX
Built to outperform.

PROJECT MANAGER
CBRE
(02) 9333 3333
CBRE

STRUCTURE / FACADE / CIVIL
TTW
(02) 9439 7288
TTW

MECHANICAL / MEDICAL GASES / ESD
EMF Griffiths
(02) 9283 8445
emf griffiths

ELECTRICAL / COMMS / VERTICAL TRANSPORT
JHA
(02) 9437 1000
JHA

HYDRAULIC / FIRE
Warren Smith & Partners
(02) 9299 1312

PCA / BCA / DDA /
Group DLA
(02) 8090 1493
GROUPDLA

FIRE ENGINEERING
PGA
PGA

PROJECT
NEW MAITLAND HOSPITAL

CORNER OF METFORD RD AND FIELDSEND ST,
METFORD, NSW 2323

BVN PROJECT NUMBER
S1806011.000

DRAWING KEY

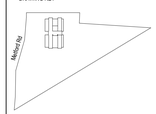

TRUE NORTH
PROJECT NORTH

SCALE
1 : 200 @A0 DO NOT SCALE
0 1000 4000 8000
1:200

DRAWN BY: Author CHECKED BY: Checker
DESIGNED BY: Designer APPROVED BY: Approver

STATUS
DESIGN DEVELOPMENT

DRAWING
HOSPITAL - GENERAL ARRANGEMENT PLAN - LEVEL 05

DRAWING NUMBER
BVN-ARH-11B-500-001

ISSUE
8

10/04/2019 1:30:22 PM

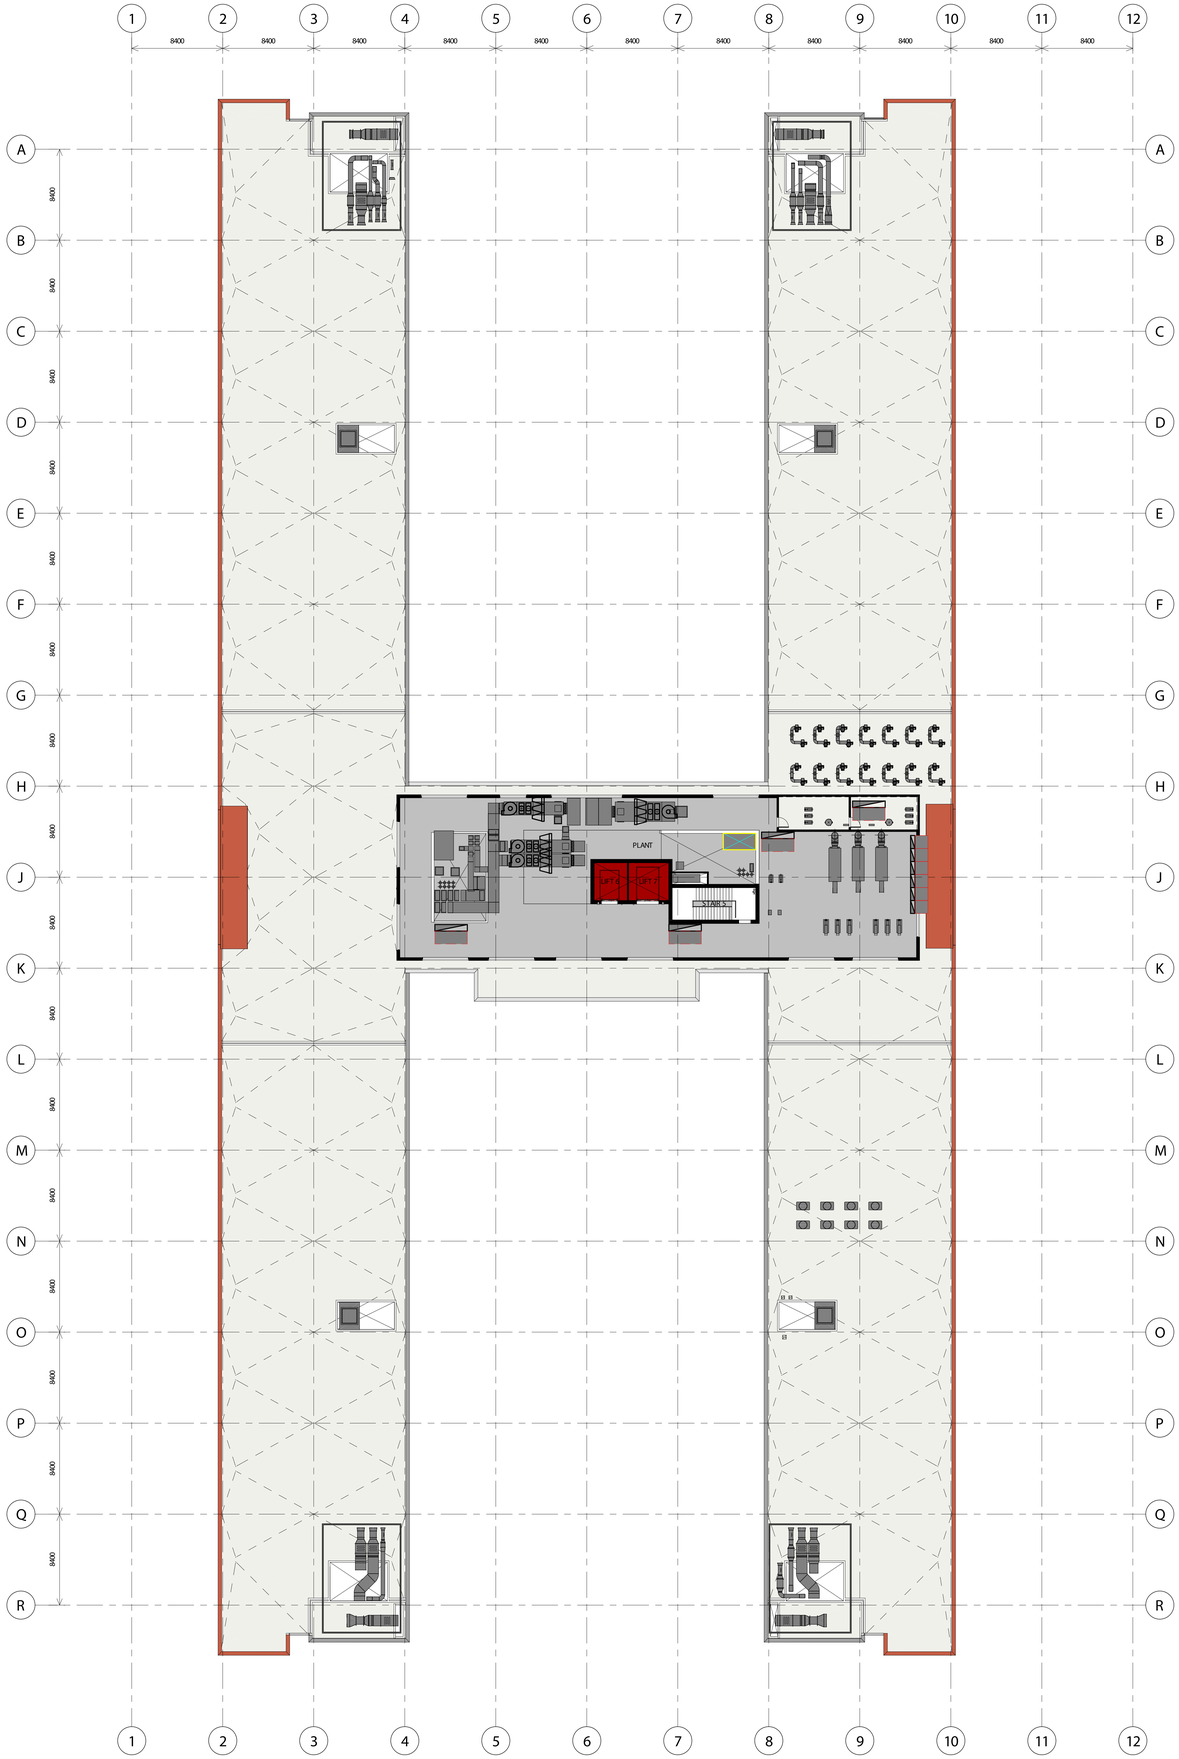

PROPOSED TREES

EXISTING TREES

PUBLIC LIFT

PATIENT LIFT

HOT LIFT

FM / BED ACCESS

PUBLIC ACCESS

LV 06 +46.100

BVN

Telephone +61 2 8297 7200
Facsimile +61 2 8297 7299
www.bvn.com.au

NSW ARCHITECTS
REGISTRATION BOARD /
NOMINATED ARCHITECTS

6301 ABBIE GALVIN
7101 ANDREW PETKOVSKY
7110 JULIAN HUNTER
7033 MATTHEW BLAIR
7151 PHILLIP ROLINGTON
4937 JAMES GROSE

INTELLECTUAL PROPERTY
COPYRIGHT BVN ARCHITECTURE PTY LIMITED. UNLESS OTHERWISE AGREED IN WRITING ALL RIGHTS TO THIS DOCUMENT VEST IN BVN ARCHITECTURE PTY LIMITED. BVN CARRIES OUTHIS DOCUMENT MAY ONLY BE USED FOR THE EXPRESS PURPOSE AND PROJECT FOR WHICH IT HAS BEEN CREATED AND DELIVERED, AS NOTIFIED IN WRITING BY BVN AND THIS DOCUMENT MAY NOT BE OTHERWISE USED, OR COPIED. ANY UNAUTHORISED USE OF THIS DOCUMENT IS AT THE USER'S SOLE RISK AND WITHOUT LIMITING BVN'S RIGHTS THE USER RELEASES AND INDEMNIFIES BVN FROM AND AGAINST ALL LOSS SO ARISING.

NOTE:
CONTRACTOR TO CHECK AND VERIFY ALL DIMENSIONS ON SITE PRIOR TO COMMENCEMENT OF WORK OR PREPARATION OF SHOP DRAWINGS. DO NOT SCALE THIS DRAWING.

ISSUE	DATE	DESCRIPTION
1	17/12/18	SCHEMATIC DESIGN
2	16/01/19	SCHEMATIC DESIGN UPDATE
3	25/01/19	SCHEMATIC DESIGN UPDATE TO EED, RENAL, CHEMO,BIRTHING, CATH LAB, OFFICES DIRECTORATES, CID, IPUS, FOOD SERVICES AND FACADE EXTENT
4	11/02/19	SCHEMATIC DESIGN 3
5	22/03/19	FOR INFORMATION
6	01/04/19	SSI DRAFT ISSUE
7	10/04/19	SSI DRAFT ISSUE
8	12/04/19	FOR INFORMATION - GA's
9	13/05/19	MODEL ISSUE - FOR INFORMATION

CLIENT
NSW GOVERNMENT Health Infrastructure
HEALTH INFRASTRUCTURE

MANAGING CONTRACTOR
MULTIPLEX
Built to outperform.

PROJECT MANAGER
CBRE
(02) 9333 3333
CBRE

STRUCTURE / FACADE / CIVIL
TTW
(02) 9439 7288
TTW

MECHANICAL / MEDICAL GASES / ESD
EMF Griffiths
(02) 9283 8445
emf griffiths

ELECTRICAL / COMMS / VERTICAL TRANSPORT
JHA
(02) 9437 1000
JHA

HYDRAULIC / FIRE
Warren Smith & Partners
(02) 9299 1312

PCA / BCA / DDA /
Group DLA
(02) 8090 1493
GROUPDLA

FIRE ENGINEERING
PGA
PGA

PROJECT
NEW MAITLAND HOSPITAL

CORNER OF METFORD RD AND FIELDSEND ST,
METFORD, NSW 2323

BVN PROJECT NUMBER
S180601.000

DRAWING KEY

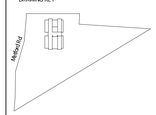

TRUE NORTH PROJECT NORTH

SCALE
1 : 200 @A0 DO NOT SCALE
0 1000 4000 8000
1:200

DRAWN BY: Author CHECKED BY: Checker
DESIGNED BY: Designer APPROVED BY: Approver

STATUS
DESIGN DEVELOPMENT

DRAWING
HOSPITAL - GENERAL ARRANGEMENT PLAN - LEVEL 06

DRAWING NUMBER
BVN-ARH-11B-600-001

ISSUE
9

21/05/2019 9:50:21 AM

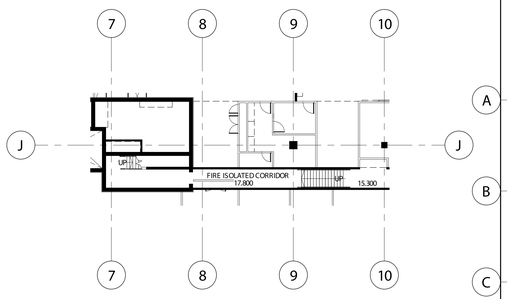

2 STAIR FIRE LG MEZZANINE

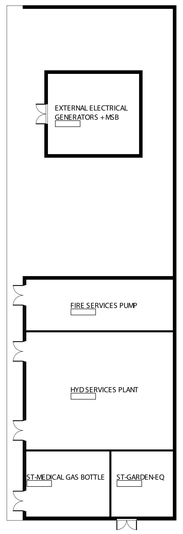

PUBLIC LIFT

PATIENT LIFT

HOT LIFT

LV B1 +15.300

BVN

Telephone +61 2 8297 7200
Facsimile +61 2 8297 7299
www.bvn.com.au

NSW ARCHITECTS REGISTRATION BOARD / NOMINATED ARCHITECTS
6301 ABBIE GALVIN
5556 NIKOTS OKA TTOMOSAY
7115 JULIAN KUHON
7013 MATTHEW ISLAM
6001 PETER MCCRATH
4837 JAMES GROSE

INTELLECTUAL PROPERTY
COPYRIGHT BVN ARCHITECTURE PTY LIMITED. UNLESS OTHERWISE AGREED IN WRITING ALL RIGHTS TO THIS DOCUMENT ARE SUBJECT TO PAYMENT IN FULL OF ALL BVN CHARGES. THIS DOCUMENT MAY ONLY BE USED FOR THE EXPRESS PURPOSE AND PROJECT FOR WHICH IT HAS BEEN CREATED AND DELIVERED, AS NOTIFIED IN WRITING BY BVN AND THIS DOCUMENT MAY NOT BE OTHERWISE USED OR RELIED UPON WITHOUT BVN'S PRIOR WRITTEN CONSENT. IS AT THE USER'S SOLE RISK AND WITHOUT LIMITING BVN'S RIGHTS THE USER RELEASES AND INDEMNIFIES BVN FROM AND AGAINST ALL LOSS SO ARISING.

NOTE
CONTRACTOR TO CHECK AND VERIFY ALL DIMENSIONS ON SITE PRIOR TO COMMENCEMENT OF WORK OR PREPARATION OF SHOP DRAWINGS. DO NOT SCALE THIS DRAWING.

ISSUE	DATE	DESCRIPTION
1	17/12/18	SCHEMATIC DESIGN
2	16/01/19	SCHEMATIC DESIGN UPDATE
3	25/01/19	SCHEMATIC DESIGN UPDATE TO ED, RENAL, CHEMO,BIRTHING, CATH LAB, OFFICCE DIRECTORATES, CID, IPU'S, FOOD SERVICES AND FACADE EXTENT
4	11/02/19	SCHEMATIC DESIGN 3
5	22/03/19	FOR INFORMATION
6	01/04/19	SSI DRAFT ISSUE
7	05/04/19	FOR INFORMATION -GA'S
8	10/04/19	SSI DRAFT ISSUE

CLIENT
NSW GOVERNMENT Health Infrastructure
HEALTH INFRASTRUCTURE
MANAGING CONTRACTOR
MULTIPLEX
Built to outperform.
PROJECT MANAGER
CBRE
(02) 9333 3333
CBRE
STRUCTURE / FACADE / CIVIL
TTW
(02) 9439 7288
TTW
MECHANICAL / MEDICAL GASES / ESD
EMF Griffiths
(02) 9283 8445
emf griffiths
ELECTRICAL / COMMS / VERTICAL TRANSPORT
JHA
(02) 9437 1000
JHA
HYDRAULIC / FIRE
Warren Smith & Partners
(02) 9299 1312
PCA / BCA / DDA /
Group DLA
(02) 8090 1493
GROUPDLA
FIRE ENGINEERING
PGA
PGA

PROJECT
NEW MAITLAND HOSPITAL
CORNER OF METFORD RD AND FIELDSEND ST, METFORD, NSW 2323
BVN PROJECT NUMBER
S180601.1.000
DRAWING KEY

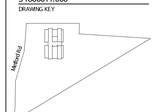

TRUE NORTH
PROJECT NORTH

SCALE
1 : 200 @ A0 DO NOT SCALE
0 1000 4000 8000
1:200

DRAWN BY: Author CHECKED BY: Checker
DESIGNED BY: Designer APPROVED BY: Approver

STATUS
DESIGN DEVELOPMENT

DRAWING
HOSPITAL - GENERAL ARRANGEMENT PLAN - LEVEL LOWER GROUND

DRAWING NUMBER
BVN-ARH-11B-B00-001

ISSUE
8

10/04/2019 1:14:14 PM

1 EAST ELEVATION

2 WEST ELEVATION

3 WEST ELEVATION

BVN

Telephone +61 2 8297 7200
Facsimile +61 2 8297 7299
www.bvn.com.au

NSW ARCHITECTS REGISTRATION BOARD / NOMINATED ARCHITECTS

6101 ABBIE GALVIN
7131 ANDREW MITCHOVSKY
7110 JULIAN HUNTER
7033 MATTHEW BLAIR
7121 PHILLIP ROLLINGTON
4937 JAMES GROSE

INTELLECTUAL PROPERTY
COPYRIGHT BVN ARCHITECTURE PTY LIMITED. UNLESS OTHERWISE AGREED IN WRITING ALL RIGHTS TO THIS DOCUMENT ARE RESERVED. IT REMAINS THE PROPERTY OF BVN CHARGE OUTS: DOCUMENT MAY ONLY BE USED FOR THE EXPRESS PURPOSE AND PROJECT FOR WHICH IT HAS BEEN CREATED AND DELIVERED. AS NOTIFIED IN WRITING BY BVN AND THIS DOCUMENT MAY NOT BE OTHERWISE USED, OR COPIED. ANY UNAUTHORISED USE OF THIS DOCUMENT IS AT THE USER'S SOLE RISK AND WITHOUT LIMITING BVN'S RIGHTS THE USER RELEASES AND INDEMNIFIES BVN FROM AND AGAINST ALL LOSS SO ARISING.

NOTE
CONTRACTOR TO CHECK AND VERIFY ALL DIMENSIONS ON SITE PRIOR TO COMMENCEMENT OF WORK OR PREPARATION OF SHOP DRAWINGS. DO NOT SCALE THIS DRAWING.

ISSUE	DATE	DESCRIPTION
1	10/12/18	FOR INFORMATION
2	17/12/18	5001
3	08/03/19	FOR INFORMATION

CLIENT
NSW GOVERNMENT Health Infrastructure
HEALTH INFRASTRUCTURE
MANAGING CONTRACTOR
MULTIPLEX Built to outperform.
PROJECT MANAGER
CBRE
(02) 9333 3333
CBRE
STRUCTURE / FACADE / CIVIL
TTW
(02) 9439 7288
MECHANICAL / MEDICAL GASES / ESD
EMF Griffiths
(02) 9283 8445
ELECTRICAL / COMMS / VERTICAL TRANSPORT
JHA
(02) 9437 1000
HYDRAULIC / FIRE
Warren Smith & Partners
(02) 9299 1312
PCA / BCA / DDA /
Group DLA
(02) 8090 1493
FIRE ENGINEERING
PGA

PROJECT
NEW MAITLAND HOSPITAL
CORNER OF METFORD RD AND FIELDSEND ST, METFORD, NSW 2323
BVN PROJECT NUMBER
S1806011.000
DRAWING KEY

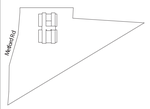

TRUE NORTH
PROJECT NORTH

SCALE
1 : 200 @ A0 DO NOT SCALE
0 1000 4000 8000
1:200

DRAWN BY: Author CHECKED BY: Checker
DESIGNED BY: Designer APPROVED BY: Approver

STATUS
DESIGN DEVELOPMENT
DRAWING

ELEVATIONS - EAST AND WEST

DRAWING NUMBER	ISSUE
BVN-ARH-11C-A00- 001	3

3/04/2019 3:30:50 PM

1 NORTH ELEVATION

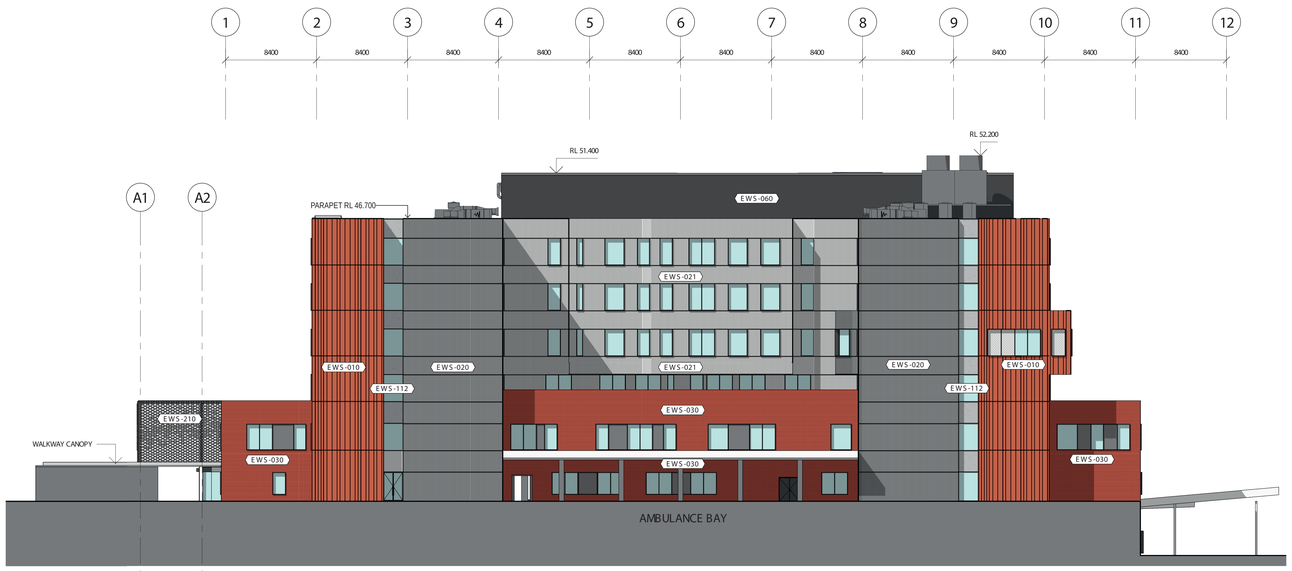

2 SOUTH ELEVATION

BVN

Telephone +61 2 8297 7200
Facsimile +61 2 8297 7299
www.bvn.com.au

NSW ARCHITECTS
REGISTRATION BOARD /
NOMINATED ARCHITECTS

6303 ABBIE GALVIN
7131 ANDREW MCTHICKSEY
7110 SUJAN MUSTON
7033 MATTHEW BLAIR
7121 PHILLIP ROLLINGTON
4937 JAMES GROSE

INTELLECTUAL PROPERTY
COPYRIGHT BVN ARCHITECTURE PTY LIMITED. UNLESS OTHERWISE AGREED IN WRITING ALL RIGHTS TO THIS DOCUMENT ARE RESERVED BY BVN ARCHITECTURE. BVN CARRIES THIS DOCUMENT MAY ONLY BE USED FOR THE EXPRESS PURPOSE AND PROJECT FOR WHICH IT HAS BEEN CREATED AND DELIVERED, AS NOTIFIED IN WRITING BY BVN AND THIS DOCUMENT MAY NOT BE OTHERWISE USED OR COPIED. ANY UNAUTHORISED USE OF THIS DOCUMENT IS AT THE USER'S SOLE RISK AND WITHOUT LIMITING BVN'S RIGHTS THE USER RELEASES AND INDEMNIFIES BVN FROM AND AGAINST ALL LOSS SO ARISING.

NOTE
CONTRACTOR TO CHECK AND VERIFY ALL DIMENSIONS ON SITE PRIOR TO COMMENCEMENT OF WORK OR PREPARATION OF SHOP DRAWINGS. DO NOT SCALE THIS DRAWING.

ISSUE	DATE	DESCRIPTION
1	10/12/18	FOR INFORMATION
2	17/12/18	5D01
3	08/03/19	FOR INFORMATION

CLIENT
NSW GOVERNMENT Health Infrastructure
HEALTH INFRASTRUCTURE
MANAGING CONTRACTOR
MULTIPLEX
Built to outperform.
PROJECT MANAGER
CBRE
(02) 9333 3333
CBRE
STRUCTURE / FACADE / CIVIL
TTW
(02) 9439 7288
TTW
MECHANICAL / MEDICAL GASES / ESD
EMF Griffiths
(02) 9283 8445
emf griffiths
ELECTRICAL / COMMS / VERTICAL TRANSPORT
JHA
(02) 9437 1000
JHA
HYDRAULIC / FIRE
Warren Smith & Partners
(02) 9299 1312
PCA / BCA / DDA /
Group DLA
(02) 8090 1493
GROUPDLA
FIRE ENGINEERING
PGA
PGA

PROJECT
NEW MAITLAND HOSPITAL

CORNER OF METFORD RD AND FIELDS END ST, METFORD, NSW 2323
BVN PROJECT NUMBER
S1806011.000
DRAWING KEY

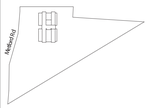

TRUE NORTH
PROJECT NORTH

SCALE
1 : 200 @ A0 DO NOT SCALE
0 1000 4000 8000
1:200

DRAWN BY: Author CHECKED BY: Checker
DESIGNED BY: Designer APPROVED BY: Approver
STATUS
DESIGN DEVELOPMENT
DRAWING

ELEVATIONS - NORTH AND SOUTH

DRAWING NUMBER
BVN-ARH-11C-A00- 002
ISSUE
3

3/04/2019 3:31:53 PM

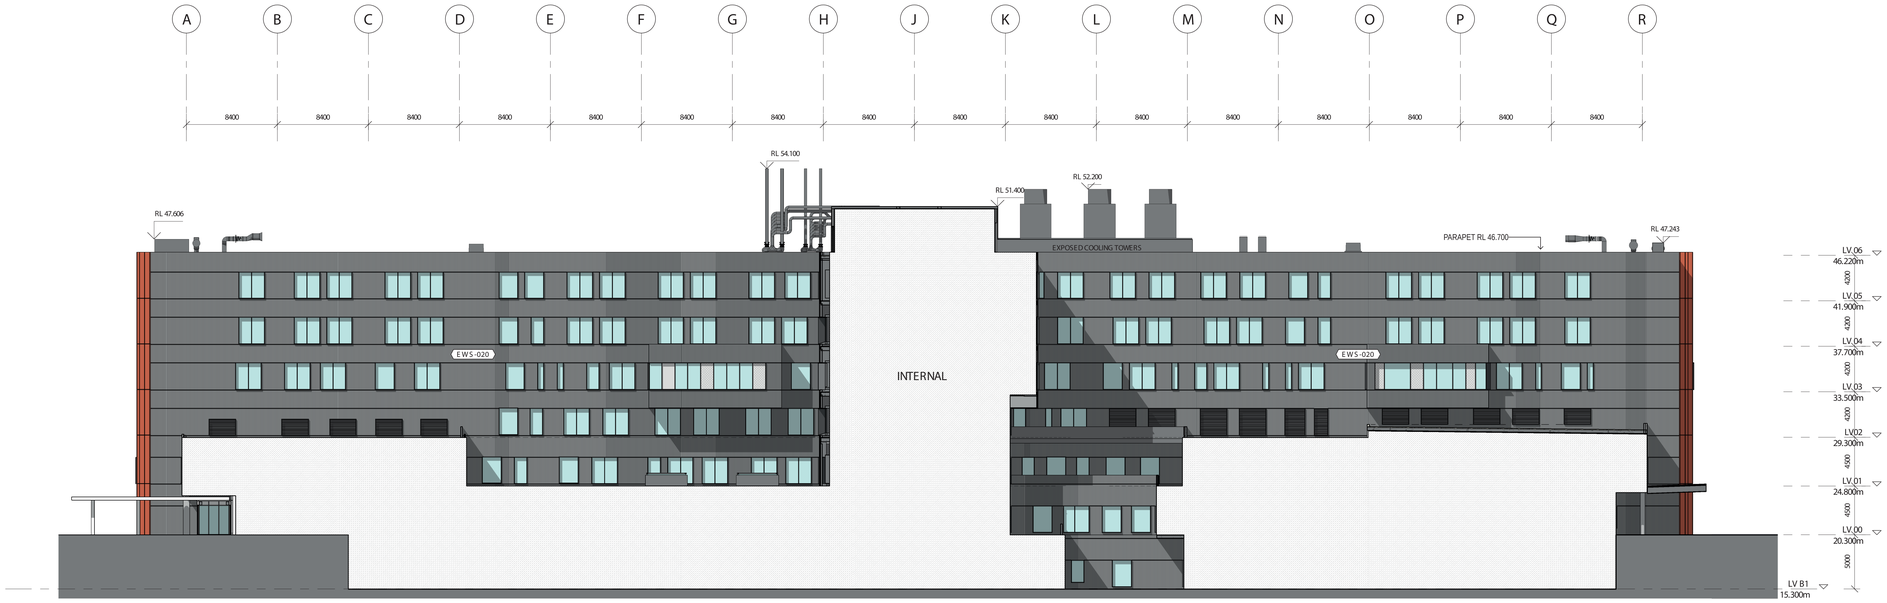

1 11C-A00-003_1 EAST INTERNAL ELEVATION

2 (408-040-001) 11C-A00-003_2 WEST INTERNAL ELEVATION
1 : 200

BVN

Telephone +61 2 8297 7200
Facsimile +61 2 8297 7299
www.bvn.com.au

NSW ARCHITECTS REGISTRATION BOARD / NOMINATED ARCHITECTS
6303 ABBIE GALVIN
7131 ANDREW MCTHECHOSKY
7110 JULIAN HUNTER
7033 MATTHEW BLAIR
7151 PHILLIP ROLLINGTON
4937 JAMES GROSE

INTELLECTUAL PROPERTY
COPYRIGHT BVN ARCHITECTURE PTY LIMITED. UNLESS OTHERWISE AGREED IN WRITING ALL RIGHTS TO THIS DOCUMENT ARE RESERVED TO BVN ARCHITECTURE PTY LTD. BVN CHARGES THIS DOCUMENT MAY ONLY BE USED FOR THE EXPRESS PURPOSE AND PROJECT FOR WHICH IT HAS BEEN CREATED AND DELIVERED, AS NOTIFIED IN WRITING BY BVN AND THIS DOCUMENT MAY NOT BE OTHERWISE USED OR COPIED. ANY UNAUTHORISED USE OF THIS DOCUMENT IS AT THE USER'S SOLE RISK AND WITHOUT LIMITING BVN'S RIGHTS THE USER RELEASES AND INDEMNIFIES BVN FROM AND AGAINST ALL LOSS SO ARISING.

NOTE
CONTRACTOR TO CHECK AND VERIFY ALL DIMENSIONS ON SITE PRIOR TO COMMENCEMENT OF WORK OR PREPARATION OF SHOP DRAWINGS. DO NOT SCALE THIS DRAWING.

ISSUE	DATE	DESCRIPTION
1	10/12/18	FOR INFORMATION
2	17/12/18	50%
3	08/03/19	FOR INFORMATION

CLIENT
NSW GOVERNMENT Health Infrastructure
HEALTH INFRASTRUCTURE
MANAGING CONTRACTOR
MULTIPLEX
Built to outperform.
PROJECT MANAGER
CBRE
(02) 9333 3333
CBRE
STRUCTURE / FACADE / CIVIL
TTW
(02) 9439 7288
TTW
MECHANICAL / MEDICAL GASES / ESD
EMF Griffiths
(02) 9283 8445
emf griffiths
ELECTRICAL / COMMS / VERTICAL TRANSPORT
JHA
(02) 9437 1000
JHA
HYDRAULIC / FIRE
Warren Smith & Partners
(02) 9299 1312
PCA / BCA / DDA /
Group DLA
(02) 8090 1493
GROUPDLA
FIRE ENGINEERING
PGA
PGA
PROJECT
NEW MAITLAND HOSPITAL
CORNER OF METFORD RD AND FIELDS END ST, METFORD, NSW 2323
BVN PROJECT NUMBER
S1806011.000
DRAWING KEY

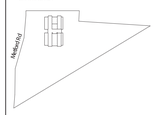

TRUE NORTH
PROJECT NORTH
SCALE
1 : 200 @ A0 DO NOT SCALE
0 1000 4000 8000
1:200
DRAWN BY: Author CHECKED BY: Checker
DESIGNED BY: Designer APPROVED BY: Approver
STATUS
DESIGN DEVELOPMENT
DRAWING
ELEVATIONS - INTERNAL EAST AND WEST
DRAWING NUMBER
BVN-ARH-
11C-A00- 003
ISSUE
3

3/04/2019 3:32:54 PM

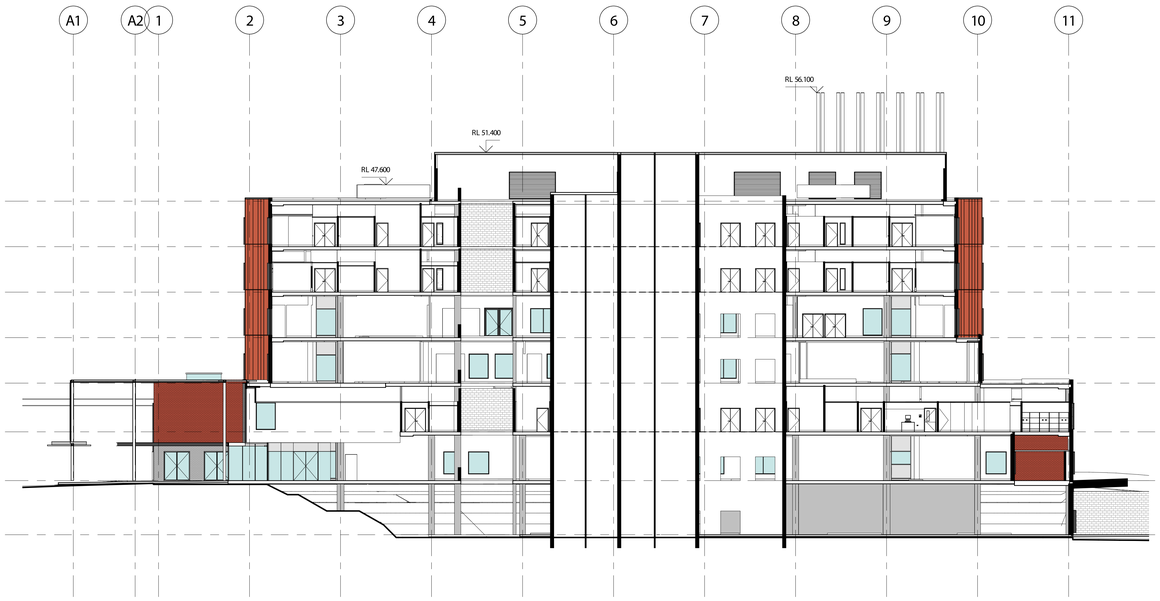

1 EAST WEST SECTION GRID J

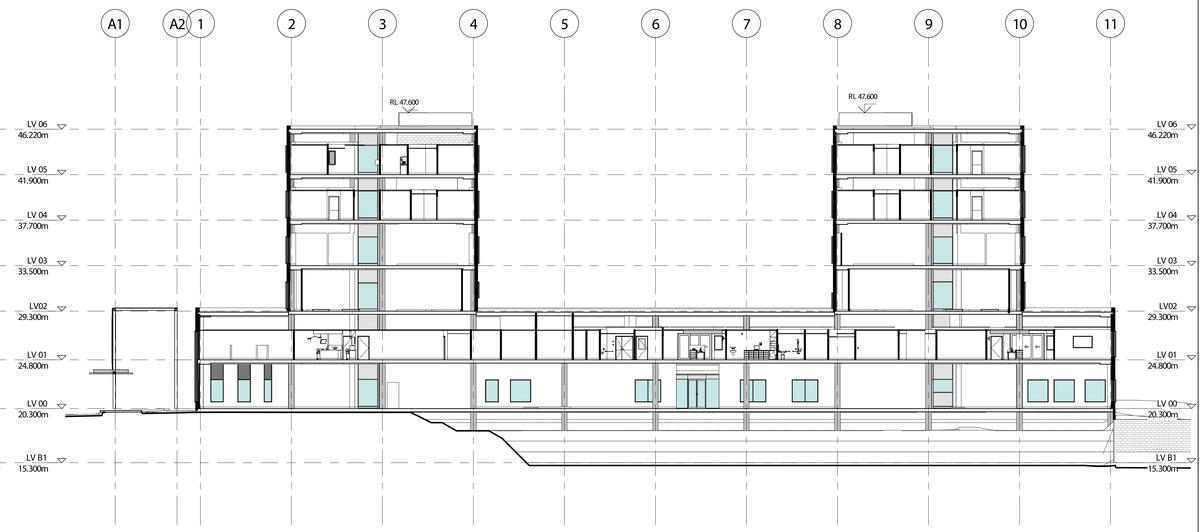

2 EAST WEST SECTION GRID C

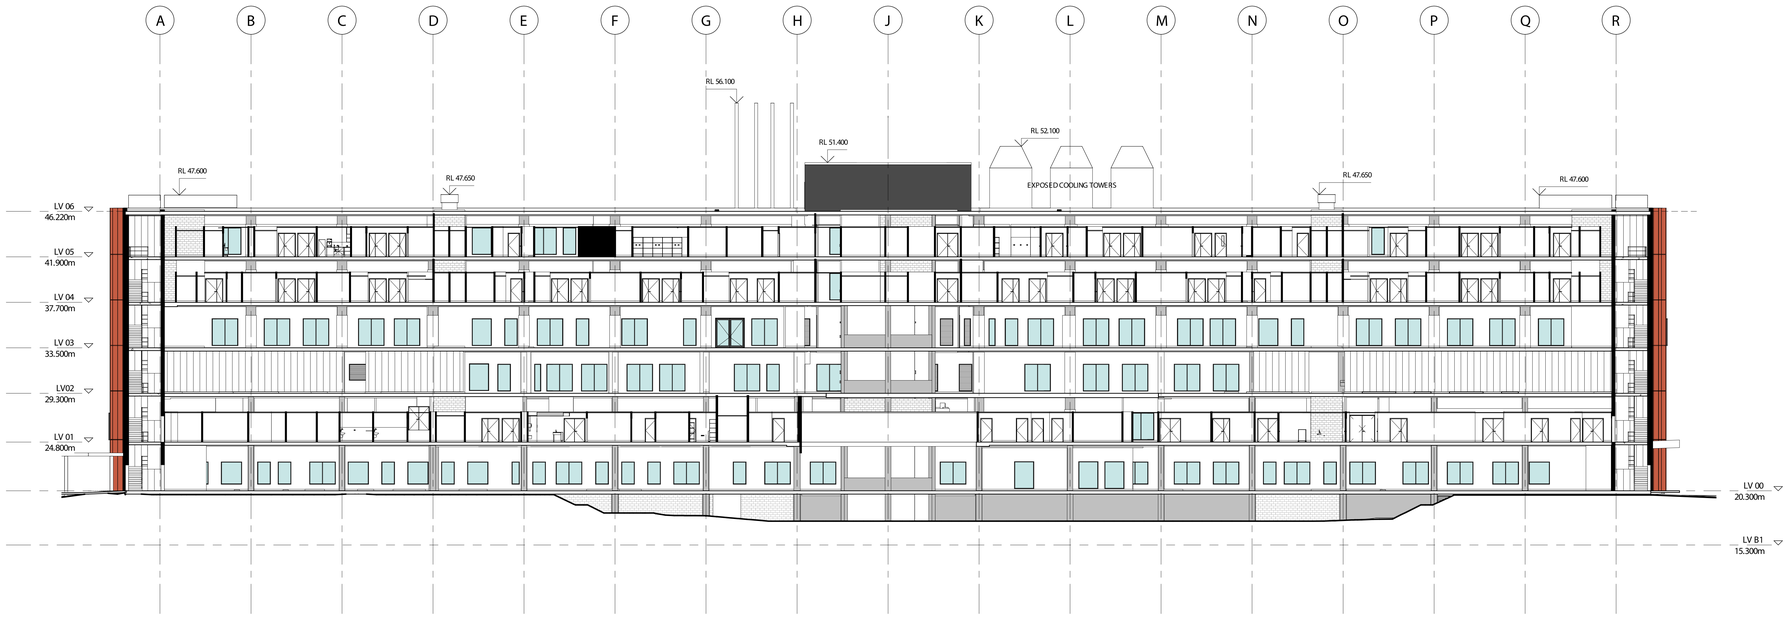

3 NORTH SOUTH SECTION GRID 3

BVN

Telephone +61 2 8297 7200
Facsimile +61 2 8297 7299
www.bvn.com.au

NSW ARCHITECTS
REGISTRATION BOARD /
NOMINATED ARCHITECTS

6301 ABBIE GALVIN
7110 ANDREW MICHAEL PETROSKY
7110 JULIAN AUSTIN
7033 MATTHEW BLAIR
7311 PHILLIP ROSINGTON
4937 JAMES GROSE

INTELLECTUAL PROPERTY
COPYRIGHT BVN ARCHITECTURE PTY LIMITED UNLESS OTHERWISE AGREED IN WRITING ALL RIGHTS TO THE DESIGNS, PLANS, DRAWINGS AND DOCUMENTS ARE OWNED BY BVN. CHARGE OUTS: THIS DOCUMENT MAY ONLY BE USED FOR THE EXPRESS PURPOSE AND PROJECT FOR WHICH IT HAS BEEN CREATED AND DELIVERED, AS NOTIFIED IN WRITING BY BVN AND THIS DOCUMENT MAY NOT BE OTHERWISE USED OR COPIED. ANY UNAUTHORISED USE OF THIS DOCUMENT IS AT THE USER'S SOLE RISK AND WITHOUT LIMITING BVN'S RIGHTS THE USER RELEASES AND INDEMNIFIES BVN FROM AND AGAINST ALL LOSS SO ARISING.

NOTE
CONTRACTOR TO CHECK AND VERIFY ALL DIMENSIONS ON SITE PRIOR TO COMMENCEMENT OF WORK OR PREPARATION OF SHOP DRAWINGS. DO NOT SCALE THIS DRAWING.

ISSUE	DATE	DESCRIPTION

CLIENT
NSW GOVERNMENT Health Infrastructure

HEALTH INFRASTRUCTURE
MANAGING CONTRACTOR
MULTIPLEX
Built to outperform.

PROJECT MANAGER
CBRE
(02) 9333 3333
CBRE

STRUCTURE / FACADE / CIVIL
TTW
(02) 9439 7288
TTW

MECHANICAL / MEDICAL GASES / ESD
EMF Griffiths
(02) 9283 8445
emf griffiths

ELECTRICAL / COMMS / VERTICAL TRANSPORT
JHA
(02) 9437 1000
JHA

HYDRAULIC / FIRE
Warren Smith & Partners
(02) 9299 1312

PCA / BCA / DDA /
Group DLA
(02) 8090 1493
GROUPDLA

FIRE ENGINEERING
PGA
PGA

PROJECT
NEW MAITLAND HOSPITAL

CORNER OF METFORD RD AND FIELDS END ST,
METFORD, NSW 2323

BVN PROJECT NUMBER
S1806011.0000

DRAWING KEY

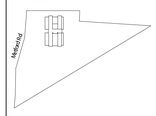

TRUE NORTH
PROJECT NORTH

SCALE
1 : 200 @ A0 DO NOT SCALE
0 1000 4000 8000
1:200

DRAWN BY: Author CHECKED BY: Checker
DESIGNED BY: Designer APPROVED BY: Approver

STATUS
DESIGN DEVELOPMENT

DRAWING
BUILDING SECTIONS

DRAWING NUMBER	ISSUE
SK408	

4/2/2019 2:28:27 PM

1 NORTH SOUTH SECTION GRID 6 SSi

BVN

Telephone +61 2 8297 7200
Facsimile +61 2 8297 7299
www.bvn.com.au

NSW ARCHITECTS REGISTRATION BOARD / NOMINATED ARCHITECTS

6301 ABBIE GALVIN
7101 ANDREW MICHAEL TROSKY
7115 SILVIA ASHTON
7053 MATTHEW BLAIR
7311 PHILLIP ROSINGTON
4937 JAMES GROSE

INTELLECTUAL PROPERTY
COPYRIGHT BVN ARCHITECTURE PTY LIMITED. UNLESS OTHERWISE AGREED IN WRITING,ALL RIGHTS TO THIS DOCUMENT ARE RESERVED. ALL RIGHTS IN THIS DOCUMENT ARE BVN CHARGE(S).THIS DOCUMENT MAY ONLY BE USED FOR THE EXPRESS PURPOSE AND PROJECT FOR WHICH IT HAS BEEN CREATED AND DELIVERED, AS NOTIFIED IN WRITING BY BVN.AND THIS DOCUMENT MAY NOT BE -OTHERWISE USED, OR COPIED. ANY UNAUTHORISED USE OF THIS DOCUMENT IS AT THE USER'S SOLE RISK AND WITHOUT LIMITING BVN'S RIGHTS THE USER RELEASES AND INDEMNIFIES BVN FROM AND AGAINST ALL LOSS SO ARISING.

NOTE
CONTRACTOR TO CHECK AND VERIFY ALL DIMENSIONS ON SITE PRIOR TO COMMENCEMENT OF WORK OR PREPARATION OF SHOP DRAWINGS, DO NOT SCALE THIS DRAWING

ISSUE	DATE	DESCRIPTION

CLIENT
NSW GOVERNMENT Health Infrastructure
HEALTH INFRASTRUCTURE

MANAGING CONTRACTOR
MULTIPLEX
Built to outperform.

PROJECT MANAGER
CBRE
(02) 9333 3333
CBRE

STRUCTURE / FACADE / CIVIL
TTW
(02) 9439 7288
TTW

MECHANICAL / MEDICAL GASES / ESD
EMF Griffiths
(02) 9283 8445
emf griffiths

ELECTRICAL / COMMS / VERTICAL TRANSPORT
JHA
(02) 9437 1000
JHA

HYDRAULIC / FIRE
Warren Smith & Partners
(02) 9299 1312

PCA / BCA / DDA /
Group DLA
(02) 8090 1493
GROUPDLA

FIRE ENGINEERING
PGA
PGA

PROJECT
NEW MAITLAND HOSPITAL

CORNER OF METFORD RD AND FIELDSEND ST,
METFORD, NSW 2323

BVN PROJECT NUMBER
S1806011.000

DRAWING KEY

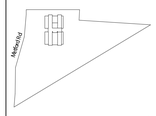

TRUE NORTH
PROJECT NORTH

SCALE
1 : 250 @A0 DO NOT SCALE
0 1000 4000 8000
1:200

DRAWN BY: Author CHECKED BY: Checker
DESIGNED BY: Designer APPROVED BY: Approver

STATUS
DESIGN DEVELOPMENT

DRAWING
NORTH SOUTH SECTION

DRAWING NUMBER
SK410

ISSUE

10/04/2019 1:42:20 PM

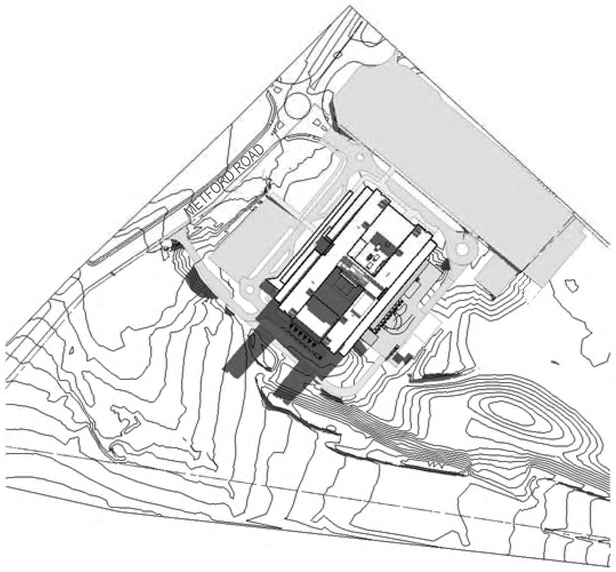

1 SHADOW ANALYSIS 21_JUNE_9AM
1 : 2000

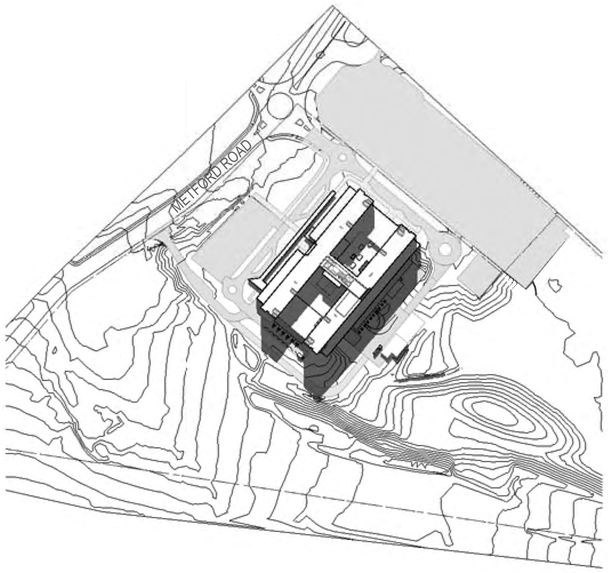

2 SHADOW ANALYSIS 21_JUNE_12PM
1 : 2000

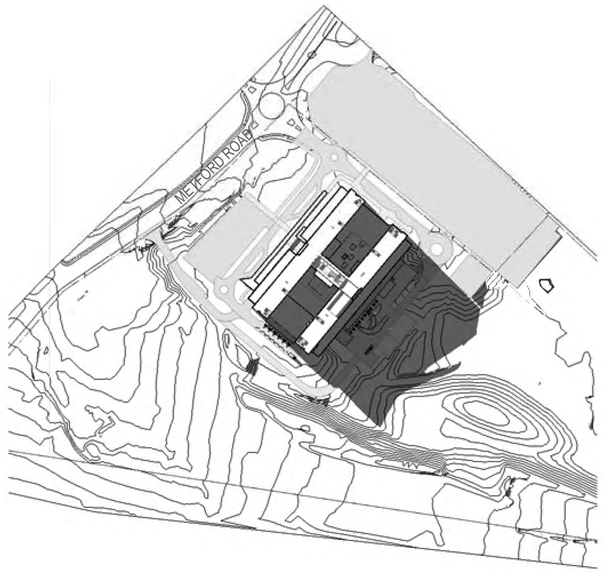

3 SHADOW ANALYSIS 21_JUNE_3PM
1 : 2000

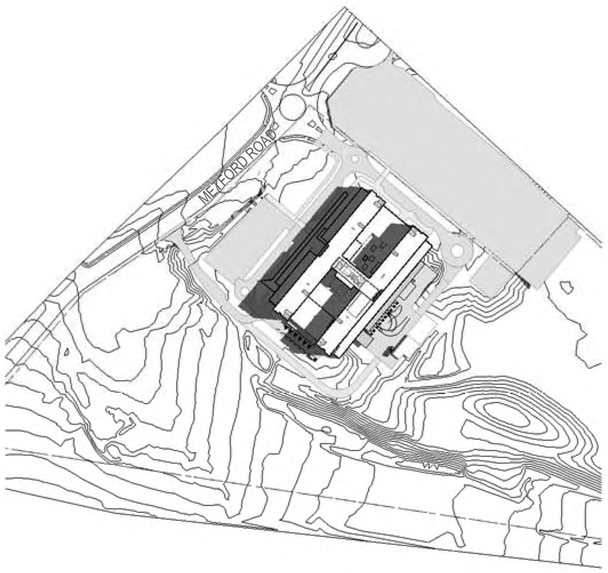

4 SHADOW ANALYSIS 22 DECEMBER_9AM
1 : 2000

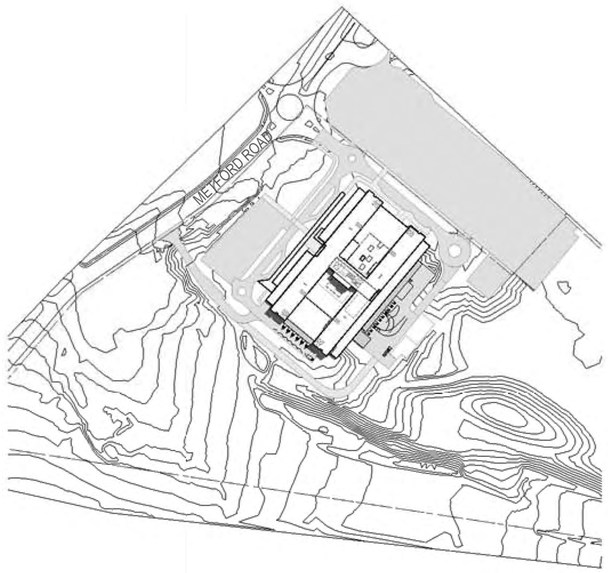

5 SHADOW ANALYSIS 22 DECEMBER_12PM
1 : 2000

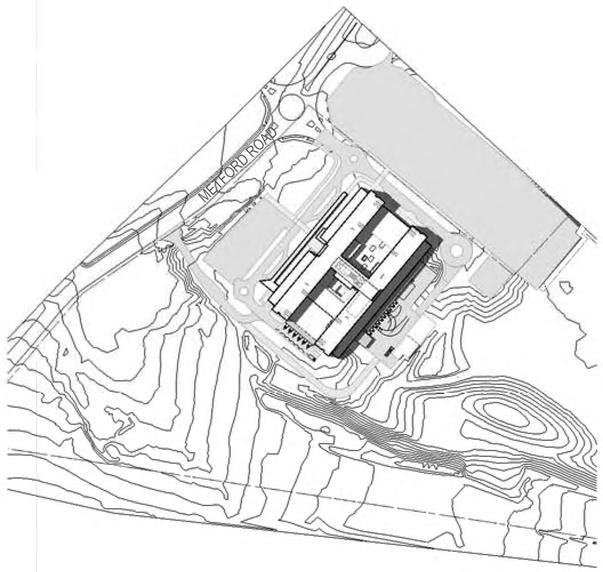

6 SHADOW ANALYSIS 22 DECEMBER_3PM
1 : 2000

BVN

Telephone +61 2 8297 7200
Facsimile +61 2 8297 7299
www.bvn.com.au

NSW ARCHITECTS
REGISTRATION BOARD /
NOMINATED ARCHITECTS

8501 ABBE GALVIN
7110 ANDREW TOM CHOVSKY
7115 JULIAN AIRTON
7203 MATTHEW BLAIR
7101 PHILLIP ROSINGTON
4937 JAMES GROSE

INTELLECTUAL PROPERTY
COPYRIGHT BVN ARCHITECTURE PTY LIMITED. UNLESS OTHERWISE AGREED IN WRITING ALL RIGHTS TO THIS DOCUMENT ARE SUBJECT TO PAYMENT IN FULL OF ALL BVN CHARGES THIS DOCUMENT MAY ONLY BE USED FOR THE PURPOSE FOR WHICH IT HAS BEEN PREPARED AND HAS BEEN CREATED AND DELIVERED. AS NOTIFIED IN WRITING BY BVN AND THIS DOCUMENT MAY NOT BE OTHERWISE USED OR COPIED. ANY UNAUTHORISED USE OF THIS DOCUMENT IS AT THE USER'S SOLE RISK AND WITHOUT LIMITING BVN'S RIGHTS THE USER RELEASES AND INDEMNIFIES BVN FROM AND AGAINST ALL LOSS SO ARISING.

NOTE
CONTRACTOR TO CHECK AND VERIFY ALL DIMENSIONS ON SITE PRIOR TO COMMENCEMENT OF WORK OR PREPARATION OF SHOP DRAWINGS. DO NOT SCALE THIS DRAWING

ISSUE	DATE	DESCRIPTION

CLIENT
NSW GOVERNMENT Health Infrastructure
HEALTH INFRASTRUCTURE
MANAGING CONTRACTOR
MULTIPLEX
Built to outperform.
PROJECT MANAGER
CBRE
(02) 9333 3333
CBRE
STRUCTURE / FACADE / CIVIL
TTW
(02) 9439 7288
TTW
MECHANICAL / MEDICAL GASES / ESD
EMF Griffiths
(02) 9283 8445
emf griffiths
ELECTRICAL / COMMS / VERTICAL TRANSPORT
JHA
(02) 9437 1000
JHA
HYDRAULIC / FIRE
Warren Smith & Partners
(02) 9299 1312
PCA / BCA / DDA /
Group DLA
(02) 8090 1493
GROUPDLA
FIRE ENGINEERING
PETER GARDNER & ASSOCIATES
PGA
PROJECT
NEW MAITLAND HOSPITAL

CORNER OF METFORD RD AND FIELDSEND ST,
METFORD, NSW 2323
BVN PROJECT NUMBER
S1806011.000
DRAWING KEY

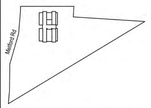

TRUE NORTH
PROJECT NORTH

SCALE
1 : 2000 @A0 DO NOT SCALE
0 1000 4000 8000
1:200

DRAWN BY: Author CHECKED BY: Checker
DESIGNED BY: Designer APPROVED BY: Approver
STATUS
Schematic Design
DRAWING

SHADOW ANALYSIS

DRAWING NUMBER
1806011-BVN-ARH-DA08
ISSUE

1/02/2019 5:28:40 PM

MAITLAND HOSPITAL MATERIALS BOARD

① PODIUM

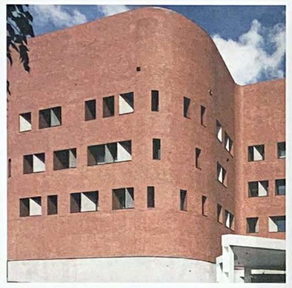

REFERENCE IMAGE: Embassy red, Australian Embassy Thailand, BVN

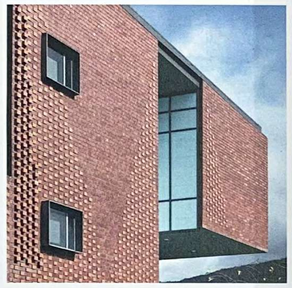

REFERENCE IMAGE: Texture and variation to brick facade

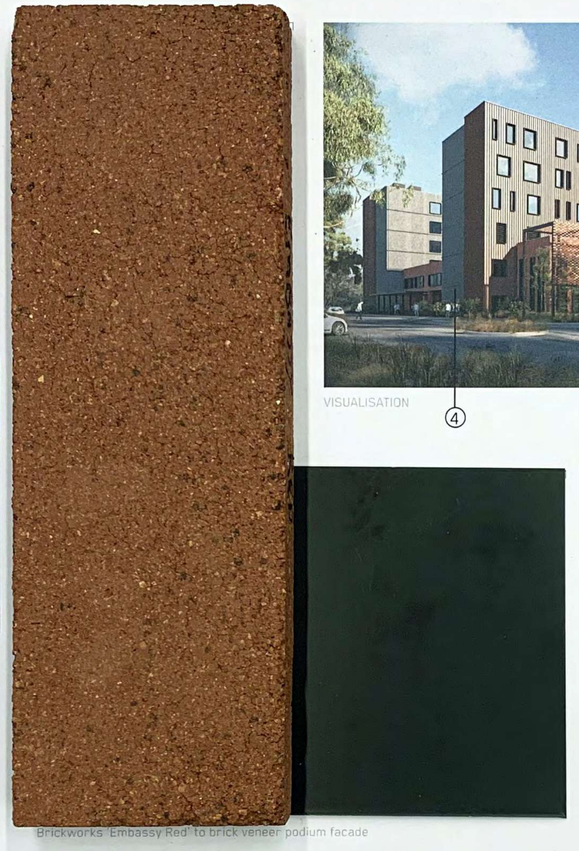

Brickworks 'Embassy Red' to brick veneer podium facade

VISUALISATION

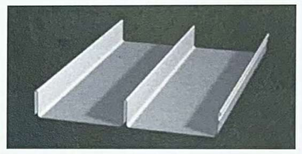

REFERENCE IMAGE: Standing seam

REFERENCE IMAGE: Metallic finish to metal cladding

③ IPU (External Bar)

Left: Colorbond 'Aries' (metallic) to standing seam metal cladding
Right: Colorbond 'Monument' to window frames

② ARBOUR

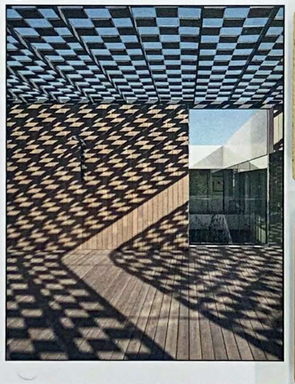

REFERENCE IMAGE: Flexbrick screening system to arbour

Tempio terracotta standard colour range to express variation on arbour screening

④ IPU (Internal Bar)

REFERENCE IMAGE: Metal profile sample

REFERENCE IMAGE: Standing seam metal cladding with projected window frame

Left: Colorbond 'Basalt' to standing seam metal cladding
Right: Colorbond 'Monument' to window frames

BVN
MULTIPLEX
NSW Health Infrastructure

BVN
Telephone: +61 2 9297 7200
Facsimile: +61 2 9297 7299
www.bvn.com.au

NSW ARCHITECTS
REGISTRATION BOARD /
NOMINATED ARCHITECTS
6501 ABBIE GALVIN
6506 NIKOTSORIA TITCHOSKY
7115 JULIAN ASHTON
7121 MICHAEL BRIDGEMAN
7151 PAUL DE MESSENIER
4937 JAMES GRUGER

CLIENT	PROJECT	BVN PROJECT NUMBER	TRUE NORTH	PROJECT NORTH	GRAPHIC SCALE	SCALE	DRAWING	DRAWING NUMBER	DATE	ISSUE
HEALTH INFRASTRUCTURE	NEW MAITLAND HOSPITAL	S1806011.000			0 1000 4000 8000 1:200mm	@A0	MATERIALS BOARD SSI2 SUBMISSION	SK414		