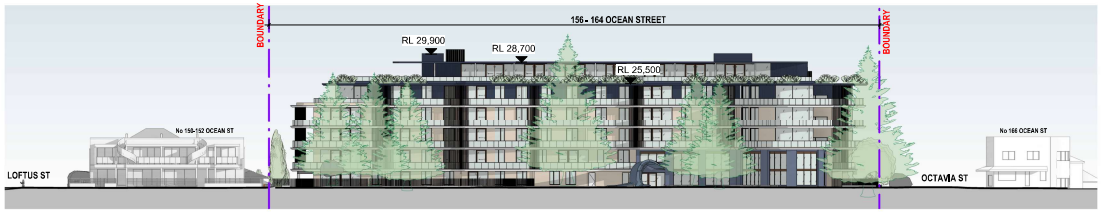

1 OCEAN ST ELEVATION - BUILDING A/B
SCALE 1 : 400

3 LAGOON ST ELEVATION - BUILDING C/D/E
SCALE 1 : 400

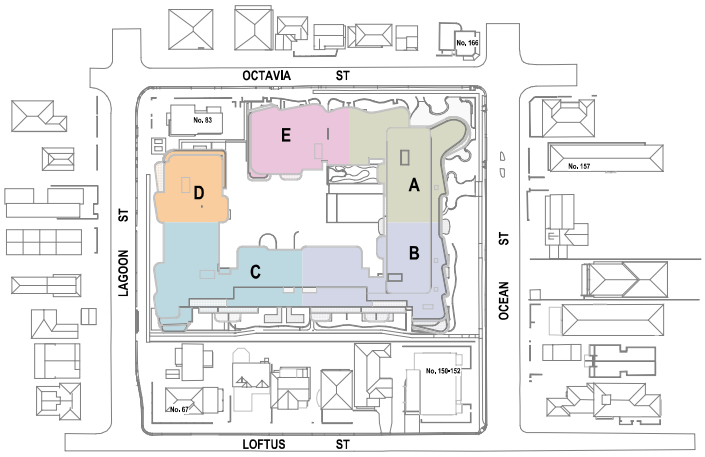

KEY PLAN
SCALE 1 : 1000

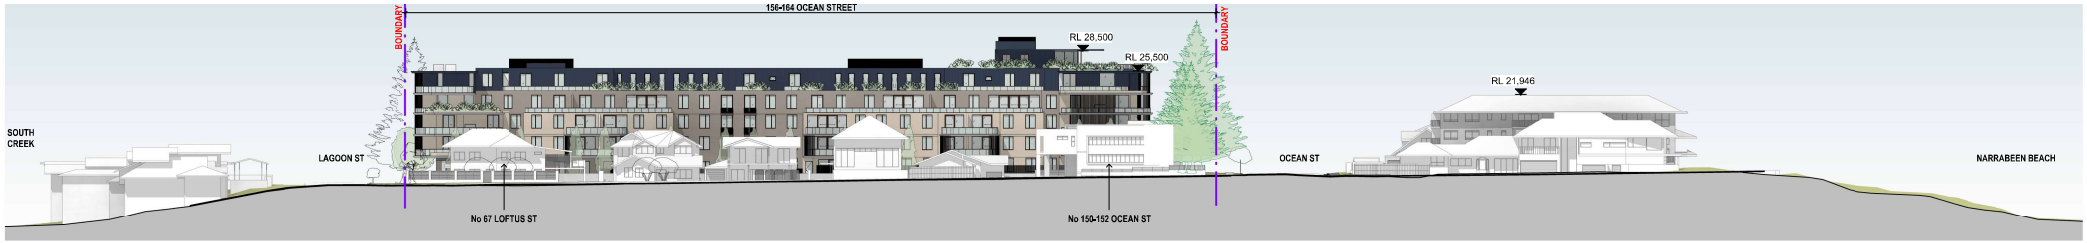

2 LOFTUS ST ELEVATION - BUILDING B/C
SCALE 1 : 400

4 OCTAVIA ST ELEVATION - BUILDING A/D/E
SCALE 1 : 400

GENERAL NOTES

Morrison Design Partnership Pty. Limited accept no responsibility for the usability, completeness or accuracy of data transferred electronically. Recipients should when necessary request a hard copy version for verification. This drawing shall be read in conjunction with all architectural and other Consultants drawings and specifications and with such other written instructions as may be issued during the course of the contract. Figured dimensions shall be taken in preference to scaling. All level, datum points and dimensions on this drawing shall be verified by the builder on site. All discrepancies shall be referred to the architect for direction before proceeding with any works.
DO NOT SCALE THIS DRAWING.

MDP acknowledges the Cammeraygal people as the traditional custodians of this land

©Copyright
These drawings and designs and the copyright thereof are the property of **Morrison Design Partnership Pty. Ltd.** and must not be altered, used, retained, or copied wholly or in part without the written permission of Morrison Design Partnership Pty. Ltd. ACN 001 595 288.

SURVEY NOTES
Survey data included in this drawing is based on survey drawing and is provided for preliminary design purposes only. As this drawing is based on information supplied by others, reference must be made to original survey drawings verified against site conditions.

REV	DATE	AMENDMENT	INITIALS	CHECK
DA01	2025-07-28	FOR SSDA SUBMISSION	DT	SN

CLIENT
Indigo BY MORAN NARRABEEN

PROJECT
Indigo by Moran
156-164 Ocean St,
8 Octavia St,
81 & 81A Lagoon St,
Narrabeen, NSW, 2101

DRAWING TITLE
CONTEXT ELEVATIONS

DEVELOPMENT APPLICATION

PROJECT NO.	DRAWING NO.	REVISION
3374	DA120.00	DA01

SCALE	: As indicated @ A1
DRAWN	: DT
DATE	: 2025-07-28

www.mdpa.com.au NSW Nom Architect: Glen Ollerton #7621.

mdp architecture