Check all dimensions and site conditions prior to commencement of any work, the purchase or ordering of any materials, fittings, plant, services or equipment and the preparation of shop drawings and/or the fabrication of any components.


All drawings to be read in conjunction with all architectural documents and all other consultants documents.

Do not scale drawings - refer to figured dimensions only. Any discrepancies shall immediately be referred to the architect for clarification.

All drawings may not be reproduced or distributed without prior permission from the architect.

PROFILE OF APPROVED DA SCHEME

PROFILE OF LODGED DA SCHEME

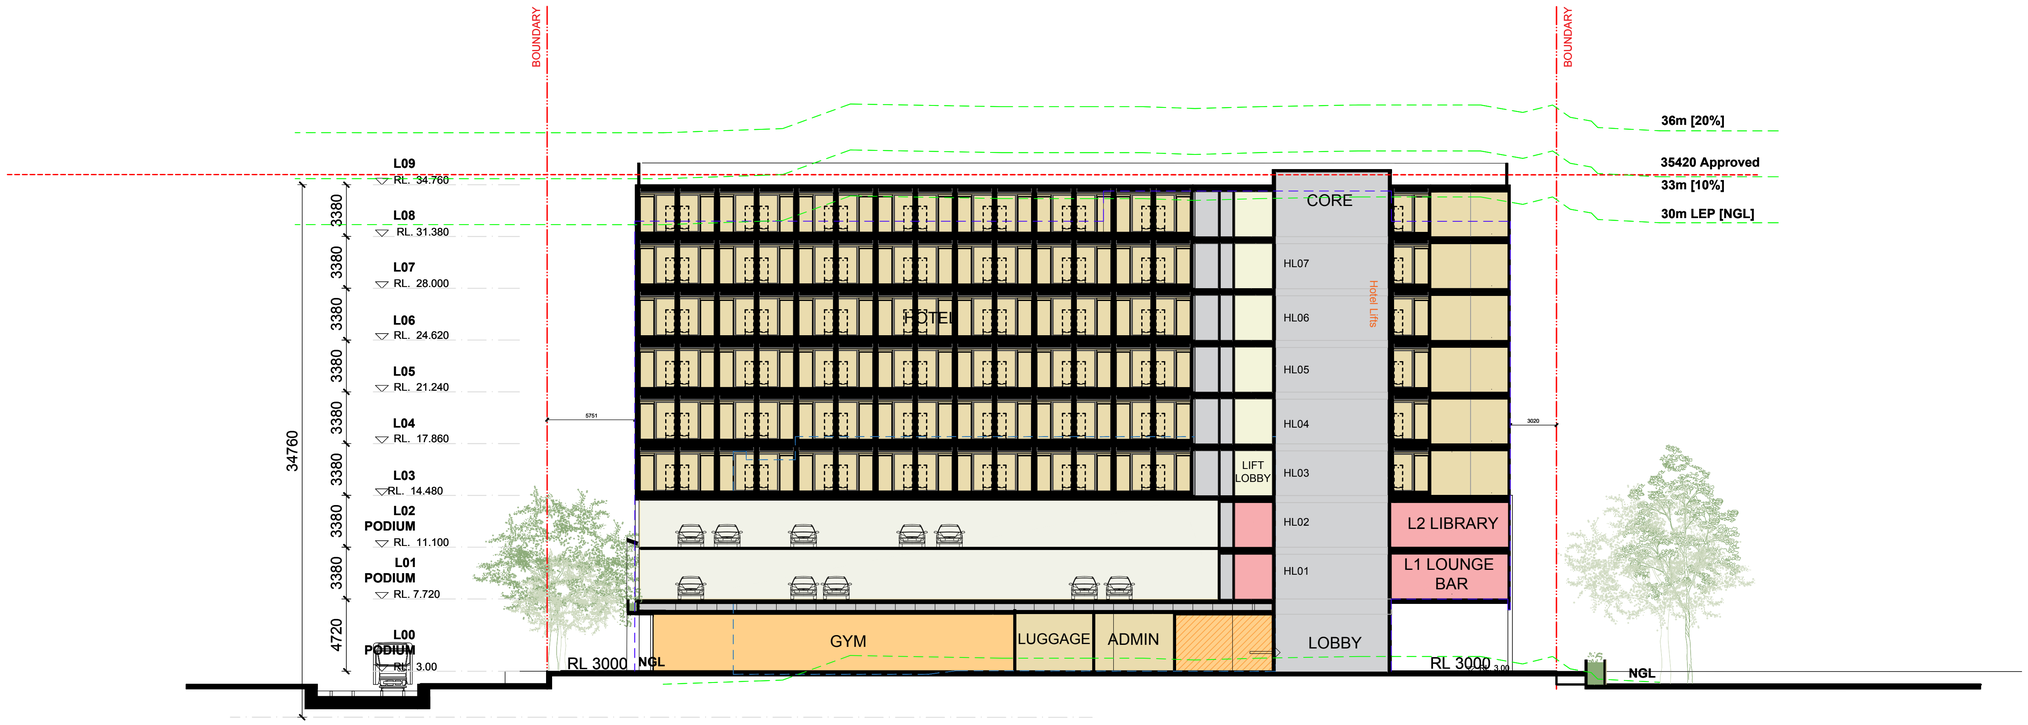

SECTION DD

Revision	Date	Description	Initial	Checked
4	15.09.20	DA Submission	EN	DE
3	07.02.20	DA Submission	EN	DE
2	08.01.20	For Information	DE	DE
1	10.12.19	For Information	EN	DE

S12109_ Doma
Honeysuckle Drive, Newcastle

Section DD

Scale	1:200 @A1 1:400 @ A3
Drawn	Checked
Project No.	S12109
Status	FOR INFORMATION
Plot Date	25/9/2020 5:34 PM
Plot File	S:\12100-12199\S12109_Doma_HoneysuckleDr\50_Documents\... ...Images\200915_DA Amendments Report\Amended Sections\[
Drawing No.	[Revision]

A08.003[4]


Melbourne 1 Nicholson Street
Melbourne VIC 3000 Australia
T 03 8664 6200 F 03 8664 6300
email melb@batessmart.com.au
http://www.batessmart.com.au

Sydney 43 Brisbane Street
Surry Hills NSW 2010 Australia
T 02 8354 5100 F 02 8354 5199
email syd@batessmart.com.au
http://www.batessmart.com.au

Bates Smart Architects Pty Ltd ABN 68 094 740 986

BATESSMART

SECTION AA

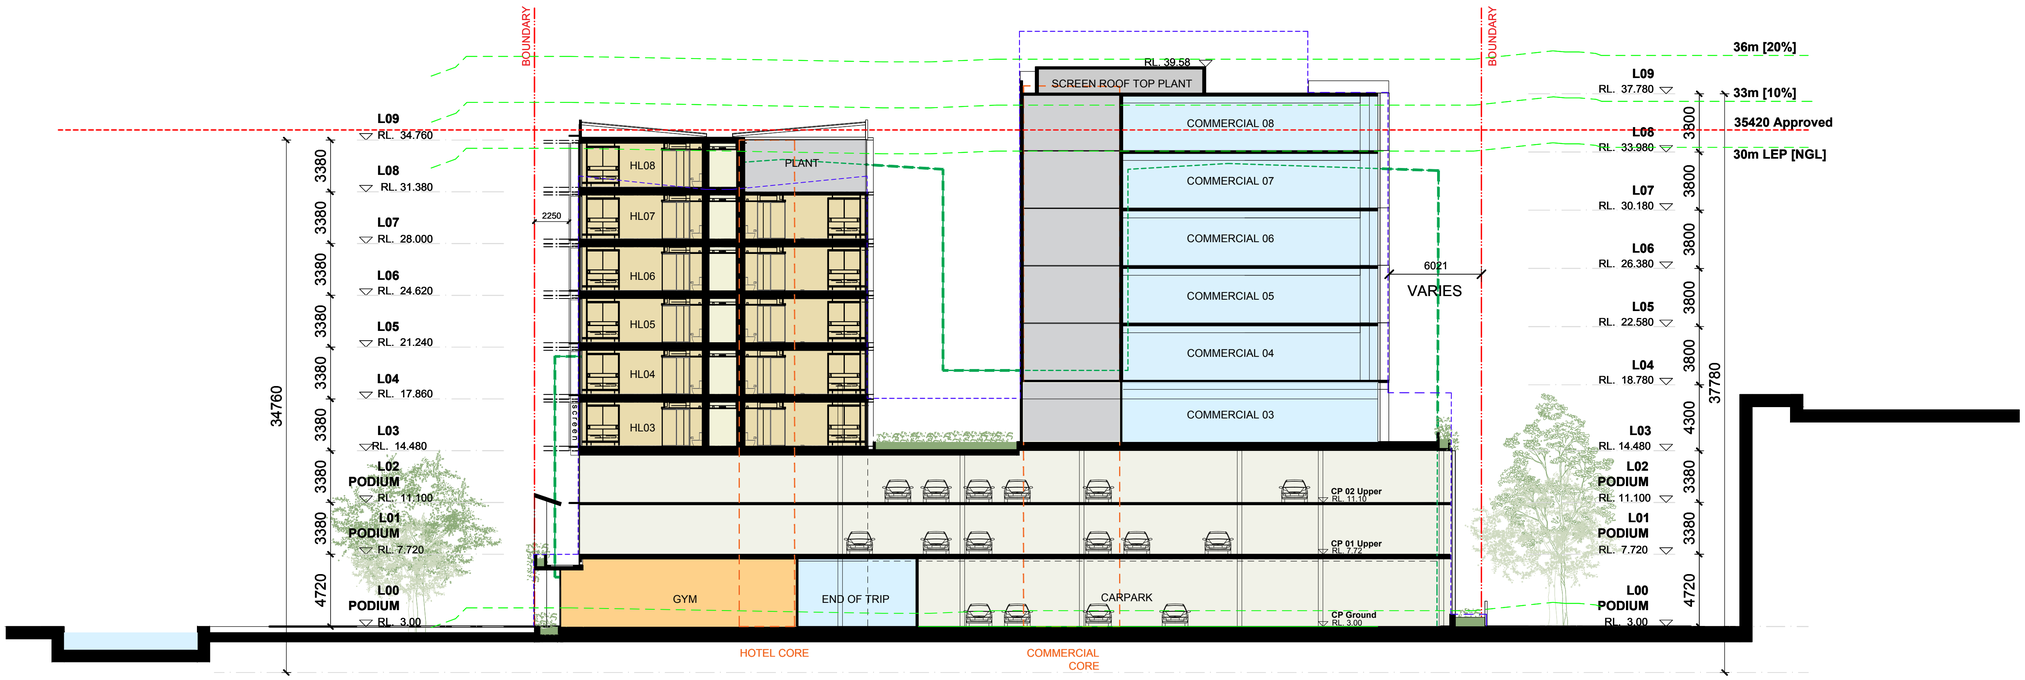

Check all dimensions and site conditions prior to commencement of any work, the purchase or ordering of any materials, fittings, plant, services or equipment and the preparation of shop drawings and/or the fabrication of any components.

All drawings to be read in conjunction with all architectural documents and all other consultants documents.

Do not scale drawings - refer to figured dimensions only. Any discrepancies shall immediately be referred to the architect for clarification.

All drawings may not be reproduced or distributed without prior permission from the architect.

PROFILE OF APPROVED DA SCHEME

PROFILE OF LODGED DA SCHEME

Revision	Date	Description	Initial	Checked
5	18.09.20	DA Submission	EN	DE
4	07.02.20	DA Submission	EN	DE
3	29.01.20	For Information	EOS	DE
2	08.01.20	For Information	DE	DE
1	10.12.19	For Information	EN	DE

S12109_ Doma
Honeysuckle Drive, Newcastle

Section AA - BB

Scale	1:200 @A1 1:400 @ A3
Drawn	Checked
Project No.	S12109
Status	FOR INFORMATION
Plot Date	25/9/2020 5:26 PM
Plot File	S:\12100-12199\S12109_Doma_HoneysuckleDr\50_Documents\...\Images\200915_DA Amendments Report\Amended Sections.pl
Drawing No.	[Revision]


A08.001[5]

Melbourne 1 Nicholson Street
Melbourne VIC 3000 Australia
T 03 8664 6200 F 03 8664 6300
email melb@batessmart.com.au
http://www.batessmart.com.au


Sydney 43 Brisbane Street
Surry Hills NSW 2010 Australia
T 02 8354 5100 F 02 8354 5199
email syd@batessmart.com.au
http://www.batessmart.com.au

Bates Smart Architects Pty Ltd ABN 68 094 740 986

BATESSMART

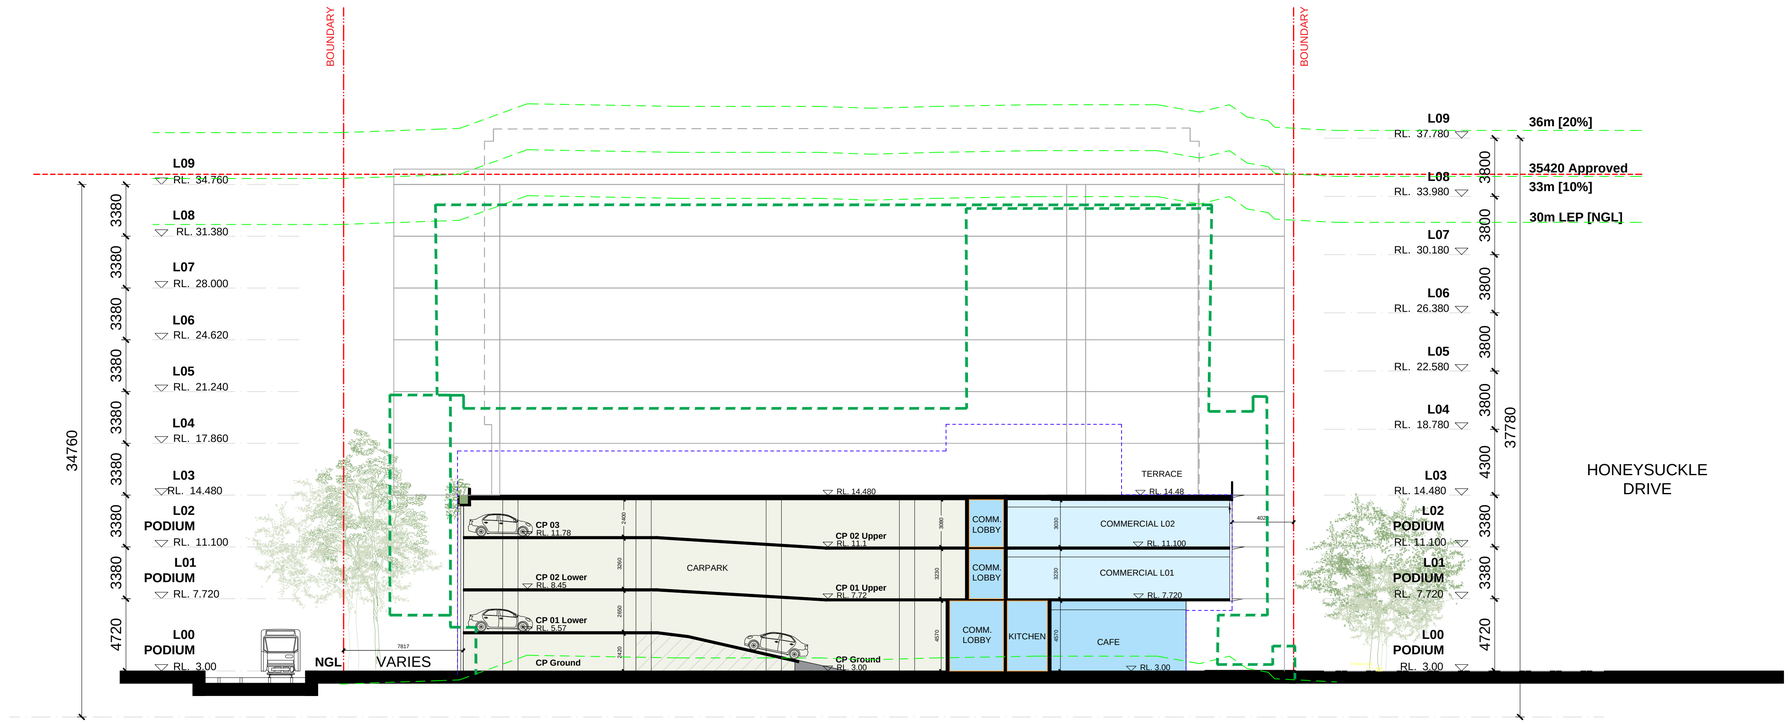

SECTION BB

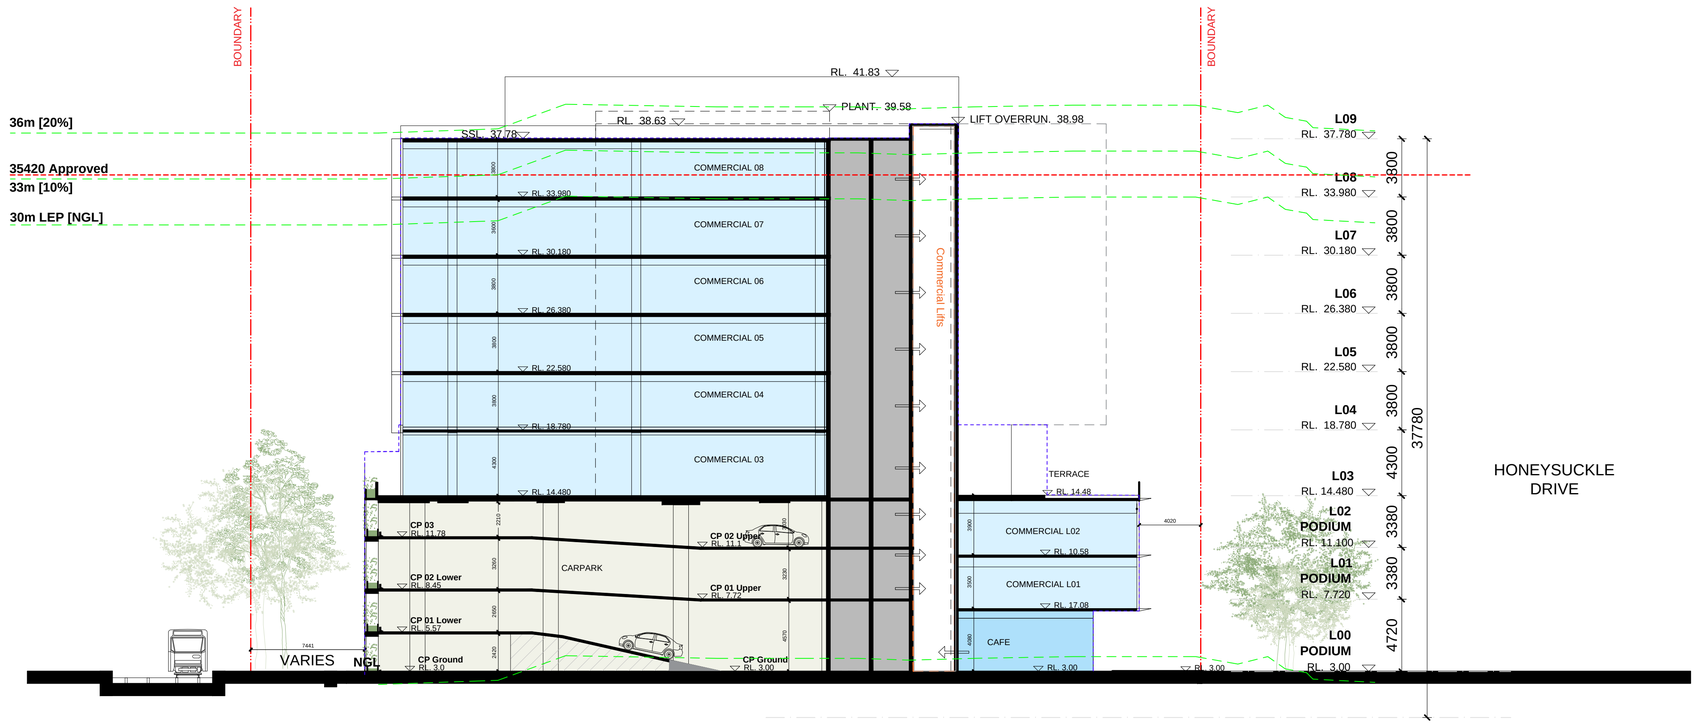

SECTION CC

Check all dimensions and site conditions prior to commencement of any work, the purchase or ordering of any materials, fittings, plant, services or equipment and the preparation of shop drawings and/or the fabrication of any components.

All drawings to be read in conjunction with all architectural documents and all other consultants documents.

Do not scale drawings - refer to figured dimensions only. Any discrepancies shall immediately be referred to the architect for clarification.

All drawings may not be reproduced or distributed without prior permission from the architect.

PROFILE OF APPROVED DA SCHEME

PROFILE OF LODGED DA SCHEME

Revision	Date	Description	Initial	Checked
4	18.09.20	DA Submission	EN	DE
3	07.02.20	DA Submission	EN	DE
2	08.01.20	For Information	DE	DE
1	10.12.19	For Information	EN	DE

S12109_ Doma
Honeysuckle Drive, Newcastle

Section BB - CC

Scale	1:200 @A1 1:400 @ A3
Drawn	Checked
Project No.	S12109
Status	FOR INFORMATION
Plot Date	14/09/2020 5:50PM
Plot File	S:\12100-12199\S12109_Doma_HoneysuckleDr\50_Documents\...\Images\200915_DA Amendments Report\Amended Sections\[Revision]
Drawing No.	A08.002[4]

Melbourne 1 Nicholson Street
Melbourne VIC 3000 Australia
T 03 8664 6200 F 03 8664 6300
email melb@batessmart.com.au
http://www.batessmart.com.au

Sydney 43 Brisbane Street
Surry Hills NSW 2010 Australia
T 02 8354 5100 F 02 8354 5199
email syd@batessmart.com.au
http://www.batessmart.com.au

Bates Smart Architects Pty Ltd ABN 68 094 740 986

BATESSMART