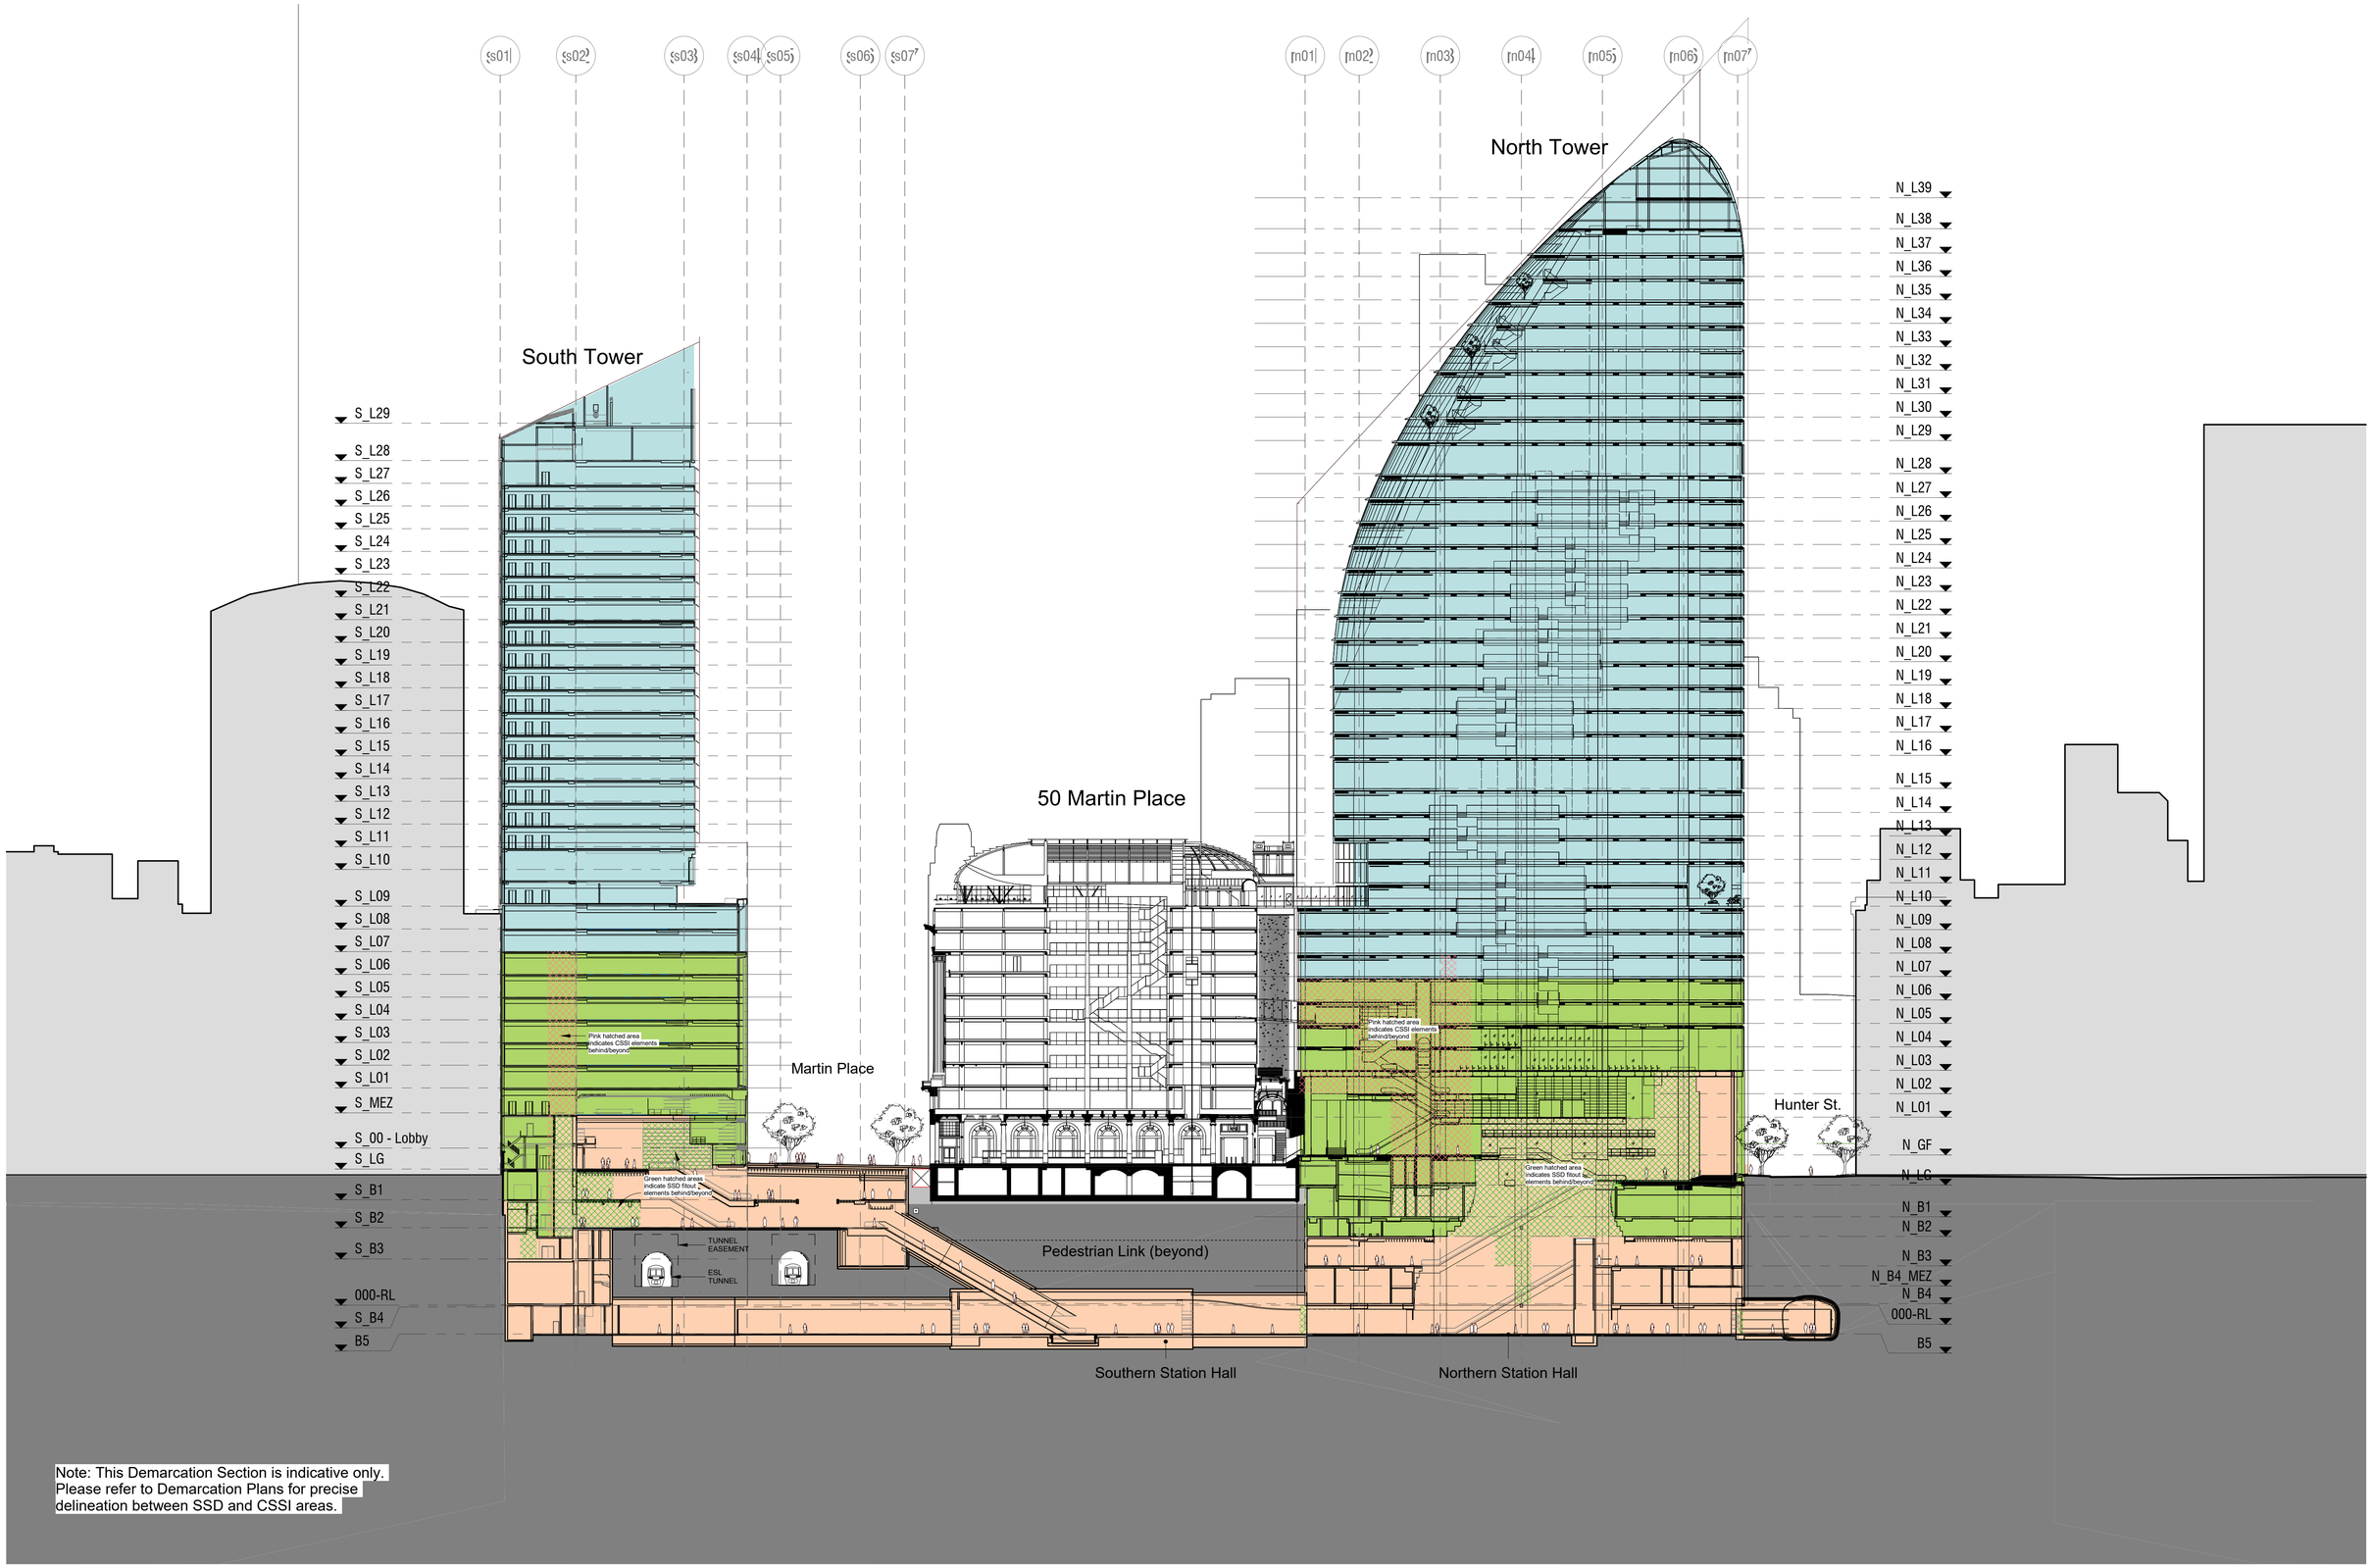

Note: This Demarcation Section is indicative only. Please refer to Demarcation Plans for precise delineation between SSD and CSSI areas.

Rev	App	Ckd	Revision or reason for issue	Date
0	AC	MC	STAGE I SSDA - DRAFT ISSUE	May 2017
1	AC	MC	STAGE II SSDA - DRAFT ISSUE	29.06.2018
2	AC	MC	STAGE II SSDA - DRAFT ISSUE	09.08.2018
A	AC	MC	STAGE II SSDA - DRAFT ISSUE	10.08.2018
B	AC	MC	STAGE II SSDA - DRAFT ISSUE	13.08.2018
C	AC	MC	STAGE II SSDA - DRAFT ISSUE	15.08.2018
D	AC	MC	STAGE II SSDA	23.08.2018
E	AC	MC	STAGE II SSDA - RIS	29.03.2019

Notes

This architectural package describes metro-related areas. Refer to Tzannes for South OSD and JPW for North OSD.

CSSI detail is indicative and subject to separate approval.

Final OSD detail on station levels is subject to issue of the relevant construction certificate and approved Station Design and Precinct Plan.

Street trees, furniture, and other public domain elements within the precinct are indicative only and are subject to relevant approvals and detailed coordination with new and existing underground utilities and infrastructure.

Legend

- SSD approval site boundary
- SSD Areas
- CSSI Areas
- Structure included as part of CSSI application, finishes and fitout included in SSD application
- SSD Fitout Areas behind/beyond
- CSSI Areas behind/beyond

Scale / North Point

1:500 @ A1, 1:1000 @ A3 — 0 5 10 15 25

General Notes

Do not scale from drawing. Use marked dimensions.To be read in conjunction with all other Consultant's drawings.The Architect to be immediately notified of any discrepancies. Copyright on this drawing retained by the Architect.

Authoring Organisation

GRIMSHAW

Grimshaw
Level 2, 333 George Street, Sydney
New South Wales 2000 Australia

Telephone +61 2 9253 0200
Email info@grimshaw-architects.com

Architect

Tzannes

Tzannes
53 Myrtle Street, Chippendale
New South Wales 2008 Australia

Telephone +61 2 9319 3744
Email tzannes@tzannes.com.au

Architect

JPW
JOHNSON PILTON WALKER

Johnson Pilton Walker Pty Ltd ACN 095 778 886
Level 10 Plaza Building Australia Square 95 Pitt Street Sydney
New South Wales 2000 Australia

Telephone +61 2 9259 5900
Email jpw@jpw.com.au

Project Title

SYDNEY METRO MARTIN PLACE - integrated station development

MACQUARIE BANK

Client
Macquarie Group Ltd
50 Martin Place, Sydney
New South Wales 2000 Australia

Telephone +61 2 8232 3333
Email: www.macquarie.com

Drawing Title

N-S SECTION (SITEWIDE) DEMARCATION SECTION

Status: STAGE II SSDA

Revision: E

Drawing Number: CSWSMP- MAC- SMA- AT- DRG- DA-159891 _E

2019/03/29 12:16 PM