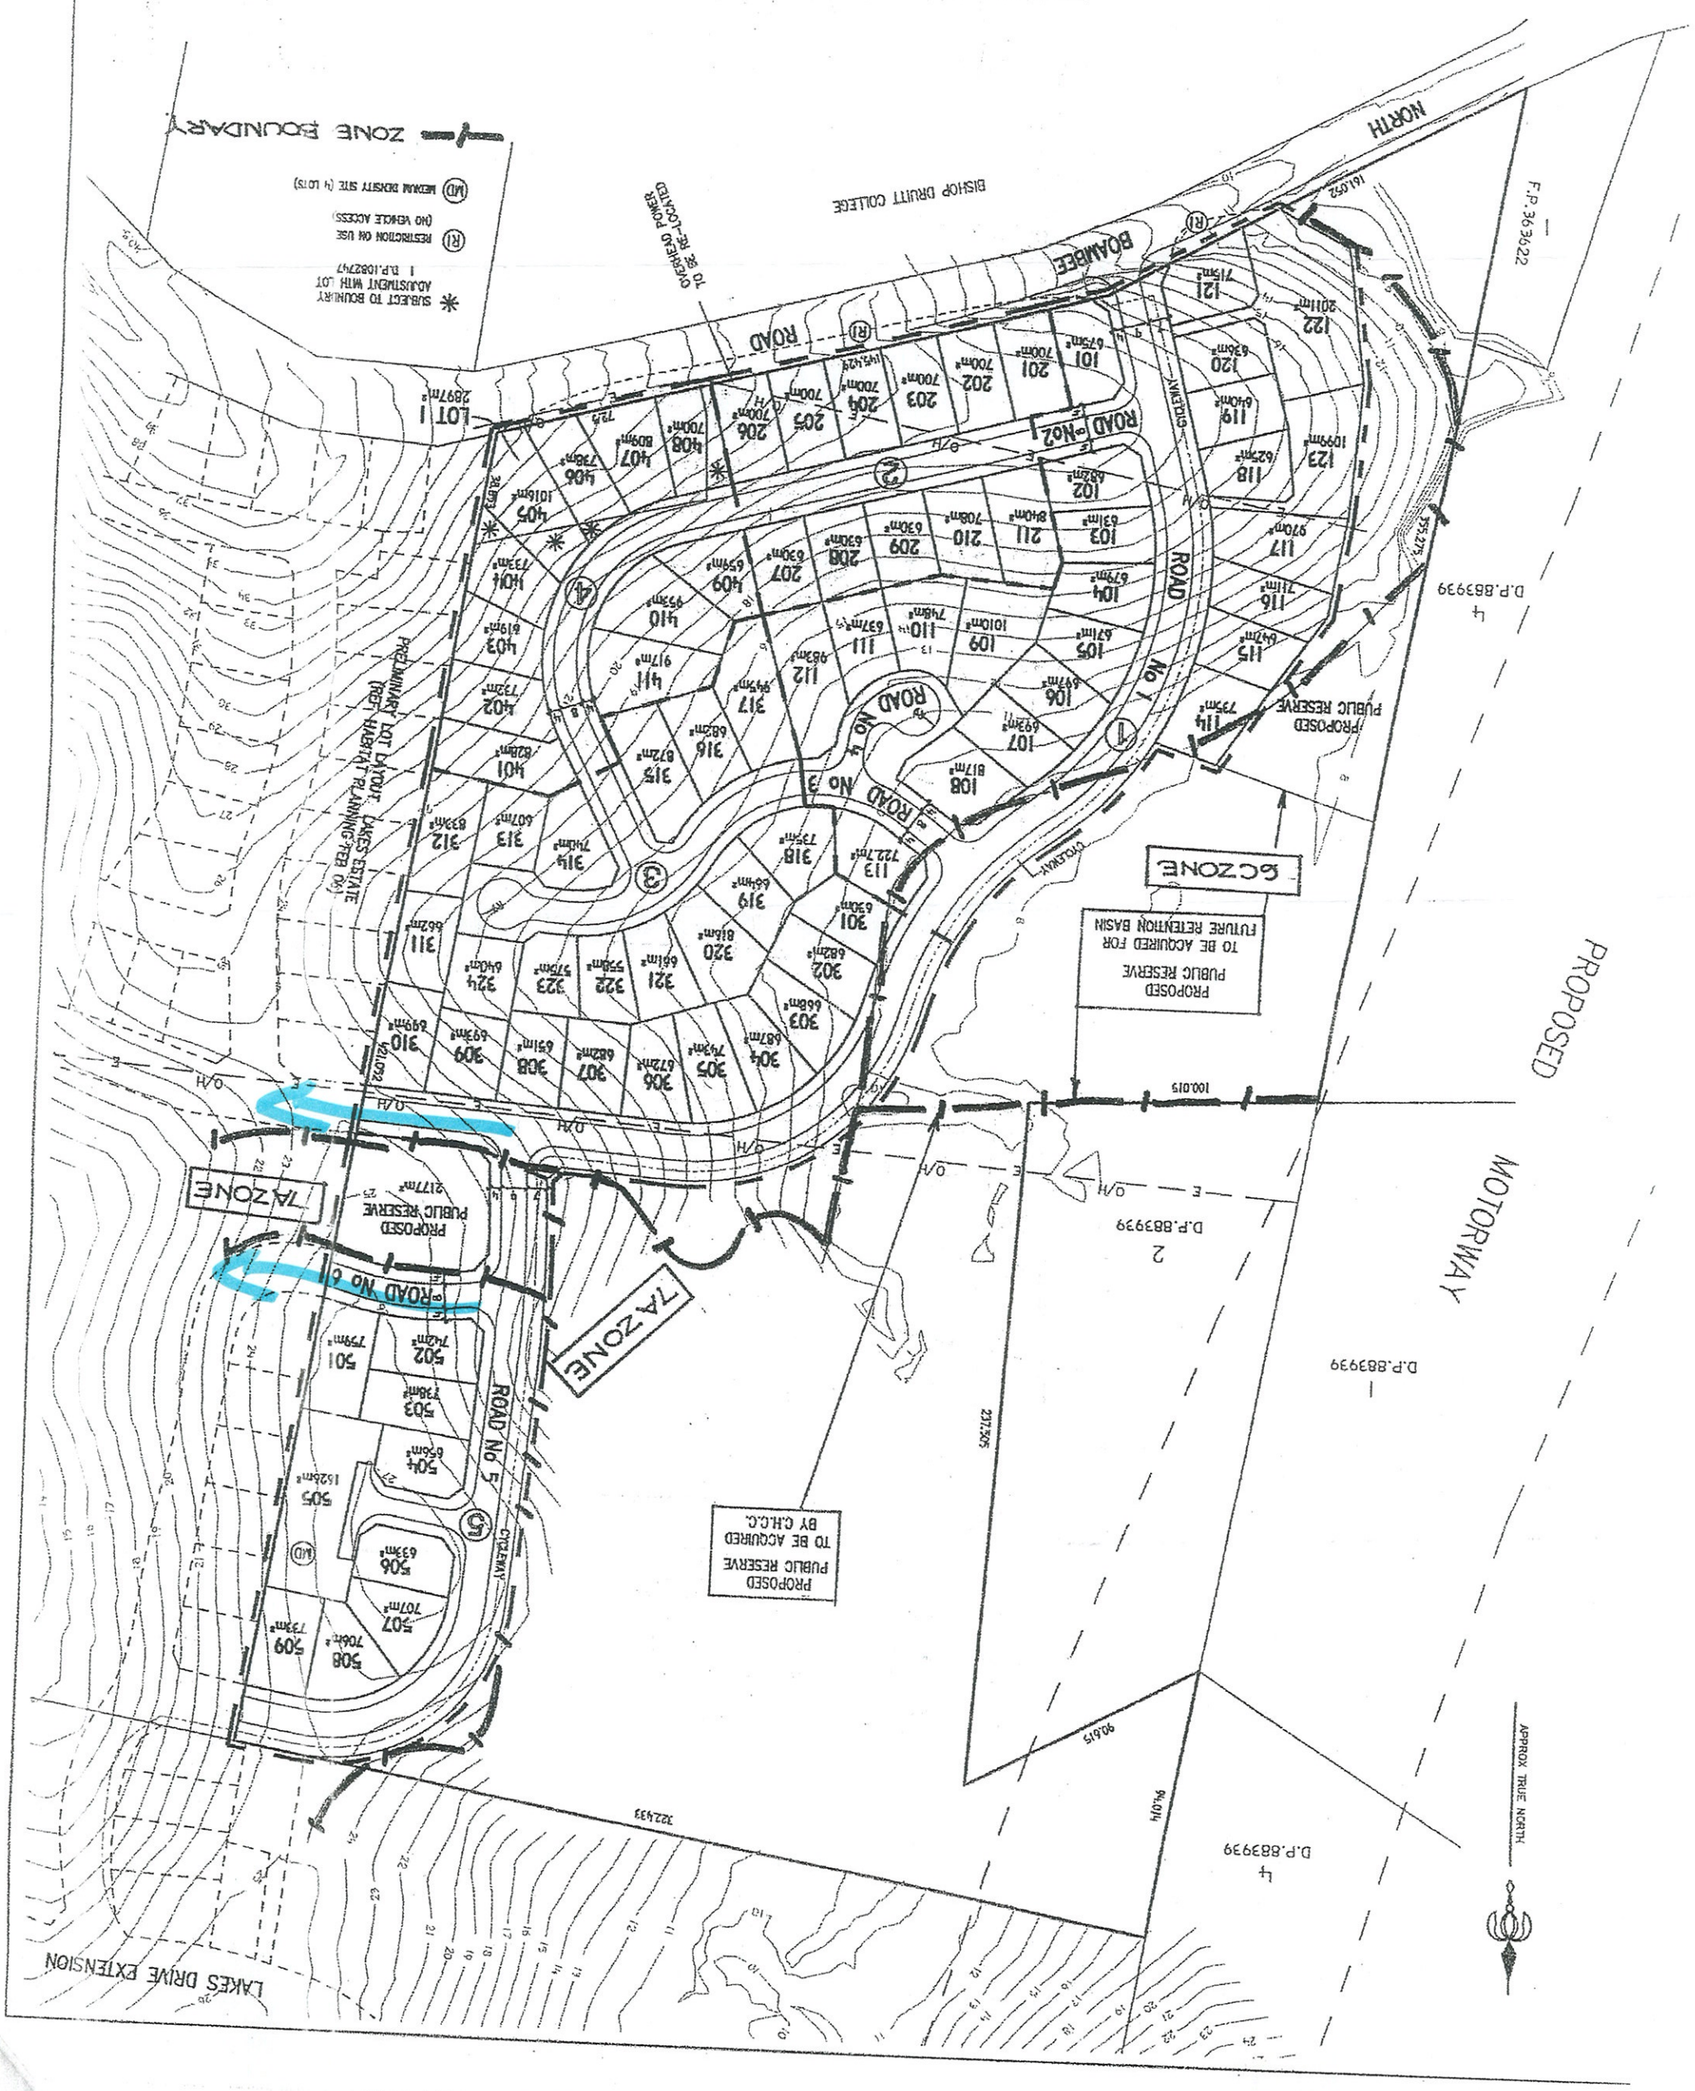

STAGED CONCEPT PLAN
SUBDIVISION OF LOT 2 IN D.P.1082747
NORTH BOAMBEE ROAD, COFFS HARBOUR

SHEET SIZE: A1	REF: 5377	SCALE: 1:2000 (A3) SCALE: 1:1000 (A1)	DATE: 19.7.2006
SHEET 7 OF 10	DRAWN: N.S.	CONTOUR INT: 1.0	DATUM: A.H.D.

CONSULTING SURVEYORS/URBAN PLANNERS/PROJECT MANAGERS

Newnham Karl Weir
and Partners Pty Ltd

5 Harbrook Street Coffs Harbour 2450
Phone: 02 6652 6630
Fax: 02 6652 3654
ABN 21 100 904 783
ACN 100 904 783