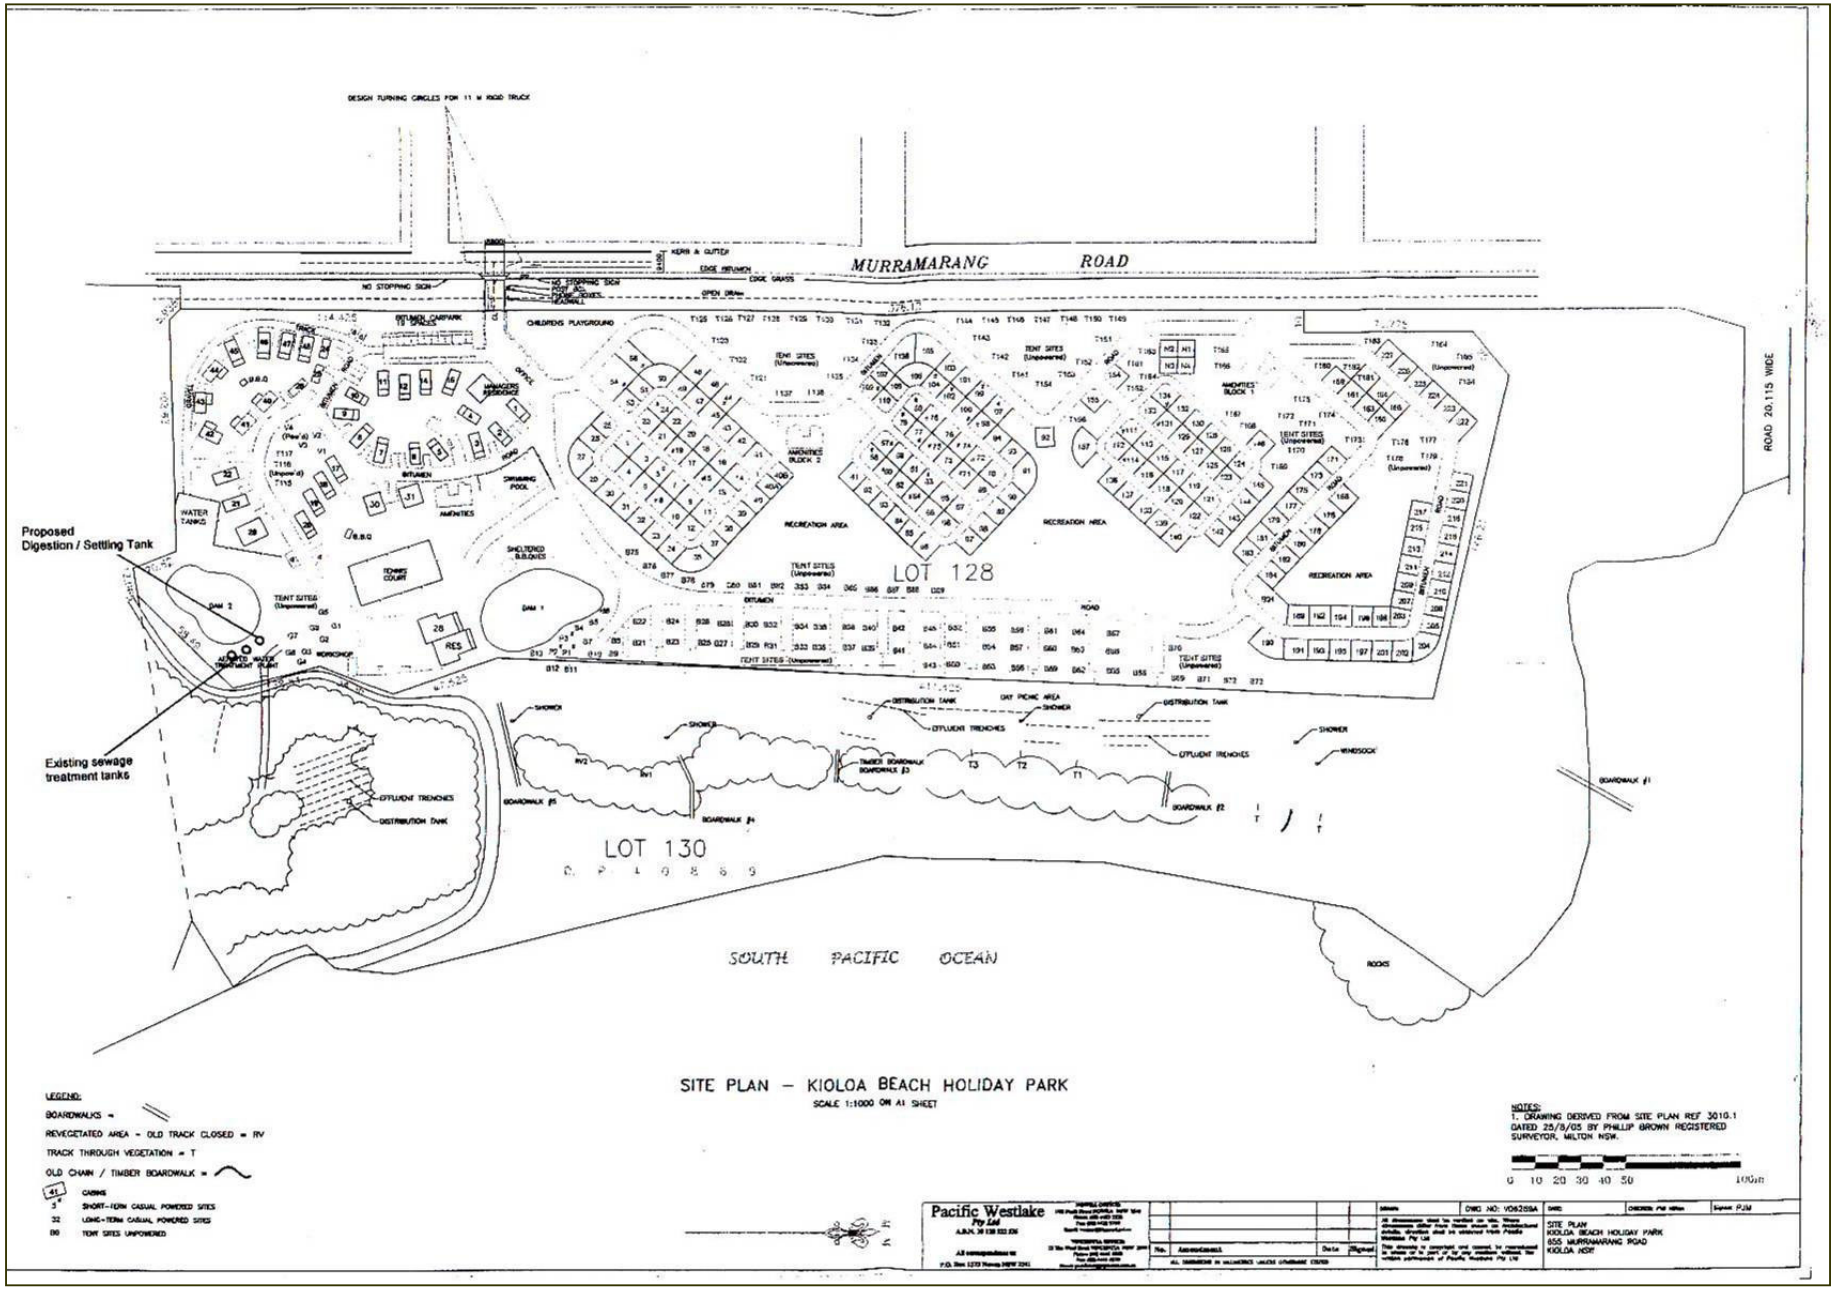

SITE PLAN – KIOLOA BEACH HOLIDAY PARK

SCALE 1:1000 ON A1 SHEET

LEGEND:

BOARDWALKS =

REVEGETATED AREA - OLD TRACK CLOSED = RV

TRACK THROUGH VEGETATION = T

OLD CHAIN / TIMBER BOARDWALK =

41 CABINS

3 SHORT-TERM CASUAL POWERED SITES

32 LONG-TERM CASUAL POWERED SITES

80 TENT SITES UNPOWERED

NOTES:

1. DRAWING DERIVED FROM SITE PLAN REF 3010.1 DATED 25/8/05 BY PHILLIP BROWN REGISTERED SURVEYOR, MILTON NSW.

0 10 20 30 40 50 100m

Pacific Westlake Pty Ltd

A.B.N. 39 138 522 226

All correspondence to:

P.O. Box 1273 Nowra NSW 2541

No.	Amendment	Date	Signed

ALL DIMENSIONS IN MILLIMETRES UNLESS OTHERWISE STATED

DWG NO: V062SSA

DATE:

CHECKED: PW Hilton

Signed: PJM

SITE PLAN
KIOLOA BEACH HOLIDAY PARK
655 MURRAMARANG ROAD
KIOLOA NSW