© 2005 All rights reserved. No part of this plan may be reproduced, stored in a retrieval system or transmitted in any form or by any means electronic, mechanical, photocopying, recording or otherwise without the written permission of Integrated Site Design Pty Ltd.

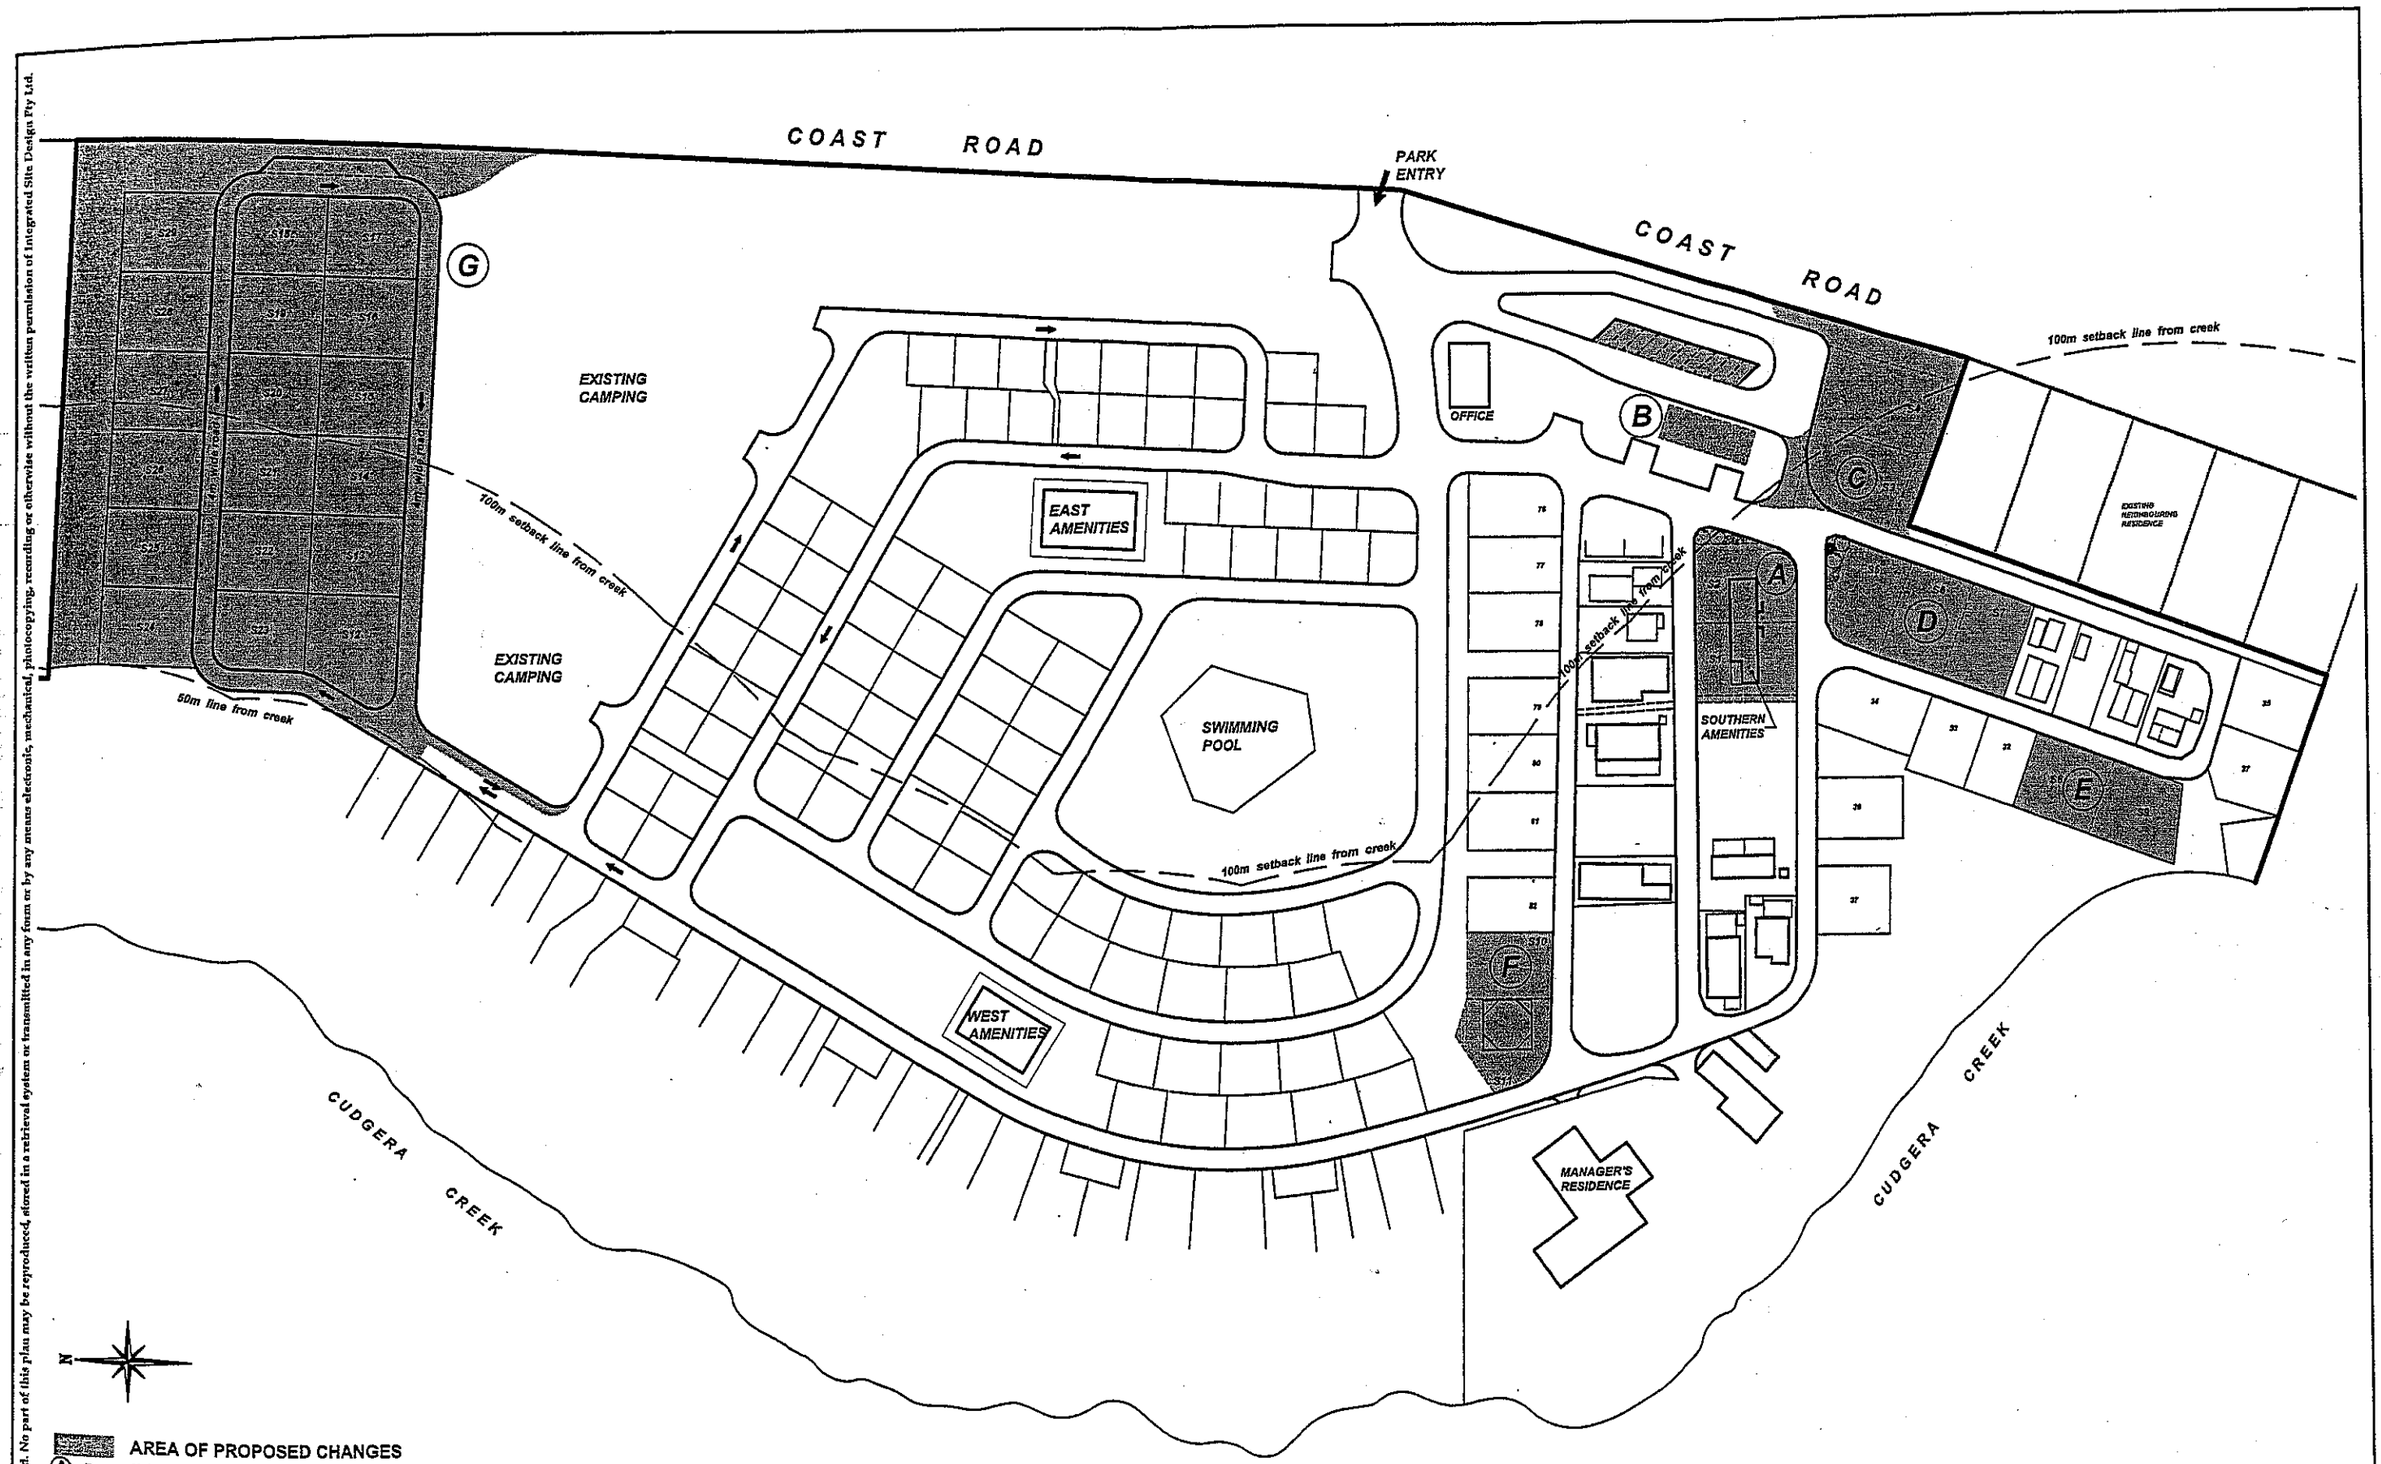

AREA OF PROPOSED CHANGES

(A)- Demolition of southern amenities and creation of 2 new long term sites.
(B)- Construction of new replacement amenities and additional car parking.
(C)- Creation of 2 new long term sites.
(D)- Re-organisation of existing sites so that 4 long term sites become 3 long term sites.
(E)- Re-organisation of existing sites so that 3 long term sites become 2 long term sites.
(F)- Removal of cabin and re-organisation of existing sites to achieve 1 additional long term site.
(G)- Construction of roads, extension of services and creation of 18 additional long term sites.

No:	Revision:	Date:

Dwg Title: EXISTING LAYOUT & PROPOSED CHANGES
Job Name: ALTERATION & ADDITION POTTSVILLE NORTH CARAVAN PARK
Client: TWEED COAST HOLIDAY PARKS

Scale: 1:800 @ A2 | Job No: 24.03
Date: December 2005 | Model: (2) Concept Drawings
Dwg No: C-00

Integrated Site Design
Planning Design and Management
ABN: 65551 936 533
t: (02) 9212 4022 BALCOTY SQUARE
f: (02) 9241 3200 CR / 99 JONES ST
e: bal@isd.com.au ULTIMO NSW 2007