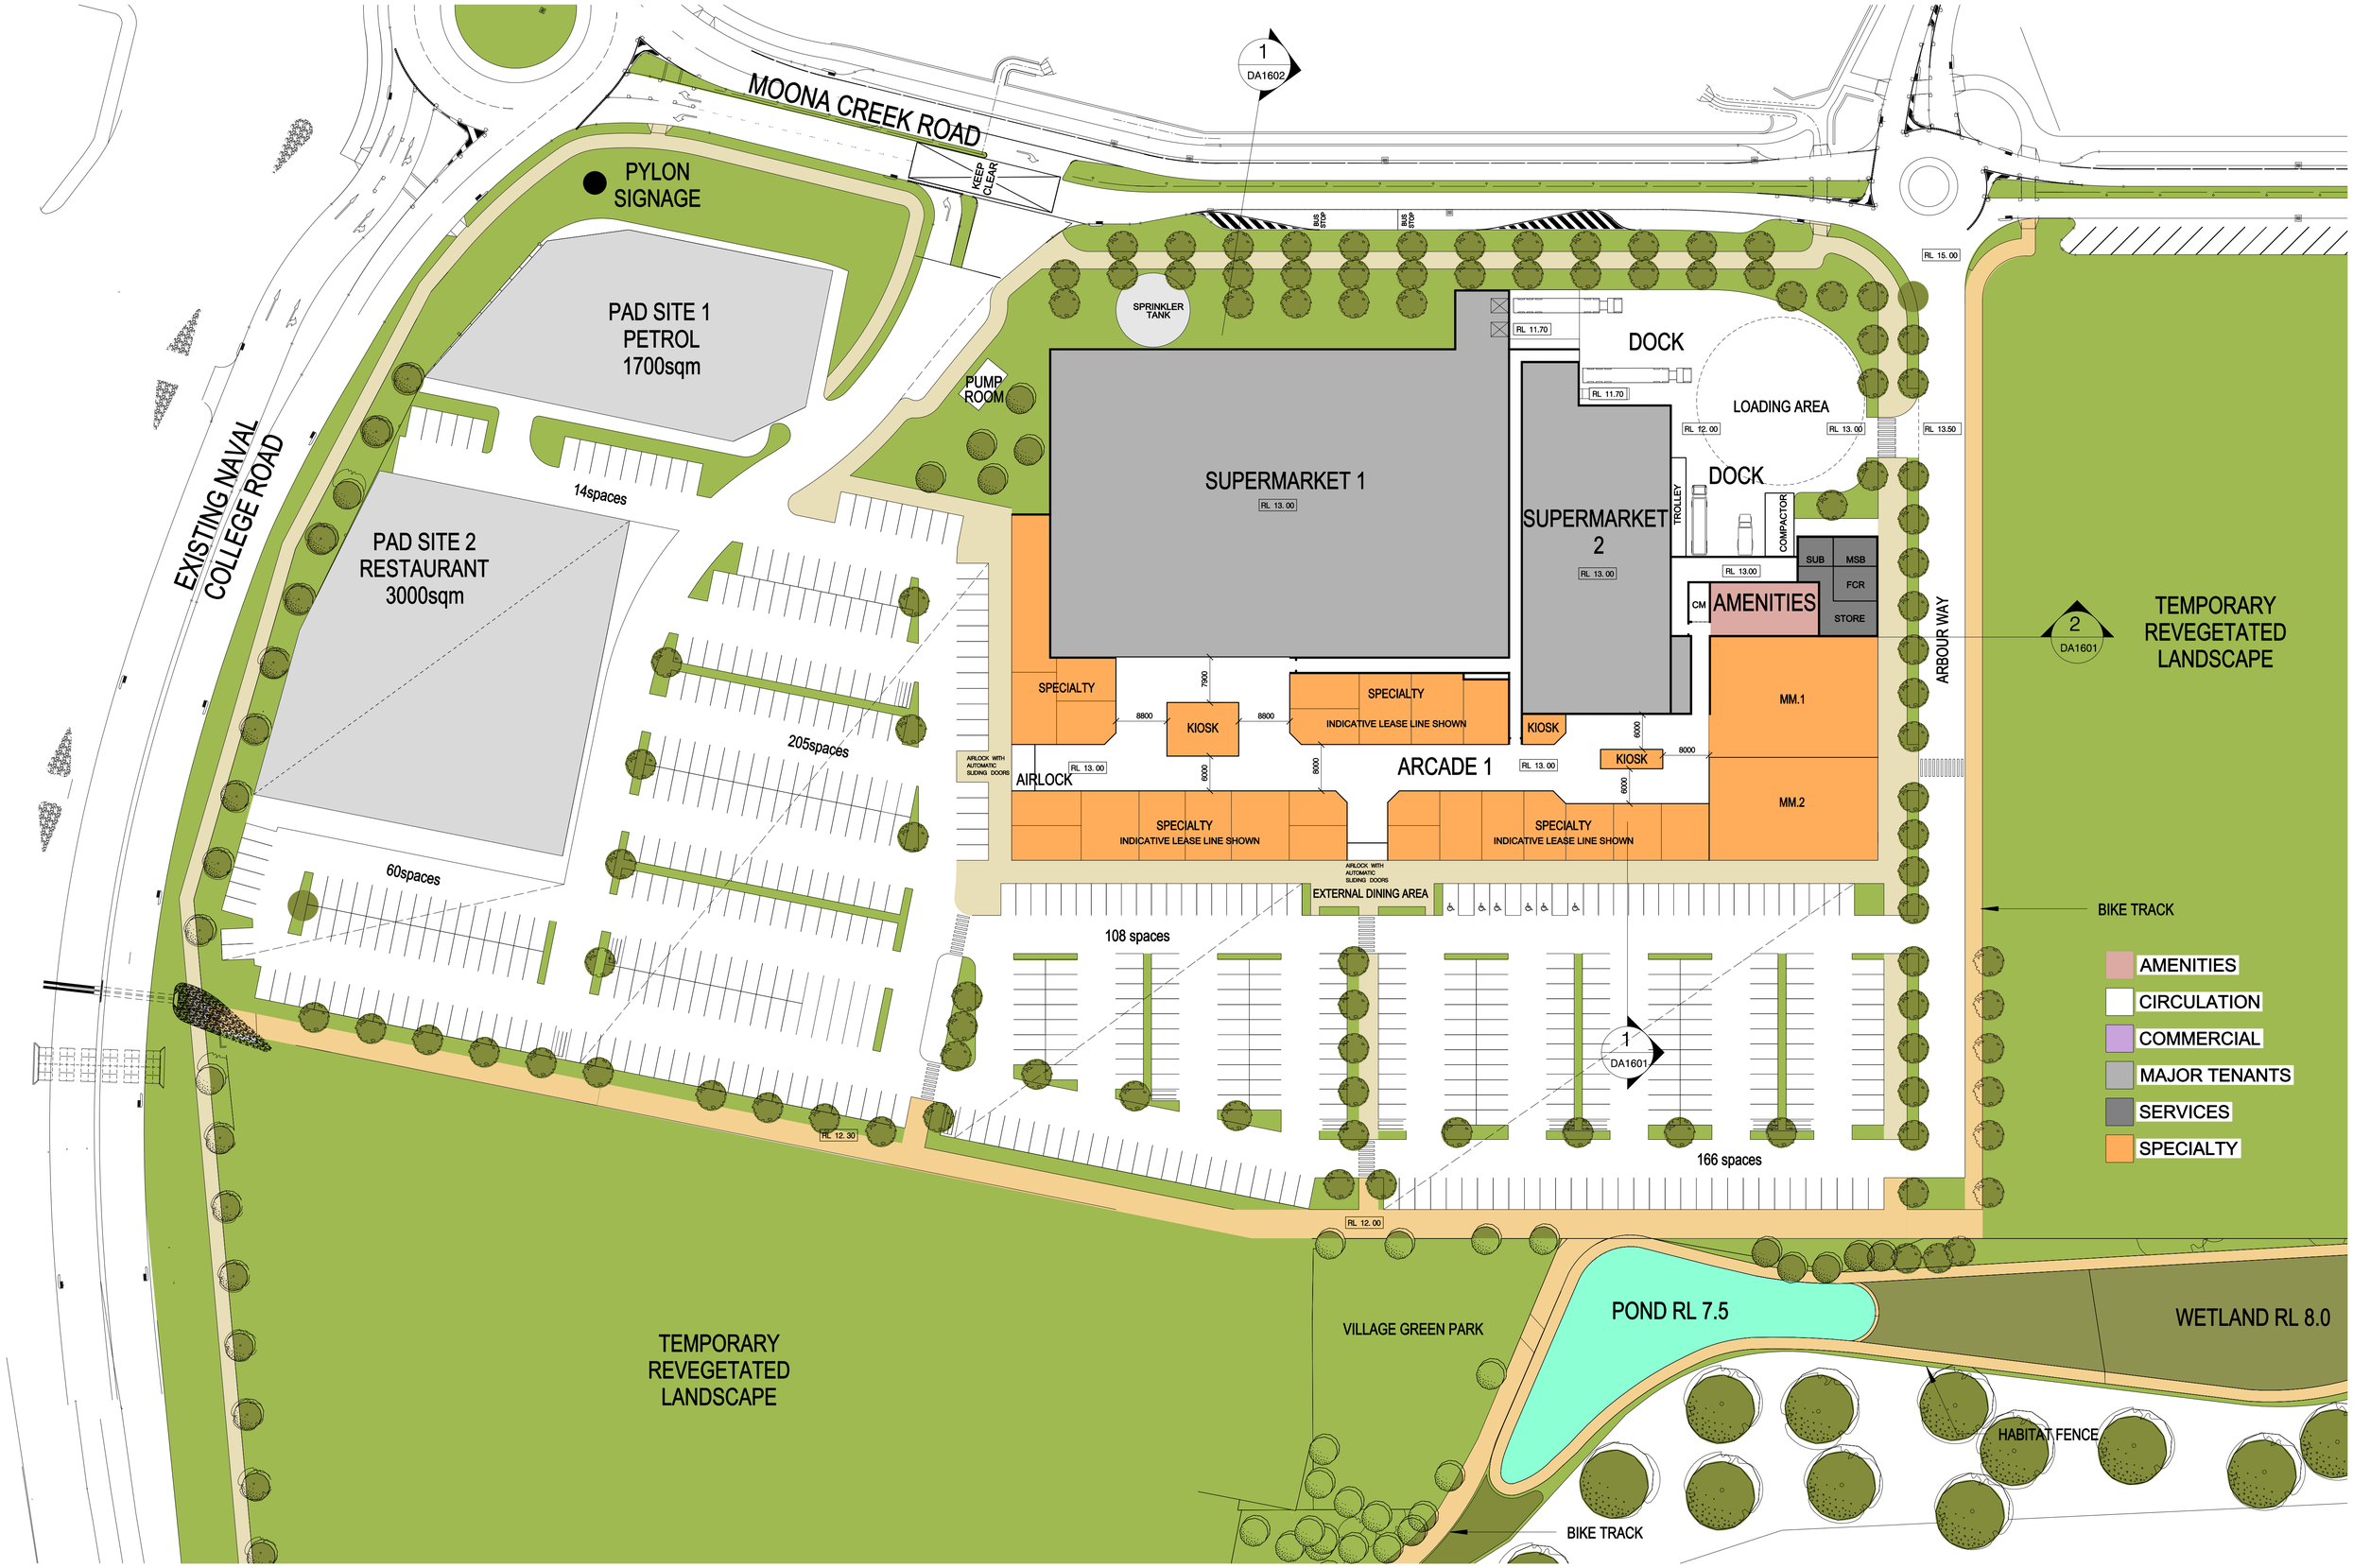

Scott Carver

Scott Carver Pty Ltd
Level 8, 71 Macquarie Street
Sydney NSW 2000 Australia

Telephone +61 2 9957 3988
hello@scottcarver.com.au
www.scottcarver.com.au

Project
Vincentia District Centre

Client
Fabcot Pty Ltd

1:500 @A1

0 5 10 15 20 25 35 50m

Title
Plan - North East

Reference No.	Discipline	Drawing. No.	Rev
20110128	A	DA1202	U