LEGEND

- CATCHMENT BOUNDARIES
- PROPERTY BOUNDARY
- 202 — FLOOD MODEL CROSS-SECTIONS
- CENTERLINE USED FOR HEC-RAS MODEL
- 100 YEAR ARI FLOOD EXTENTS
- PMF FLOOD EXTENTS
- MINOR CONTOURS (1m INTERVALS)
- MAJOR CONTOURS (5m INTERVALS)

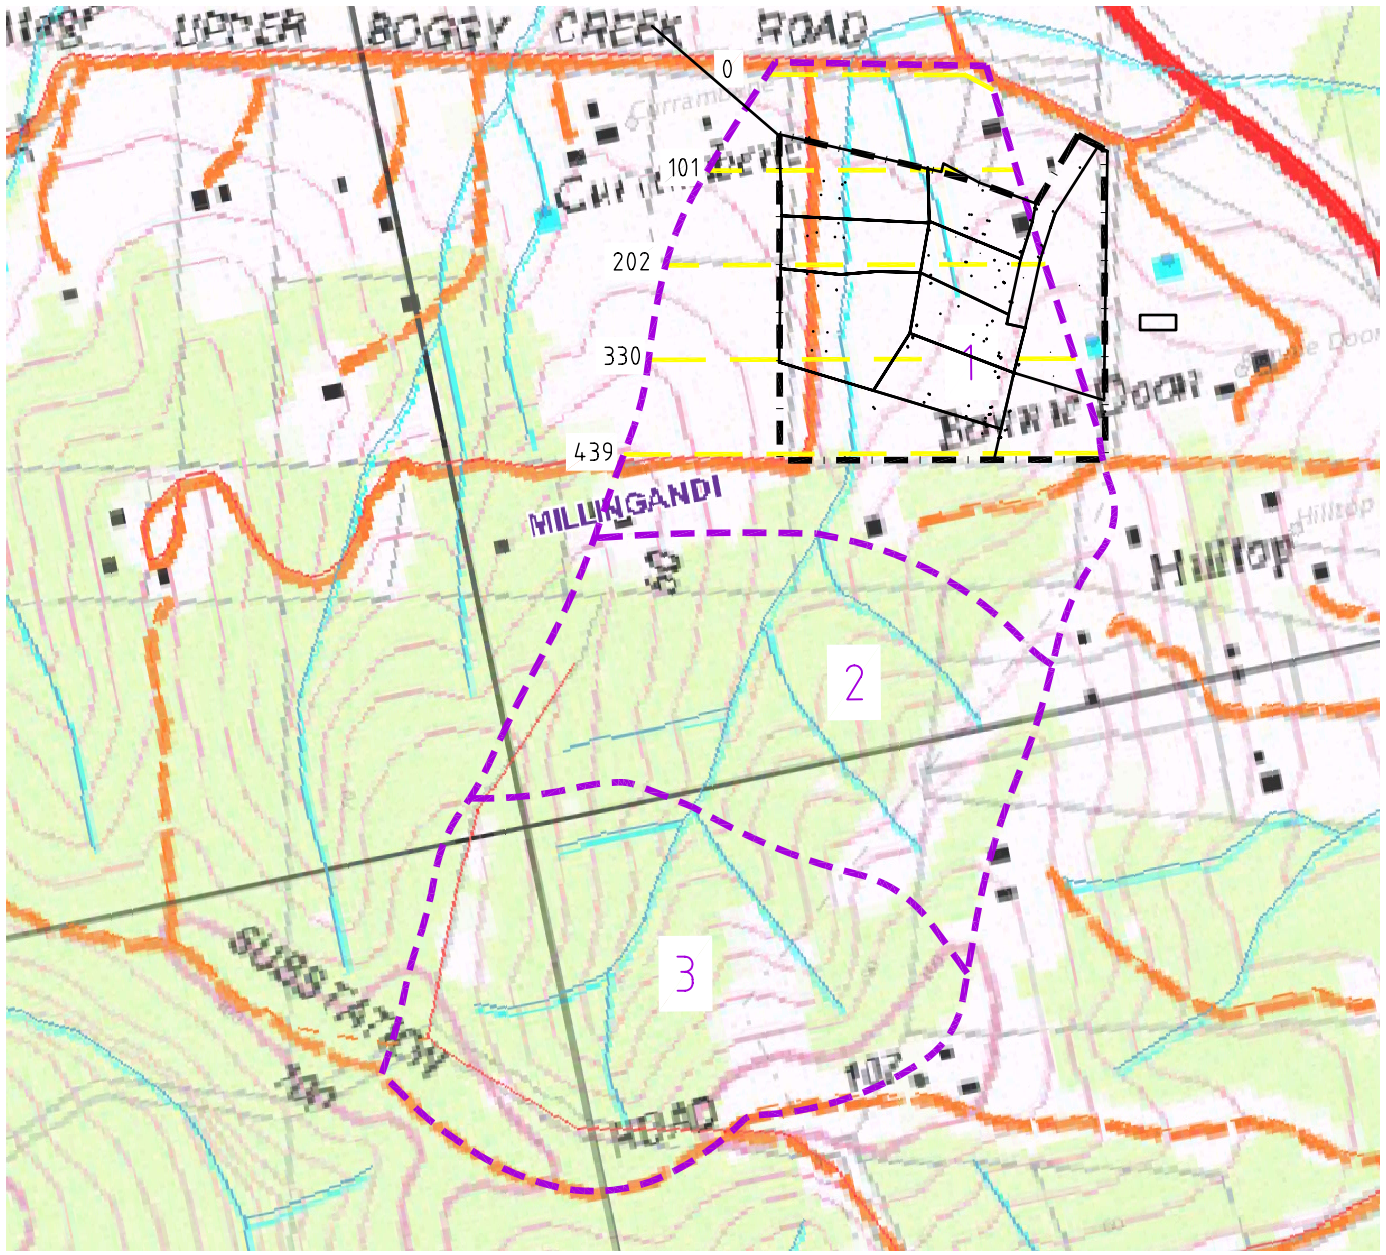

CATCHMENT AREA PLAN

SCALE 1 : 4000 A1

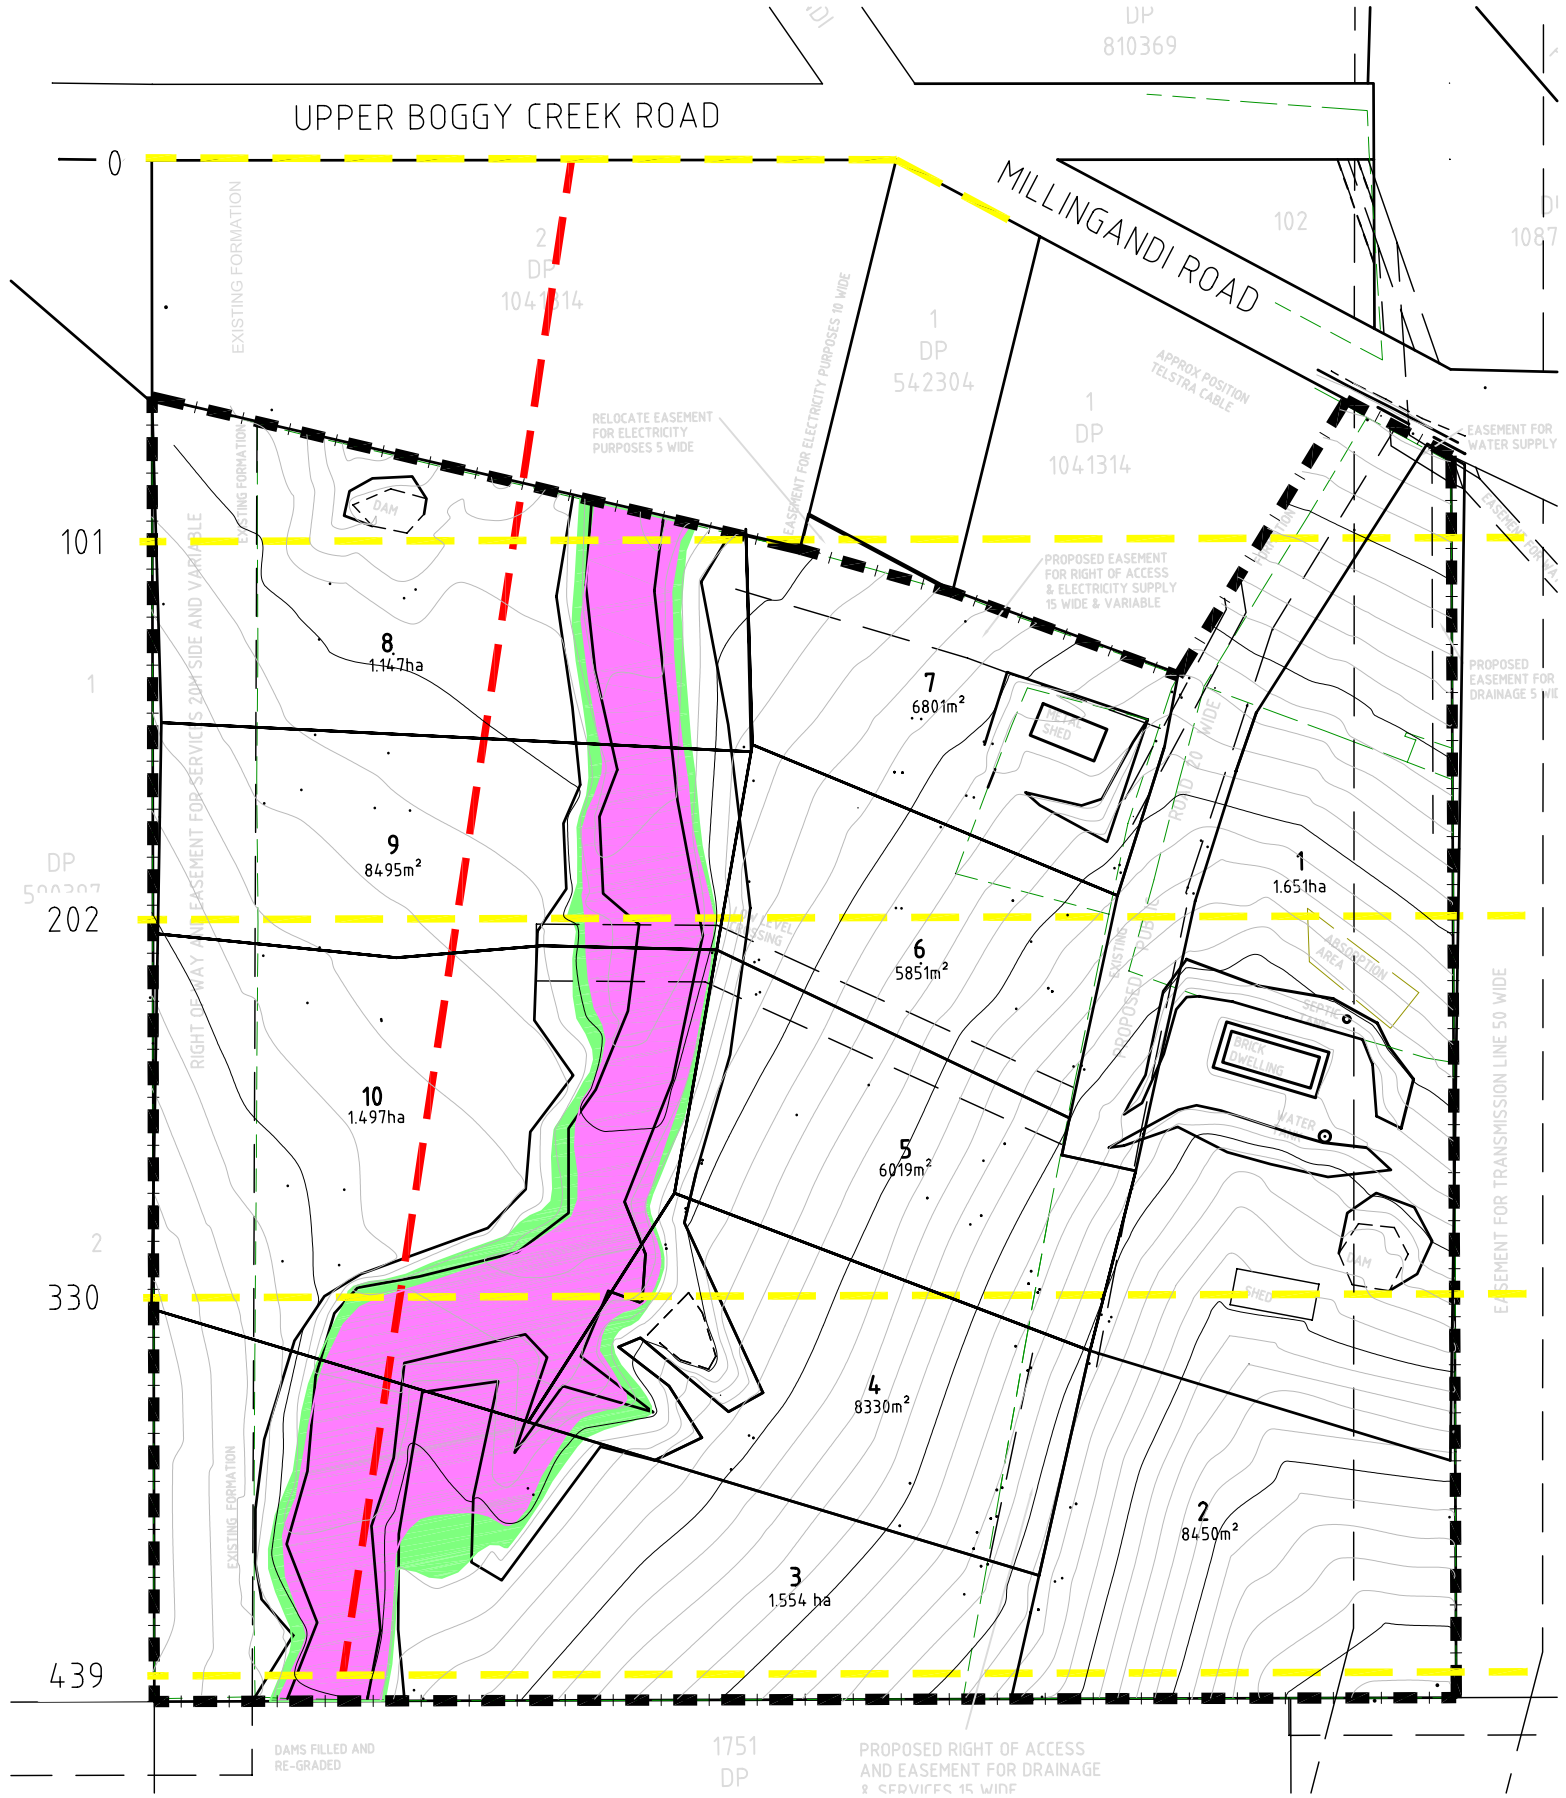

FLOOD EXTENT PLAN

SCALE 1 : 1000 A1

REV	DATE	BY	APP.	REVISION DETAILS

DRAWING STATUS		
DESIGN BY	A.J.B.	06/10
DRAWN BY	D.J.M	06/10
FINAL APPROVAL	J.M.A.	06/10
SCALE: (on A1 Original)	AS SHOWN	

DA

North

CLIENT

MR AND MRS NEIL CLEMENTS

SEEC

P.O.Box 1098, Bowral, NSW. 2576
Suites 9 & 10, Bowral Mall
Cnr. Boolwey & Station Streets, Bowral.
(t) 02 4862 1633
(f) 02 4862 3008
email: reception@seec.com.au

WWW.SEEC.COM.AU

PROJECT TITLE

PROPOSED SUBDIVISION OF
LOT 101 DP 1087389
MILLINGANDI ROAD
MILLINGANDI

DRAWING TITLE

FLOOD EXTENTS AND CATCHMENT PLANS

PROJECT NO.	SHEET NO.	REV
09000242	FS01	

This drawing is subject to COPYRIGHT ©. The information on this drawing remains the property of SEEC.

Plot Date: Thursday, 10 June 2010 2:39:32 PM CAD File Name: Q:\09000242 13 Millingandi Road Millingandi\Drawings\LATEST 9 JUNE 2010\09000242-FS01.dwg