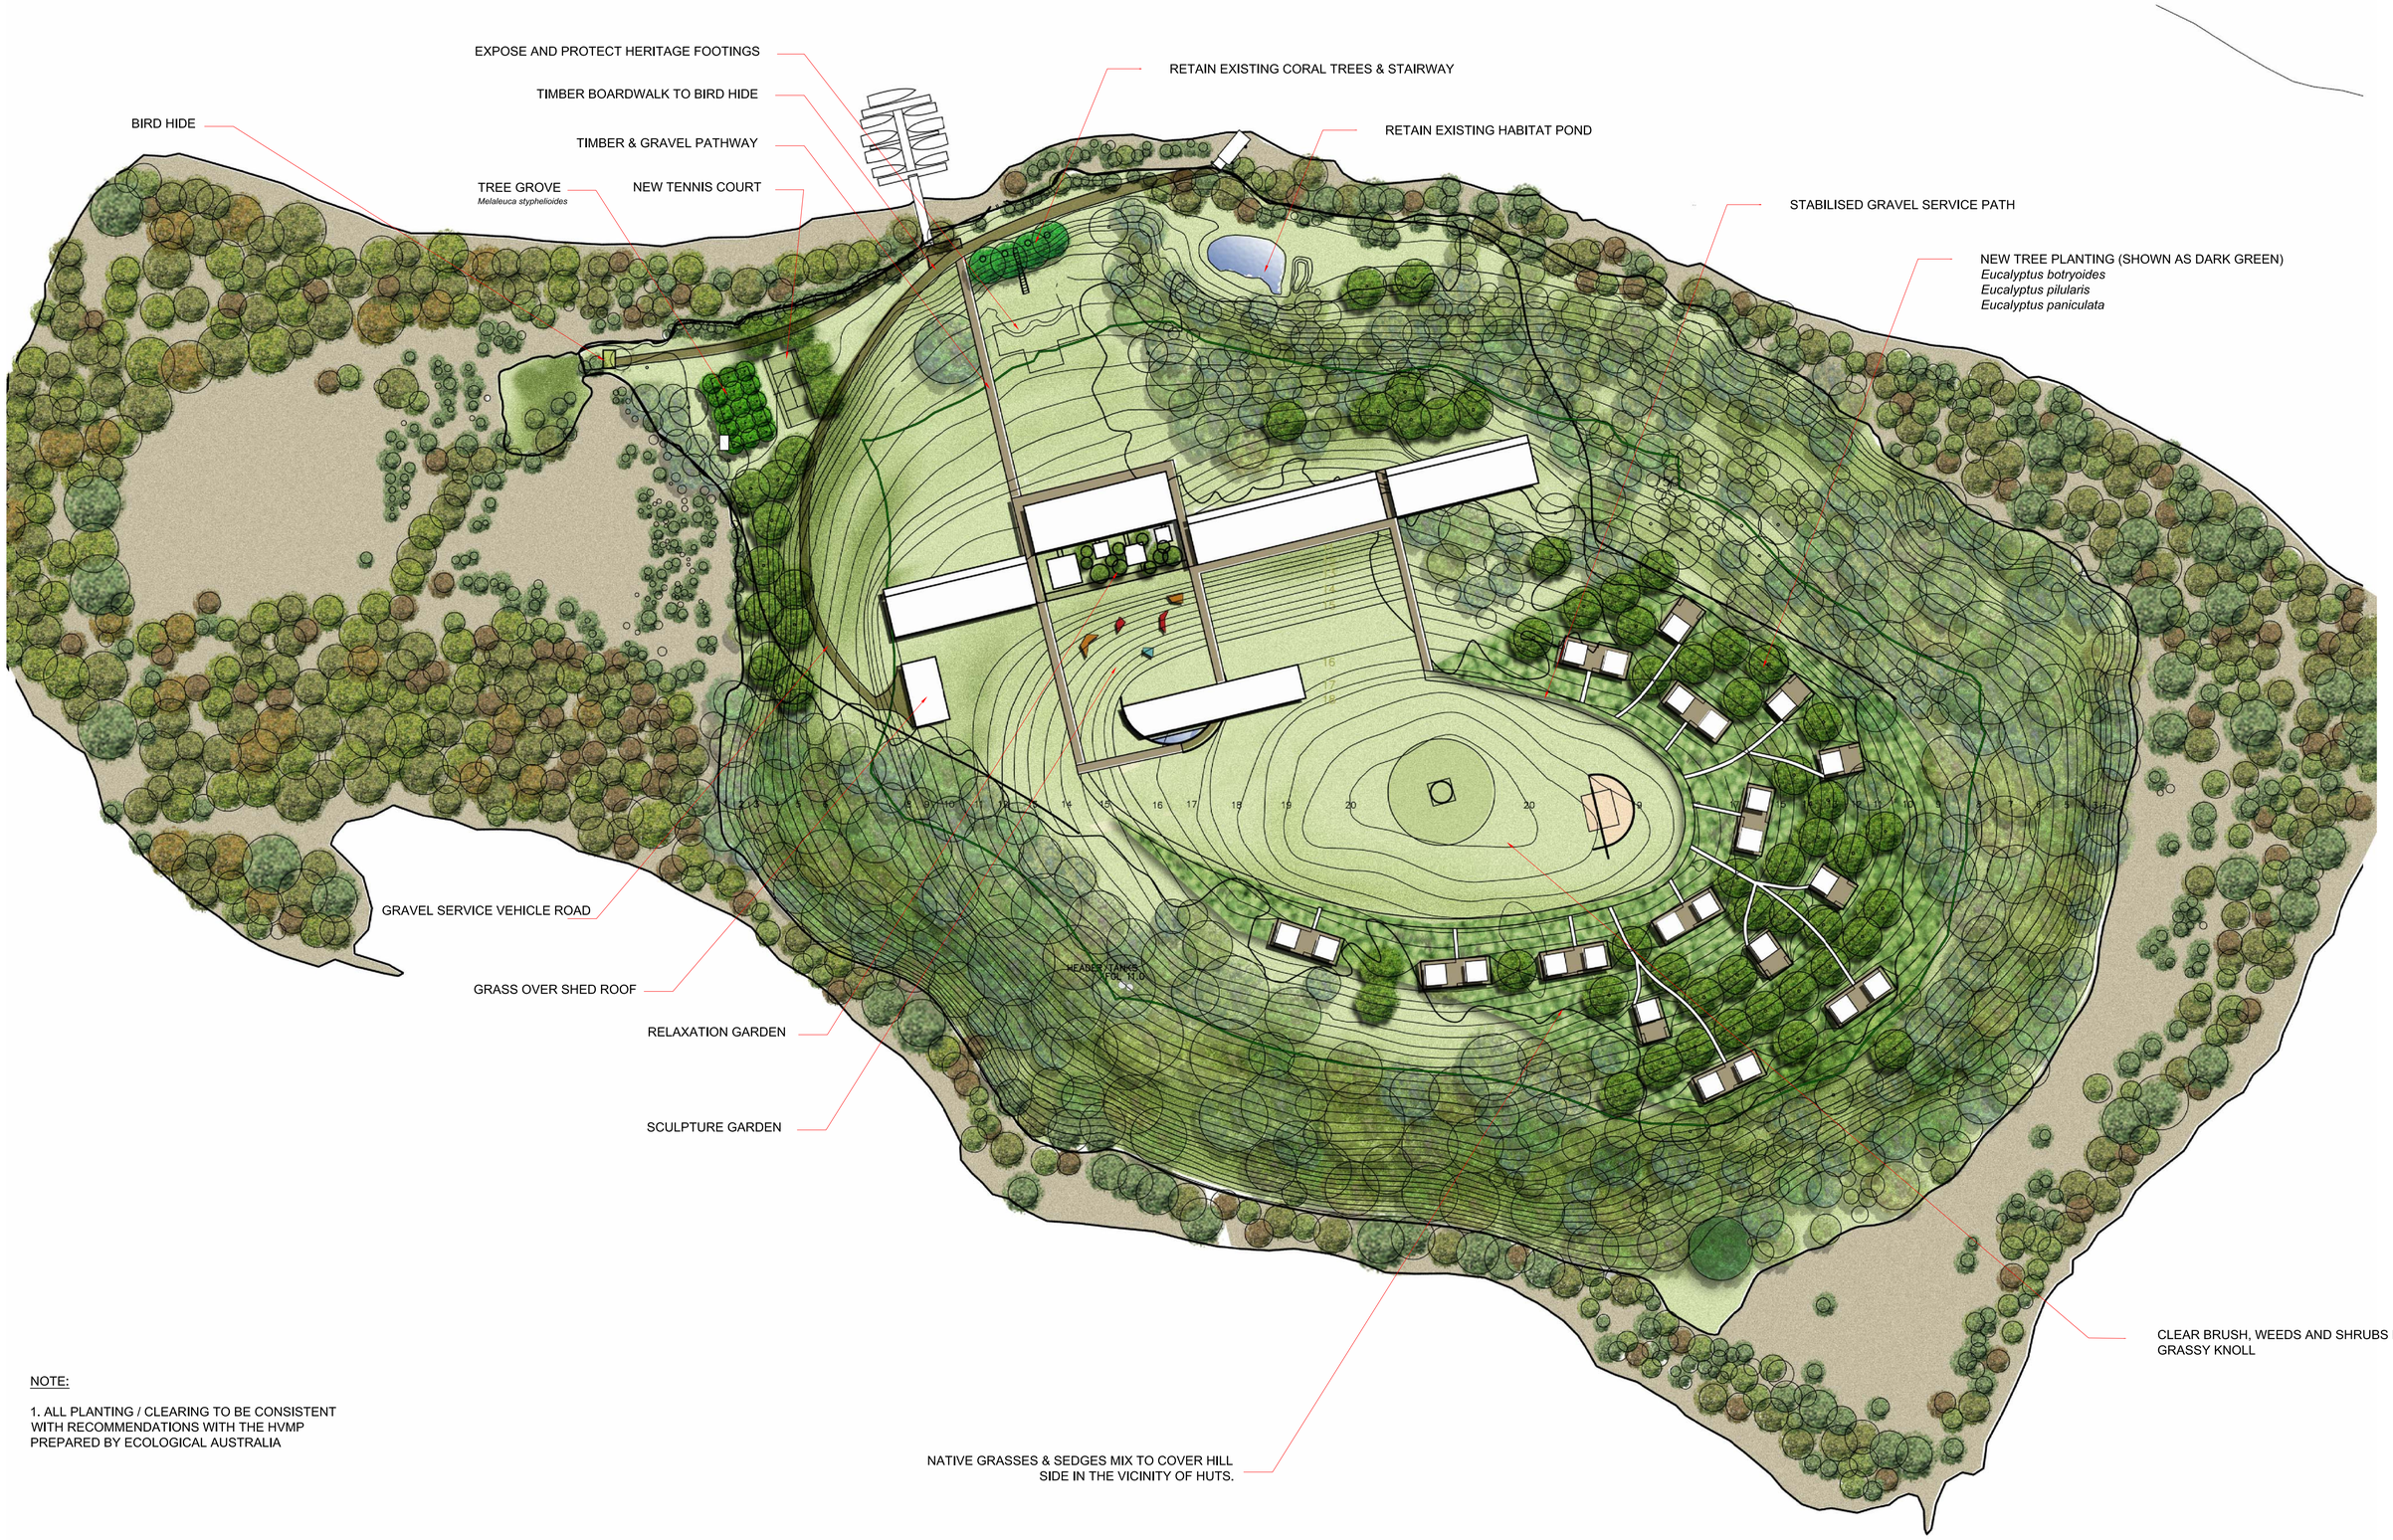

NOTE:

1. ALL PLANTING / CLEARING TO BE CONSISTENT WITH RECOMMENDATIONS WITH THE HVMP PREPARED BY ECOLOGICAL AUSTRALIA

LANDSCAPE ARCHITECT
OCULUS
level 1, 5 wilson street / post box 307 newtown nsw 2042
p 02.9557.5533 f 02.9519.8323 sydney@oculus.com.au

CLIENT
MILAD INVESTMENTS No 1 P/L

ARCHITECT
STUDIOINTERNATIONALE

NORTH

PROJECT
PROPOSED TOURIST + RESIDENTIAL DEVELOPMENT GOODNIGHT ISLAND & GREENWELL POINT

DRAWING
LANDSCAPE PLAN GOODNIGHT ISLAND

DRAWING STATUS
MP06_0034 Preferred Project Report

JOB NUMBER	DRAWING NUMBER	ISSUE
S06.032	DA_L_01	C

SCALE 1:1000

DRAWN DF CHECKED DF DATE 15.06.09