


CARTODRAFT AUSTRALIA PTY LTD

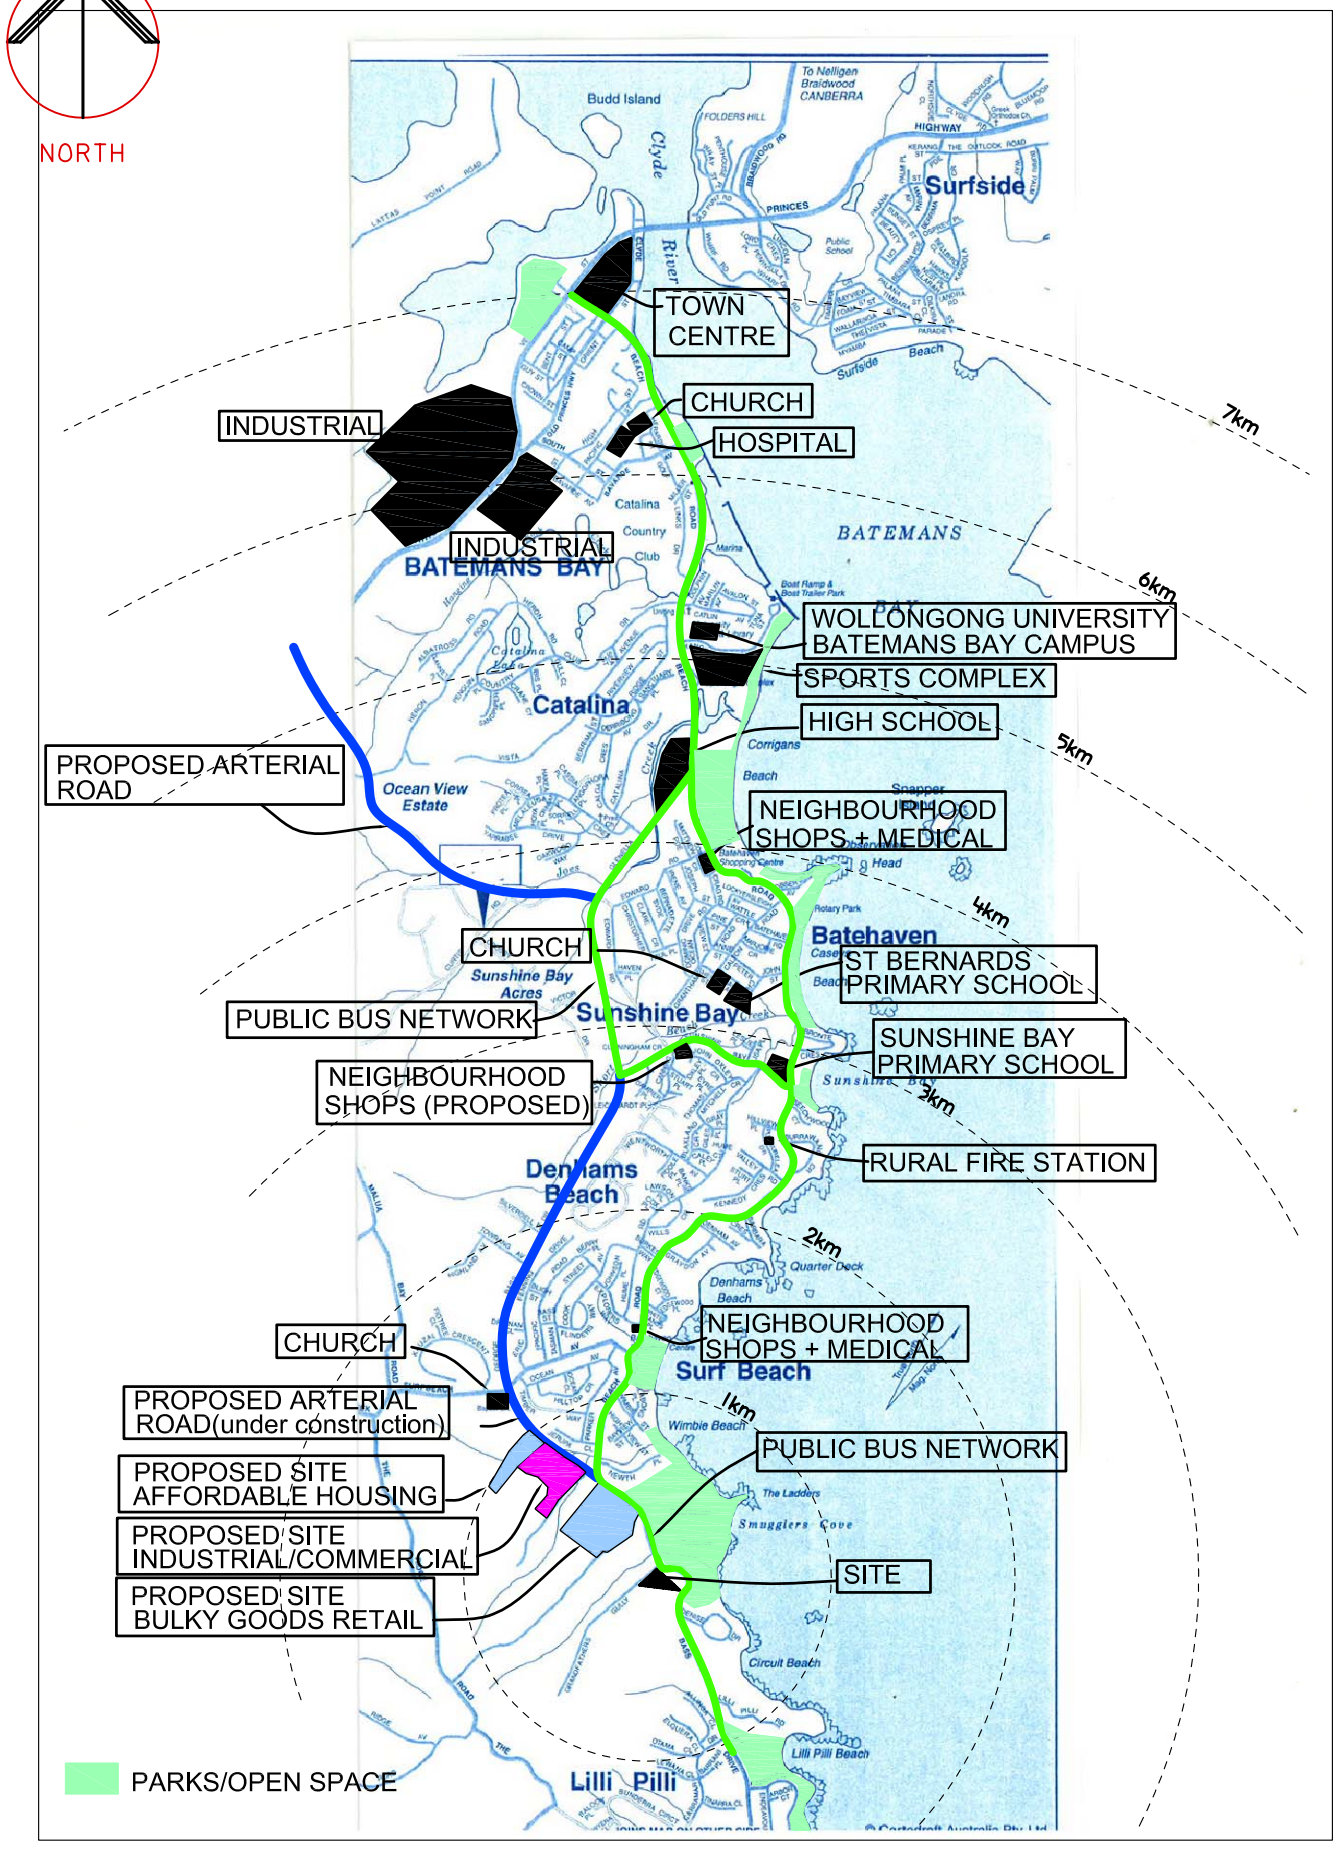


EUROBODALLA SHIRE COUNCIL

| No. | AMENDMENT DETAILS | DATE |
|---|---|---|
| | | |

© CBH 2005 COPYRIGHT OF THIS PLAN BELONGS TO CONWAY BURROWS & HANCOCK REPRODUCTION OF THE PLAN IN FULL OR PART IS NOT PERMITTED WITHOUT WRITTEN PERMISSION

DATE JANUARY 2009
DRAWN ADB
DISK Z107
JOB No 11869

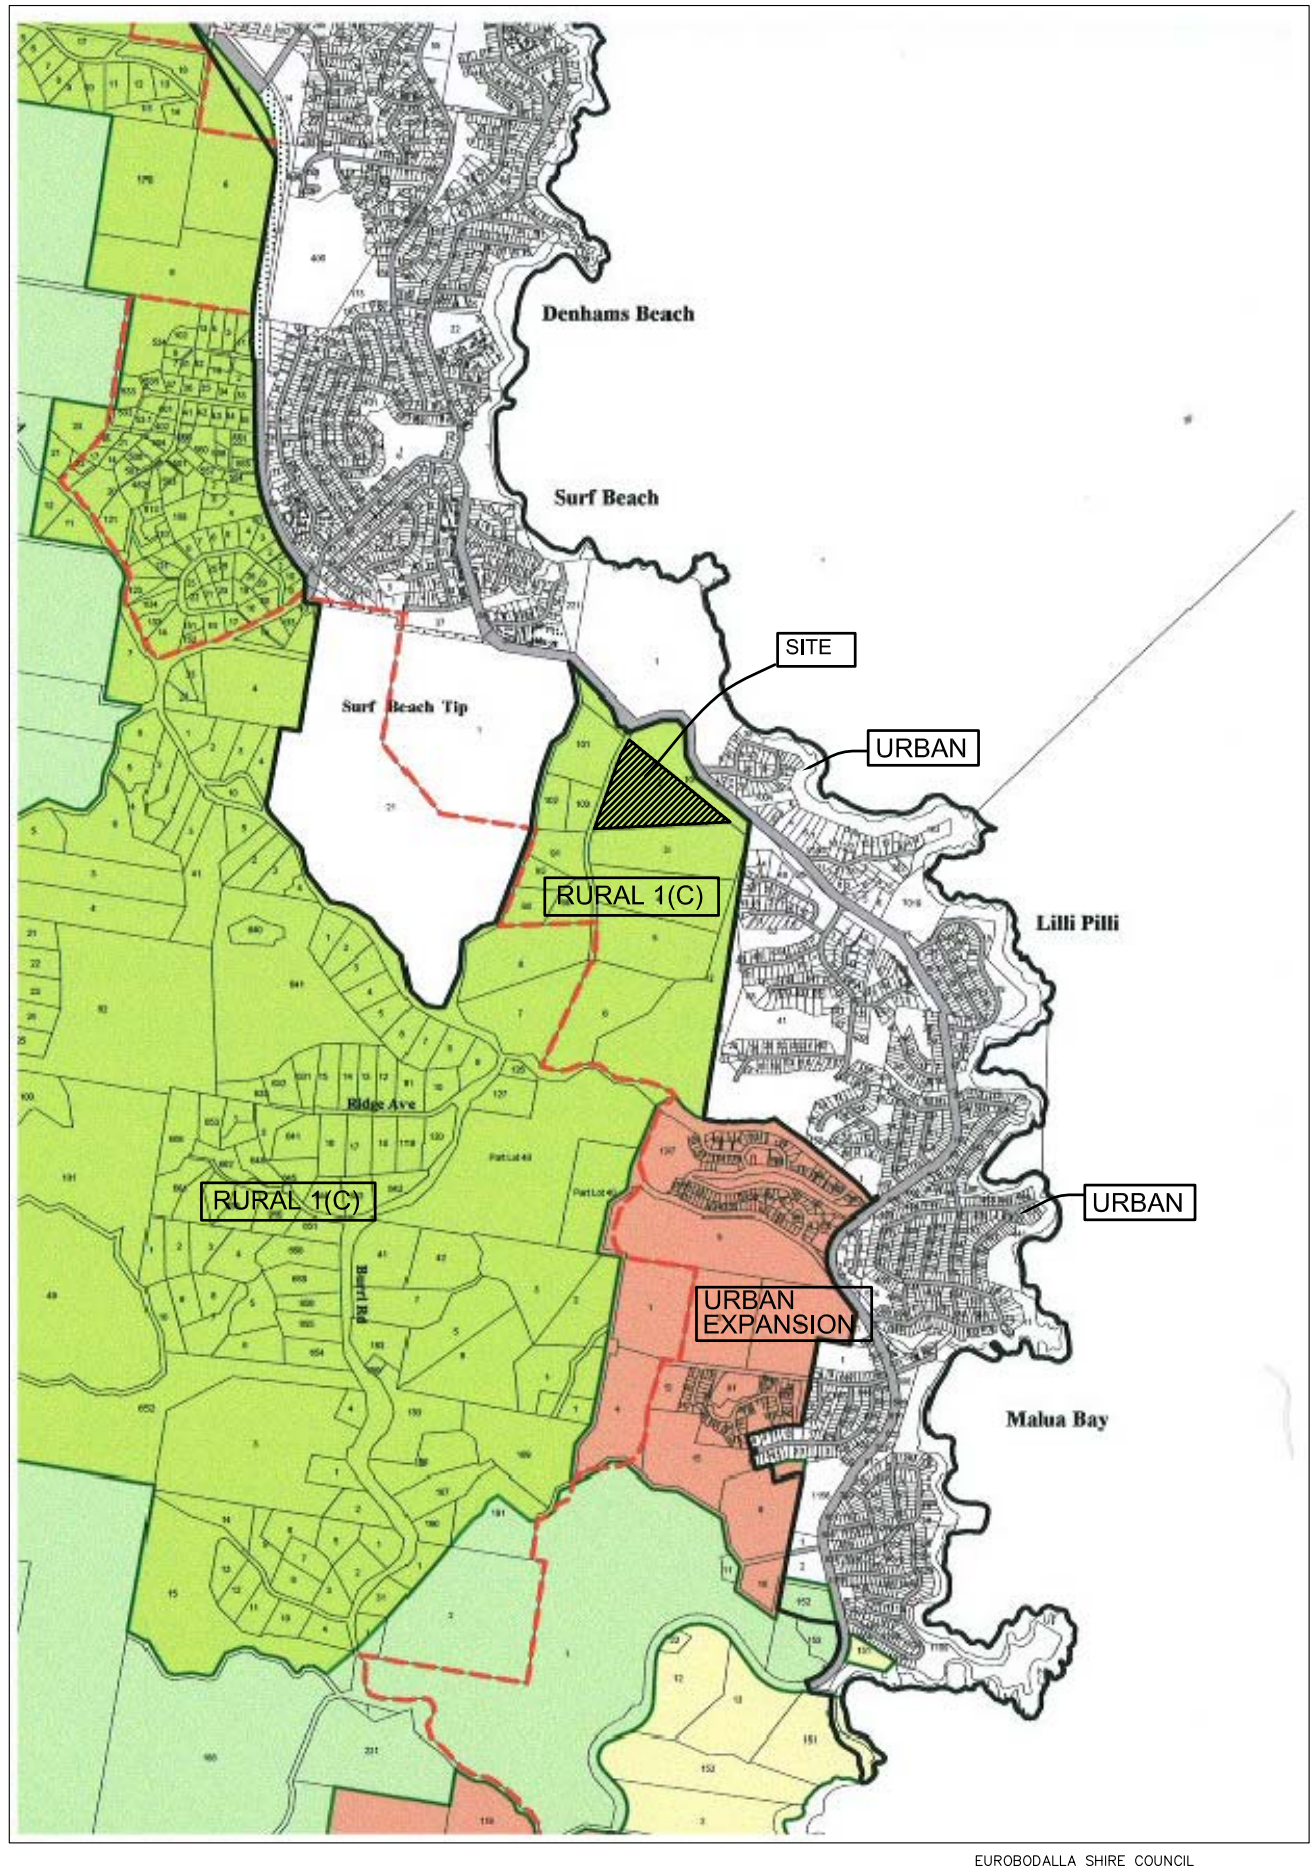DATUM AHD
ORIGIN OF LEVELS

REDUCTION RATIO
HORIZONTAL – 1:1000 (A1) 1:2000(A3)
VERTICAL – 1: OR AS SHOWN

Conway Burrows + Hancock
Consulting Surveyors
Civil Engineering Consultants
126 BEACH ROAD
BATEMANS BAY NSW 2536
02 4472 5585
COURTHOUSE ARCADE
VULCAN STREET
MORUYA NSW 2537
02 4474 2663
Land Development Consultants

LOCALITY & RURAL ZONING PLAN
PROPOSED TORRENS/COMMUNITY TITLE SUBDIVISION
LOT 2 DP 250984
GRANDFATHERS GULLY ROAD LILLI PILLI
CLIENT: MR DAVID BREWER

FILE: 11869-10
SHEET 1 OF SHEETS 14