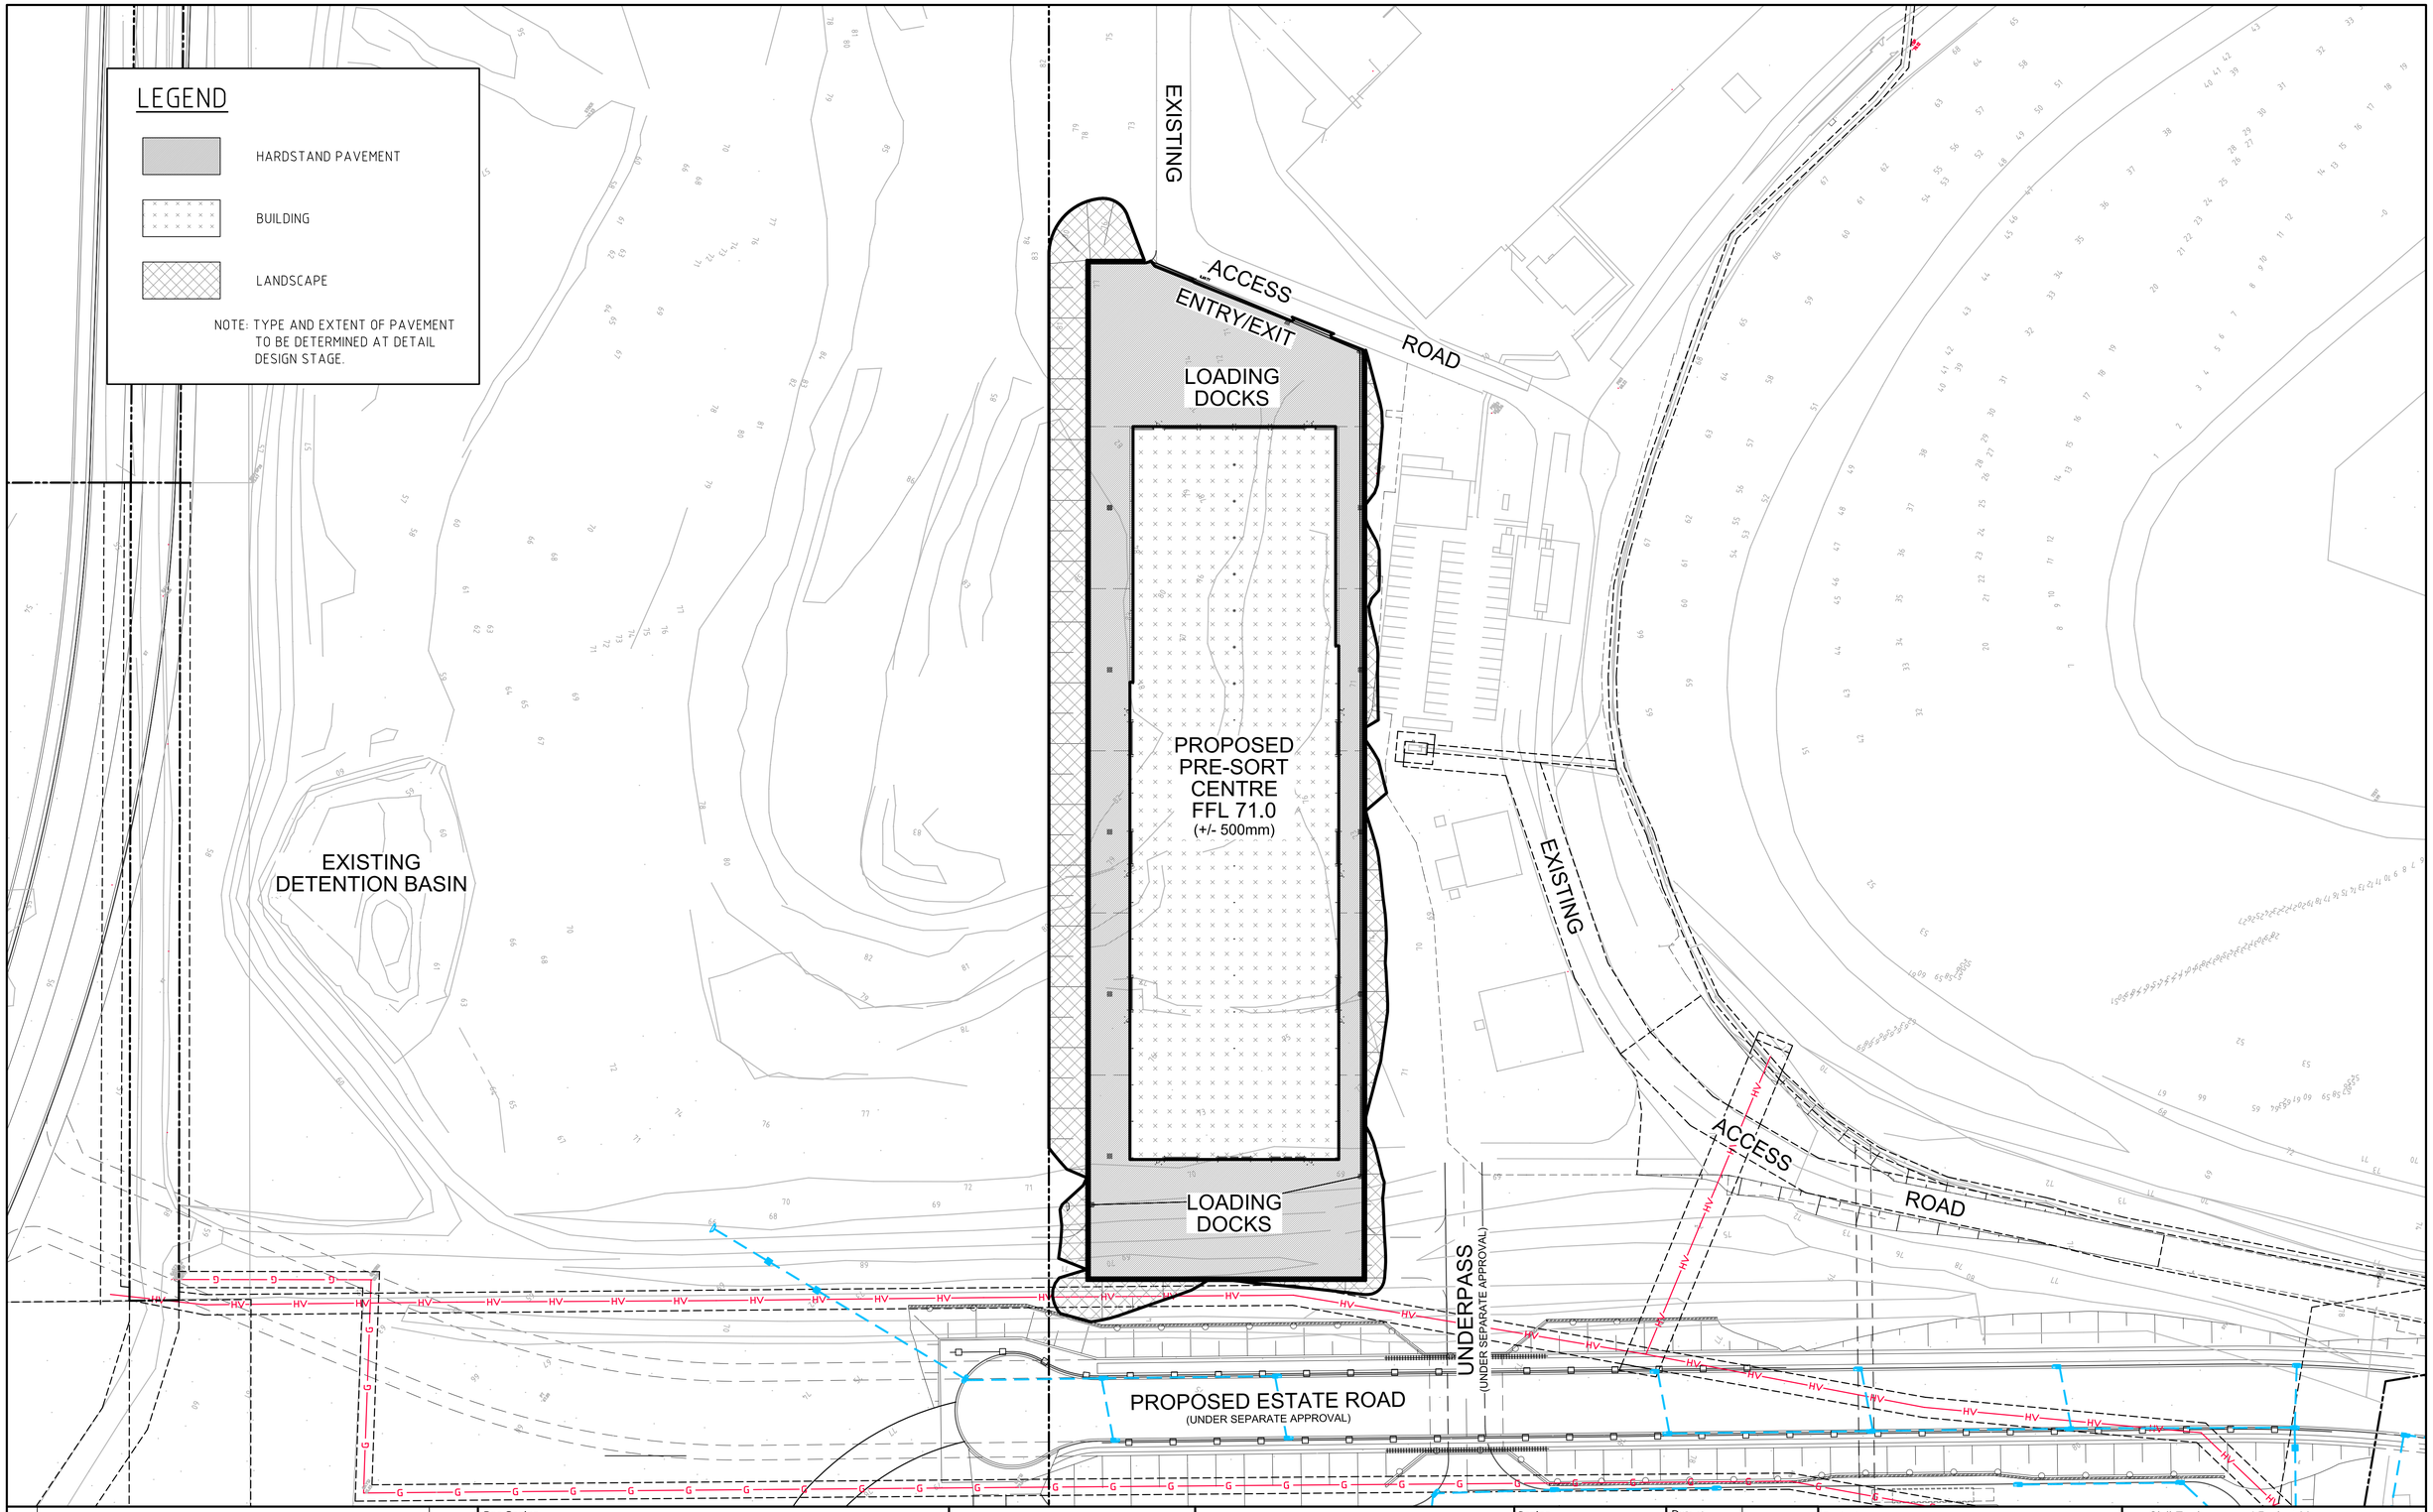

Issue	Description	Date
B	ISSUED FOR APPROVAL	03-03-15
A	ISSUED FOR APPROVAL	15-12-14

Bar Scales

0 20 40 60 80m

1 : 750 @ A1 1 : 1000 @ A3

THIS DRAWING CANNOT BE COPIED OR REPRODUCED IN ANY FORM OR USED FOR ANY OTHER PURPOSE OTHER THAN THAT ORIGINALLY INTENDED WITHOUT THE WRITTEN PERMISSION OF AT&L

Client: DIAL A DUMP

Scales	1 : 750	Drawn	FX
		Designed	FX
Grid	MGA	Checked	AM
Height Datum	AHD	Approved	

Project: PRE SORT CENTRE EASTERN CREEK

Title: PAVEMENT PLAN

Civil Engineers and Project Managers
at&l
Suite 702, 154 Pacific Hwy
St Leonards NSW 2065
ABN 96 130 882 405
Tel: 02 9439 1777
Fax: 02 9460 8413
www.atl.net.au
info@atl.net.au

Status		
FOR APPROVAL		A1
Drawing No.	Project No.	Issue
DAC020	14-232	B

100mm on Original

Date Plotted: 3 Mar 2015 - 02:06PM File Name: F:\14-232 DADI Recycling\Drgs\Civil\DA-Drawings\DAC020.dwg