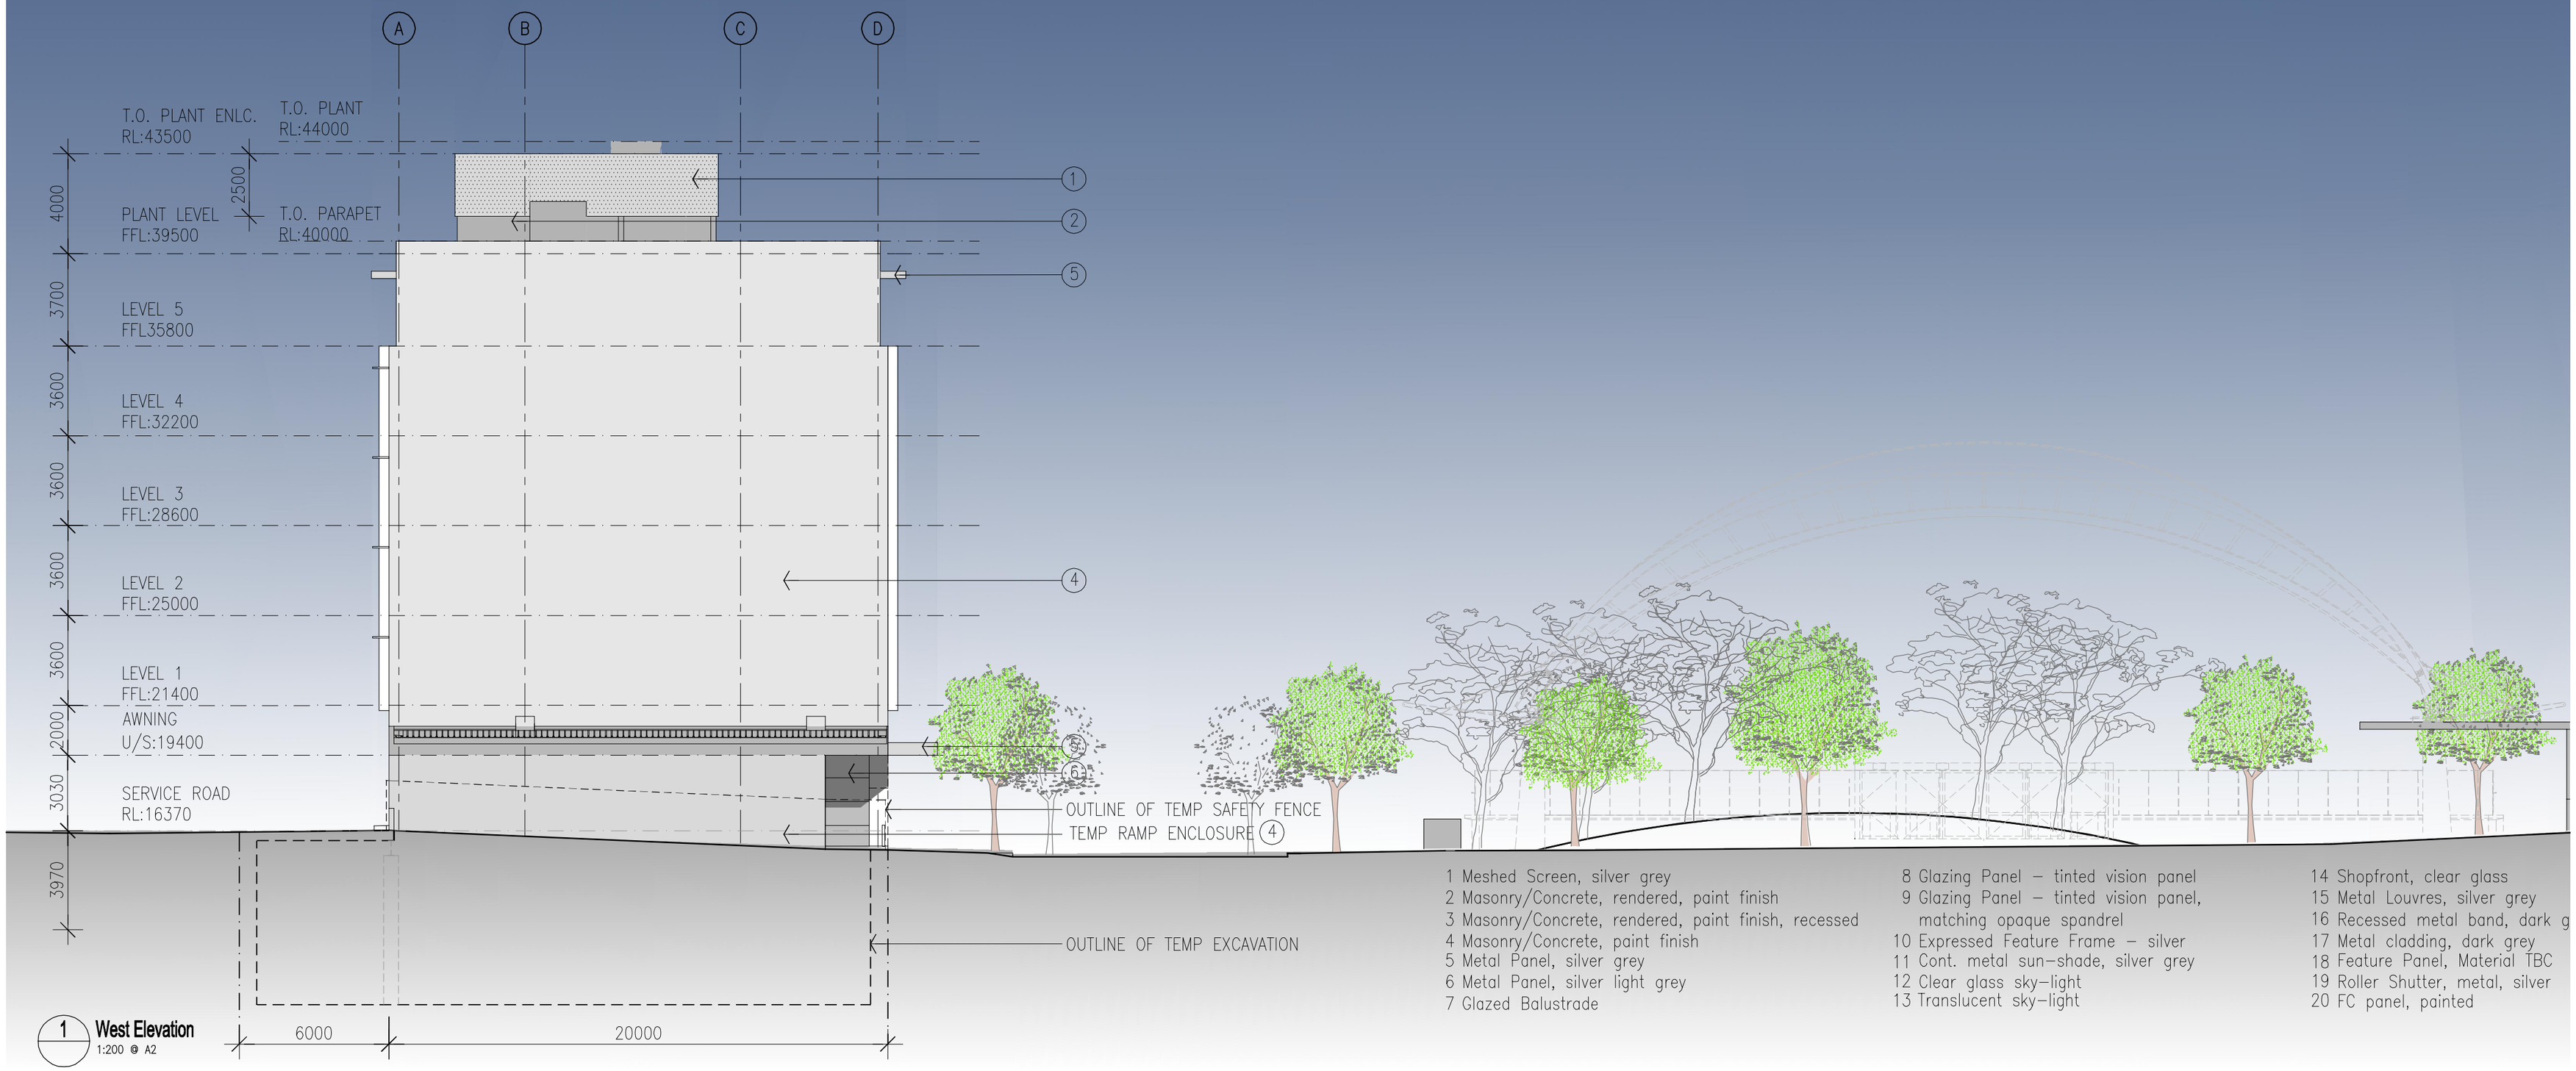

1 West Elevation
1:200 @ A2

1 Meshed Screen, silver grey
2 Masonry/Concrete, rendered, paint finish
3 Masonry/Concrete, rendered, paint finish, recessed
4 Masonry/Concrete, paint finish
5 Metal Panel, silver grey
6 Metal Panel, silver light grey
7 Glazed Balustrade
8 Glazing Panel – tinted vision panel
9 Glazing Panel – tinted vision panel, matching opaque spandrel
10 Expressed Feature Frame – silver
11 Cont. metal sun-shade, silver grey
12 Clear glass sky-light
13 Translucent sky-light
14 Shopfront, clear glass
15 Metal Louvres, silver grey
16 Recessed metal band, dark g
17 Metal cladding, dark grey
18 Feature Panel, Material TBC
19 Roller Shutter, metal, silver
20 FC panel, painted

REFERENCE MAP

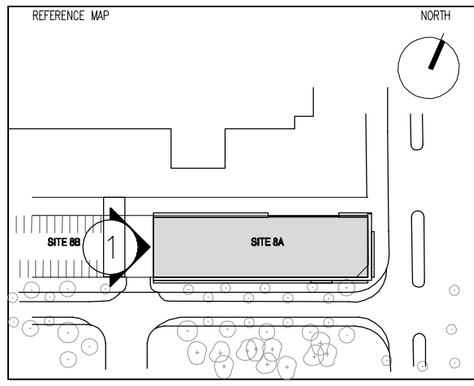

NOTES

1. DO NOT SCALE DRAWINGS. WRITTEN DIMENSIONS GOVERN.
2. ALL DIMENSIONS ARE IN MILLIMETRES UNLESS NOTED OTHERWISE.
3. ALL DIMENSIONS SHALL BE VERIFIED ON SITE BEFORE PROCEEDING WITH THE WORK. HASSELL SHALL BE NOTIFIED IN WRITING OF ANY DISCREPANCIES.
4. THIS DRAWING MUST BE READ IN CONJUNCTION WITH ALL RELEVANT CONTRACTS, SPECIFICATIONS, REPORTS AND DRAWINGS.

0 2 4 10

© COPYRIGHT OF THIS DRAWING IS VESTED IN HASSELL. LIMITED 2007 HASSELL. LIMITED

THIS DRAWING IS AN UNCONTROLLED COPY. UNLESS NOTED OTHERWISE

REV	DESCRIPTION	DATE
F	DA-ISSUE	12.10.2007
E	DA-ISSUE	26.06.2007
D	PRE-DA	30.05.2007
C	PRE-DA	18.05.2007
B	ISSUE FOR COSTING	04.05.2007
A	DRP ISSUE	17.01.2007

CONSULTANT

HASSELL LIMITED ACN 007 711 435
88 CUMBERLAND STREET SYDNEY NSW 2000
AUSTRALIA
SYDNEY@HASSELL.COM.AU
T 61 2 9273 2300 F 61 2 9273 2345

HASSELL

CLIENT

WATPAC DEVELOPMENT PTY LTD
WATPAC PROPERTY

PROJECT

PSA7515
SITE 8A

DRAWING TITLE

Elevation West

STATUS

DA-SUBMISSION

SCALE AT A2	DRAWN	CO-ORDINATED	CHECKED	APPROVED
1:200	CW/EB	CW	SO	SO

JOB NO.	DRAWING NUMBER	REV
PSA 7515	0153	F