B1 SHEET

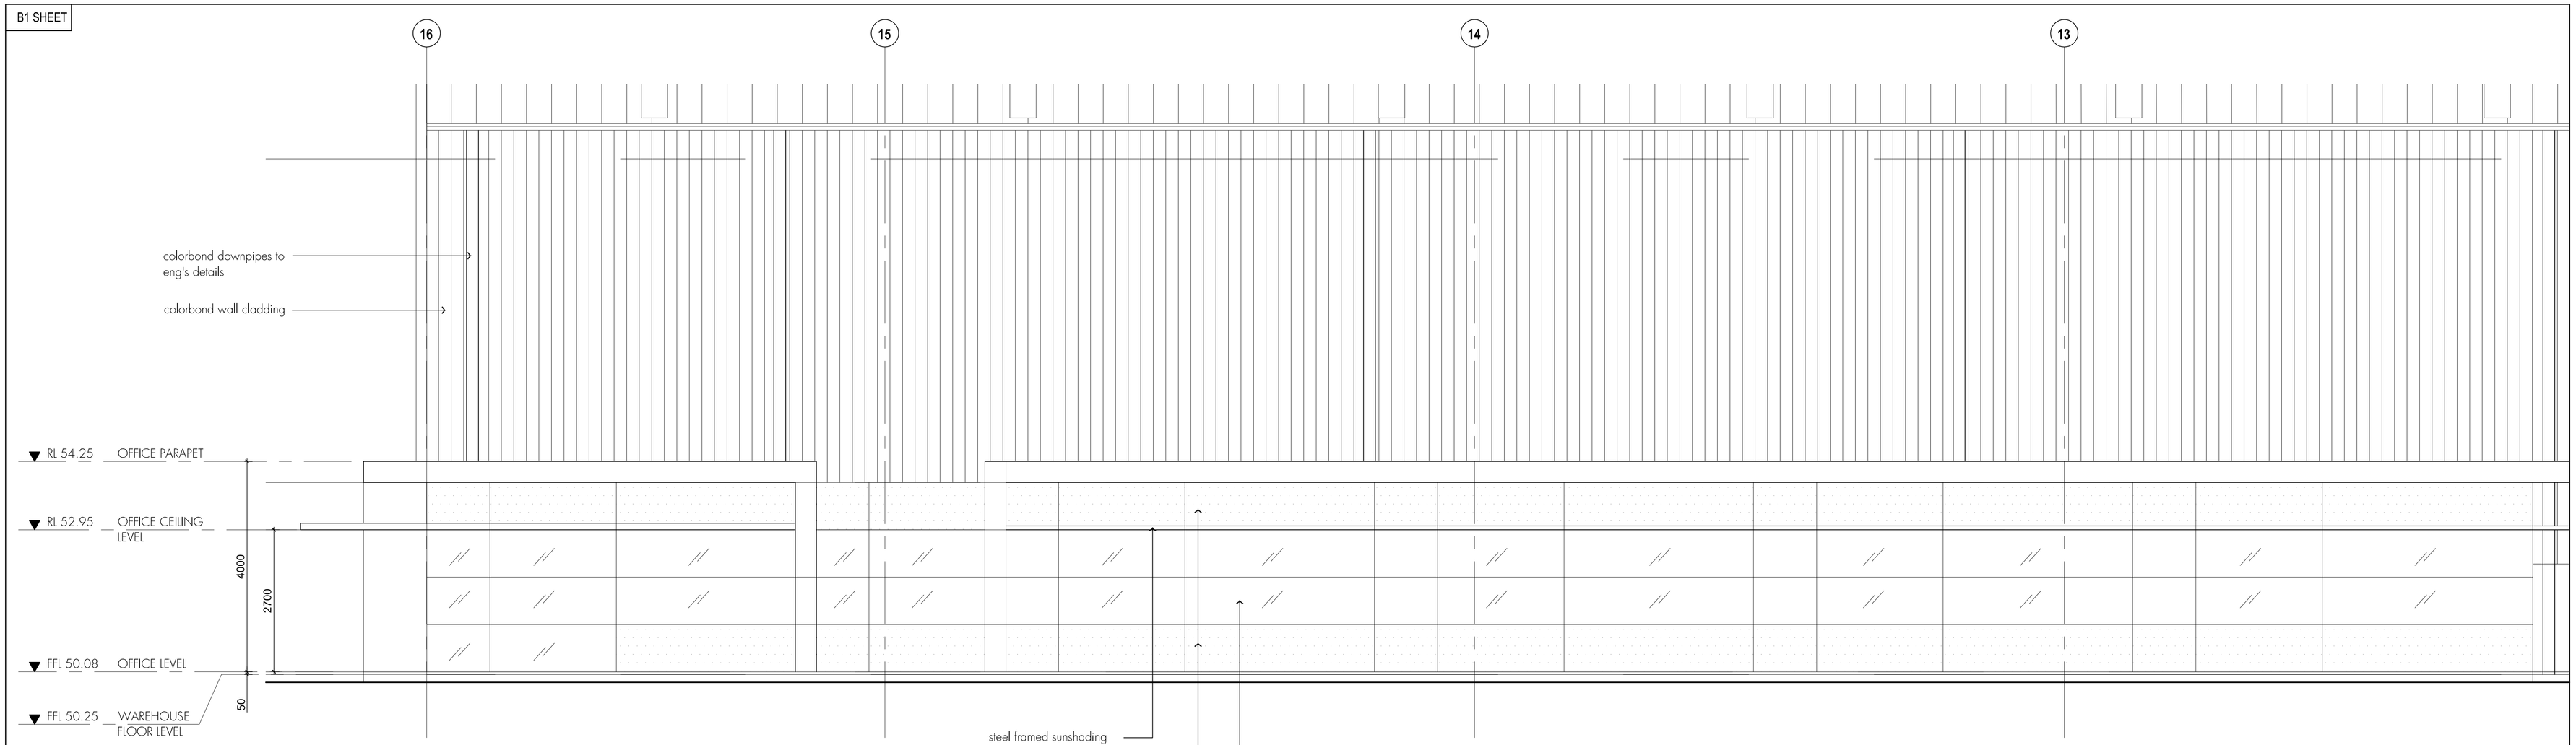

01 – OFFICE NORTH ELEVATION

1:50 @ B1

NOTE
ALL RL's ARE PLUS or MINUS 200mm (00.20m)

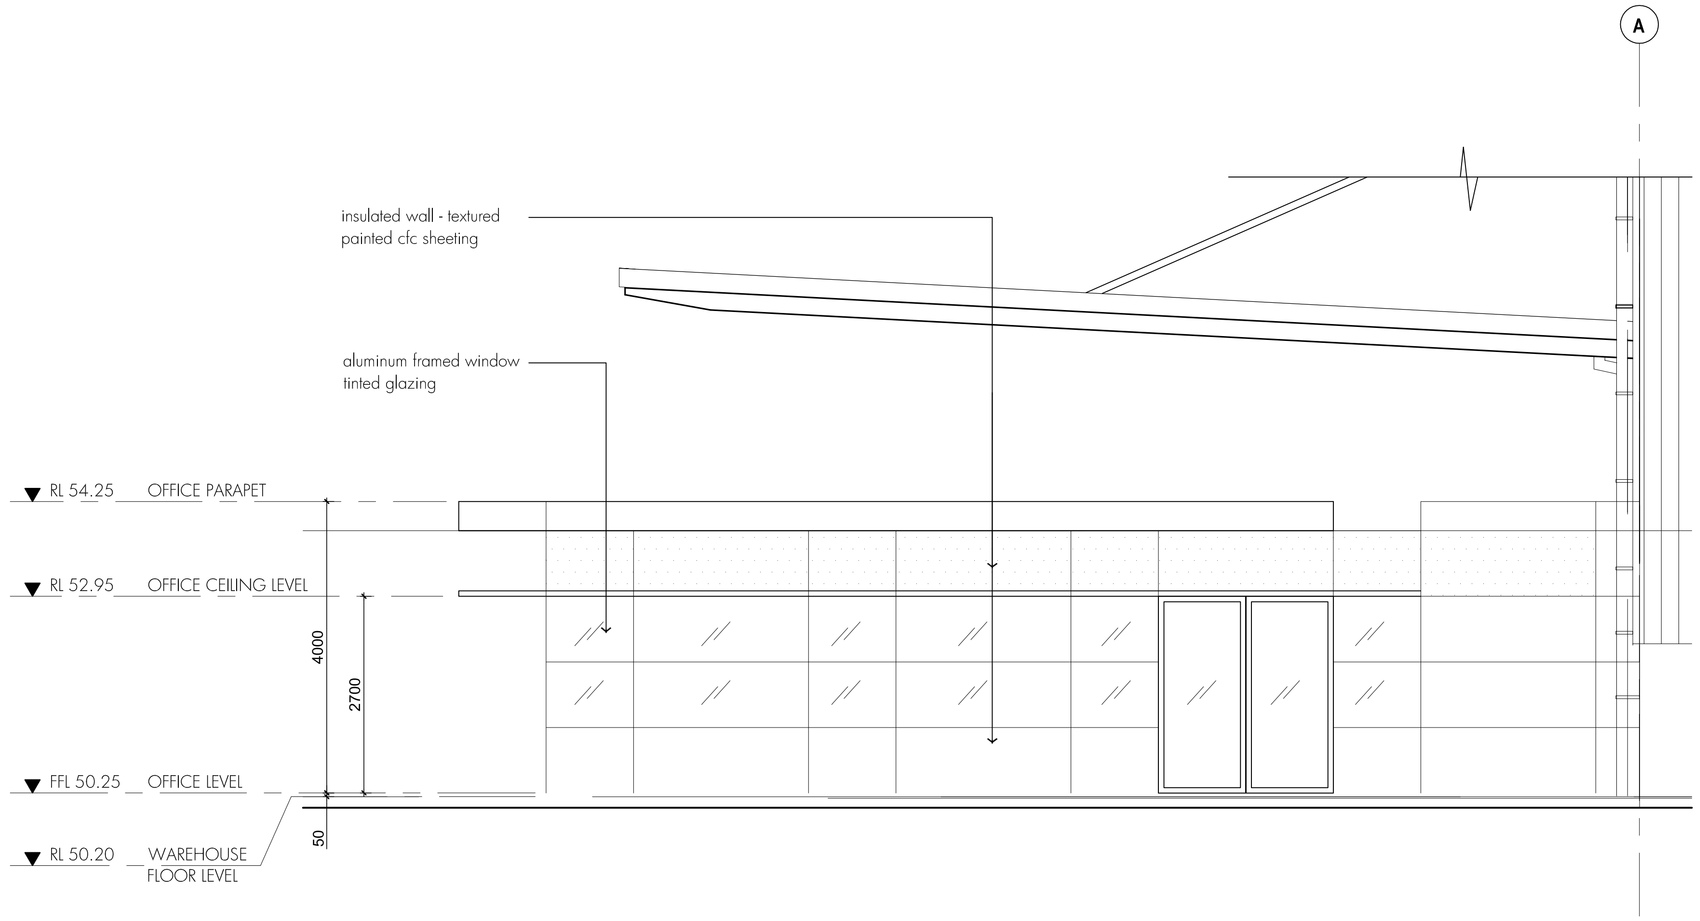

02 – OFFICE WEST ELEVATION

1:50 @ B1

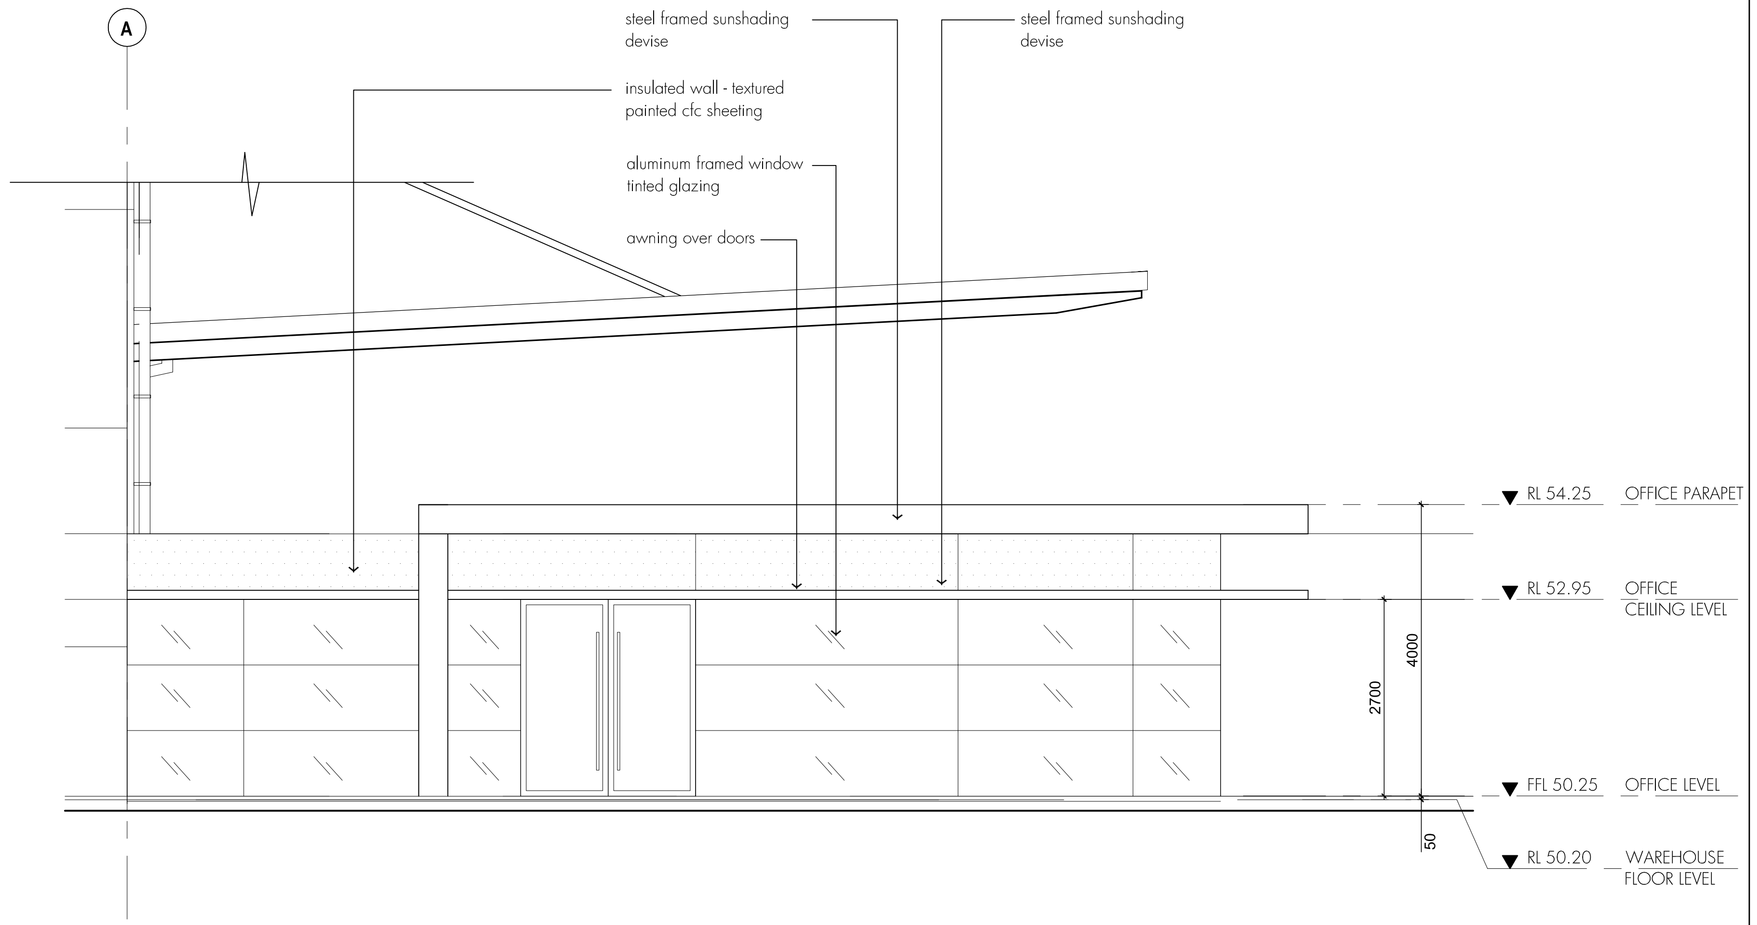

03 – OFFICE EAST ELEVATION

1:50 @ B1

Notes :

DO NOT SCALE OF DRAWING – DIMENSIONS & LEVELS TO BE VERIFIED PRIOR TO COMMENCEMENT OF WORK WITH FIGURED DIMENSIONS IN PREFERENCE TO SCALED DIMENSIONS.
MATERIALS & WORKMANSHIP TO BE IN STRICT ACCORDANCE WITH ALL RELEVANT S.A.A. STANDARDS, BCA & LOCAL AUTHORITIES REQUIREMENTS.

COPYRIGHT – THIS DRAWING IS SUBJECT TO COPYRIGHT AND IS THE PROPERTY OF THE AUTHOR. THIS DRAWING MUST NOT BE RETAINED, COPIED OR USED WITHOUT THE GIVEN AUTHORITY OF SPPACE DESIGN PTY LTD.

Sheet Size – B1

Revisions :

A	19.12.08	ISSUED FOR DEVELOPMENT APPLICATION

Structural Consultant :

Mechanical Consultant :

Hydraulic Consultant :

Landscape Consultant :

Electrical Consultant :

Fire Consultant :

Design & Construction Manager :

hansen yuncken BUILDING VALUE

Hansen Yuncken Pty Ltd
Level 4, 5 Rosebery Avenue
Rosebery NSW 2018
ph: (02) 9770 7600
fax: (02) 9770 7601

Project Manager :

SPPACE

Suite 505
147 King Street
Sydney NSW 2000
ph: (02) 9232 7760 fax: (02) 9231 2717
email: alanwong@sppacedesign.com.au

SPPACE DESIGN Pty Ltd ABN 331 205 266 50

Project : SPECULATIVE WAREHOUSE

Address : SITE H-1, TEMPLAR ROAD ERSKINE PARK NSW

Drawing : DEVELOPMENT APPLICATION OFFICE ELEVATIONS

Client : GPT GROUP

Scales :	Date :	Drawn :
1:50 @ B1	19 11 2008	AW
Project No :	Drawing No :	Issue :
191108	SP-LE-DA-201	A