B1 SHEET

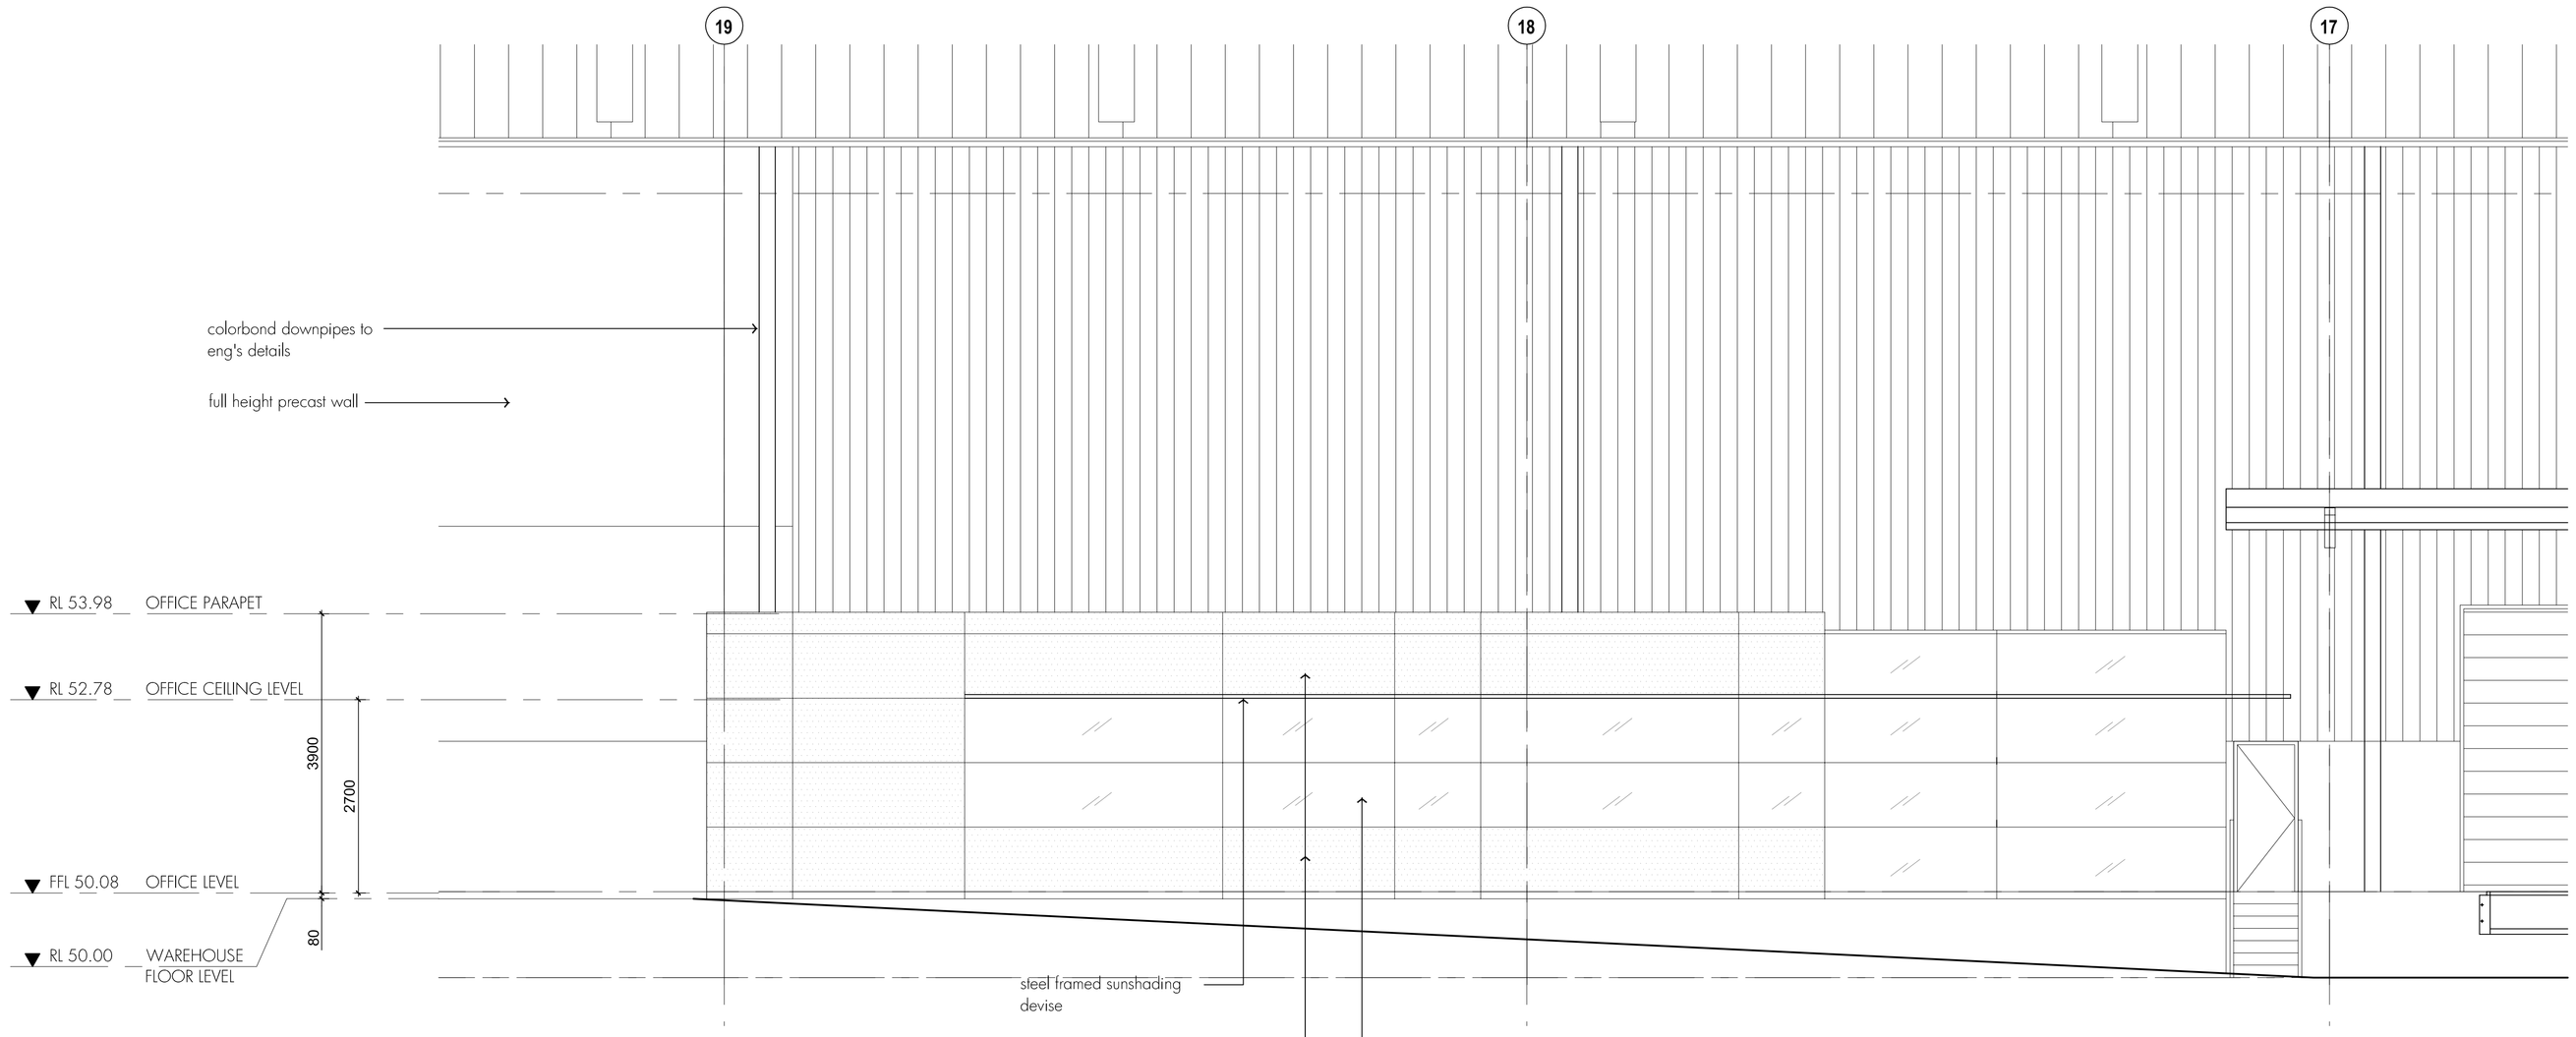

01 – OFFICE NORTH ELEVATION
1:100 @ A1

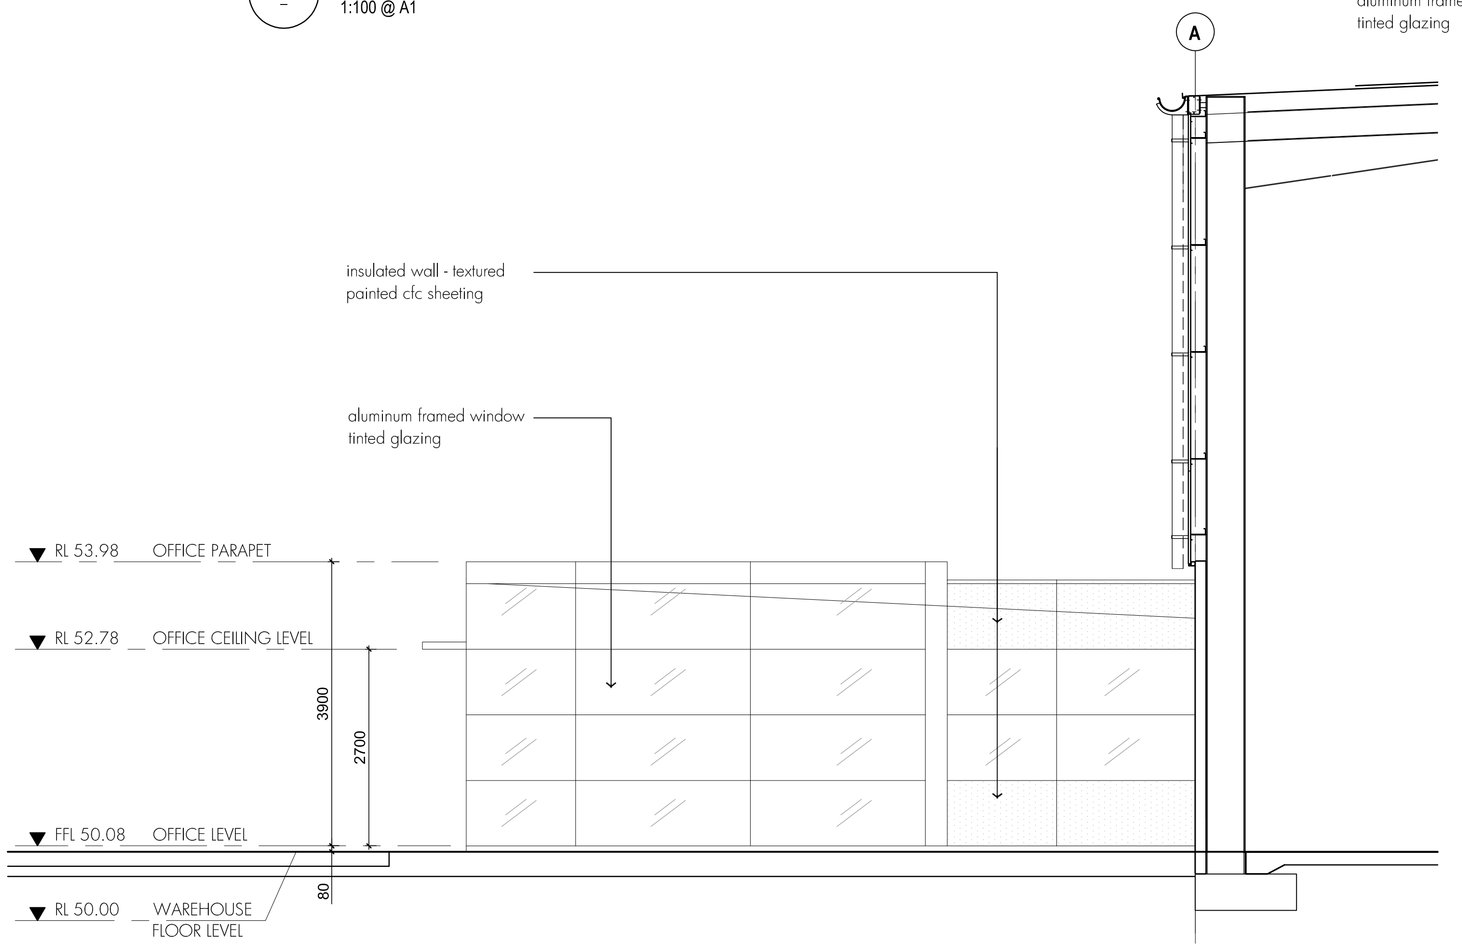

02 – OFFICE WEST ELEVATION
1:100 @ A1

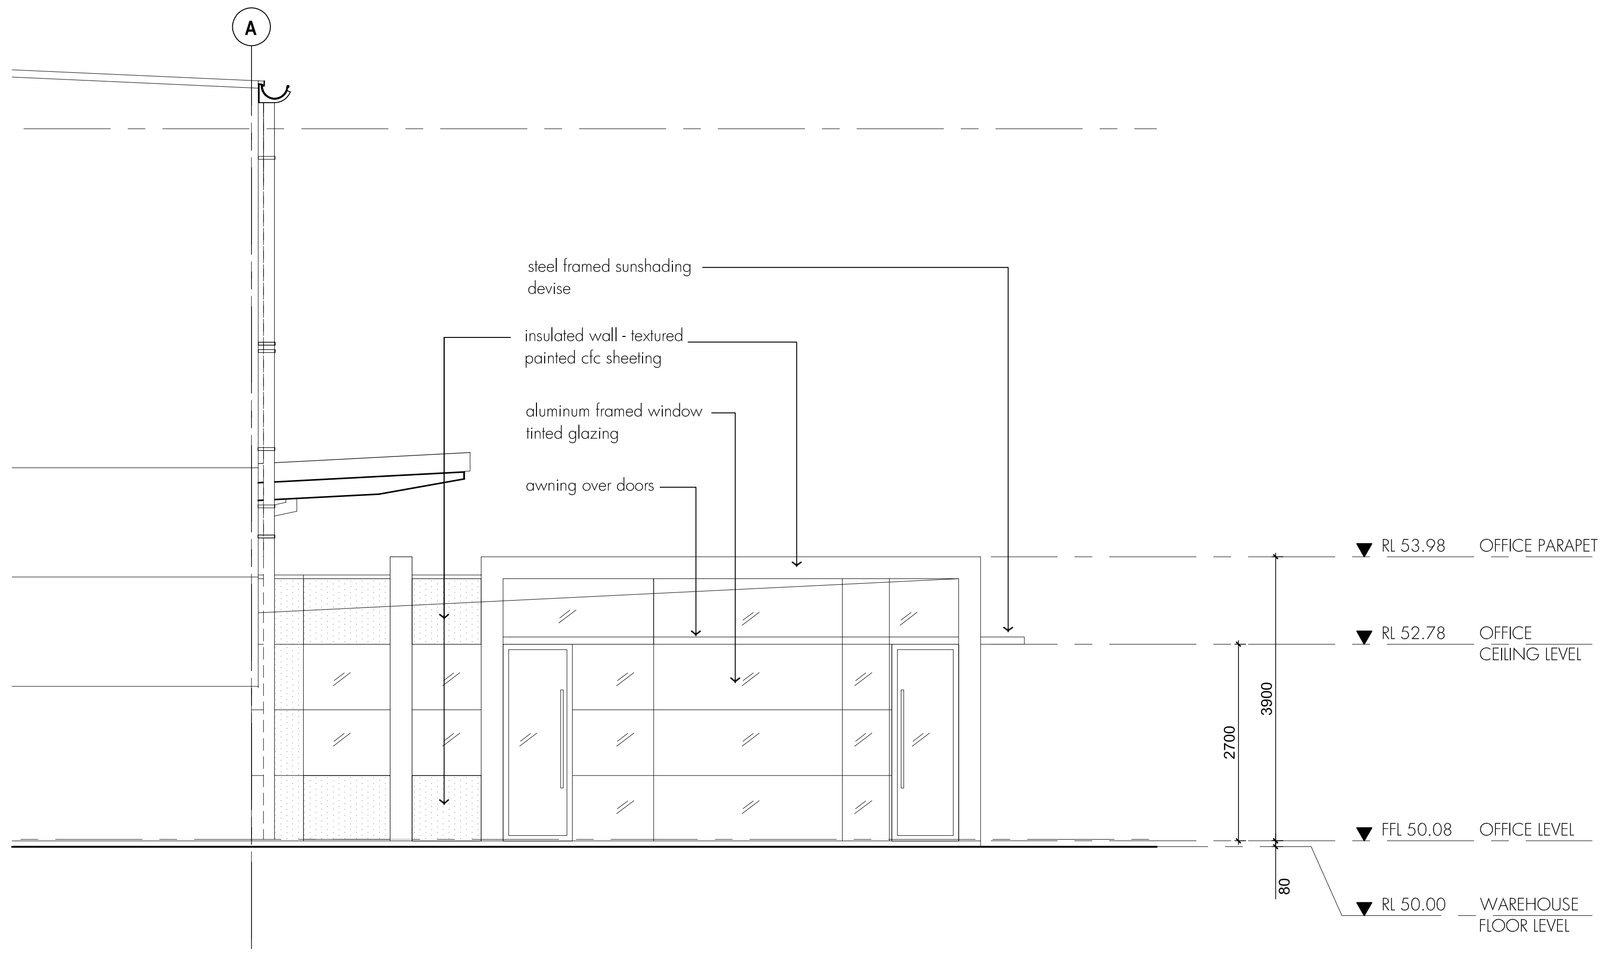

03 – OFFICE EAST ELEVATION
1:100 @ A1

Notes :

DO NOT SCALE OF DRAWING – DIMENSIONS & LEVELS TO BE VERIFIED PRIOR TO COMMENCEMENT OF WORK WITH FIGURED DIMENSIONS IN PREFERENCE TO SCALED DIMENSIONS.
MATERIALS & WORKMANSHIP TO BE IN STRICT ACCORDANCE WITH ALL RELEVANT S.A.A. STANDARDS, BCA & LOCAL AUTHORITIES REQUIREMENTS.

COPYRIGHT – THIS DRAWING IS SUBJECT TO COPYRIGHT AND IS THE PROPERTY OF THE AUTHOR. THIS DRAWING MUST NOT BE RETAINED, COPIED OR USED WITHOUT THE GIVEN AUTHORITY OF SPPACE DESIGN PTY LTD.

Sheet Size – B1

Revisions :

A	08.12.08	ISSUE FOR DEVELOPMENT APPLICATION
B	19.12.08	RE-ISSUED FOR DEVELOPMENT APPLICATION

Structural Consultant :

Mechanical Consultant :

Hydraulic Consultant :

Landscape Consultant :

Electrical Consultant :

Fire Consultant :

Design & Construction Manager :
hansen yuncken BUILDING VALUE

Project Manager :

Hansen Yuncken Pty Ltd
Level 4, 5 Rosebery Avenue
Rosebery NSW 2018
ph: (02) 9770 7600 fax: (02) 9770 7601

SPPACE
Suite 505
147 King Street
Sydney NSW 2000
ph: (02) 9232 7760 fax: (02) 9231 2717
email: alanwong@sppacedesign.com.au
SPPACE DESIGN Pty Ltd ABN 331 205 266 50

Project : OFFSITE RESERVE

Address : SITE H-3, TEMPLAR ROAD ERSKINE PARK NSW

Drawing : DEVELOPMENT APPLICATION OFFICE ELEVATIONS

Client : GPT GROUP

Scales : 1:100 @ B1
Date : 19 11 2008
Drawn : AW
Project No : 191108
Drawing No : TA-LE-DA-201
Issue : B