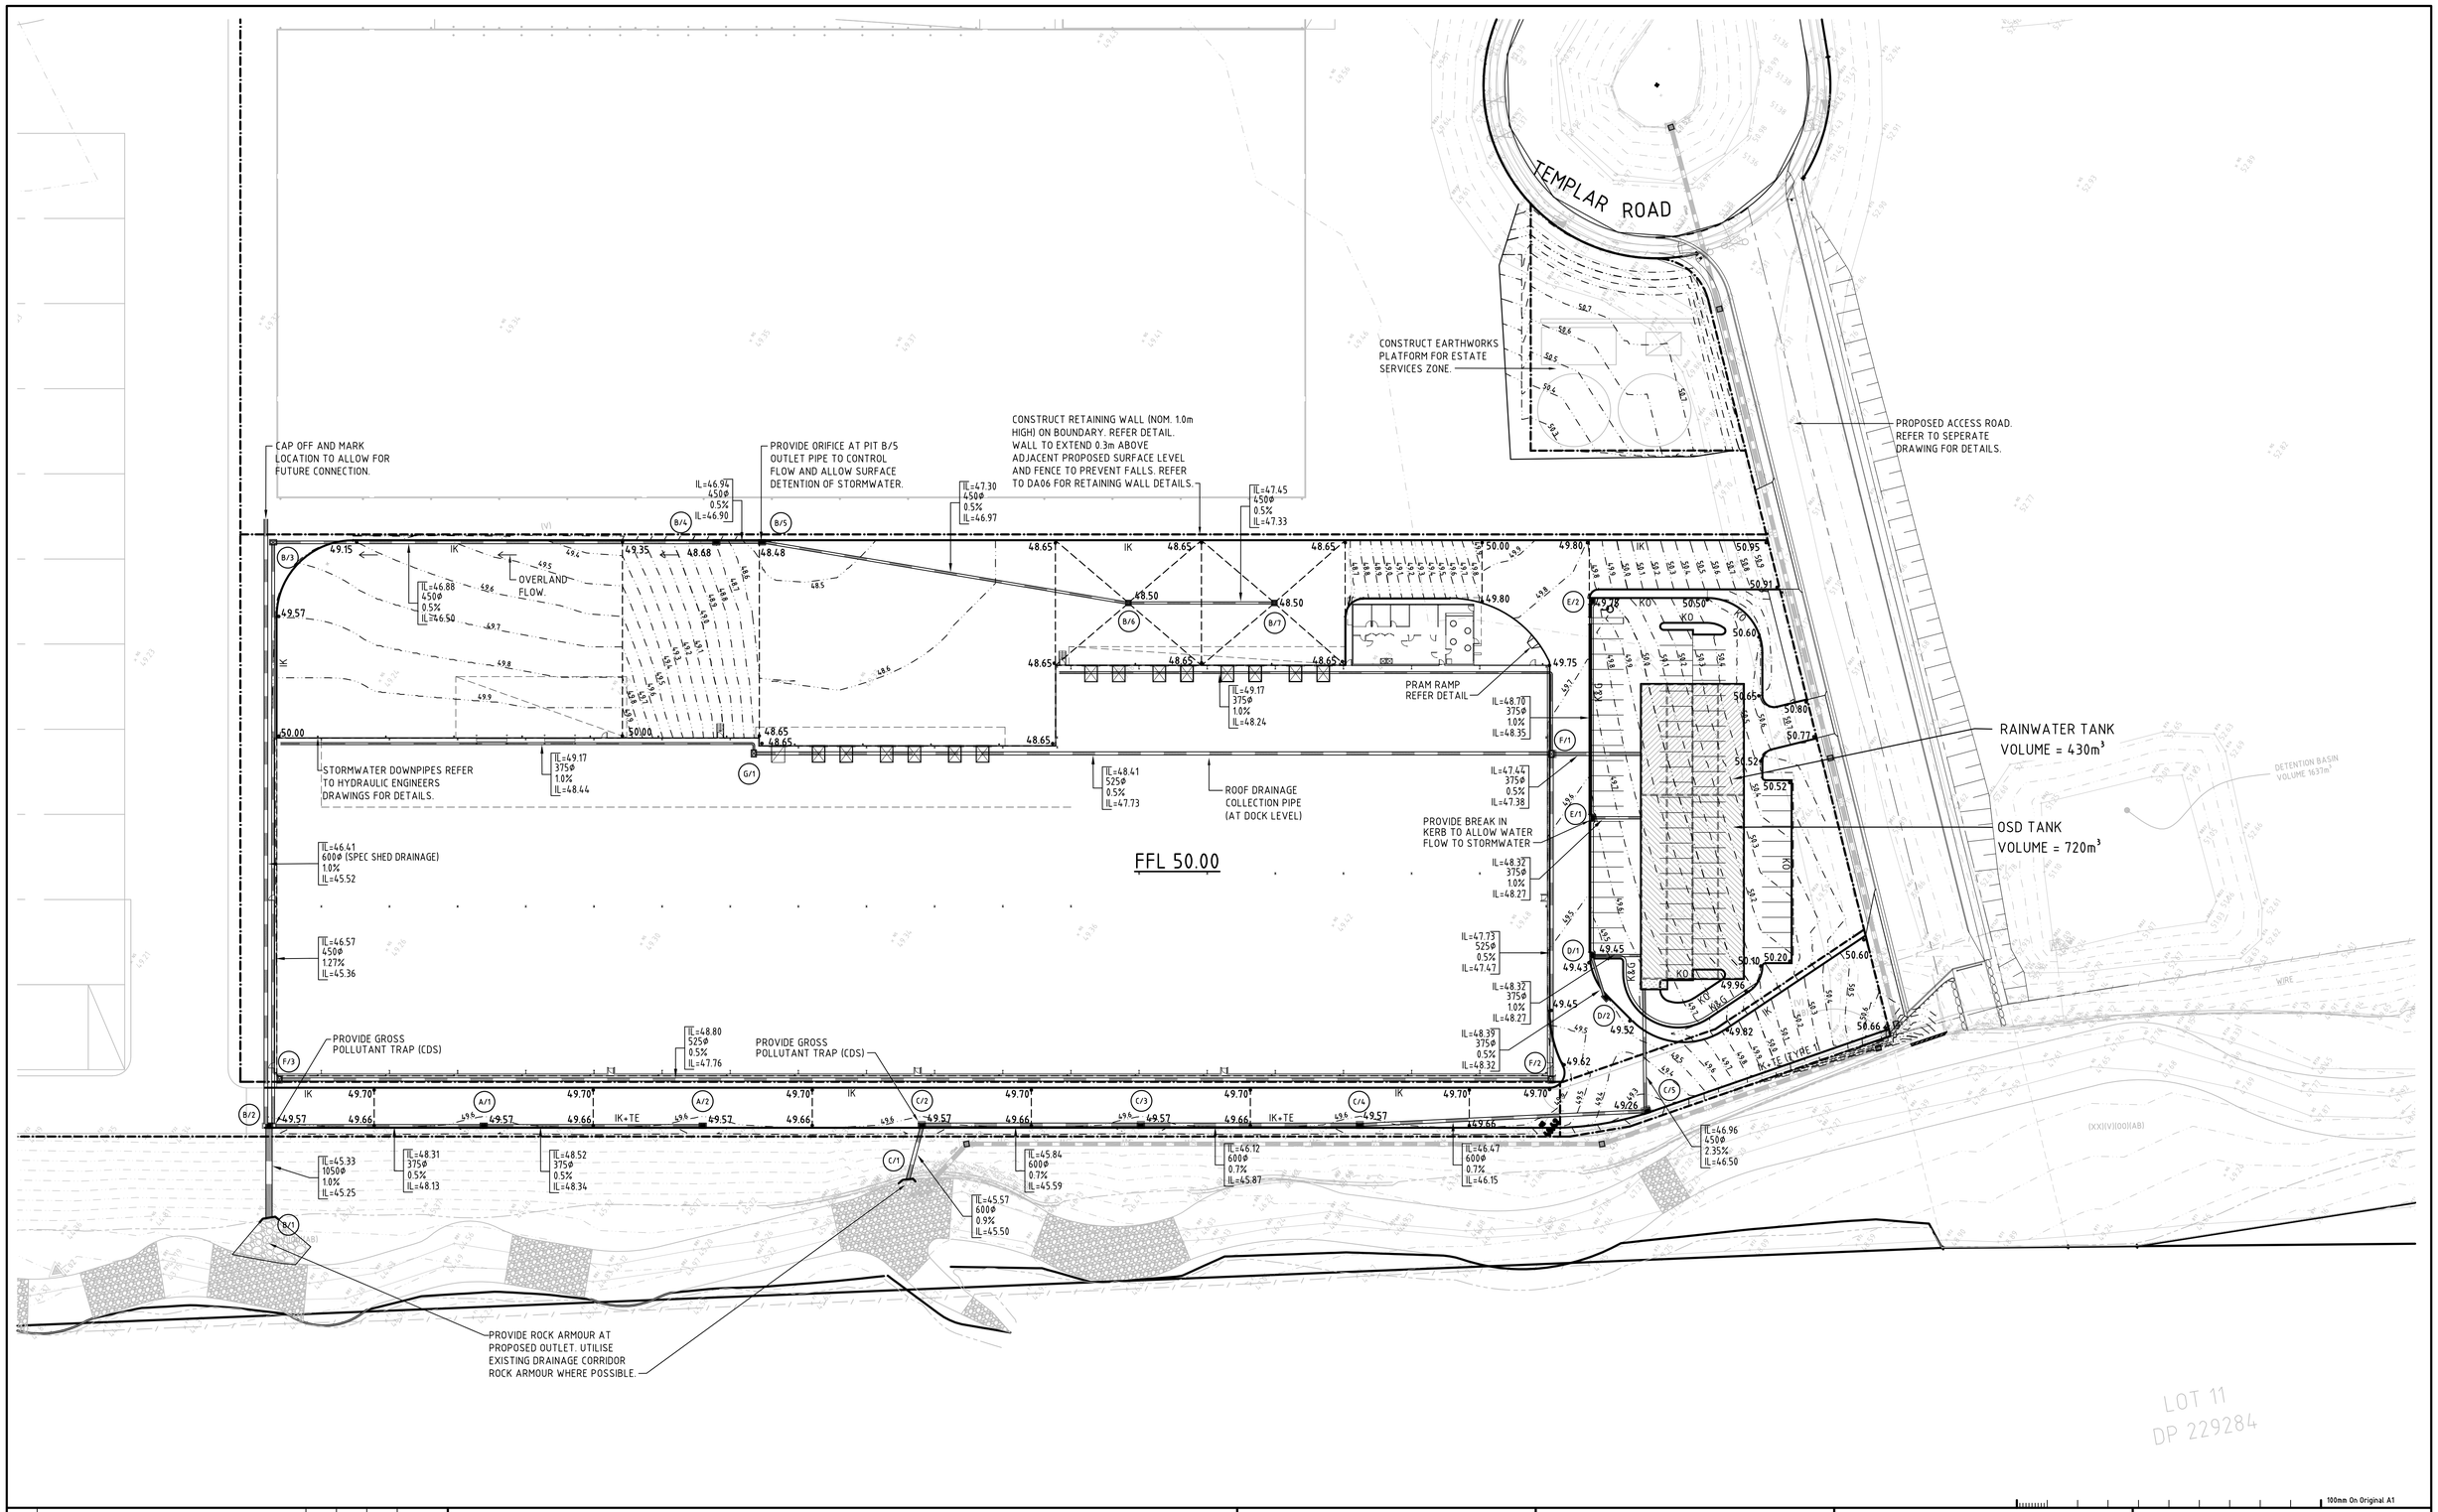

Issue	Description	Drwn	Ckd.	Appd.	Date
P3	ISSUE FOR DA	MV	MK		19.12.08
P2	ISSUE FOR INFORMATION	MV	MK		12.12.08
P1	ISSUE FOR INFORMATION	MV	MK		09.12.08

0 10 20 30 40 50m

1 : 500

Status
FOR INFORMATION
NOT TO BE USED FOR CONSTRUCTION

Client
hansen yuncken
BUILDING VALUE

Scale (A1) 1 : 500
Datum AHD
Drawn MV
Designed MK

Project
SITE H -3 (TARGET)
ERSKINE PARK CIVIL WORKS

Title
SITEWORKS AND
STORMWATER DRAINAGE PLAN

100mm On Original A1

Hyder
HYDER CONSULTING PTY LTD
Level 5
141 Walker St
North Sydney, NSW, 2060
ABN 76 104 485 289
Tel: +61 (0)2 8907 9000
Fax: +61 (0)2 8907 9001

Project Code	Drawing No.	Issue
AAMK0001	DA02	P3

©

Date Plotted: 19/Dec/2008 5:38 PM File Name: F:\AAMK0001-02\14-91 Target - Erskine Park\E-CAD\C-Civil\D-DA-Drawings Target\DA02-AAMK0001-NSK-00-SITEWORKS-AND-STORMWATER-DRAINAGE-PLAN.dwg