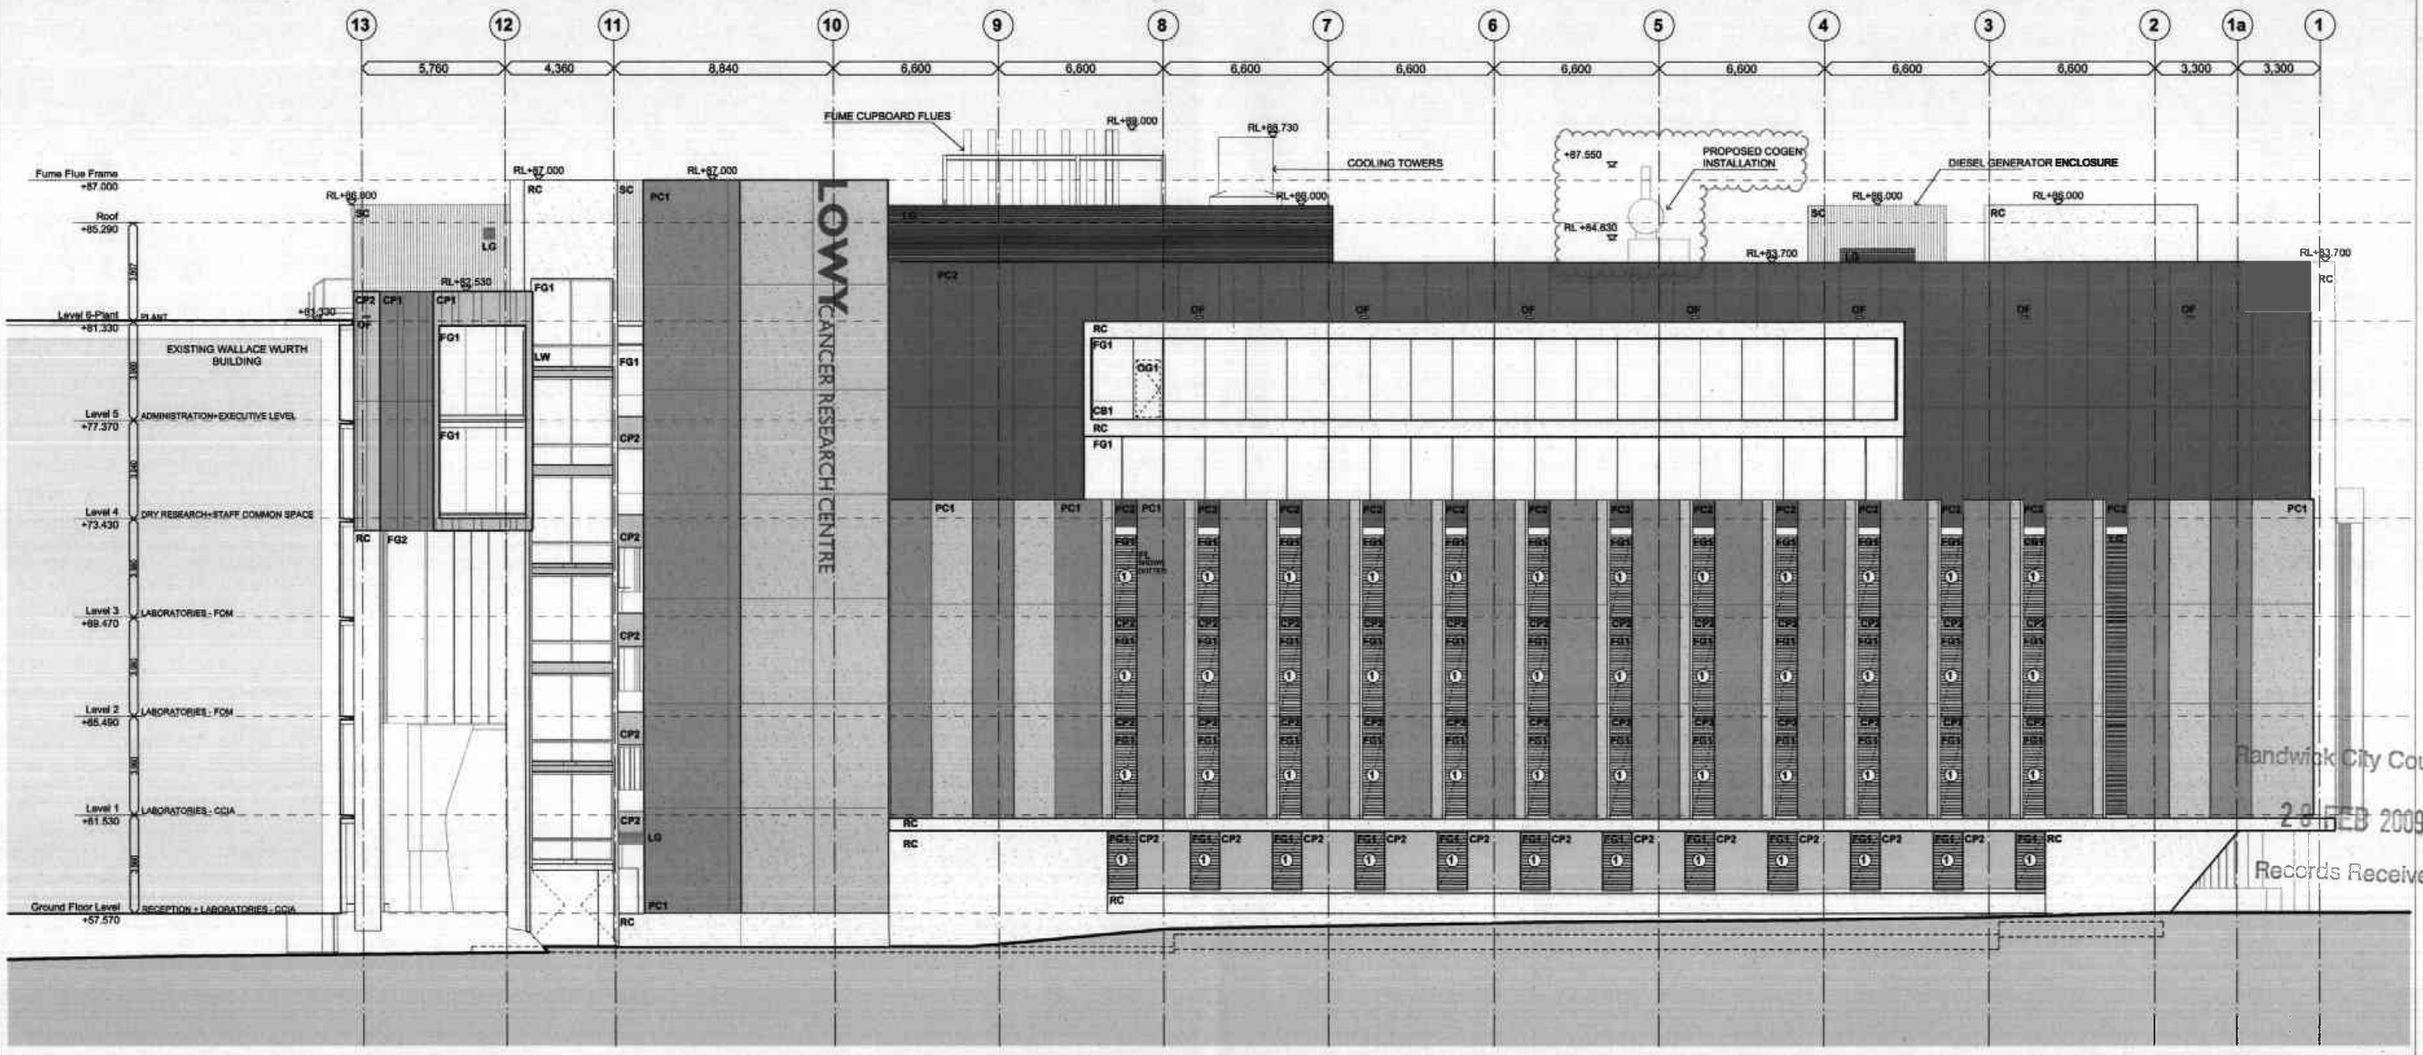

01 North Elevation
1:100

MATERIALS LEGEND

CB1	Colour - backed double glazing
CB2	Colour - backed single glazing
CB-03	Colour - backed wall lining
CG	Clear glass
CP1	Prefinished composite panel type 1- "Fresh Herb"
CP2	Prefinished composite panel type 2- "Dark Grey Metallic"
FG1	Fixed low E double glazing
FG2	Fixed low E single glazing
FG3	Fixed single glazing
FL	Fixed prefinished louvre
LG	Prefinished aluminium louvre grille
LW	Louvre window
OF	Overflow - refer Hydraulic Spec
OG1	Operable glass facade panel for roof access
PB	Plasterboard painted
PC1	Precast pigmented concrete cladding type 1
PC2	Precast pigmented concrete cladding type 2
RC	Off form insitu concrete
RD	Automated alum. relief damper
REN-02	Cement render and paint finish to existing brick spandrel
SC	Prefinished steel cladding
TG	Translucent glass

SHADING LEGEND

①	Fixed 90mm horizontal louvres in frame, powden
②	Fixed 300mm vertical eliptical louvres, powderco
③	Fixed 300mm extruded powdercoated vertical fin with facade , powdercoat finish
⊕	Facade drencher as per fire services spec.

Extent of clear glass.

Randwick City Council
28 FEB 2009
Records Received

SECTION 96
APPLICATION No.
77/07A
RANDWICK CITY COUNCIL

REV	DESCRIPTION	DATE	REV	DESCRIPTION	DATE
-	ISSUED FOR DRAFT DESIGN BRIEF	27.10.06	06	REVISED SUNSHADING EXTENT	05.12.07
00	ISSUED FOR INFORMATION & DESIGN BRIEF	03.11.06	07	REVISED FACADE	06.01.08
-	ISSUED FOR INFORMATION	17.11.06	08	REVISED SUNSHADING	12.01.08
-	ISSUED FOR INFORMATION	23.11.06	09	REVISED ROOF LIGHT + COOLING TOWER SCREEN	18.02.08
01	ISSUED FOR INFORMATION & DESIGN BRIEF	01.12.06	10	FACADE CO-ORDINATION - DRENCHERS, OVERFLOWS	25.02.08
03	ISSUED FOR INFORMATION	21.12.06	11	A.F.T. ISSUE FOR STEEL WORK AND ROOFING	28.02.08
-	ISSUED FOR INFORMATION	15.01.07	12	REVISED FOR PRECAST CO-ORDINATION	18.06.08
03	ISSUED FOR INFORMATION - MINOR REVISIONS	05.03.07	13	FACADE AND PRECAST AMENDMENTS	03.07.08
04	ISSUED FOR INFORMATION - MINOR REVISIONS	09.02.07	14	PROPOSED COGEN ADDED	14.01.09
05	ISSUED FOR ASA ASSESSMENT	20.04.07	15	COGEN AND COOLING TOWERS UPDATED	21.01.09
-	ISSUED FOR UNSW+CCIA AGREEMENT	17.07.07	16	REVISED COGEN LOCATION	02.02.09

MANAGING CONTRACTOR	MECHANICAL ENGINEER	ELECTRICAL+LIGHTING ENGINEER	BCA CONSULTANT	MEDICAL GASES CONSULTANT	PRINCIPAL CERTIFYING AUTHORITY
SOVIS LEND LEASE LEVEL 7, 30 THE BOND 30 HICKSON ROAD MILLERS POINT, NSW 2000	KNOX ADVANCED ENGINEERING LEVEL 1, 231 MILLER STREET NORTH SYDNEY, NSW 2060	CONNELL WAGNER 118 MILITARY ROAD NEUTRAL BAY, NSW 2089	LEND LEASE DESIGN LEVEL 7, 30 THE BOND 30 HICKSON ROAD MILLERS POINT, NSW 2000	BG MEDICAL GASES SUITE 304 BELLINE STREET SYDNEY, NSW 2000	STEVE WATSON AND PARTNERS LEVEL 5, 420 KENT STREET SYDNEY, NSW 2000

STRUCTURAL+FACADE ENGINEER	HYDRAULIC+FIRE SERVICES	FIRE ENGINEER	LANDSCAPE ARCHITECT	COMMUNICATIONS CONSULTANT
TAYLOR THOMSON WHITTING 48 CHANDOS STREET ST LEONARDS, NSW 2065	WARREN SMITH AND PARTNERS 1ST FLOOR, 123 CLARENCE STREET SYDNEY, NSW 2000	ARUP PTY LTD LEVEL 10, 201 KENT STREET SYDNEY, NSW 2000	WILSON ARCHITECTS 364 SOUNDARY ST, SPRING HILL BRISBANE, QLD 4000	UNSW COMMUNICATIONS UNIT

TITLE

TITLE

LEGEND

NORTH

CLIENT
THE UNIVERSITY OF NEW SOUTH WALES

PROJECT TITLE
C25 LOWY CANCER RESEARCH CENTRE

SCALE CHECK

ARCHITECTS IN ASSOCIATION
WilsonArchitects
Brisbane QLD 4000 Australia
T 07 3831 3793
F 07 3832 1129
lahznimme
architects
Level 5 114-120 Pitt Street
Sydney NSW 2000 Australia
T 02 9211 1240
F 02 9211 1554

TITLE
North Elevation
Elevations

DRAWN	PLOT DATE	SCALE @A1	SCALE @A3
SW	2/02/2009	1:100	1:250

CHECKED	PROJECT NO	DRAWING NO	STAGE	REV. NO
ASL	LNM-0710 WA-4272	C25-A-C.1001	TD	16