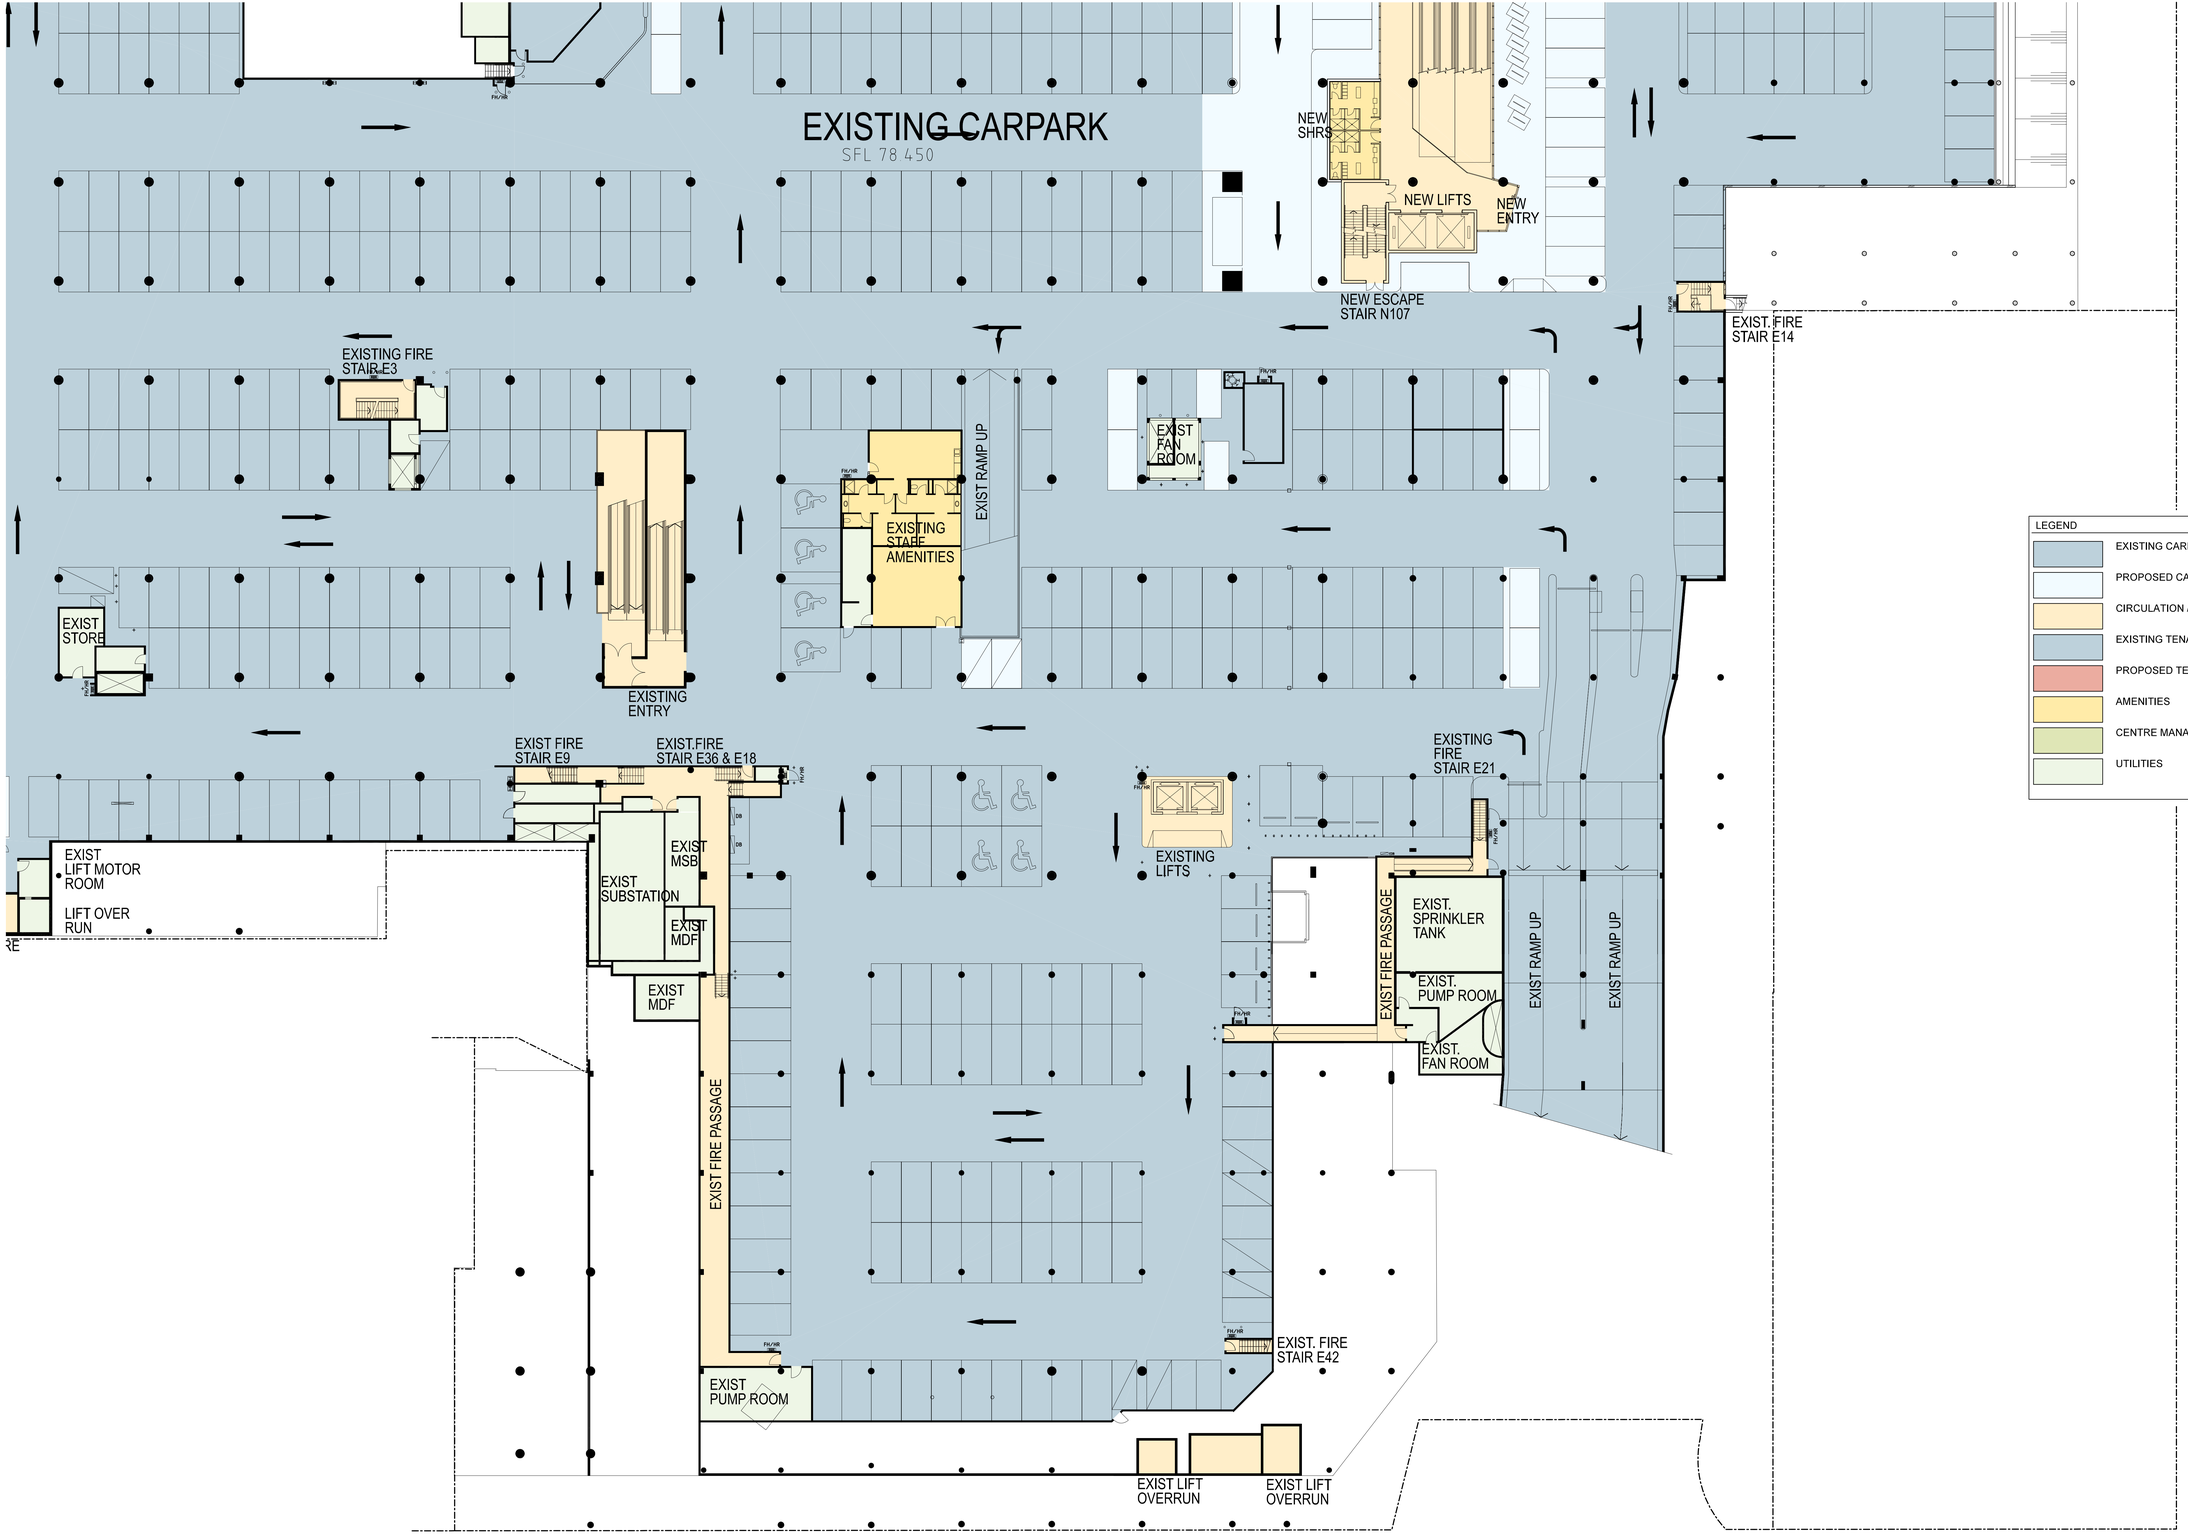

BASEMENT LEVEL 1

LEGEND

- EXISTING CARPARKING
- PROPOSED CARPARKING
- CIRCULATION / ACCESS
- EXISTING TENANCIES
- PROPOSED TENANCIES
- AMENITIES
- CENTRE MANAGEMENT
- UTILITIES

Revisions

No.	Description	By	Date
00	ISSUED AS ADDENDUM TO WCC	JJ	12.07.07
01	ISSUED FOR RESUBMISSION	JJ	03.09.07

Colonial First State
Property Management

THE BUCHAN GROUP
MELBOURNE
Buchan Laird & Bawden (Vic) Pty Ltd
A.C.N. 007 272 826
Architects Planners & Interior Designers
133 Rosslyn Street West Melbourne
Victoria 3003. AUSTRALIA
Tel : +613 **9329 1077** Fax : +613 9329 0481
Email: tbg@melbourne.buchan.com.au
© THE BUCHAN GROUP 2007

Project
CHATSWOOD CHASE REDEVELOPMENT

Drawing Title
PROPOSED BASEMENT LEVEL 1 PLAN - SOUTH

This drawing has not been checked or approved, unless signed.

Checked by:
Approved by:
Drawn by: JJ
Date: 11-07-07
Scale: 1:200 @ A0

Project Number	Drawing Number	Revision
305059	ATP 214	01