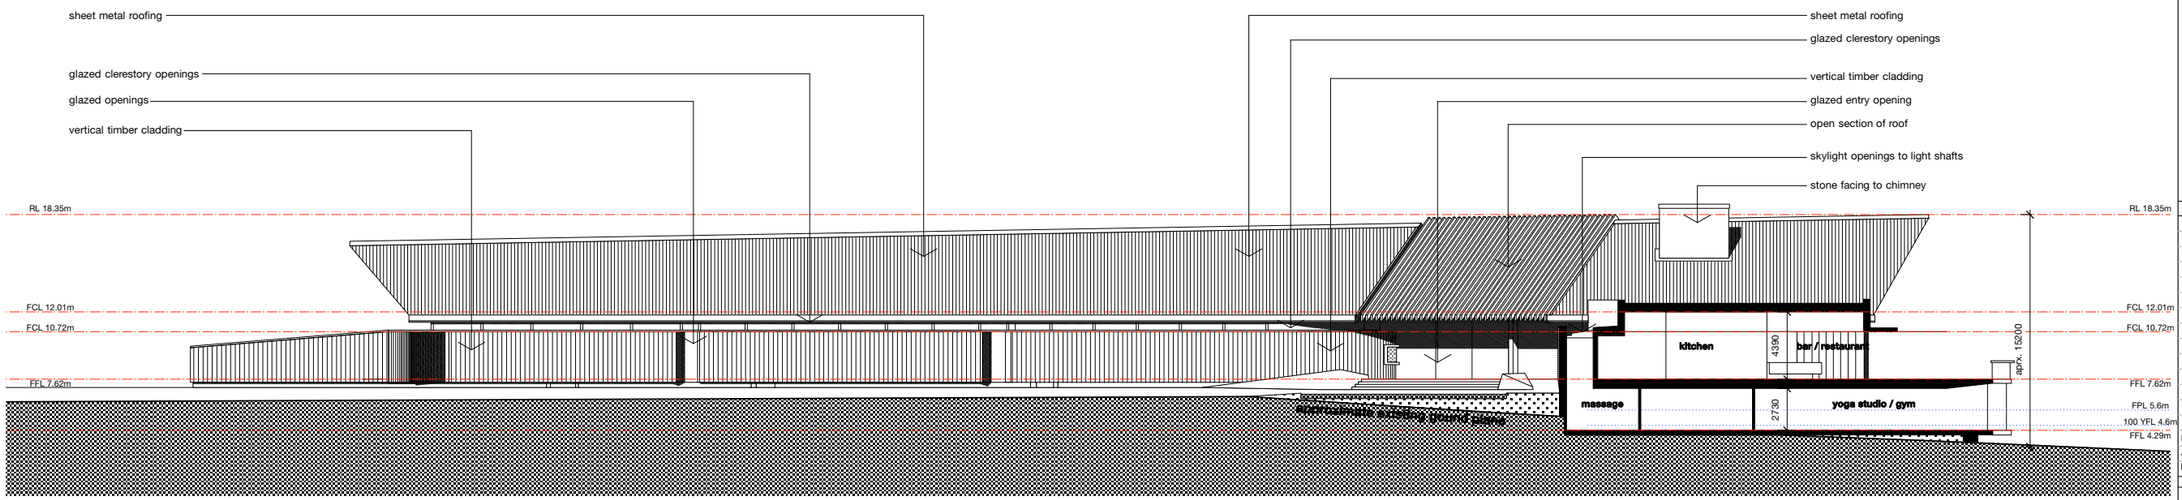

02 botanica - proposed eastern elevation

scale 1:200 @ A1

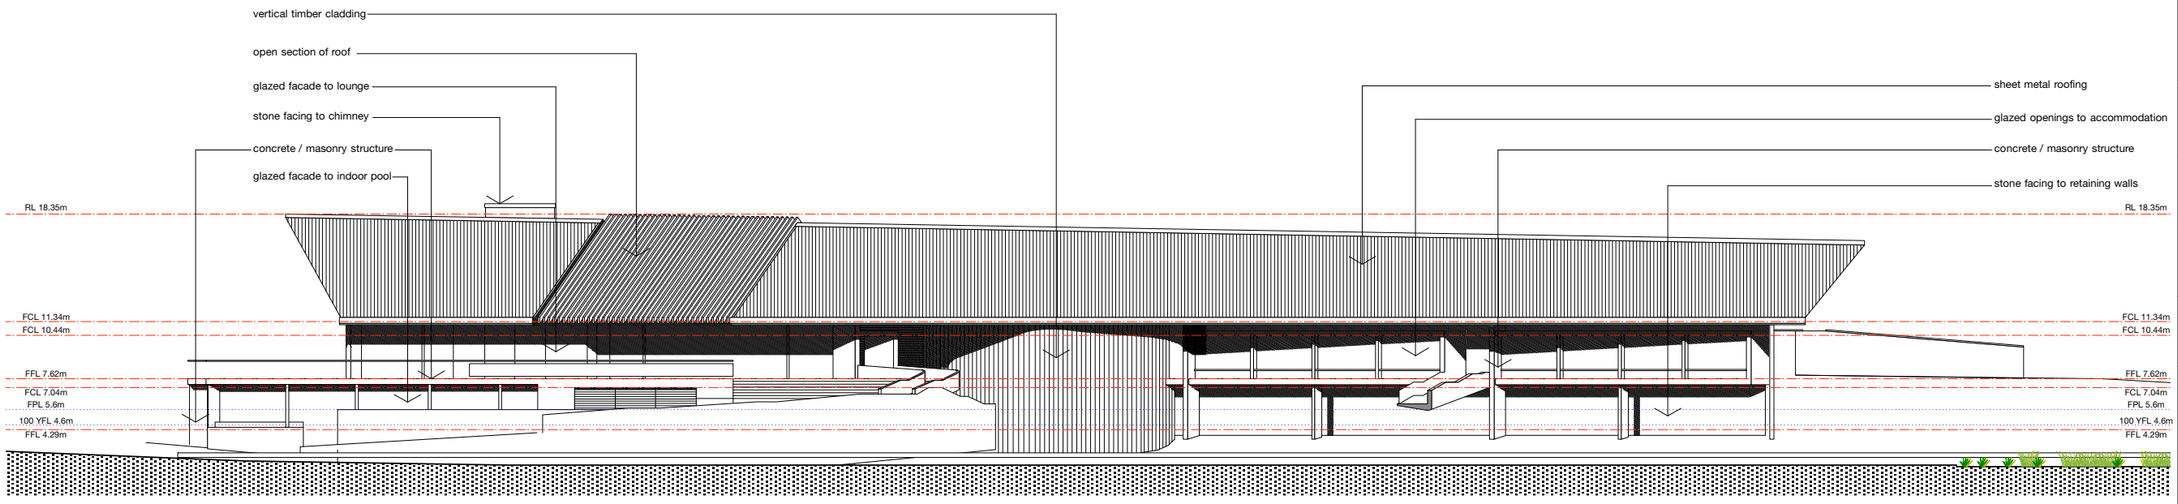

01 botanica - proposed western elevation

scale 1:200 @ A1

stanic harding ARCHITECTS

NOTES:

Builder / Contractor shall verify job dimensions before any job commences.
Figured dimensions take precedence over drawings and job dimensions.
All shop drawings shall be submited to the Architect/Consultant, and manufacture shall not commence prior to return of inspected shop drawings by the Architect/Consultant.

All wall set-out dimensions (14 series and 50-59 series drawings) are dimensioned to the external faces of the studs.

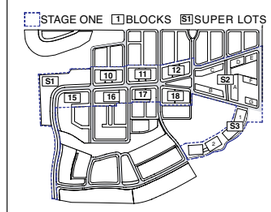

KEY PLAN

REVISIONS:

REV.	DESCRIPTION	DATE
B	Revised Application Issue	9.9.08
A	Project + Concept Application Issue	14.6.07

CONSULTANT TEAM:

PLANNING/LANDSCAPE ARCHITECTURE:
EDAW
2-14 Mountain St Ultimo NSW 2007
T (02) 9312 2 3666 F (02) 9312 2 3699
ACN 003 086 306
John O'Grady - Urban Planning
M 0411 739 980
E john.ogrady@edaw.com
Jon Shed - Urban Design Principal
M 0411 559 939
E jon.shed@edaw.com
Chris Yandle - Urban Design / Landscape Architect
M 0406 007 144
E chris.yandle@edaw.com

ARCHITECTURE + MASTERPLANNING:
dKO Architecture
Level 18 55 Pitt Street St Ultimo NSW 2007
ABN 58 003 078 700
Contact: Jeff Kariakina (architecture - projects)
Mark Sanderson (Masterplanning)
T (02) 9287 2264 F (02) 9287 2264
E jeffk@dko.com.au

ARCHITECTURE (Botanica):
Stanic Harding
123 Commonwealth St Surry Hills NSW 2010
ACN 003 681 301
Contact: Andy Harding - Director
T (02) 9211 6710 F (02)9211 0366
M 0414 616 686
E andyh@stanicharding.com.au

CIVIL / ACOUSTIC ENGINEERING:
Hyder Consulting
Level 11 Walker St North Sydney NSW 2060
ABN 76 104 485 289
Contact: Neil Durbach - Associate
T (02) 8907 9000 F (02) 9907 9001
M 0418 931 975
E john.mcdermott@hyderconsulting.com

ARCHITECTURE (apartments):
Durbach Block
Level 5 71 York Street Sydney NSW 2000
ABN
Contact: Neil Durbach
T (02) 8297 3500 F (02) 8297 3510
M 0414 472 310
E neil@durbachblock.com

TRAFFIC & TRANSPORT PLANNING:
GTA Consultants
L10, 215 Pacific Hwy Chatswood NSW 2067
ACN 005 839 645
Contact: Alan Stewart - Project Manager
T (02) 8448 1800 F (02) 8448 1810
M 0422 401 005
E alan.stewart@gta.com.au

BASIX:
Damian O'Toole Town Planning
Lv 23 Shepherd St Chippendale NSW 2008
ABN 75 105 123 520
Contact: Damian O'Toole
T (02) 9280 4577 F (02) 9280 4577
M 0413 031 971
E damian@townplanning.net.au

ECONOMIC ANALYSIS:
Sphere Property Corporation
Suite 10, Quay West Centre 96 Gloucester St
Sydney NSW 2000
ABN 36 003 463 401
Contact: John Hamilton - Managing Director
T (02) 9252 0888 F (02) 9252 7067
M 0418 263 088
E sphere@sphere.com.au

FLOOD MANAGEMENT / WSUD:
Evans & Peck
Unit 20, 390 Eastern Valley Way
East Roseville NSW 2069
ACN 098 008 818
Contacts: Steve Perrens - Principal
T (02) 9882 0000 F (02) 9417 8850
M 0413 049 400
E sperrens@evanspeck.com

BUSHFIRE HAZARD:
Australian Bushfire Protection Planners
Unit 3 11 Dog Trace Rd Somersby NSW 2250
ACN 083 610 173
Contact: Graham Swain - Principal
T (02) 4382 2104 F (02) 4382 2204
M 0418 492 202
E admin@abpp.net.au

SOILS CAPABILITY:
Sydney Environmental & Soil Laboratory
Unit 2 30 Rod Bennett Hills NSW 2120
ACN 001 830 231
Contact: Simon Walker - Director
T (02) 8122 7100 F (02) 9484 2427
M 0414 296 502
E simon@sesl.com.au

EUROPEAN HERITAGE:
City Plan Heritage

ECOLOGY:
Keystone Ecological
PO Box 2025 Lilyfield NSW 2257
ACN 097 035 187
Contact: Elise Ashby - Senior Ecologist
T (02) 9555 7100 F (02) 9555 7181
E e.ashby@keystone-ecological.com.au

ACCESSABILITY CONSULTANT:
Morris Goding Accessibility
Level 6 325 Pitt Street
Contact: Nick Wasson
ABN 19 130 882 960
T (02) 9692 8422 F (02) 9692 8433
E david@mgac.com.au

INDIGENOUS ARCHAEOLOGY:
NSW Archaeology Pty Ltd

CLIENT:
SILVER SPIRIT PARTNERS

50mm ORIGINAL - A1 SHEET SIZE

ARCHITECT (wellness center):
stanic harding
123 Commonwealth Street Surry Hills NSW 2010
Tel. 02 9211 6710 Fax. 02 9211 0366
Email. architects@stanicharding.com.au
stanic harding pty ltd | abn 37 003 681 301
nominated architect andrew stanic 5294

© STANIC HARDING PTY.LTD. ABN 37 003 681 301. EXCEPT AS ALLOWED UNDER COPYRIGHT ACT, NO PART OF THIS DRAWING MAY BE REPRODUCED OR OTHERWISE DEALT WITH WITHOUT WRITTEN PERMISSION OF STANIC HARDING.

PROJECT DETAILS:
Moruya East Village
-
Moruya
-

DRAWING TITLE:
WELLNESS CENTER - BOTANICA
Proposed East + West Elevations

DRAWN: PC CHECKED: AH

SCALE: 1:200 @ A1 DATE: 03/12/2008

PROJECT NUMBER / SERIES / DRAWING NUMBER: 0704 / PA / 300

REV: D