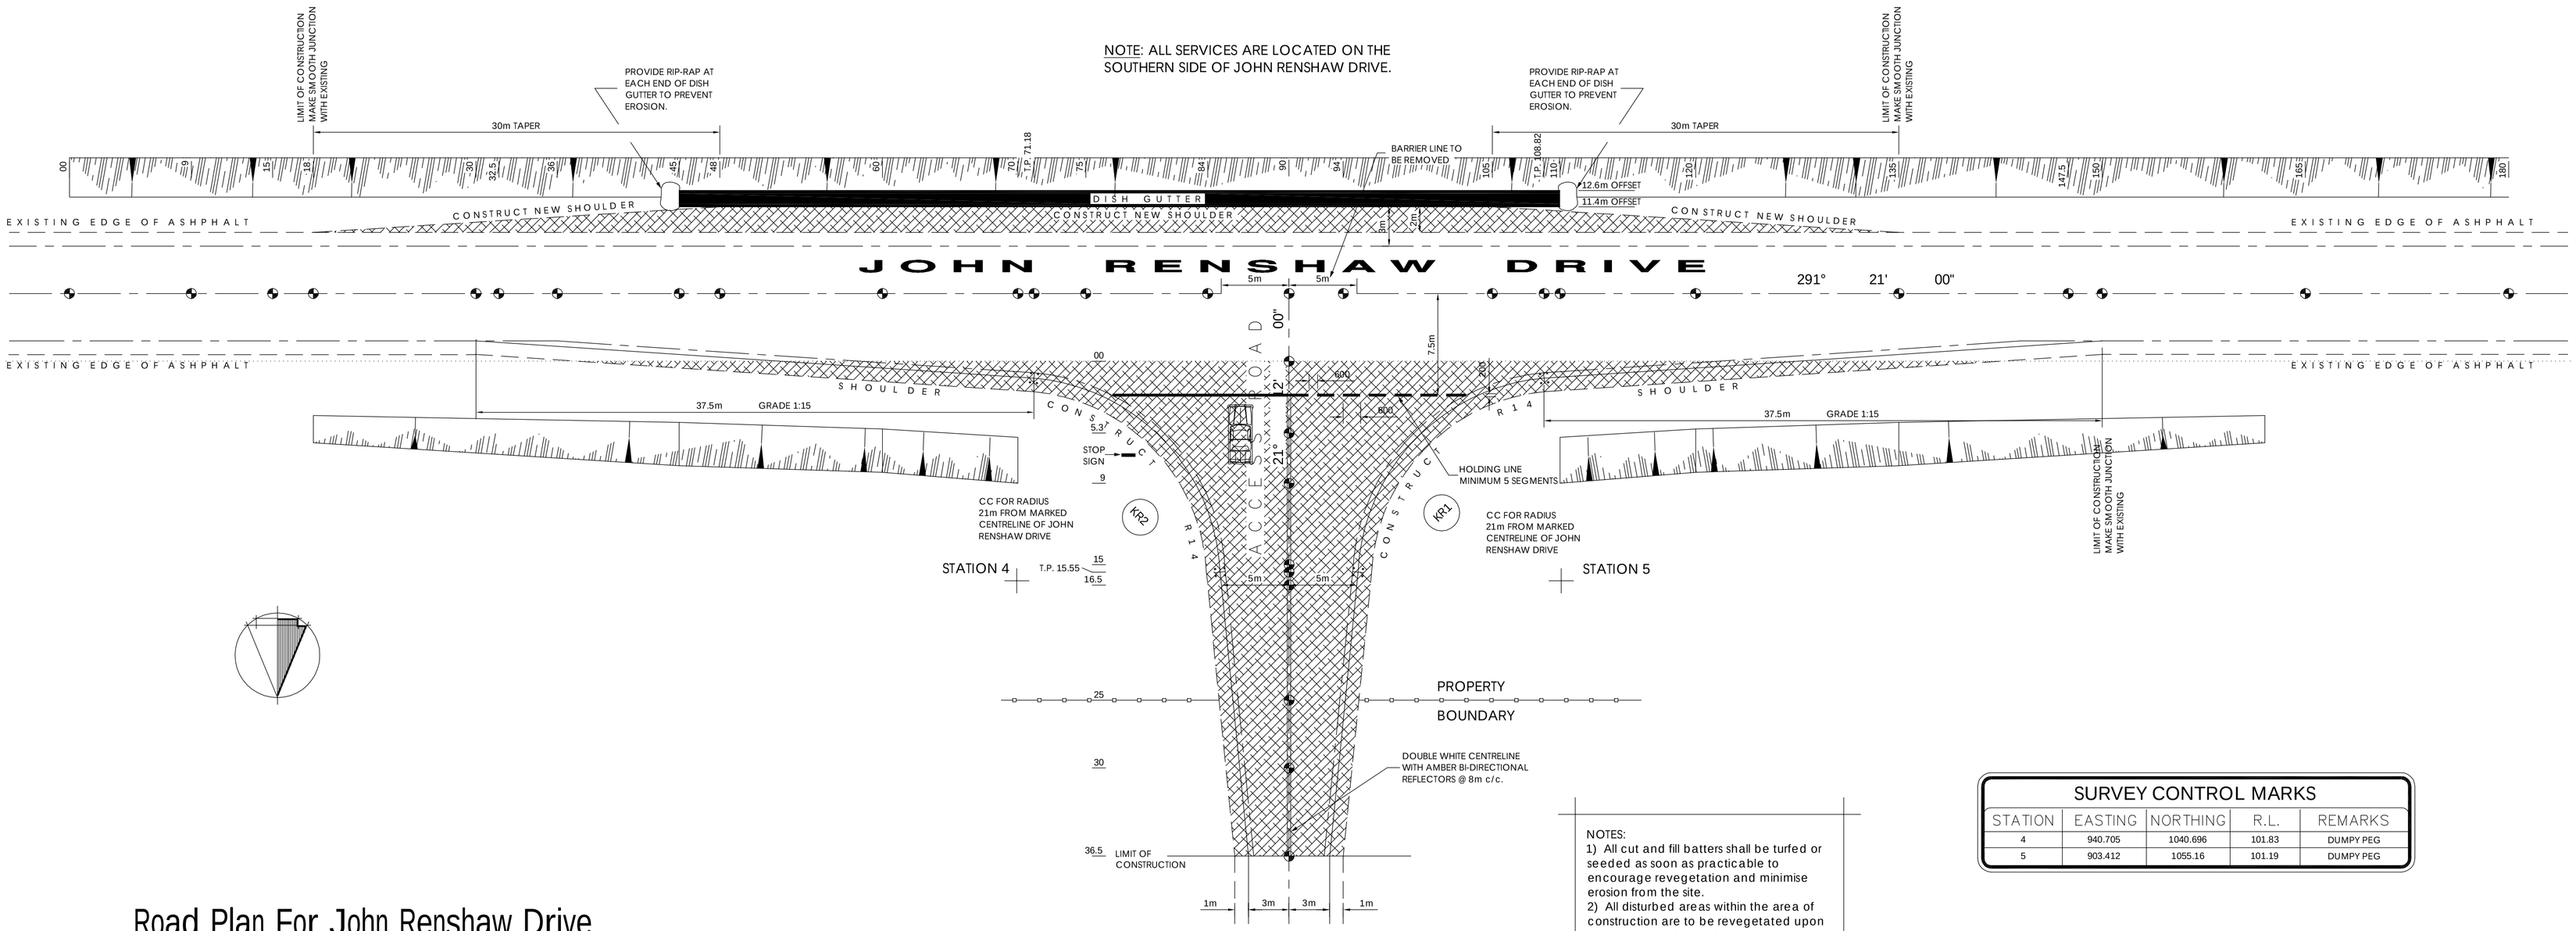

NOTES:
1) All cut and fill batters shall be turfed or seeded as soon as practicable to encourage revegetation and minimise erosion from the site.
2) All disturbed areas within the area of construction are to be revegetated upon completion of the works.

SURVEY CONTROL MARKS

STATION	EASTING	NORTHING	R.L.	REMARKS
4	940.705	1040.696	101.83	DUMPY PEG
5	903.412	1055.16	101.19	DUMPY PEG

Road Plan For John Renshaw Drive

Scale: 1:250

DATUM R.L. 97.00

CHAINAGE	R.L. EXISTING ROAD CENTRELINE
00	98.83
9	99.06
15	99.21
18 (LIMIT OF CONSTRUCTION)	
30	99.52
32.5	99.57
45	99.75
48	99.79
60	99.93
70	100.01
75	100.05
90	100.09
105	100.02
110	99.97
120	99.84
135	99.62
147.5 (LIMIT OF CONSTRUCTION)	99.43
150	99.38
165	99.09
180	97.79

Longitudinal Section of Existing Road Centreline

Scale: 1:250 Horizontal 1:50 Vertical

LEGEND:

- PROPERTY BOUNDARY
- EXISTING EDGE OF ASPHALT
- PROPOSED EDGE OF ASPHALT
- EXISTING CENTRE/EDGE LINES OF ROAD
- SURVEYED LINE
- PROPOSED PAVEMENT CONSTRUCTION
- PROPOSED DISH GUTTER

ISSUE	DESCRIPTION	BY:	DATE
3	VARIOUS CHANGES. ISSUED FOR CONSTRUCTION	A.W.	24th JUNE 99
2	VARIOUS CHANGES. ISSUED FOR CONSTRUCTION	A.W.	20th MAY 99
1	ISSUED FOR CONSTRUCTION	A.W.	17th MAY 99

T.G. THOMAS & ASSOCIATES Pty. Ltd.
CONSULTING CIVIL & STRUCTURAL ENGINEERS
114 BARTON STREET
KURRI KURRI
N.S.W. 2327
email address - thomaseng@msn.com.au
A.C.N. 002 949 929
PH. (02) 49371562
FAX. (02) 49375541

CLIENT: MR HARRY LODGE.

SITE ADDRESS: JOHN RENSHAW DRIVE, BLACKHILL.

DESCRIPTION: PLAN & LONG SECTION

DRAWING No: 99131-A

SCALE: AS NOTED

DRAWN: Adrian Worboys

BUILDER:

DATE: 17th MAY 99

A

Preliminary